


PROPOSED SHOPFRONT ELEVATION - WITH AWNINGS OPEN



PROPOSED SHOPFRONT ELEVATION - WITH AWNINGS CLOSED

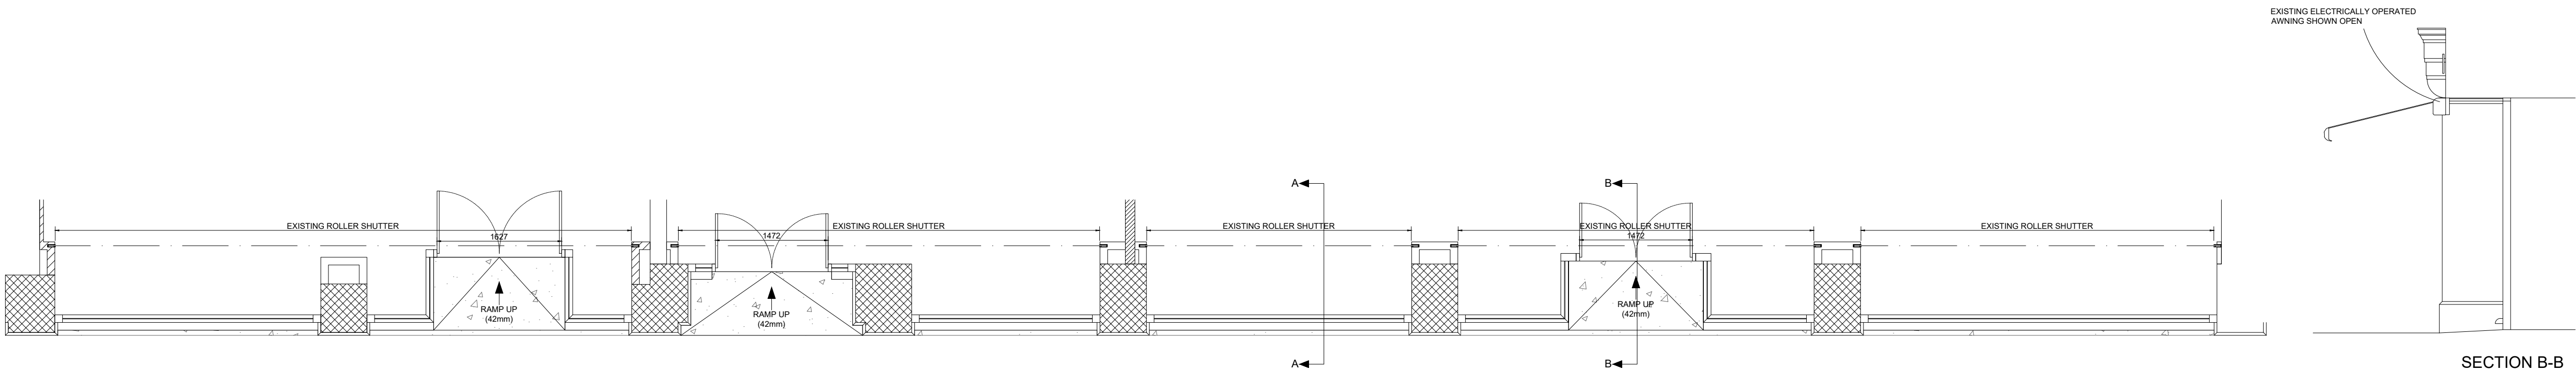

PROPOSED SHOPFRONT PLAN

NOTES

REVISIONS

Rev A Amended to new Feasibility 07.09.22  
Rev B Amended all as requested 07.11.22  
Rev C Door dimensions added 10.11.22  
Rev D Fascia sign colour amended all as planning officer 12.12.22

CONSTRUCTION

REFERENCE DRAWINGS  
MANSELL DESIGN AS-BUILT DRAWING



MANSELL ASSOCIATES  
MANSELL ASSOCIATES (DESIGN) LTD  
SWAN HOUSE, THE PARK, MARKET BOSWORTH,  
WARWICKSHIRE CV13 0LJ  
TEL: 01332 819860  
EMAIL: paul@manselldesign.co.uk

FIT OUT TYPE  
CALLISON DESIGN

PROJECT  
ERNEST JONES  
9-19 ST ANN STREET  
MANCHESTER  
M2 7LG

DESCRIPTION  
PROPOSED SHOPFRONT ELEVATION

|                           |                  |
|---------------------------|------------------|
| SCALE<br>1:50             | DATE<br>05/05/22 |
| DRAWN BY<br>P.T.          | JOB No.<br>N/A   |
| DRAWING No.<br>3470-03-05 | REVISION<br>D    |

**SIGNET**  
JEWELERS  
Store Development

COPYRIGHT IS RESERVED BY SIGNET TRADING LM, AND IS SUBJED ON THE CONDITION THAT IT IS NOT COPIED OR DISCLOSED BY OR TO ANY UNAUTHORISED PERSONS WITHOUT PRIOR CONSENT FROM SIGNET TRADING LTD.  
THIS DRAWING SHOULD NOT BE SCALED. THE CONTRACTOR SHOULD CHECK ALL DIMENSIONS ON SITE. ANY ERROR OR OMISSION SHOULD BE REPORTED TO SIGNET TRADING LM.