
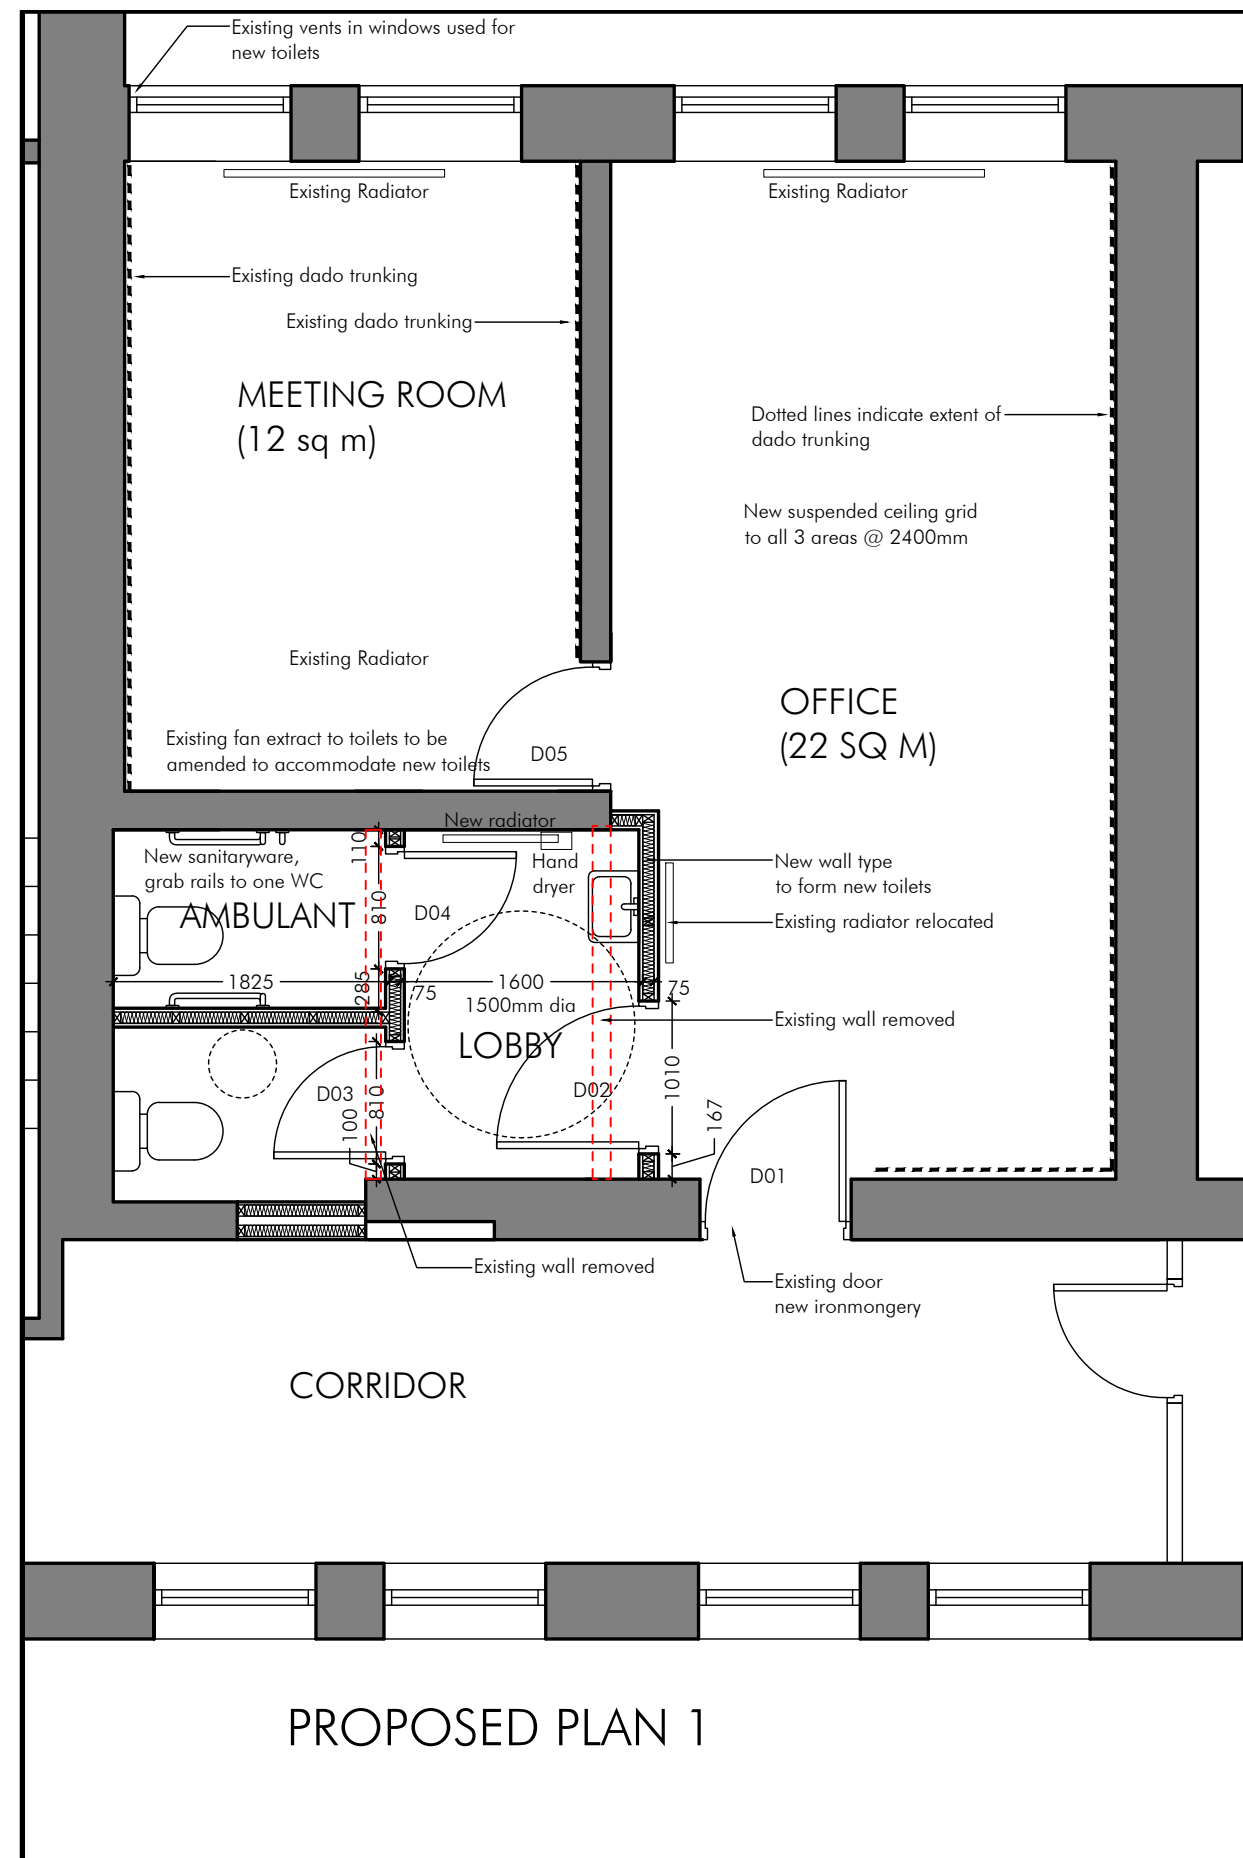


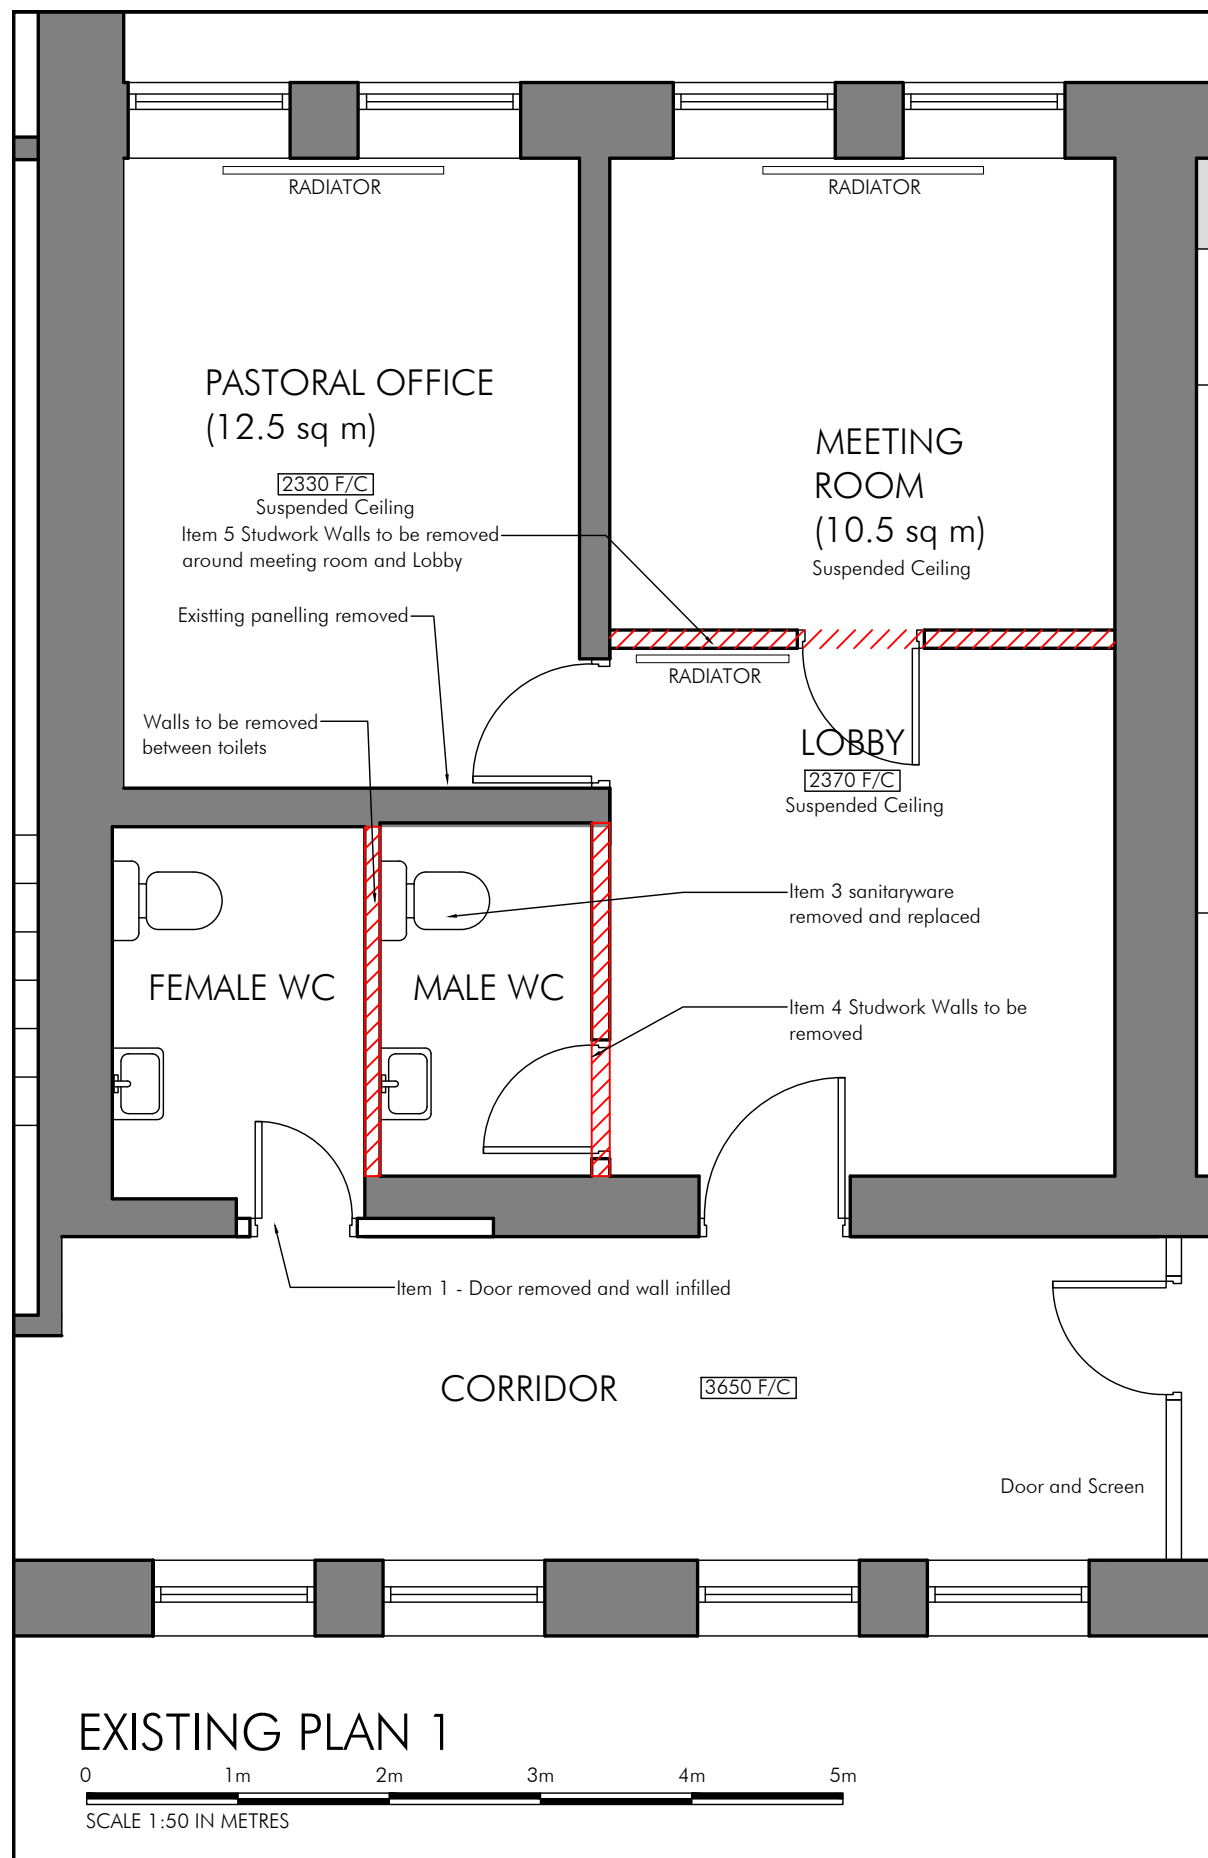

P1	DRAWN		01.12.22
PLG Design Ltd DESIGN PLANNING PROJECT MANAGEMENT			
T - 0161 464 6675 M - 07795 29644 E - paul.gill@plgdesign.co.uk		Unit 11 National Trading Estate, Bramhall Moor Lane, Hazel Grove, Stockport , SK7 5AA	
Client	St Bedes College		
Address	Henshaw Building Ground Floor Alterations		
Title	Existing and Proposed Part Floor Plans 1		
Scale	1:50 @ A3		
Job Number	Drawing Number	Issue	
22172	PLO3	P1	