




Existing external materials:
Clay tiled roof/flat roof system.
Red multi/common brick to external walls
White upvc framed d/g windows
Black upvc rainwater goods
White upvc soffits fascias and bargeboards

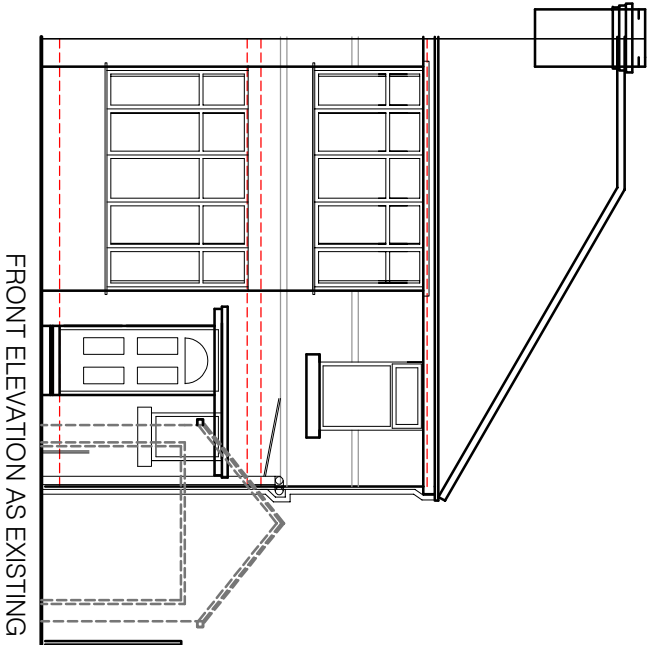


FRONT ELEVATION AS EXISTING

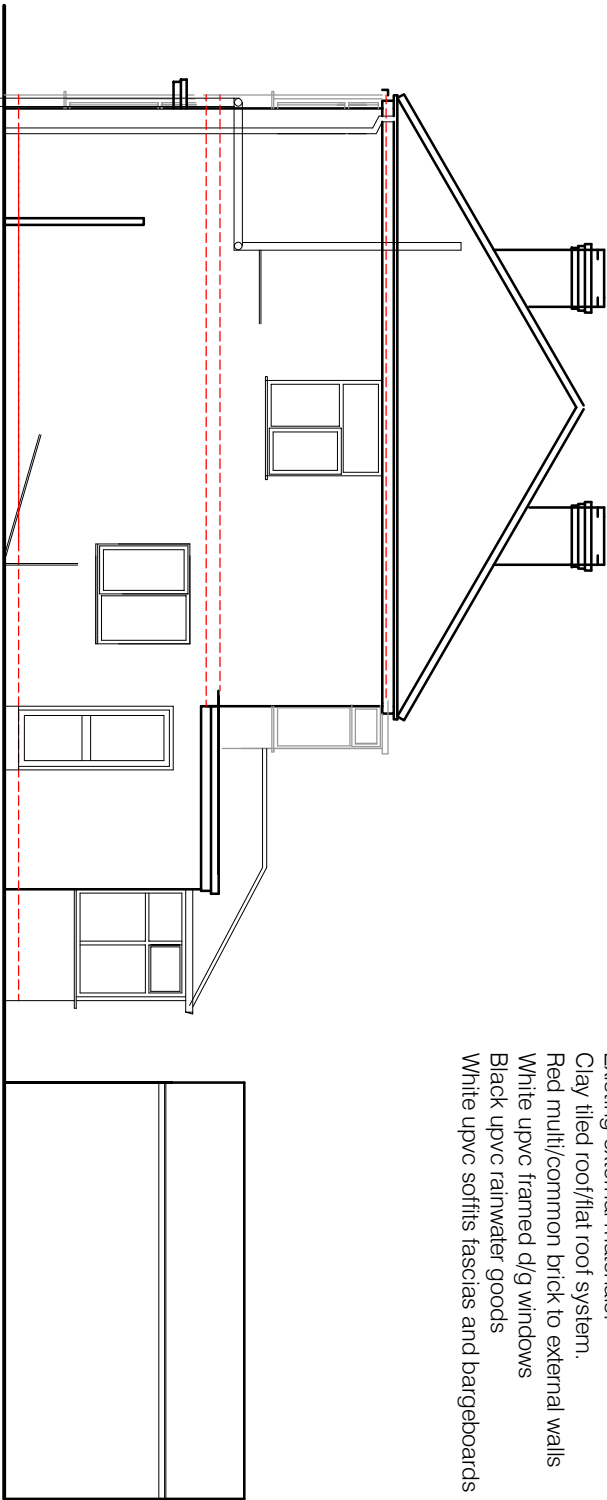


SIDE ELEVATION AS EXISTING

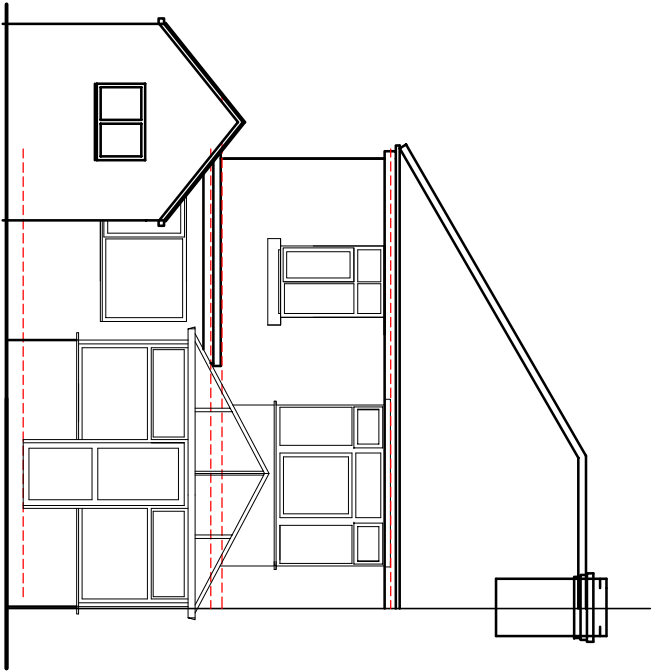


REAR ELEVATION AS EXISTING

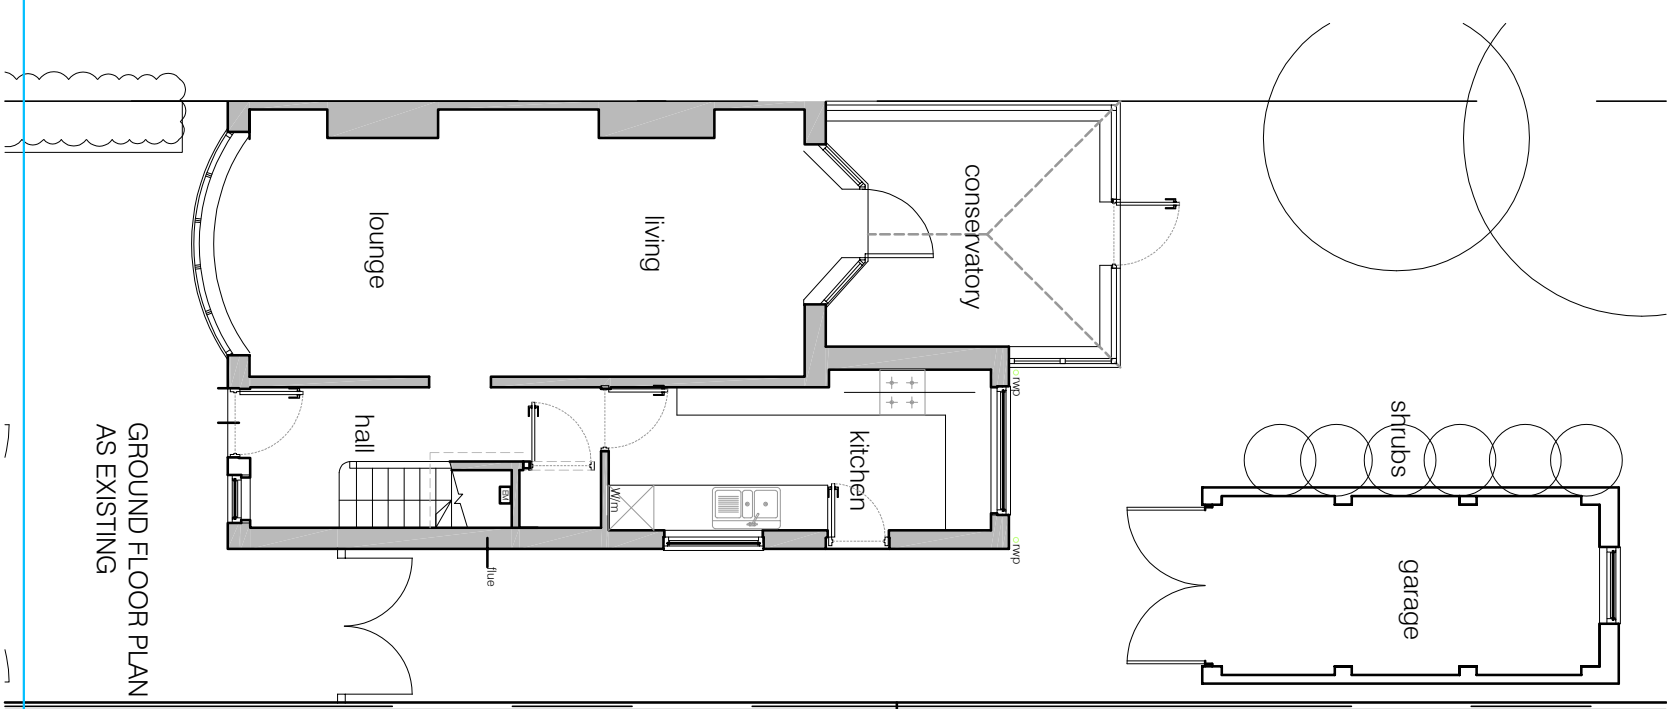


GROUND FLOOR PLAN
AS EXISTING

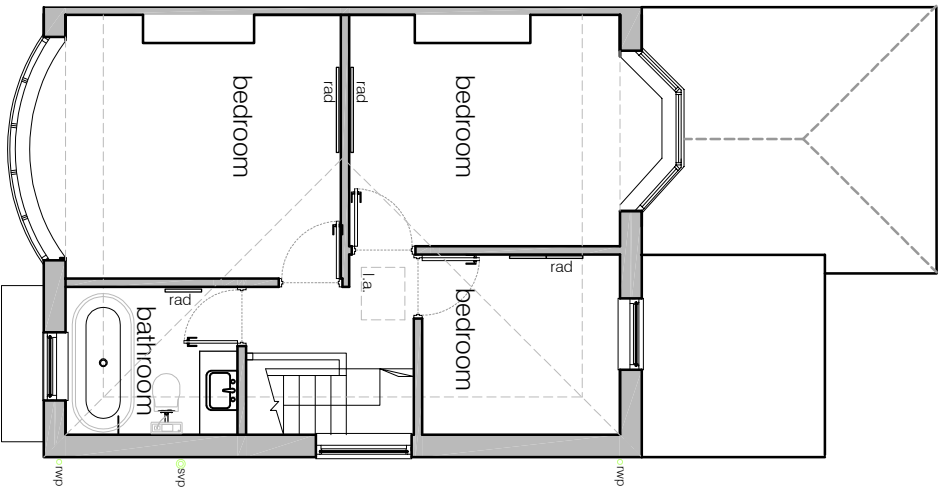

FIRST FLOOR PLAN
AS EXISTING

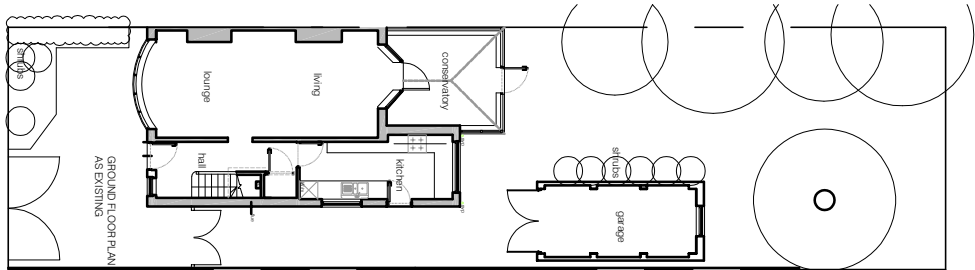

SITE PLAN 1 :250

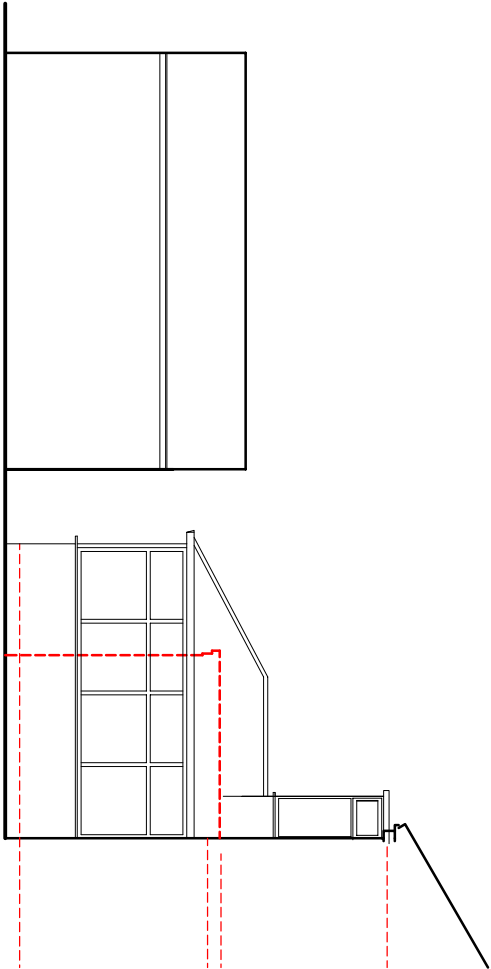

SIDE ELEVATION AS EXISTING

Project: 6 Delaine Road Wingham
Title: Floor plans and elevations as existing
Drawing number: 22 357 PL100
Client: Mr & Mrs Dhanak

Scale: 100@A3
Date: 23.09.2022
CAO Ref: 22 357
Drawn by: SRM