




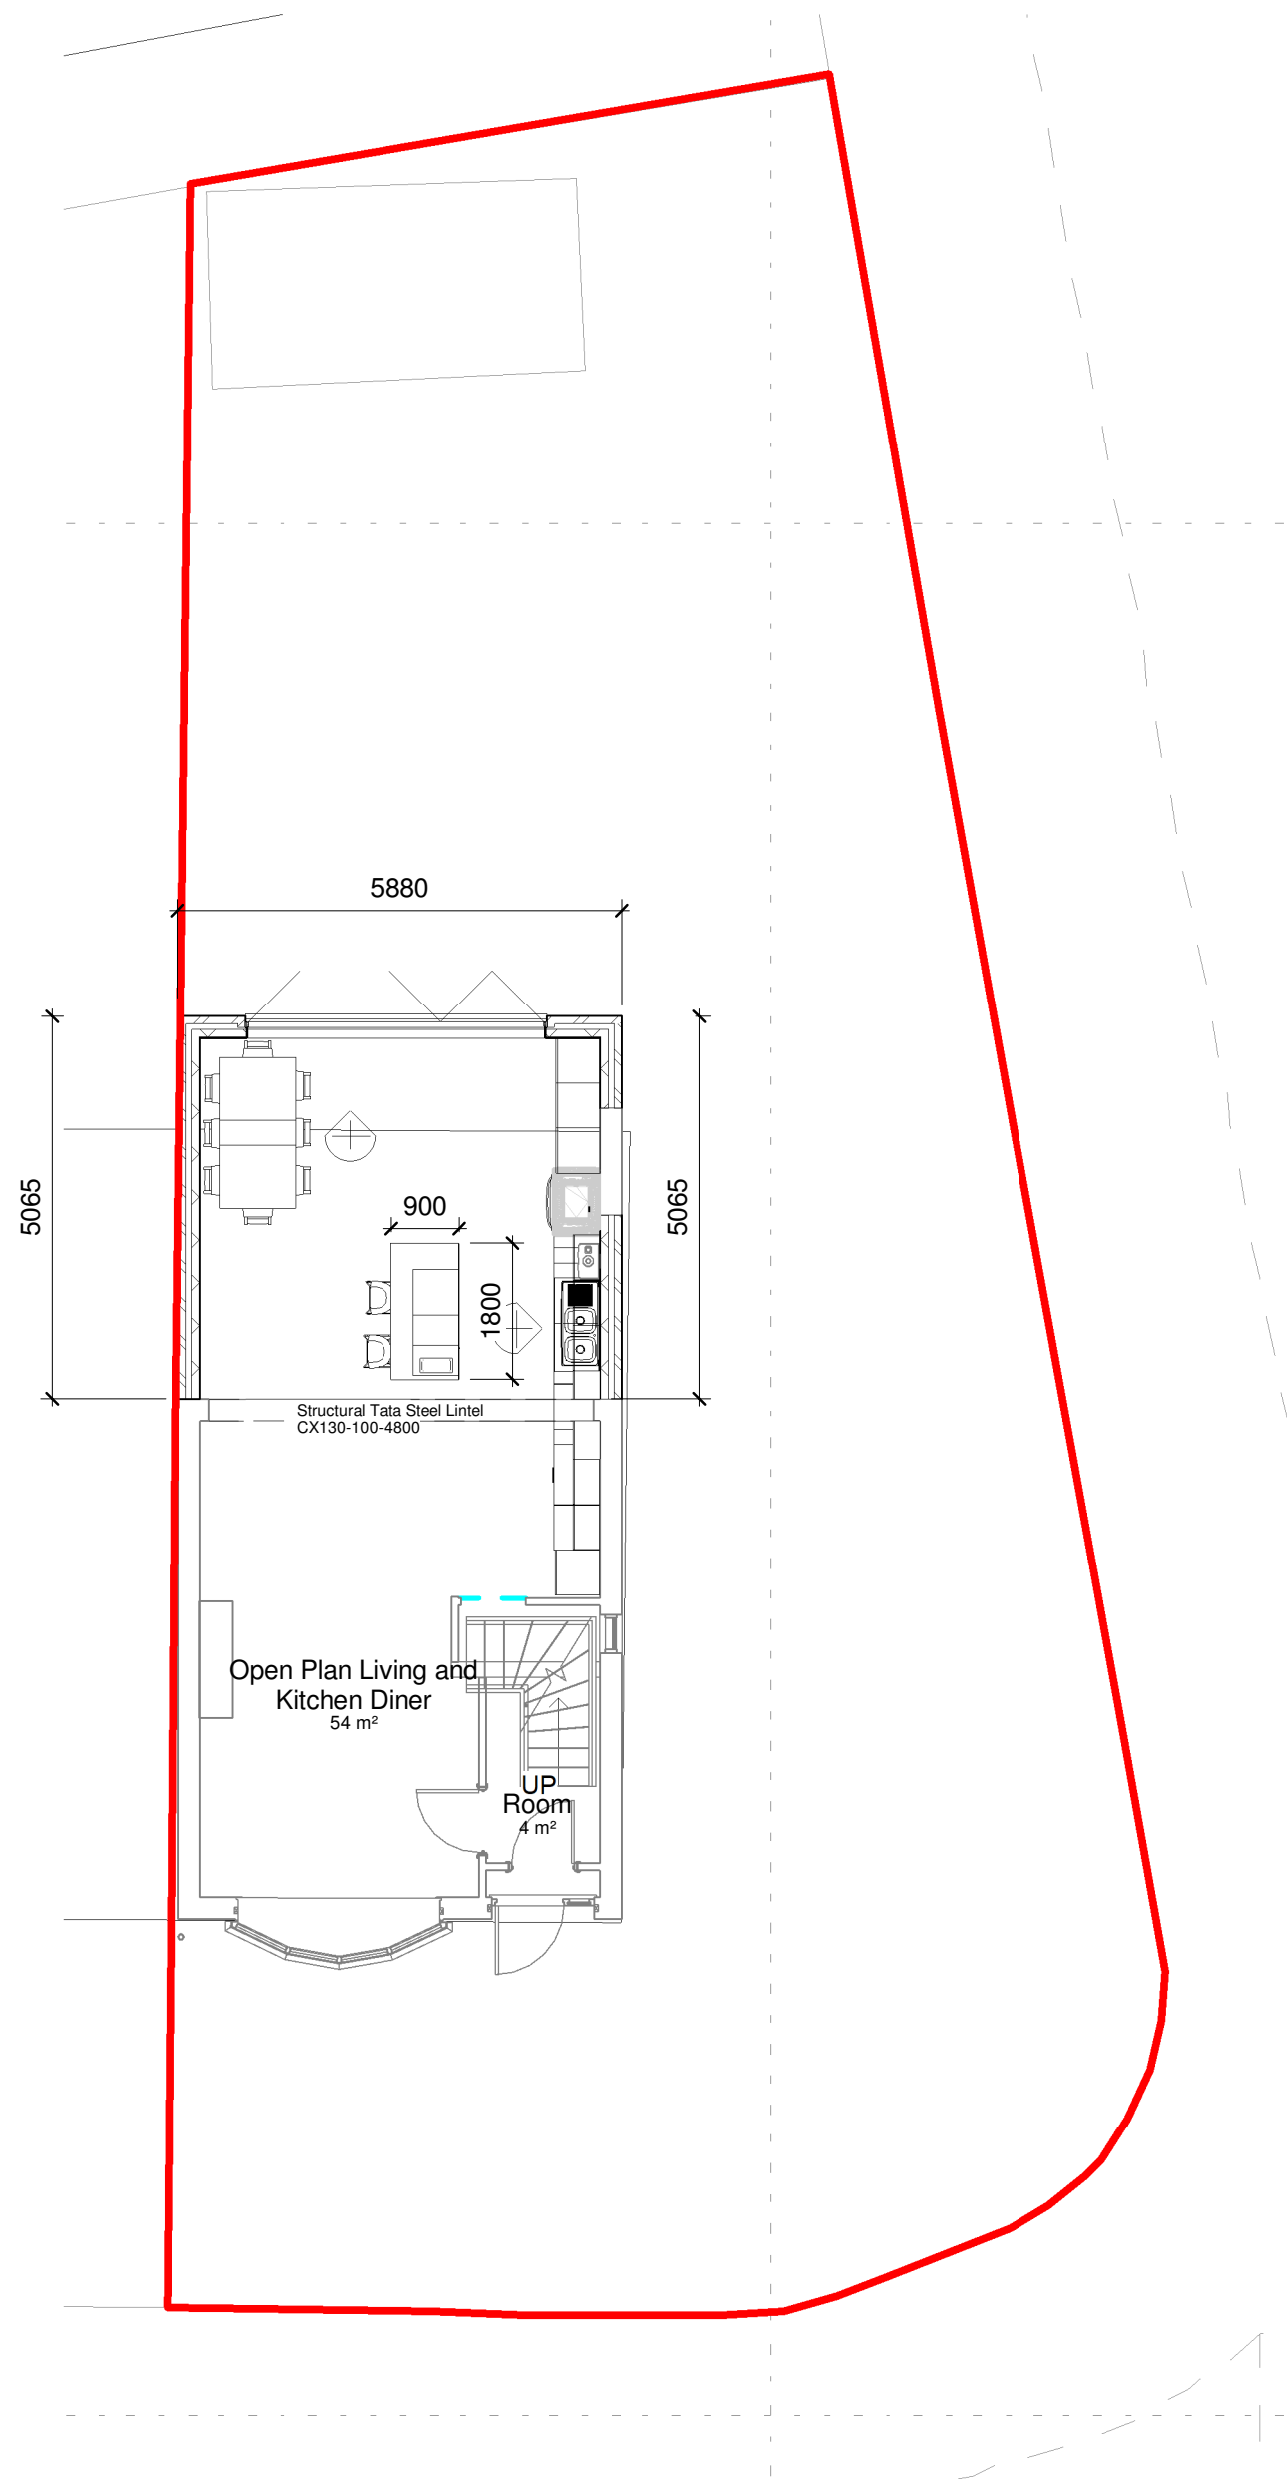


Proposed East Elevation
1 : 100

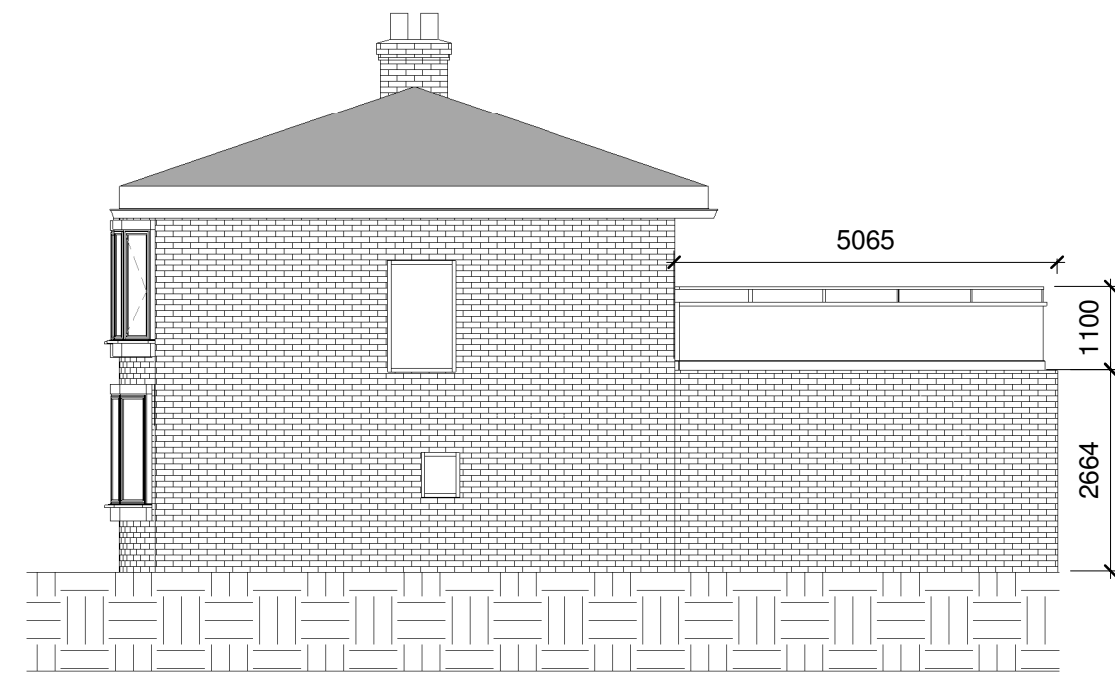


Proposed North Elevation
1 : 100

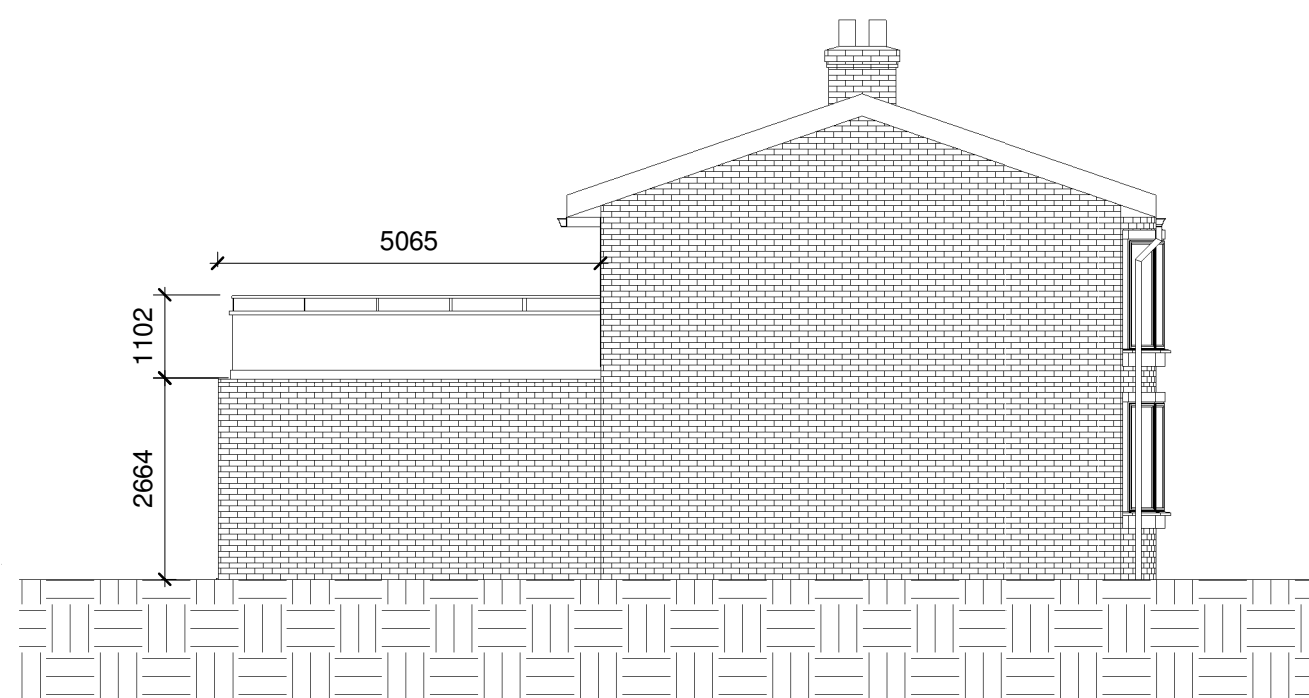


Proposed South Elevation
1 : 100

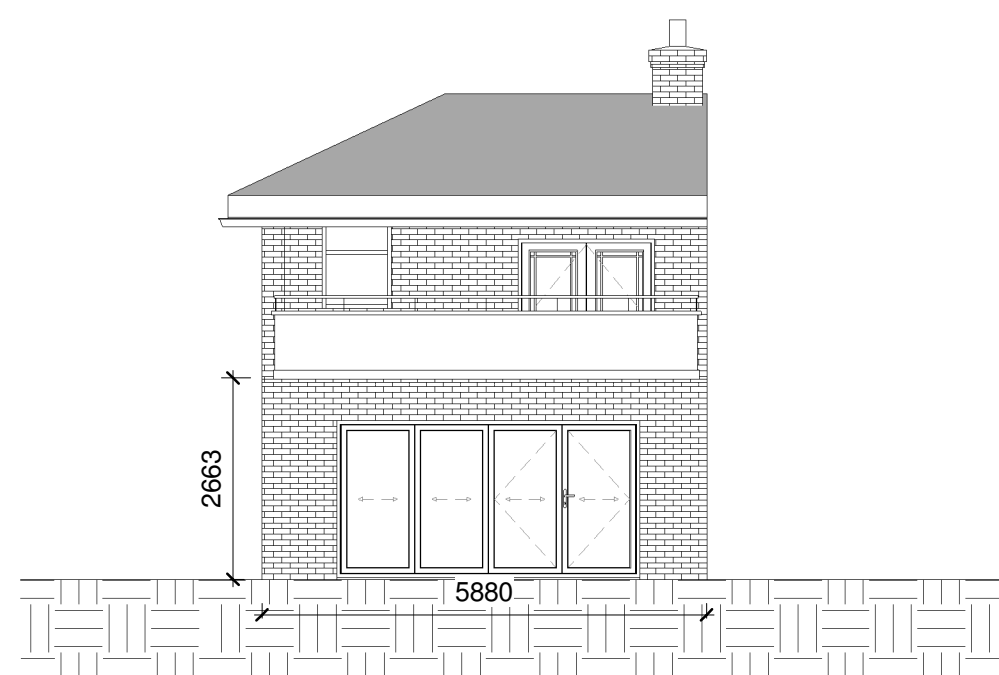


Proposed West Elevation
1 : 100

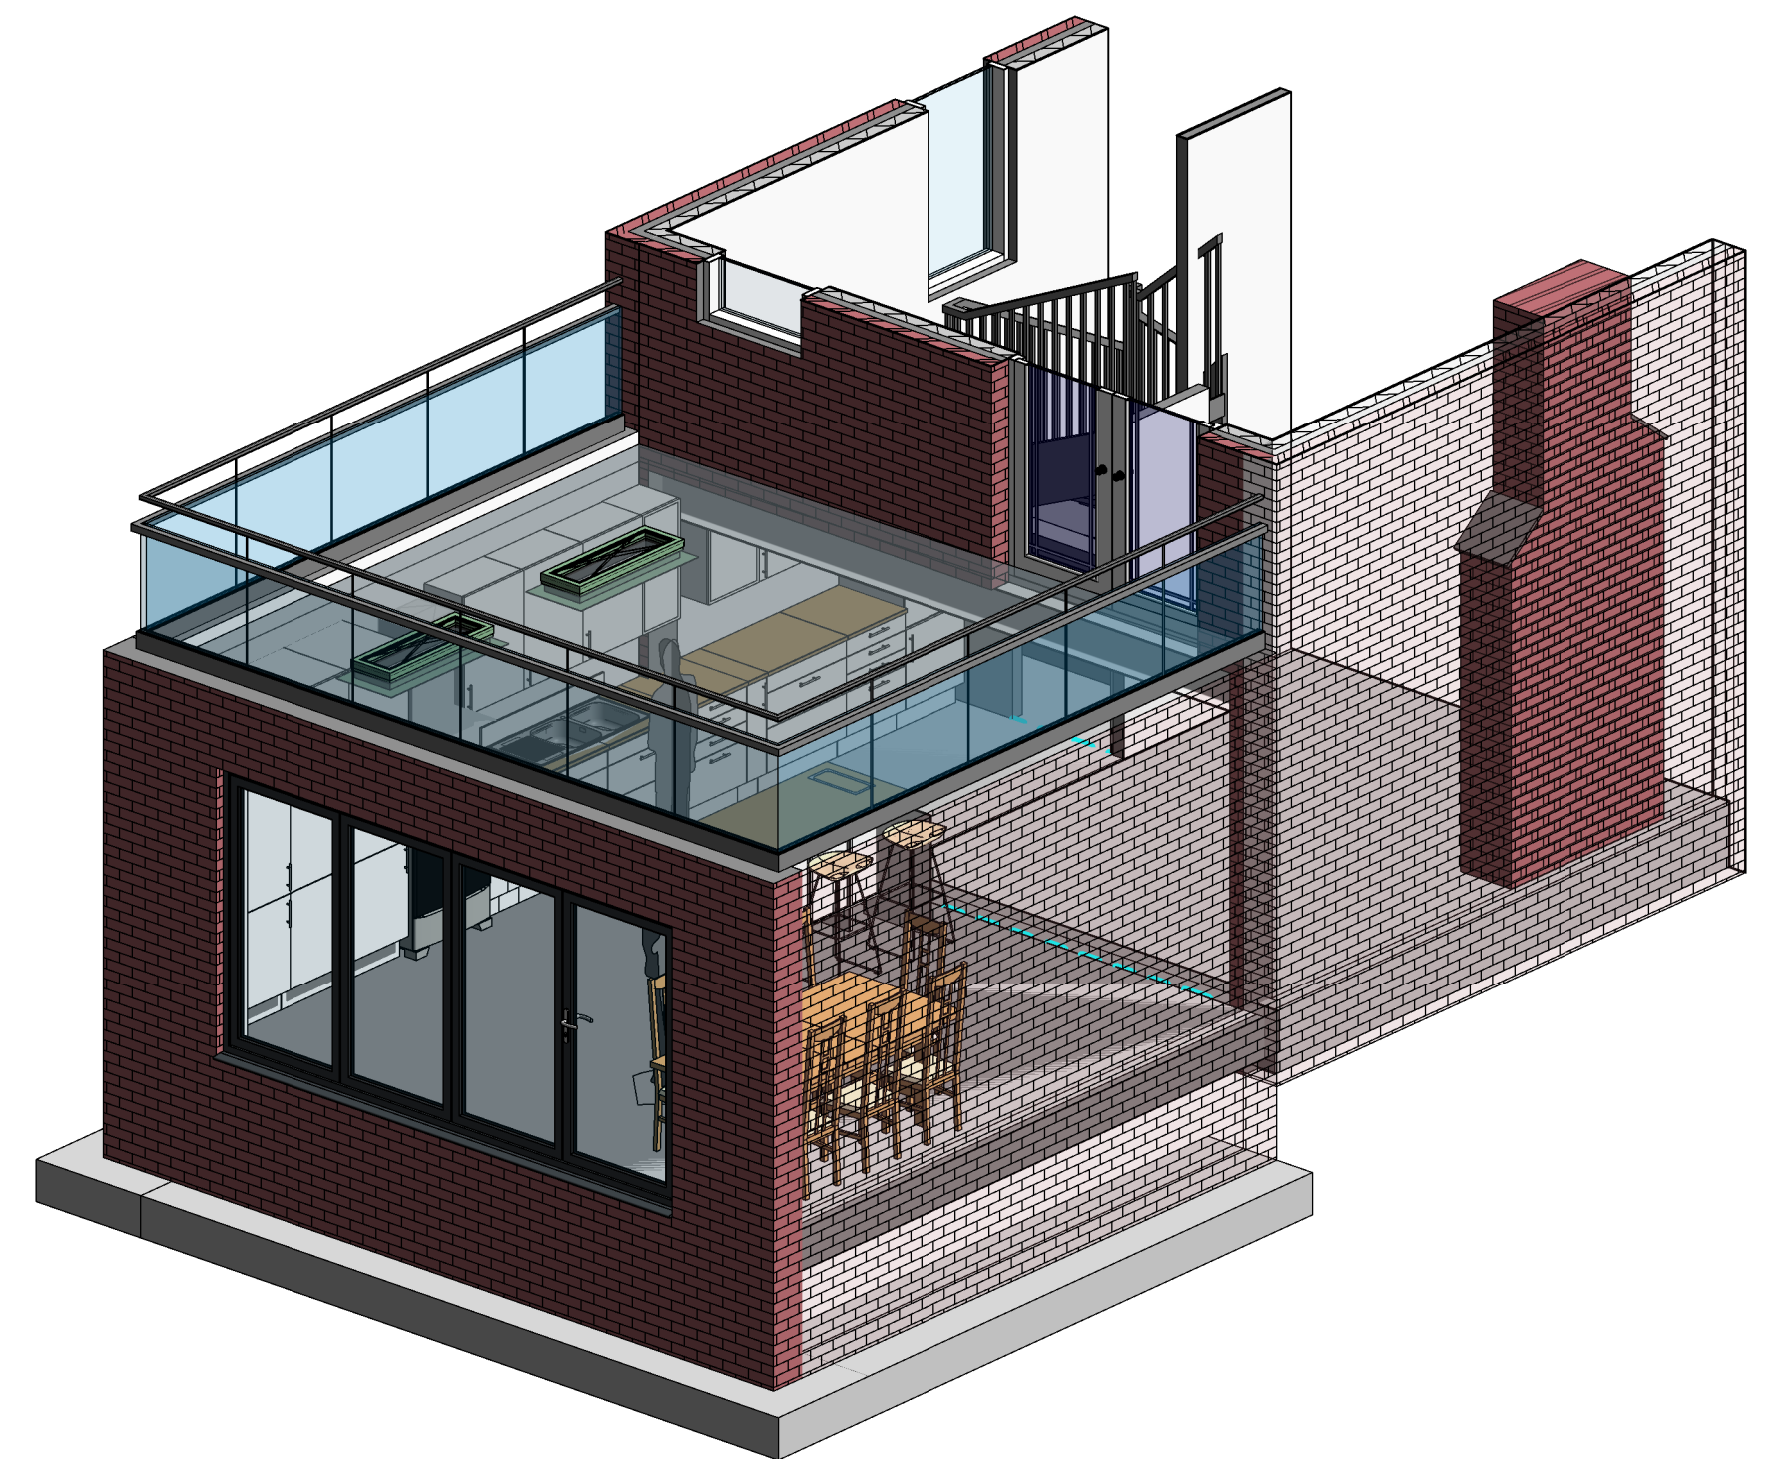

Proposed 3D Kitchen

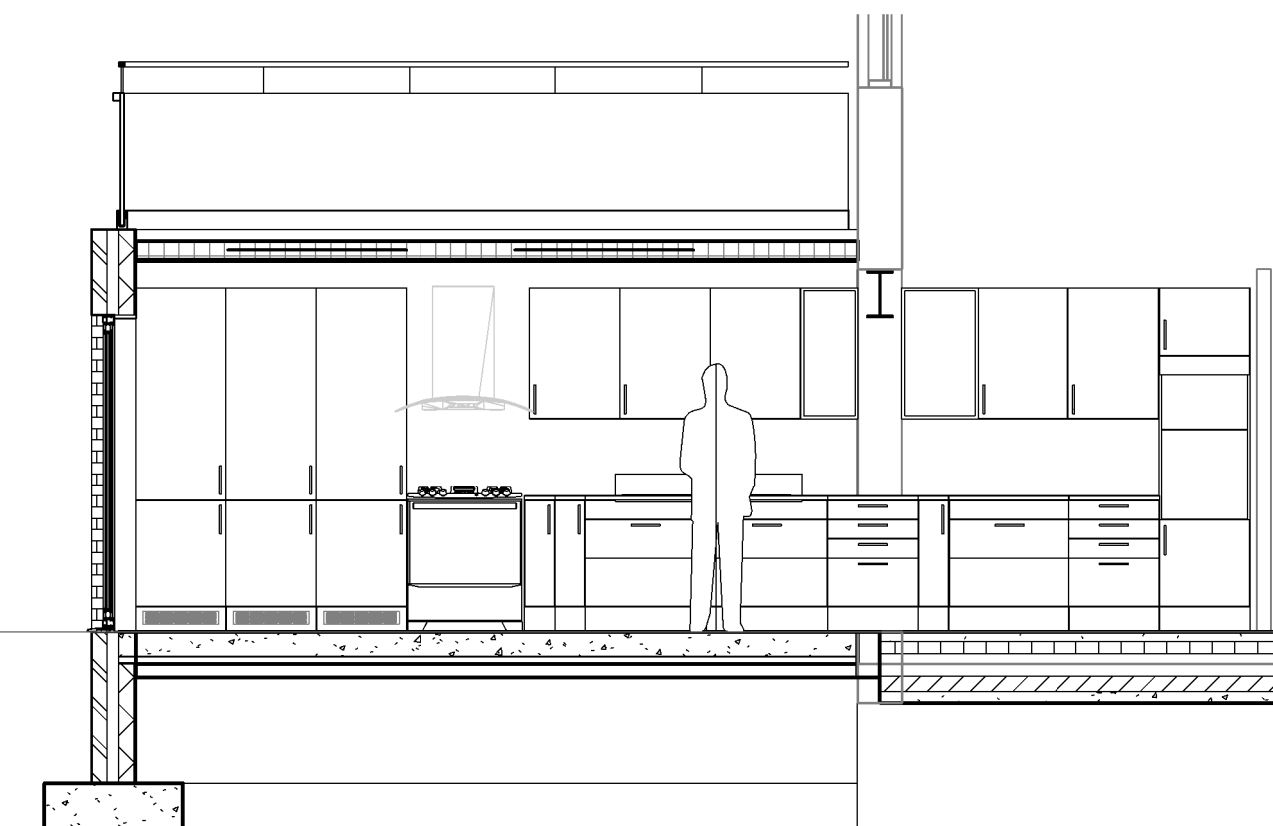


Proposed Section 1
1 : 50

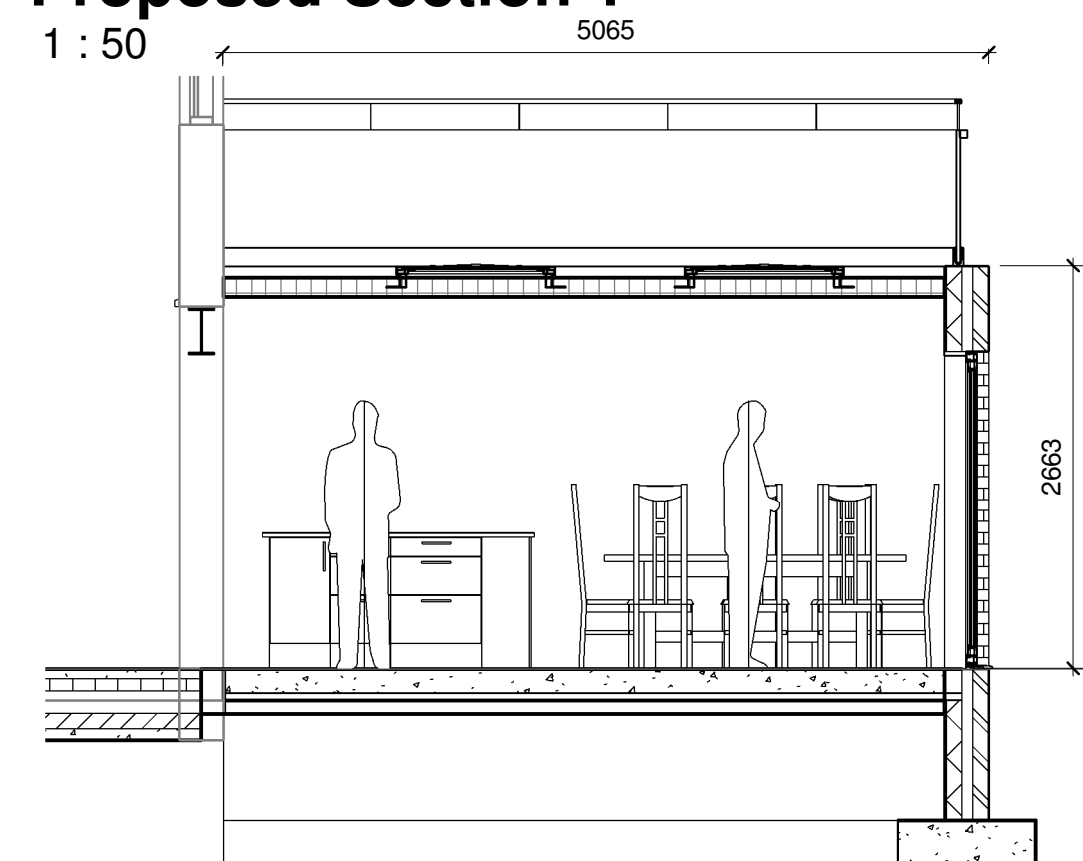


Proposed Section 2
1 : 50


Proposed Groundfloor
1 : 100

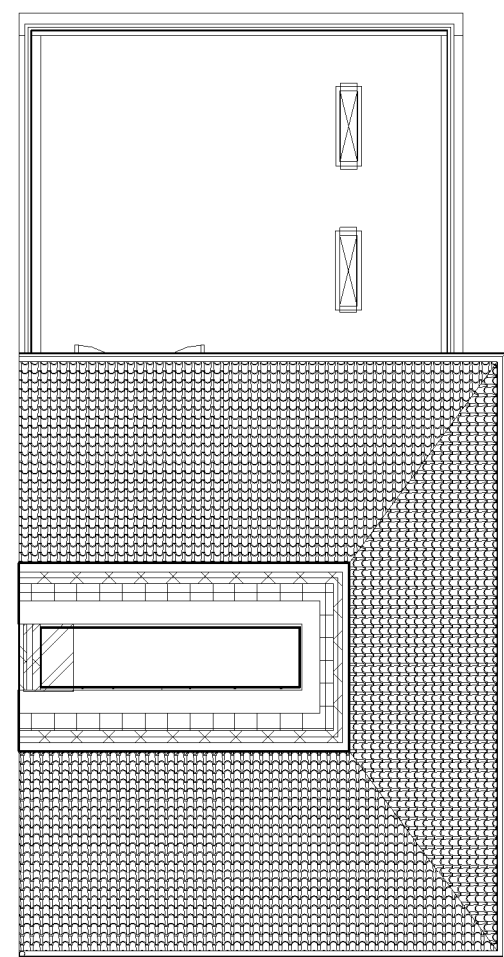

Proposed roof plan
1 : 100

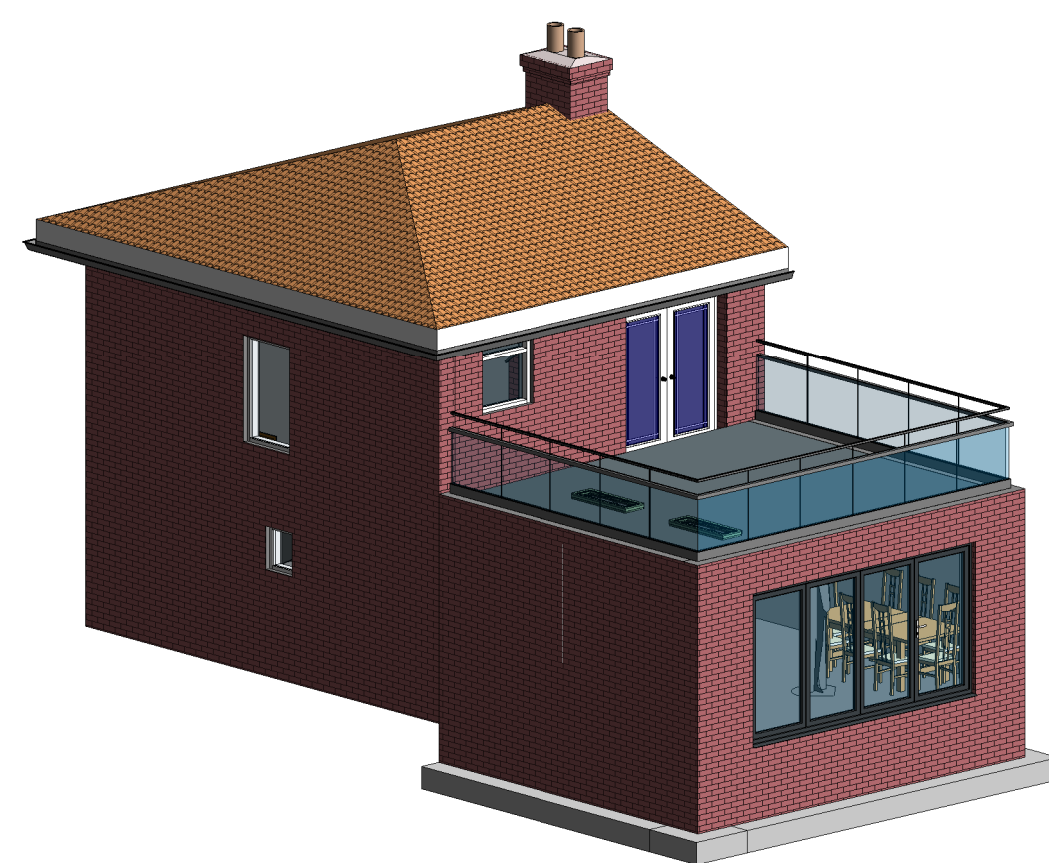


3D View New 1

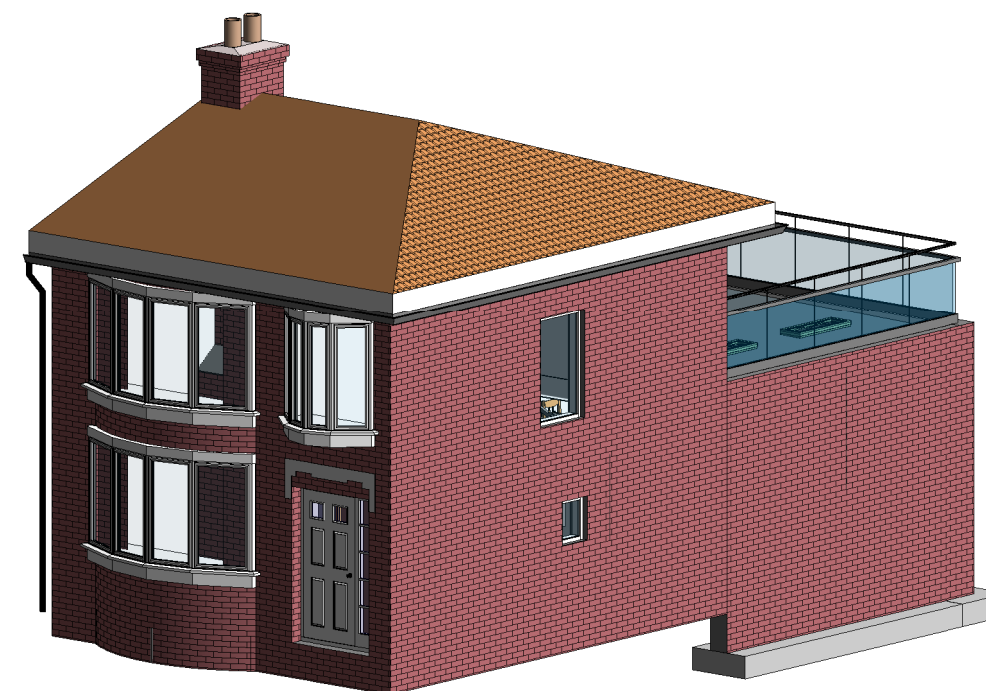

3D View New 2



Rev	Description	Date

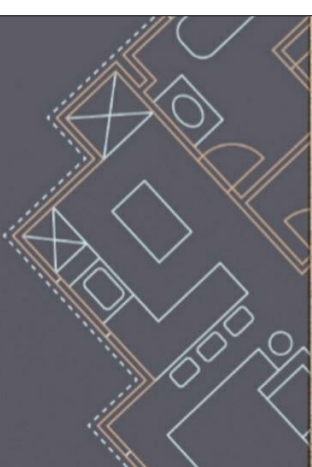STATUS		PURPOSE OF ISSUE	
S Begg Designs S Begg - MCIAT BSc Hons Architectural Designer sakibbegg@hotmail.com 07742845476 			
PROJECT			
44 HEATON AVENUE WITHINGTON M20 4GW			
TITLE			
PROPOSED PLANS & ELEVATIONS			
CLIENT			
KARDOW KHEZRI			
DRAWN BY SB	CHECKED BY SB	DATE 15/10/21	
SCALE (@ A1) As indicated		PROJECT NUMBER SB-44-HEA	
DRAWING NUMBER			REV
A101			