



Designer Considerations
Street Design Partnership's duty on this project is that of "Designer" as defined by Regulation 2 and have avoided foreseeable risks to those involved in the construction and future use of the structure and in so doing eliminated hazards so far as is reasonably practical, having regard to other design considerations and reduced risks associated with those hazards.
The Designer has provided adequate information about any significant risks associated with the design and co-ordinated the work with others in order to improve the way in which risks are managed and controlled.
The associated risks are restricted to site or project specific risks and as such are not considered as a complete and final list of all hazards that may exist.

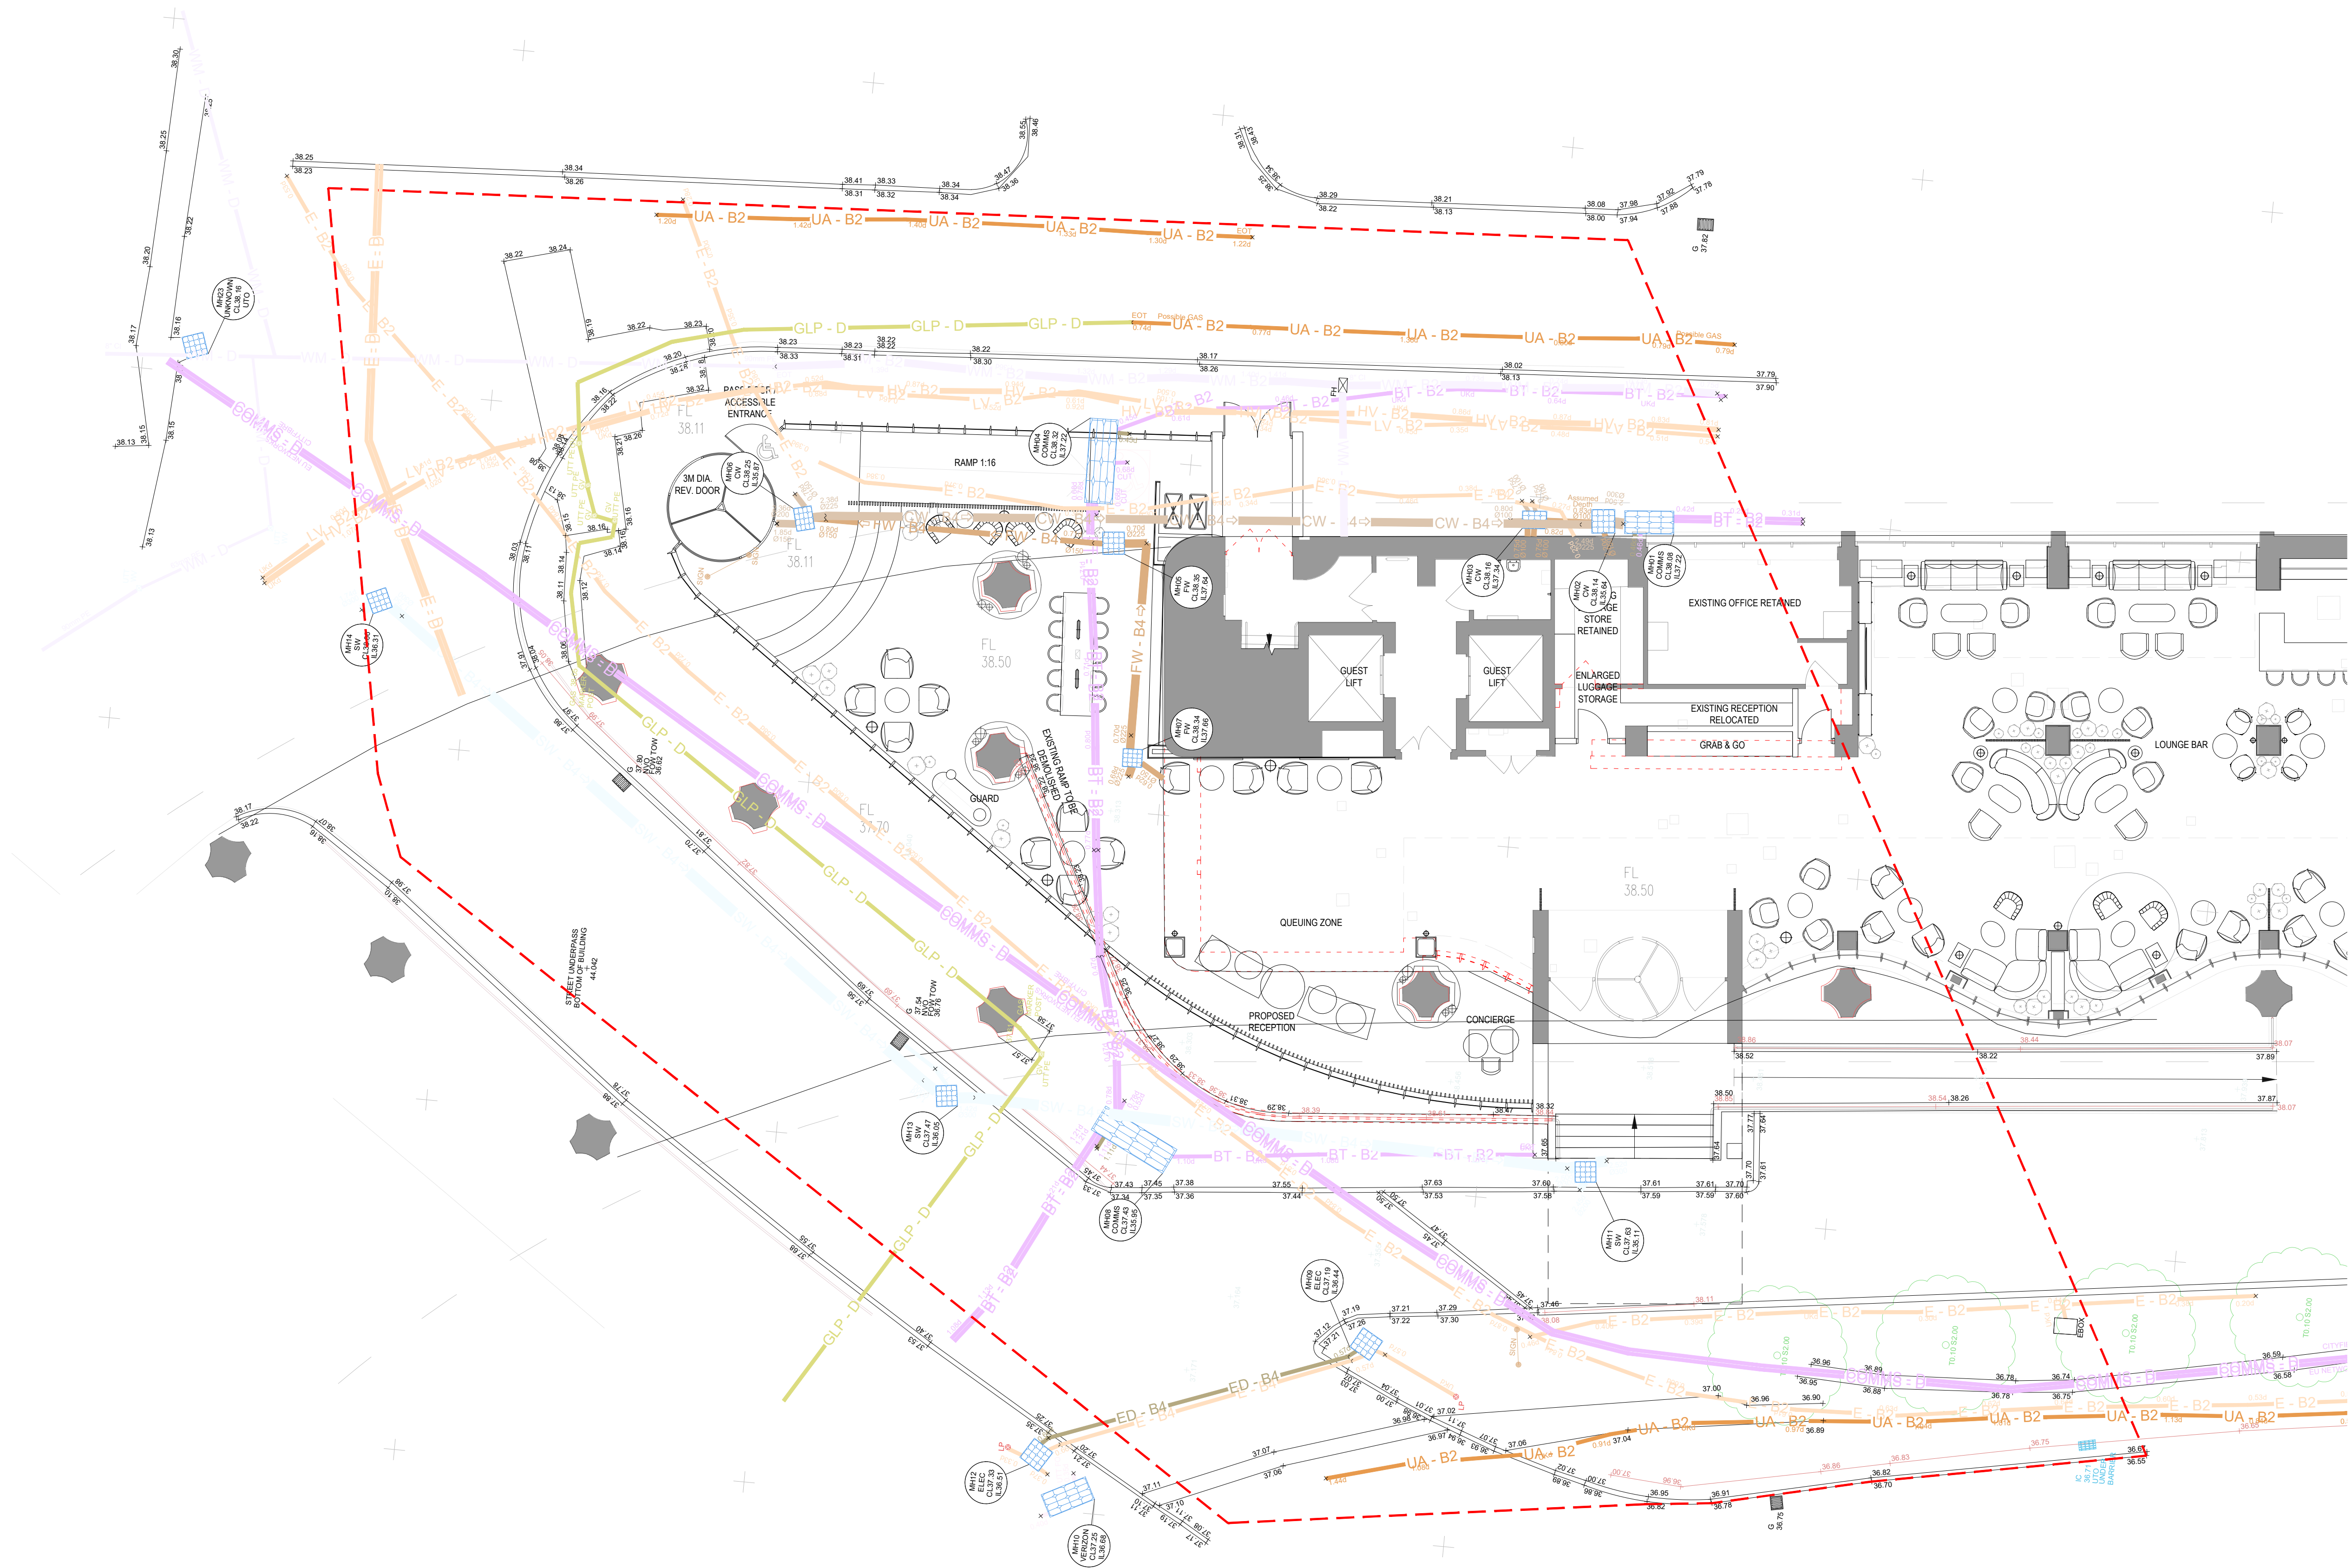

PROPOSED LOWER GROUND FLOOR PLAN

1:100@A1

 

revision:		date:	
client:	project:	drawing:	
HAMILTON HOTEL PARTNERS	GATEWAY MANCHESTER LONDON ROAD MANCHESTER, M1 2PG	GROUND FLOOR UTILITY SURVEY	
project no:	drawing no:	revision:	drawn: checked: date: scale @ A1
7442	SK.01	SK	09.08.22 1:100