






Note:
Do not scale from this drawing.
Dimensions are to be checked on site.
If in doubt please ask.

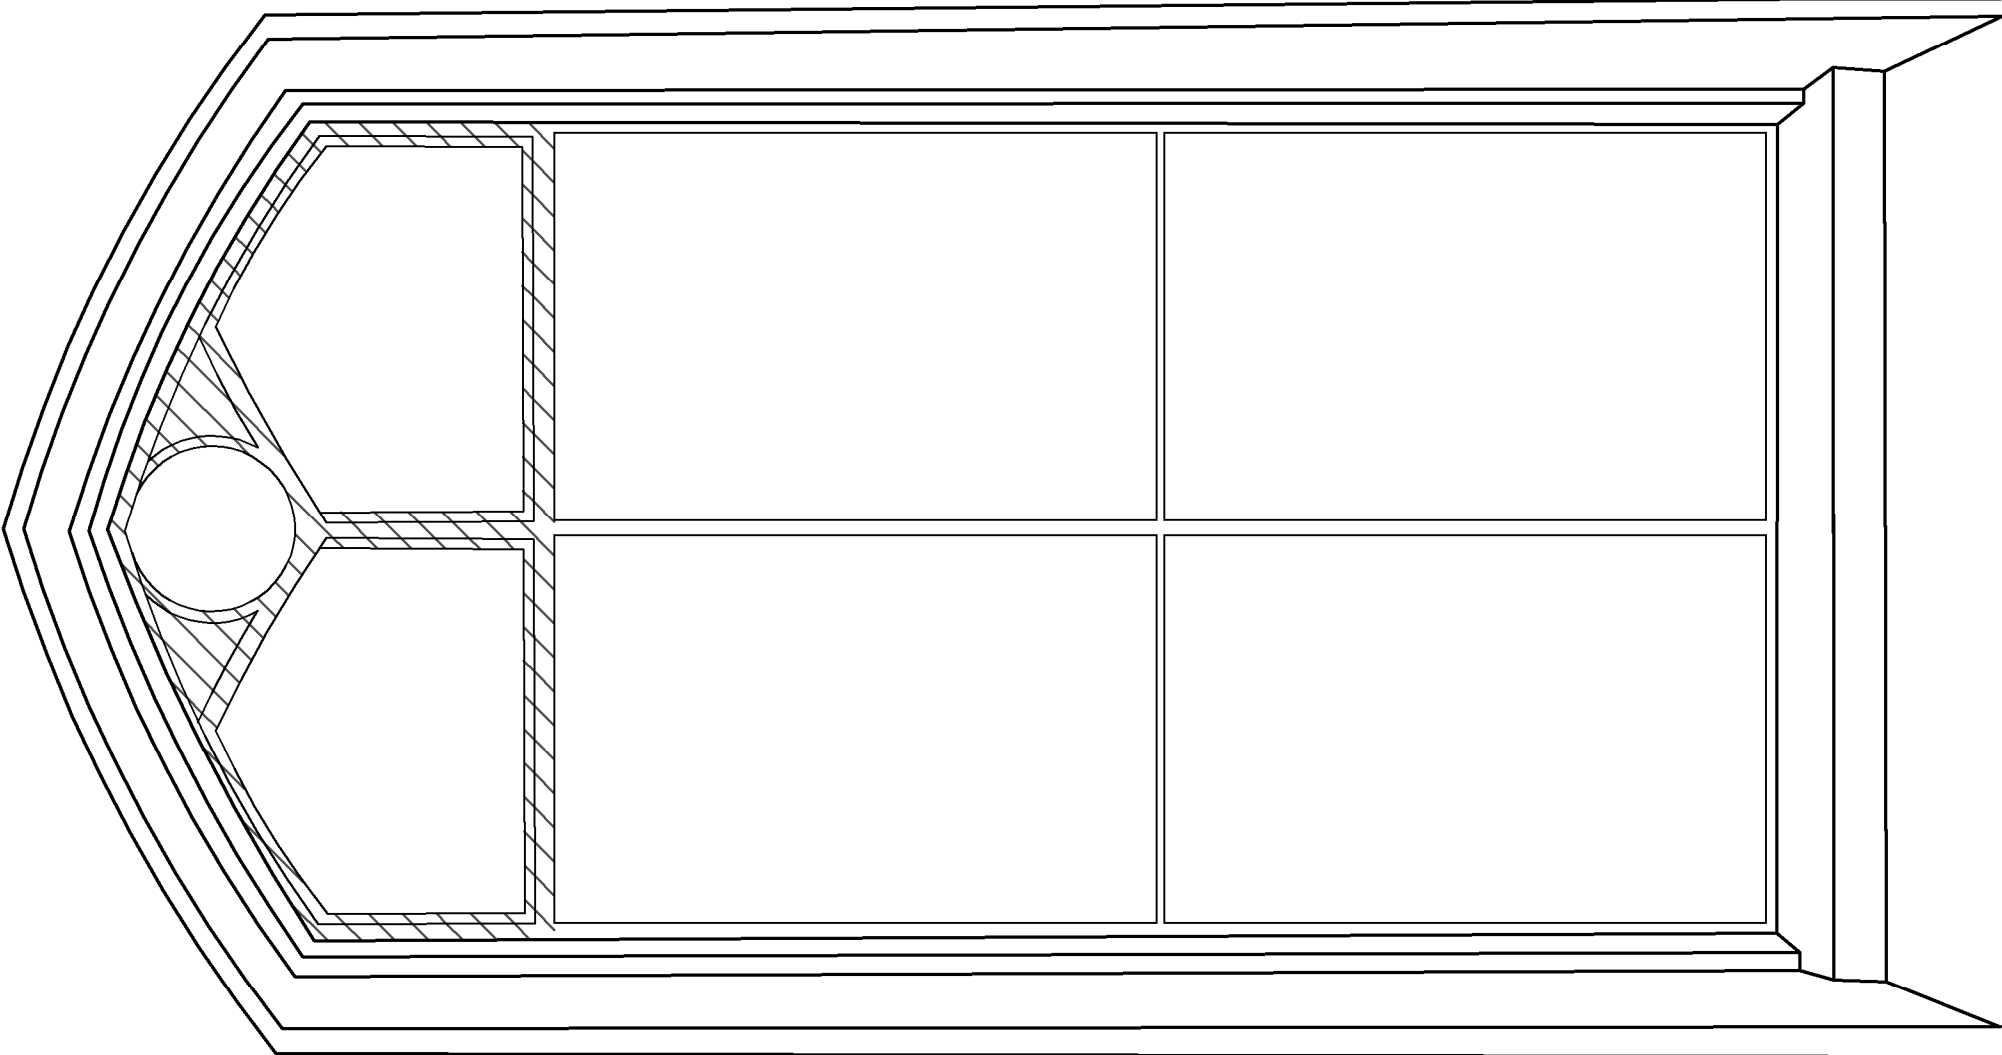


WG.01

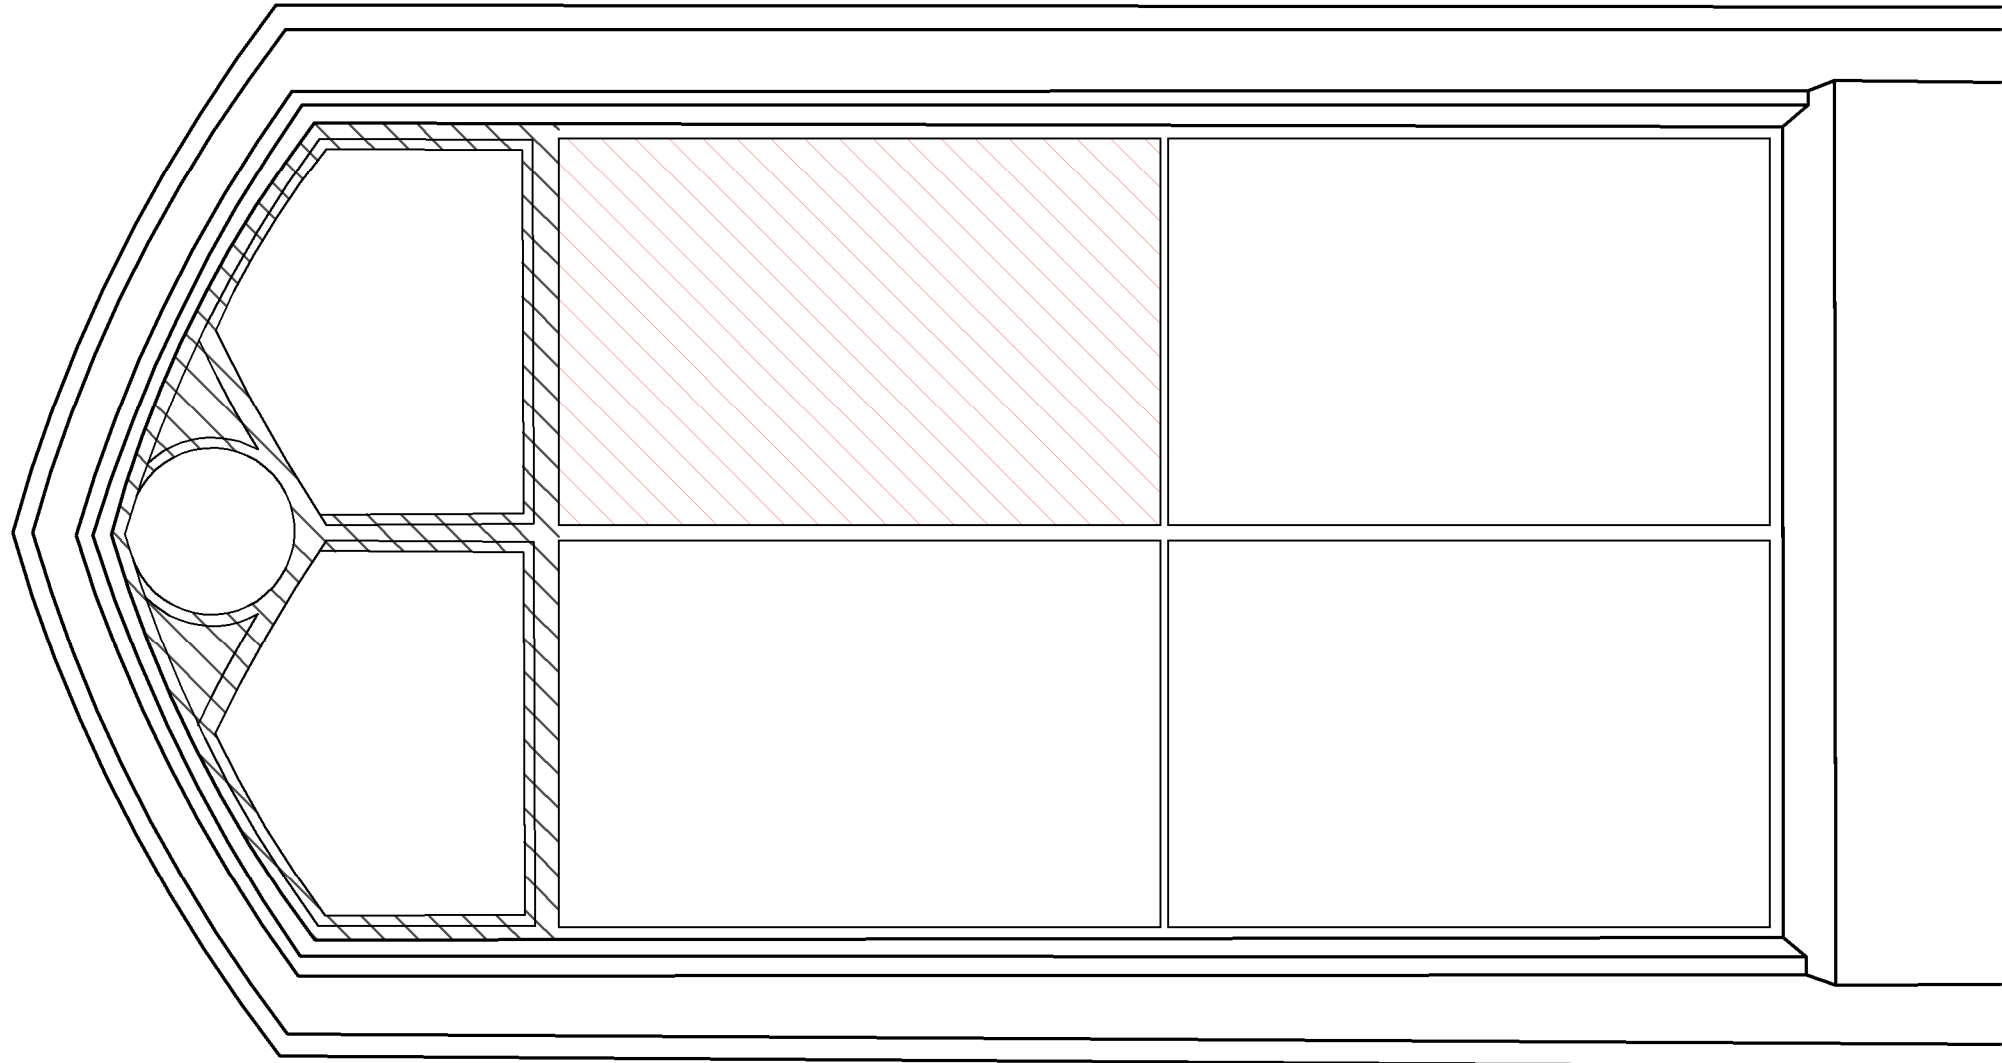


WG.02

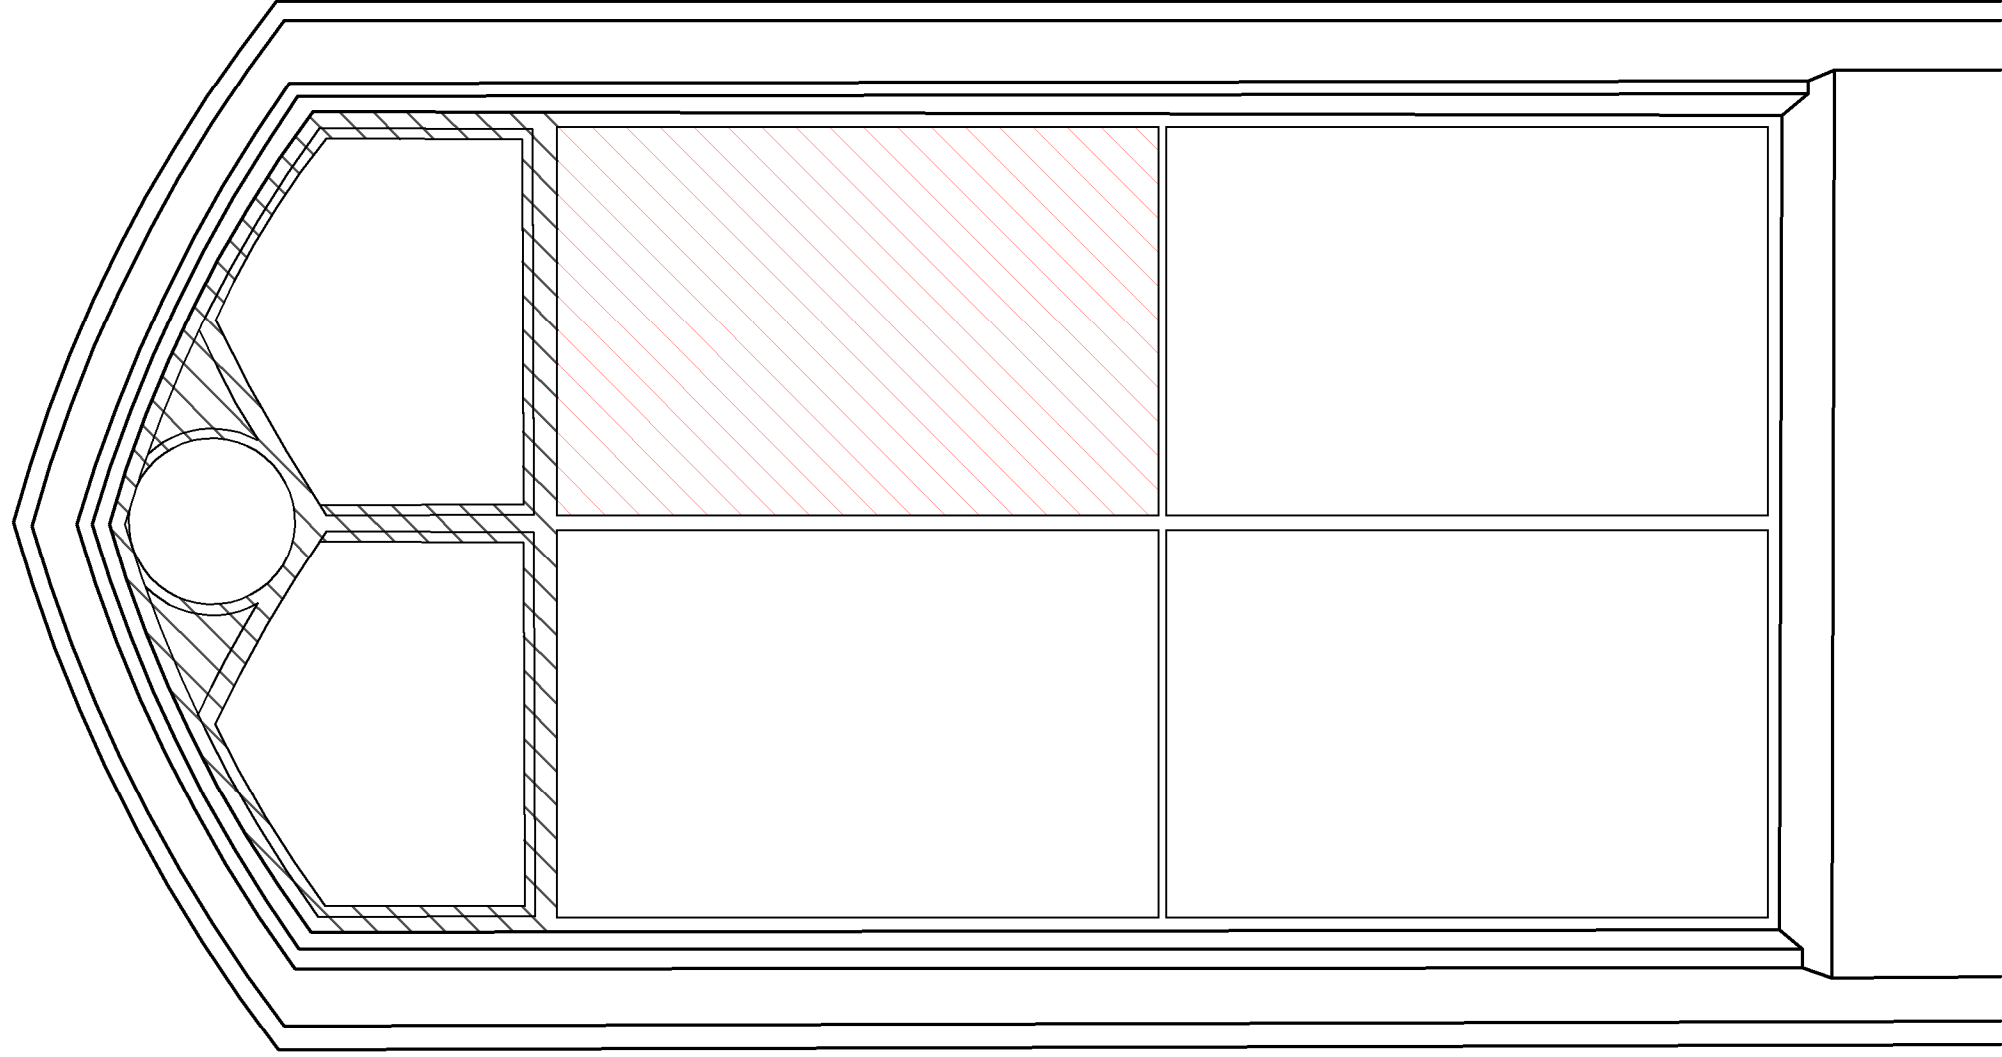


WG.03

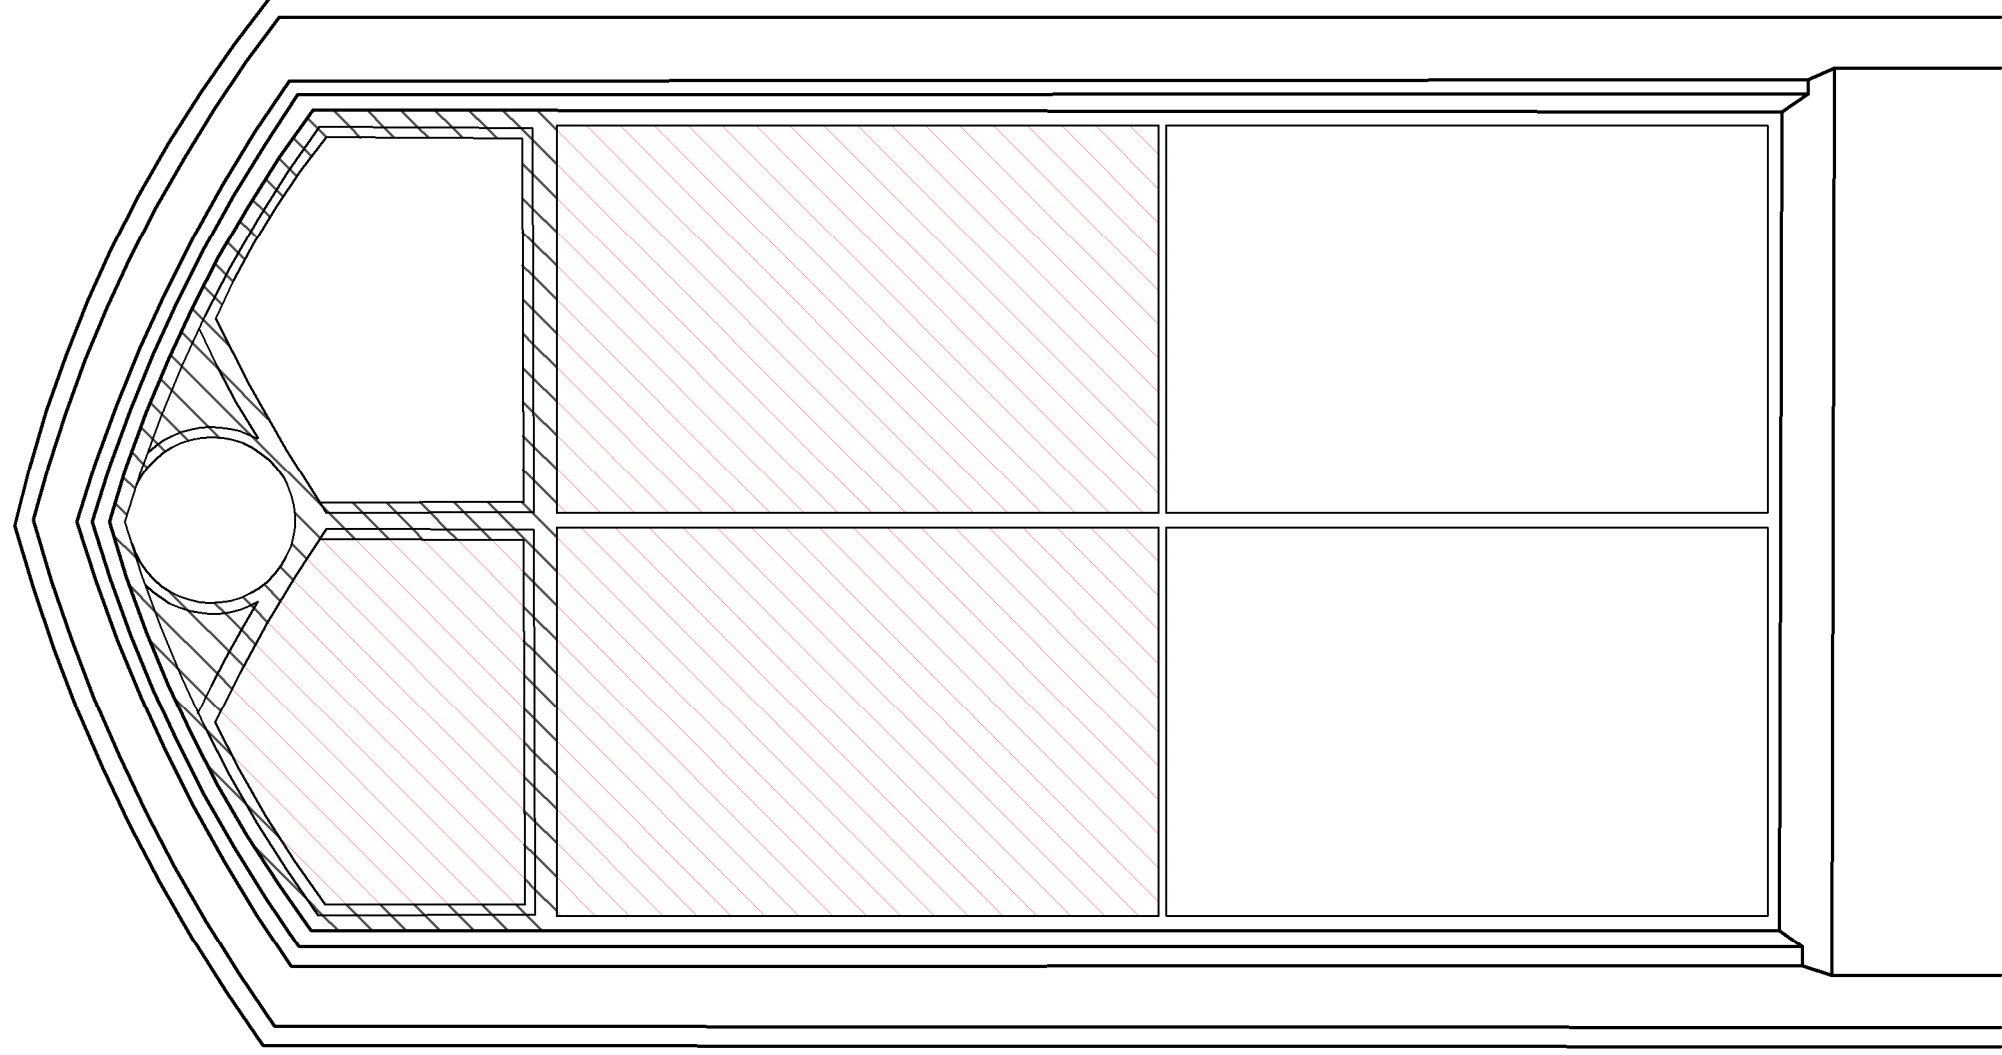


WG.04

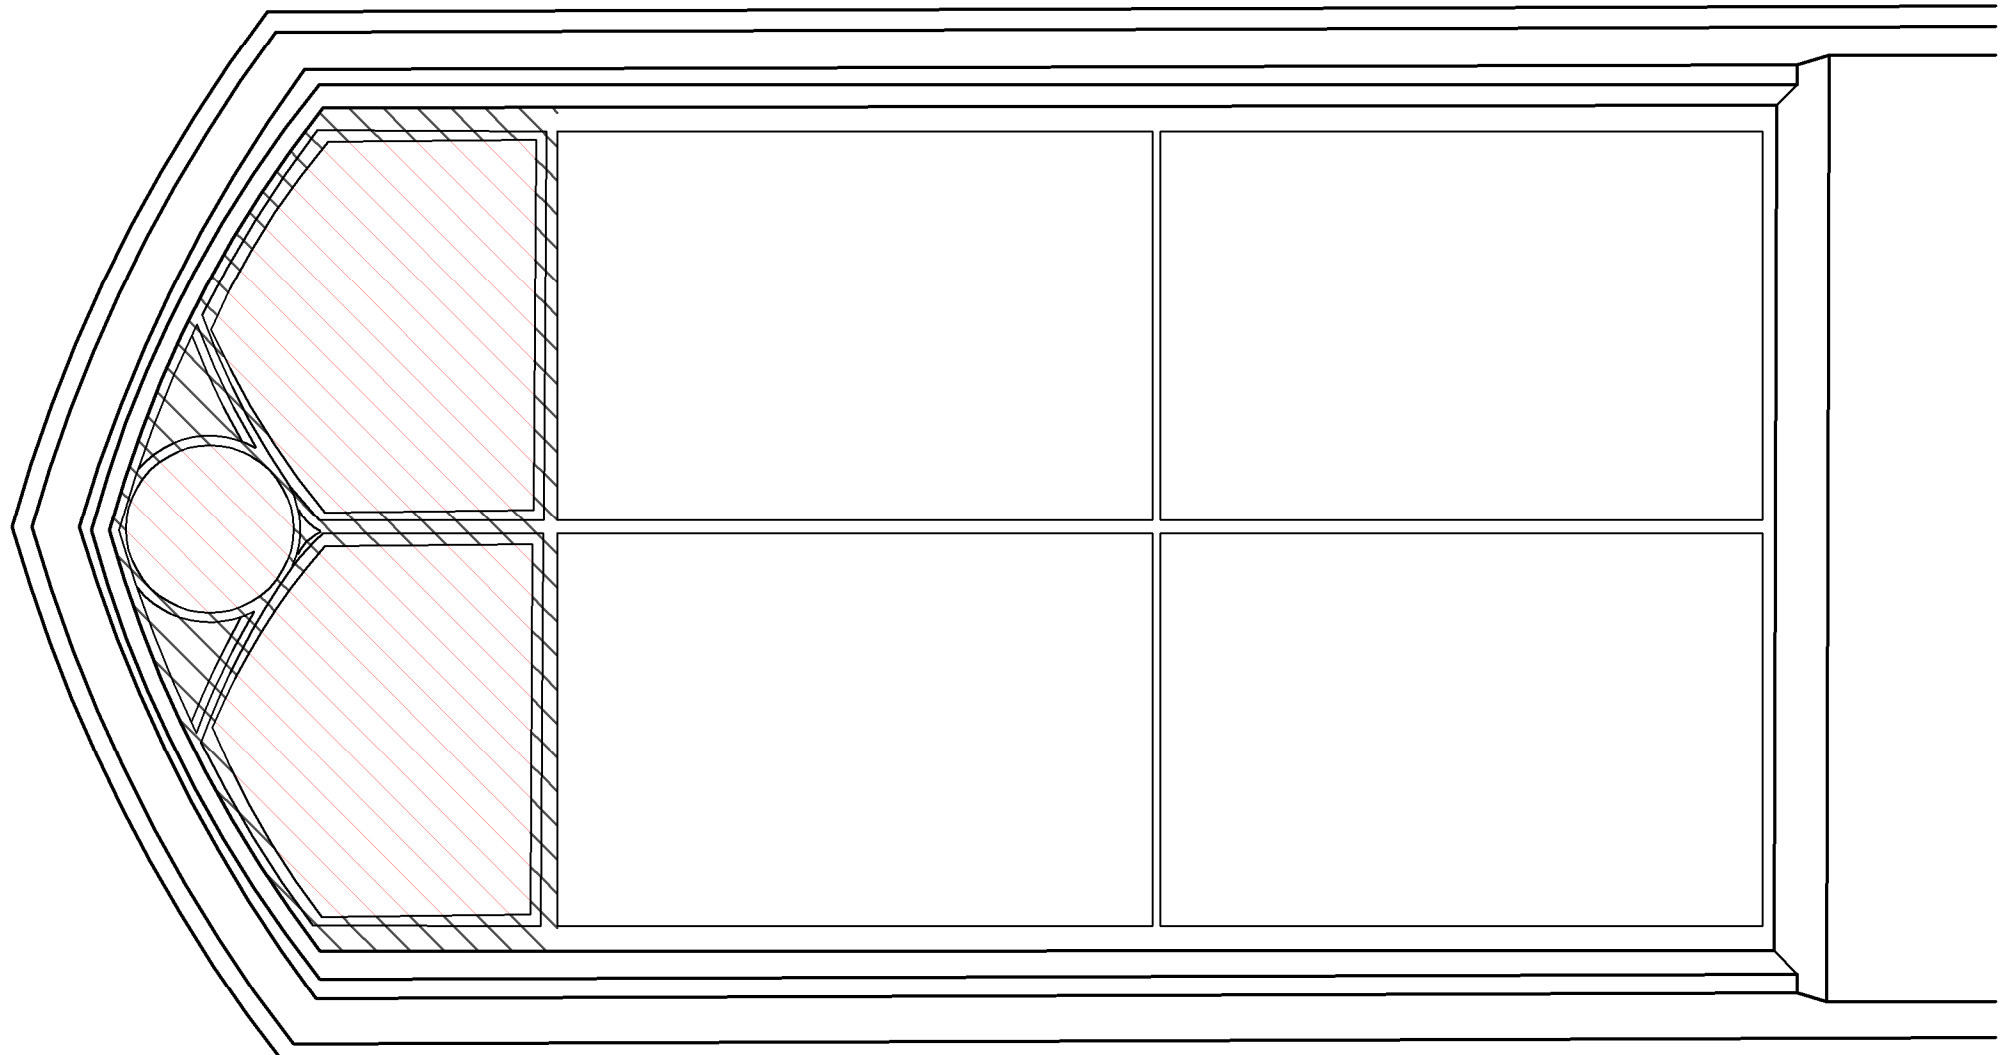


WG.05

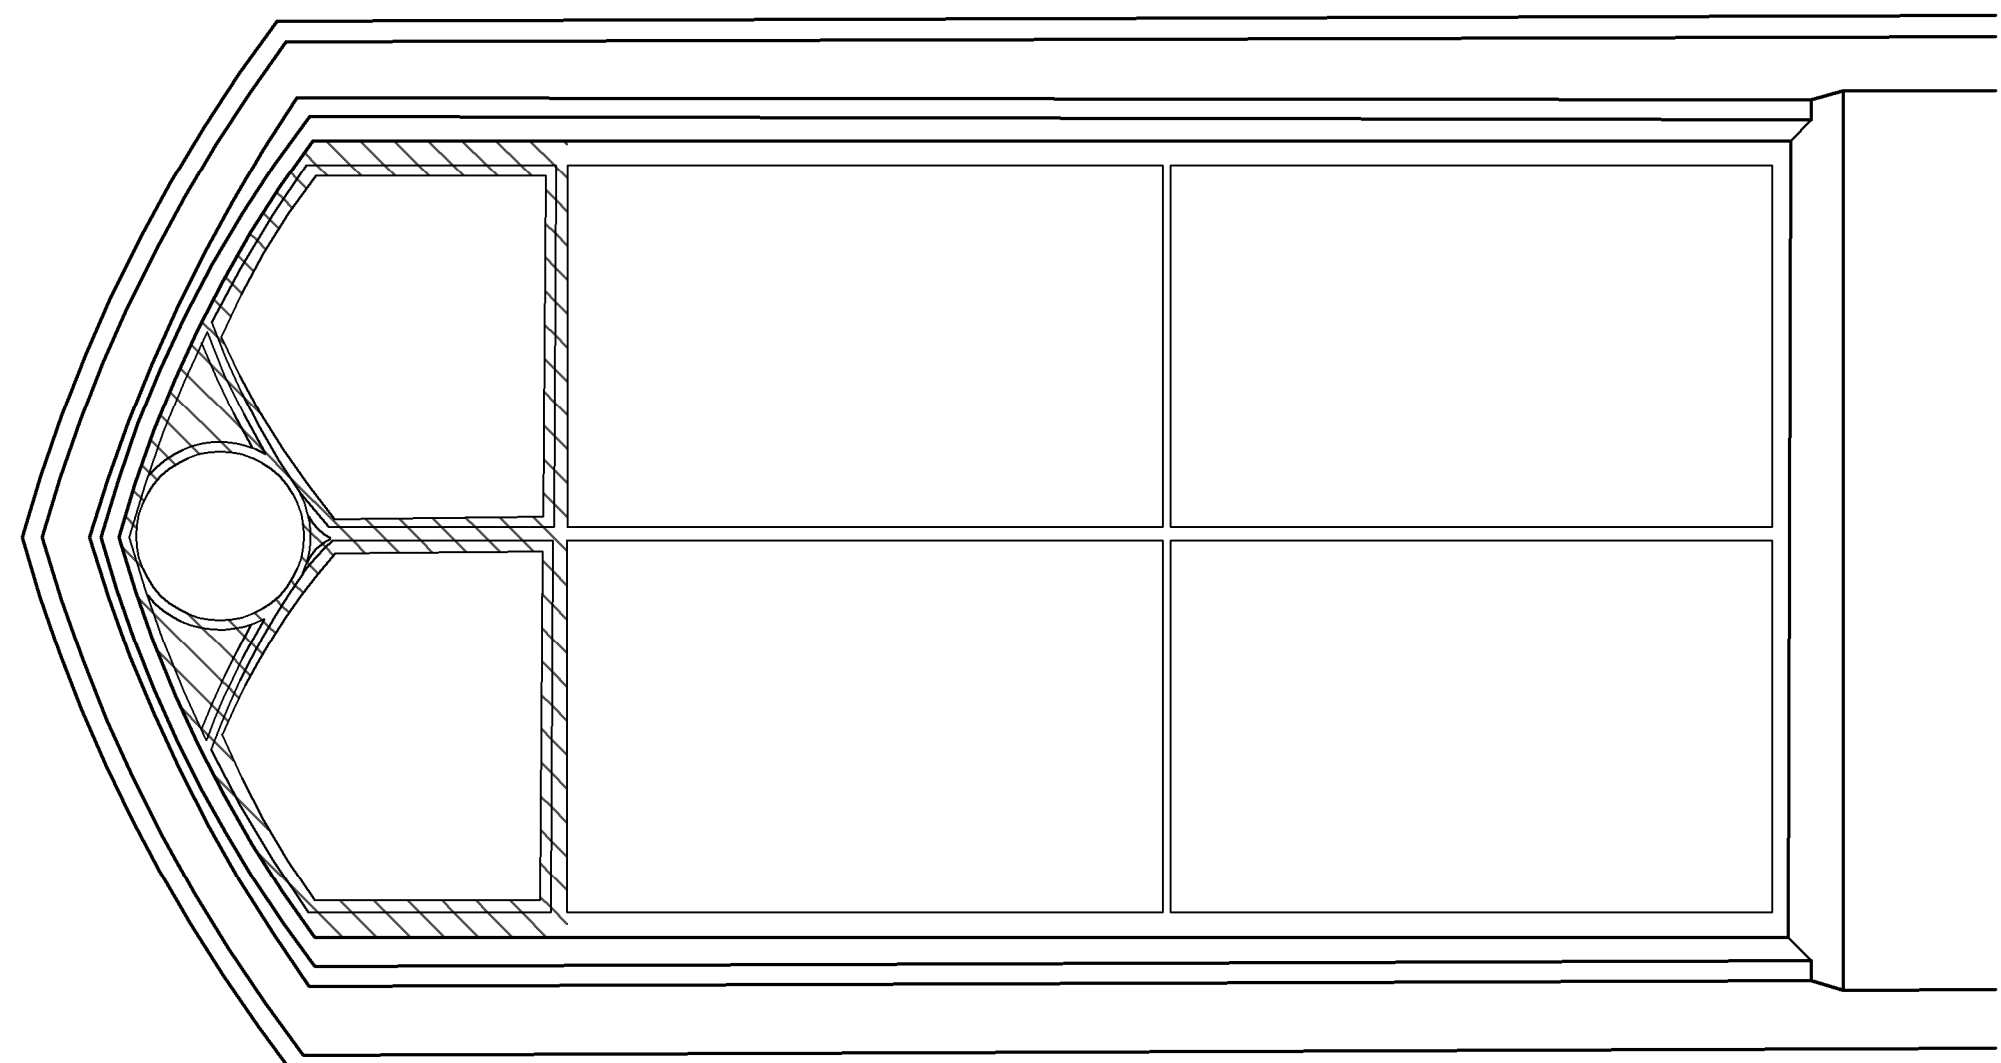

WG.06

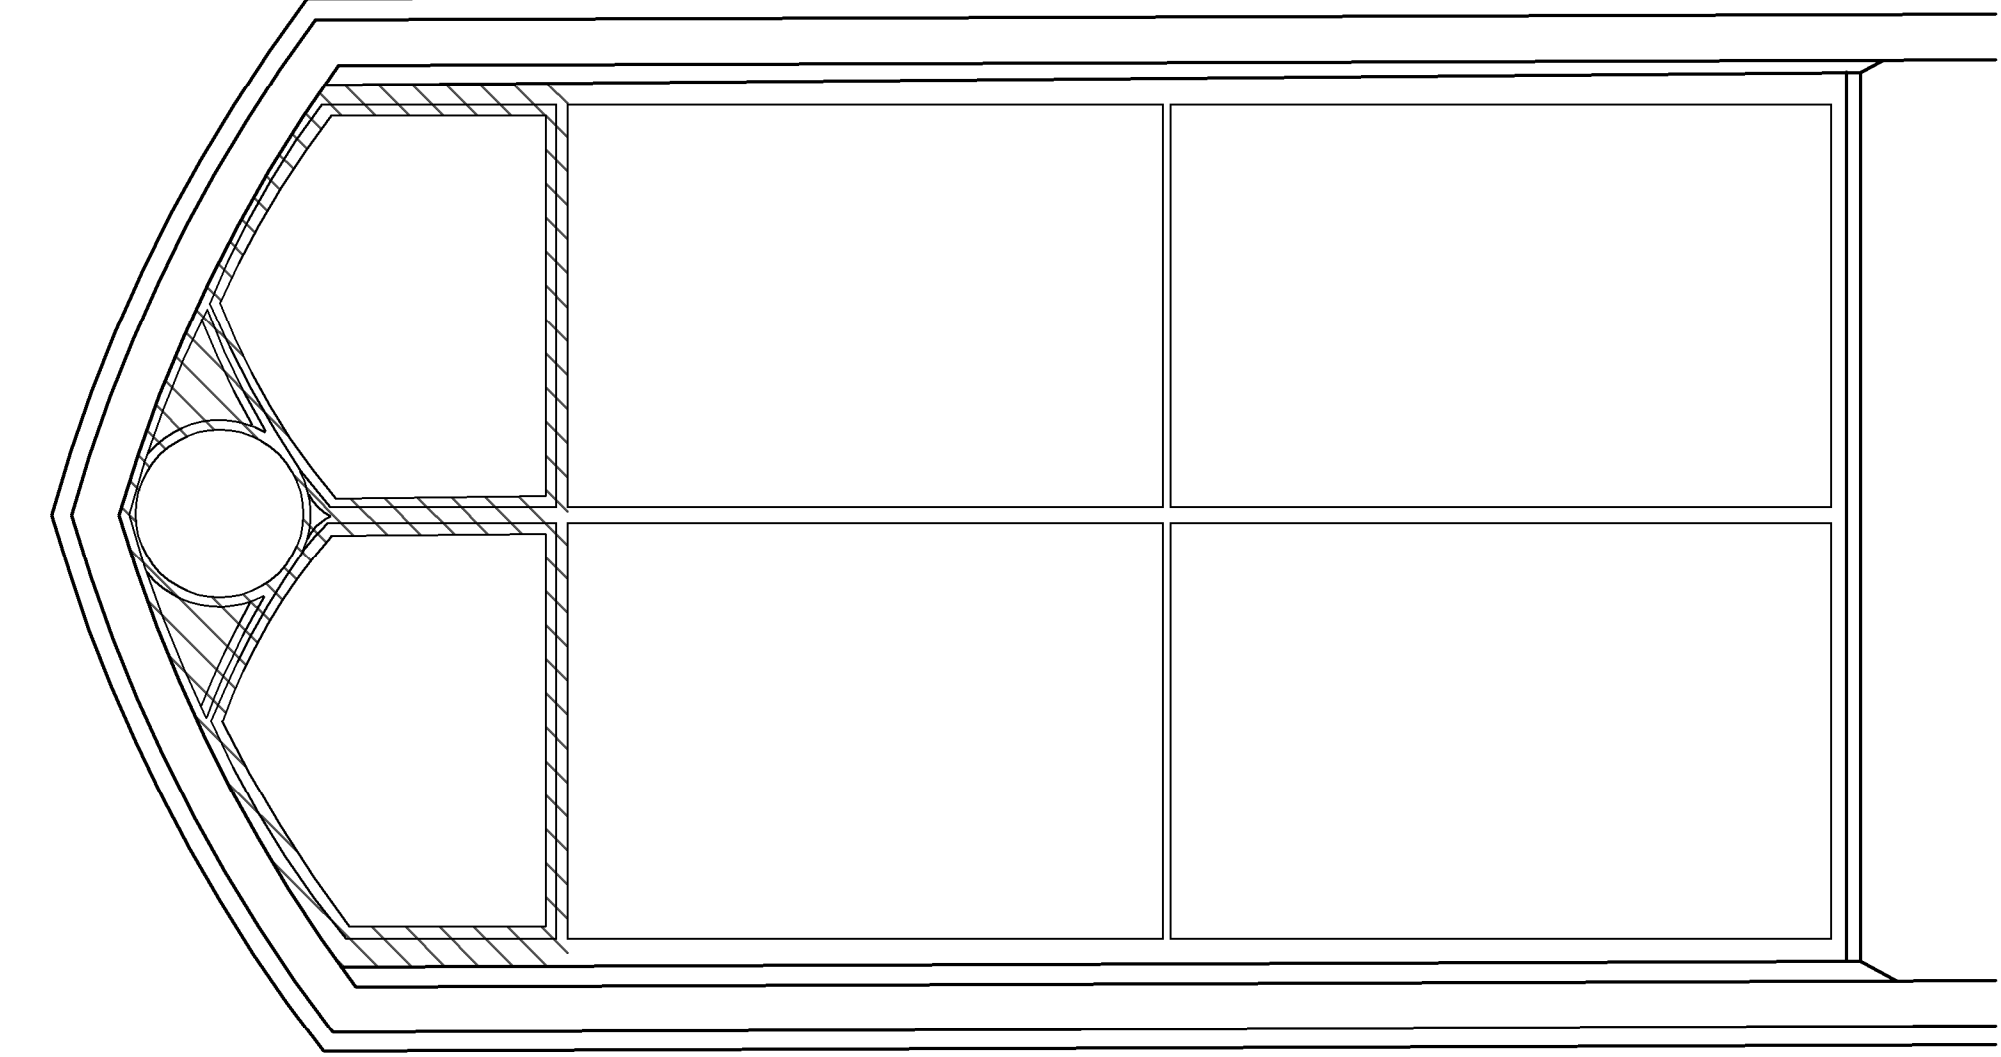

WG.07

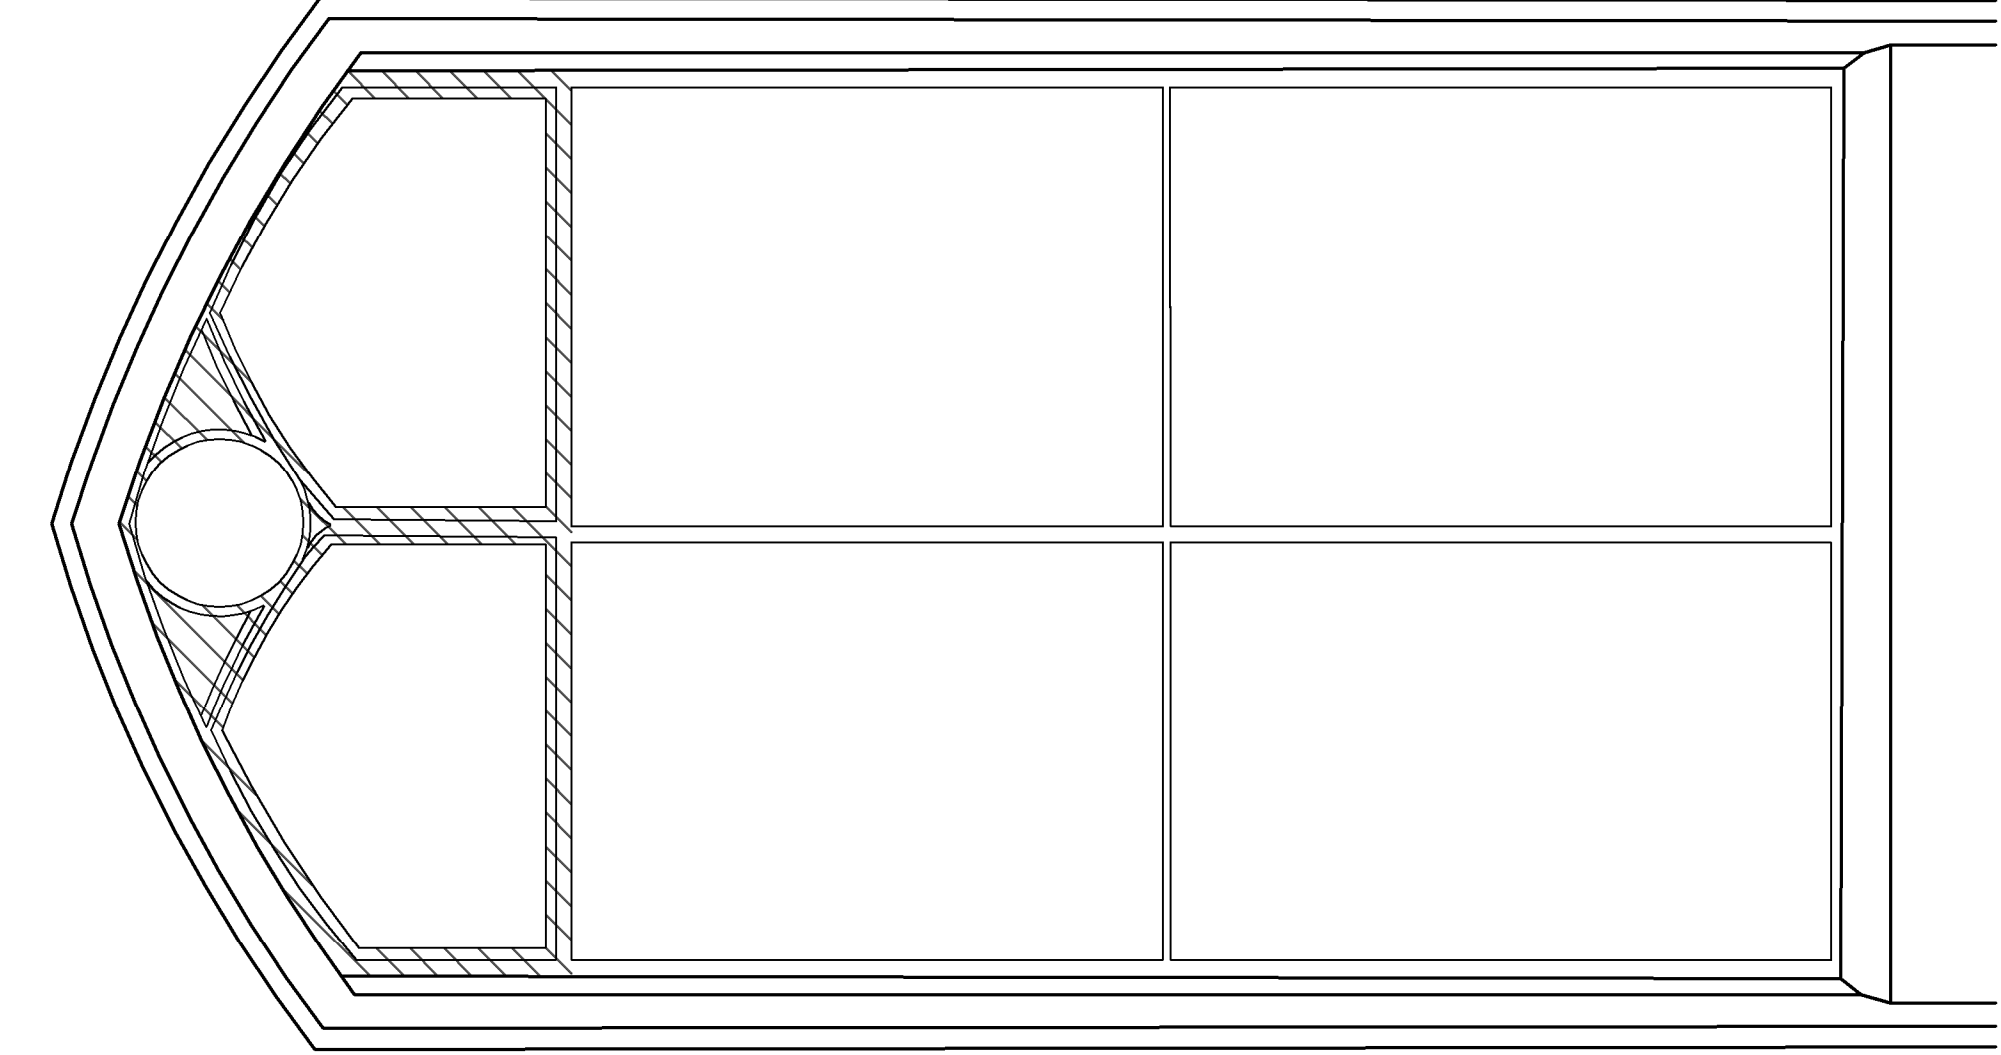

WG.08

Key

Glass panel to be removed and replaced to match existing in every respect

Window frames are smoke damaged, allow to clean and redecorate following on site inspection. To be cleaned with poultice paint remover and redecorated with primer based and micro porous paint (Keim Optil or equivalent)

All glazing to have existing laminated glass film carefully removed. Allow to install new combined 3M Night Vision 25 Ultra Solar/Safety Film.

For window locations please see drg. (01) 001 Whiteley Hall Lower Floor Plan

All window sizes to be checked on site prior to any commencements of work

All dimensions are based of an existing survey and are an approximation

PI 17/0223 Revised following client review.

Rev Date/Ints Details

© The moral rights of the author in this work are hereby asserted. This work is protected by copyright and may not be reproduced without permission. Butterbur Ltd Registered in England and Wales 03480231

Buttress

41 Bengal St
Manchester
M4 6JF

T 0161 236 3303
E contact@buttress.net
W www.buttress.net

Project Title	CSM - Whiteley Hall
Client	Chetham's School of Music
Location	Manchester
Drawing Title	Whiteley Hall Window Schedule
Date	21/07/22
Checked	EK
Scale	1:20
Orig Paper Size	A1
Status	PLANNING
Project:	Origin: Zone: Level: Type: Disc: Number: Rev:

9357 - BA - B1 - XX - DR - A - (31)001 - P1