



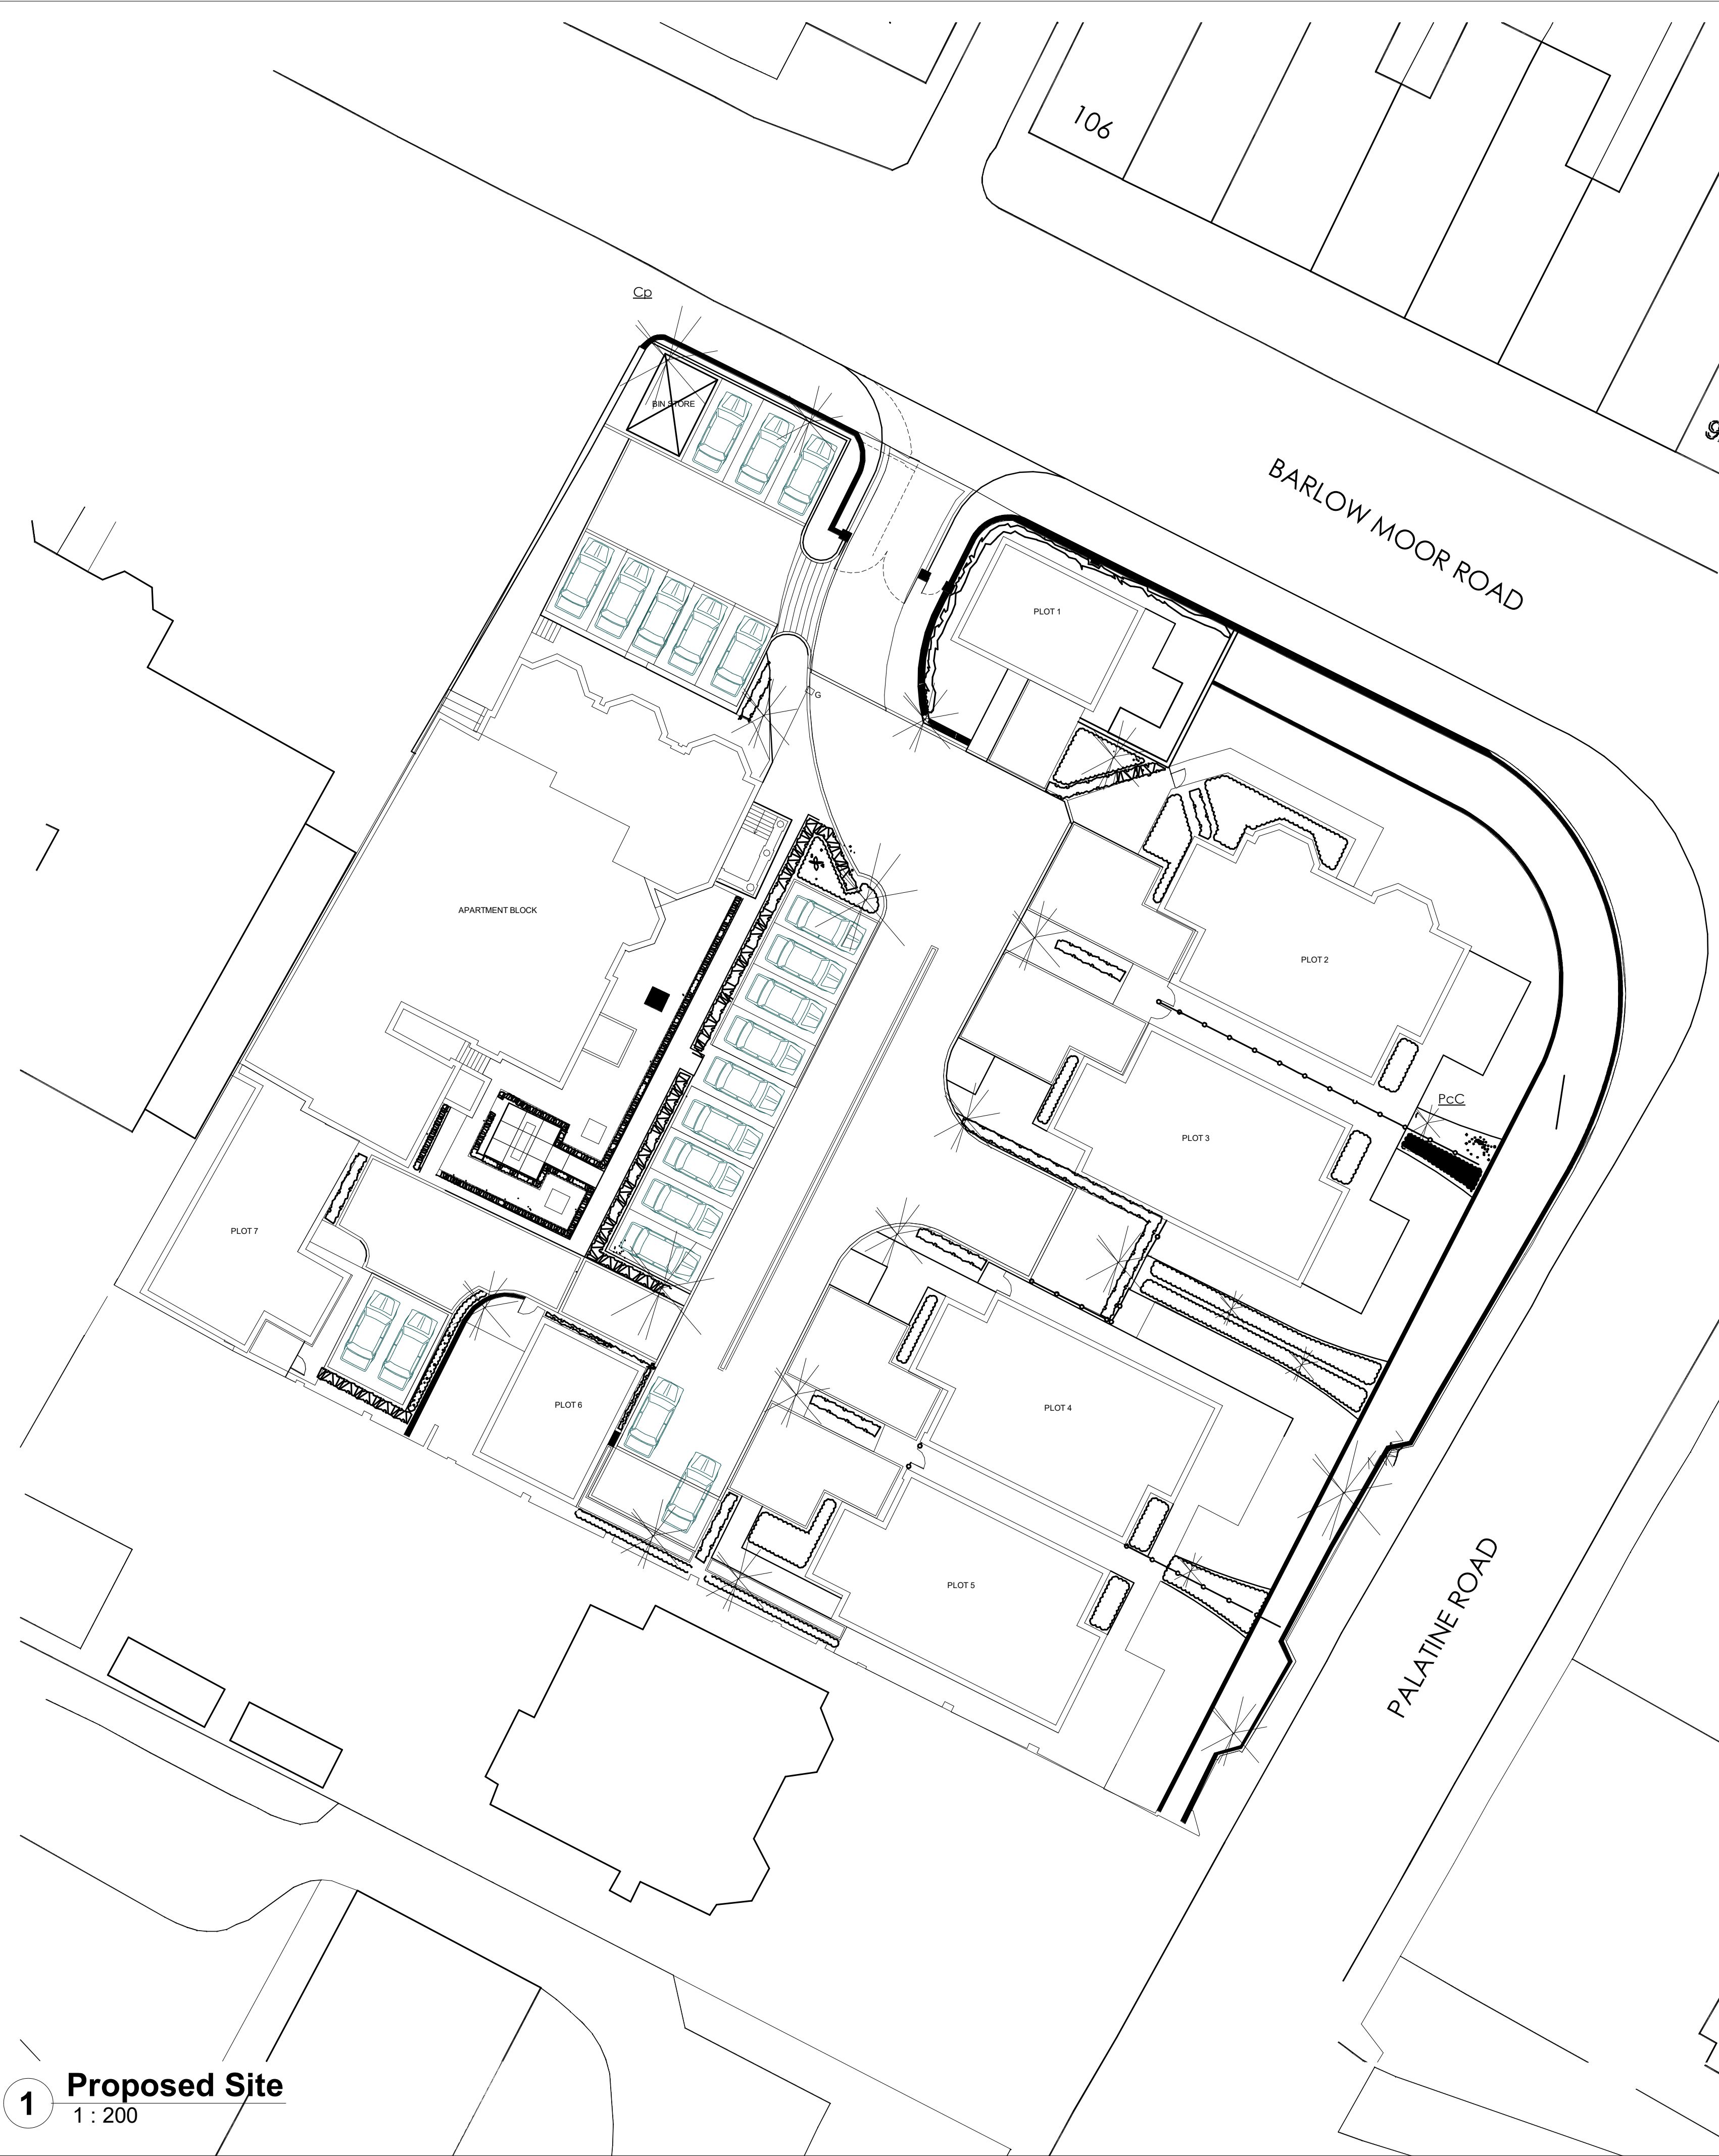

1 Proposed Site
1 : 200

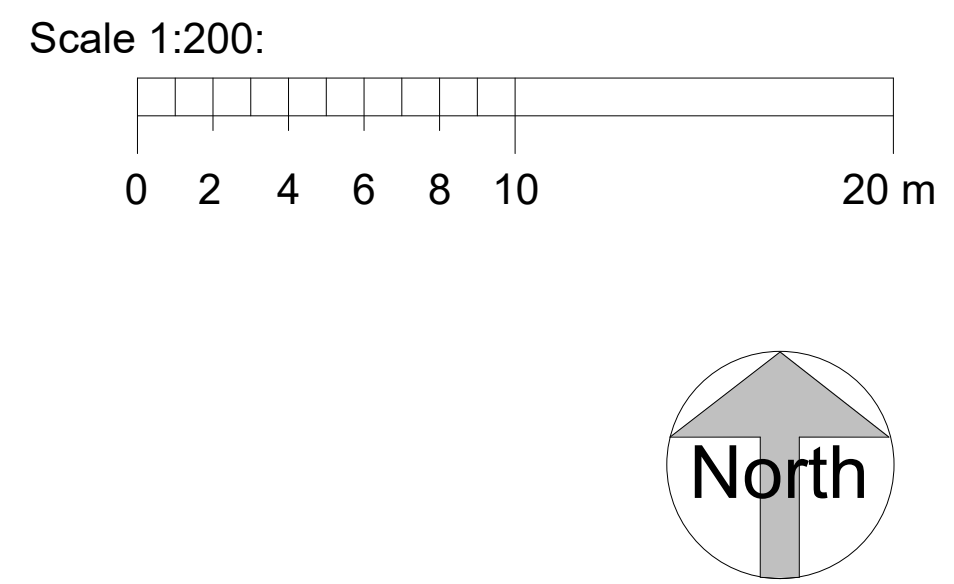

Job Reference: 554	Drawing Reference: A104	Revision: A	Drawing: Proposed Site Plan	
	Scale: 1 : 200	Sheet Size: A1	Drawn By: EB	Project: Barlow Moor Road
	Date: 11/12/19	Project Status: PLA	Client: Virtu Homes	Issue Date 05/02/2020

Revisions

Rev	Description
A	Extra parking added
First Issue	First Issue

Footer

© 2019 Gary Underwood Associates Limited

Gary Underwood Associates Limited
The Old Barn
59 Northcote Road
Wallasey CH45 8LQ
T: 0151 639 3484
E: admin@gualimited.co.uk

Do not scale from this drawing. All dimensions to be checked and verified on site. Reps are disallowed in the contract. This drawing is the copyright of Gary Underwood Associates Limited. Reproduction without written permission is prohibited.