




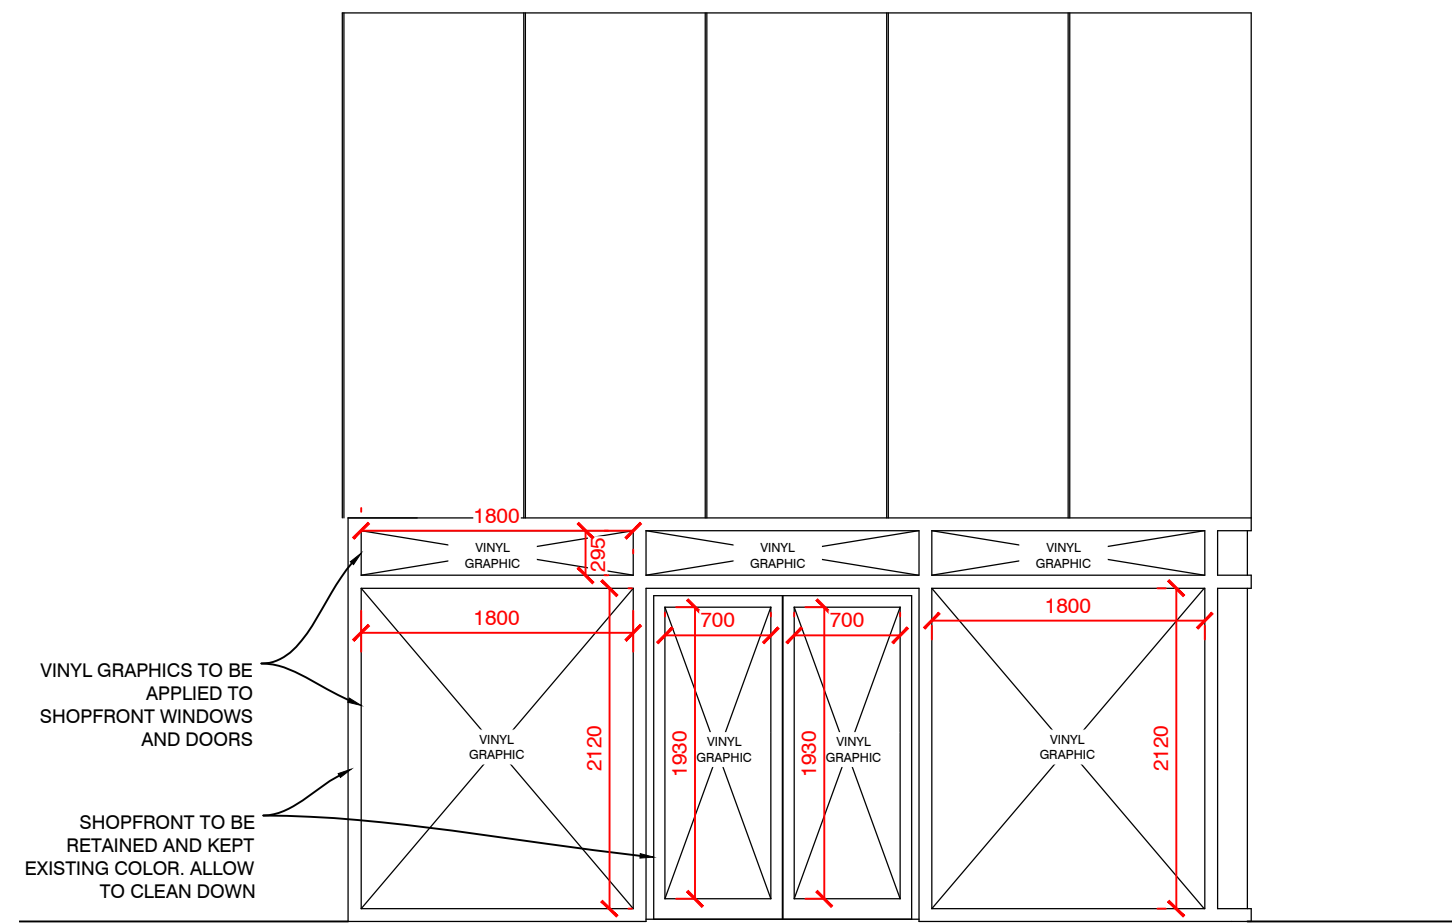

PROPOSED 'POD' REAR ELEVATION 1:50

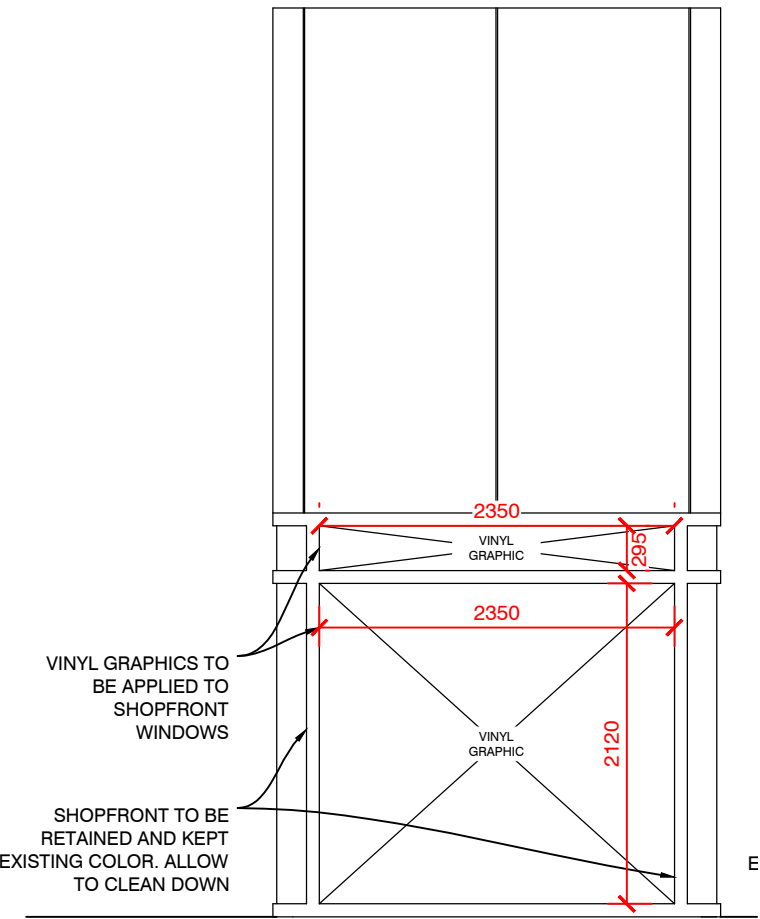


PROPOSED 'POD' SIDE ELEVATION 1:50

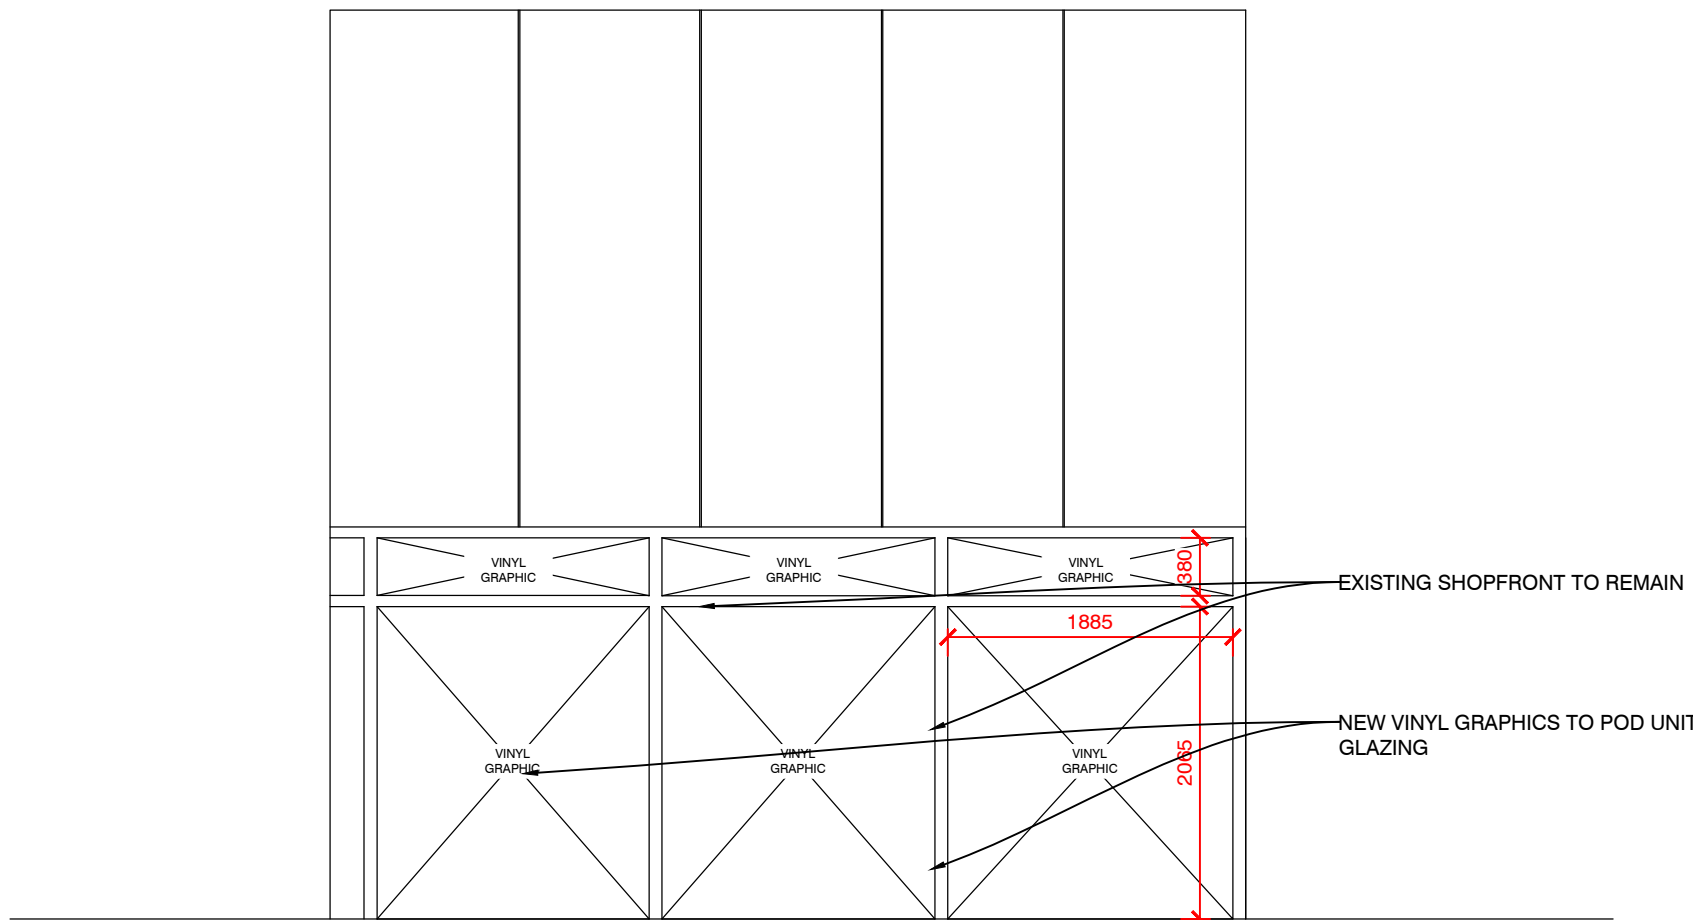


EXISTING OUTDOOR AC CASSETTES

435

PROPOSED SECTION THRU' 1:50

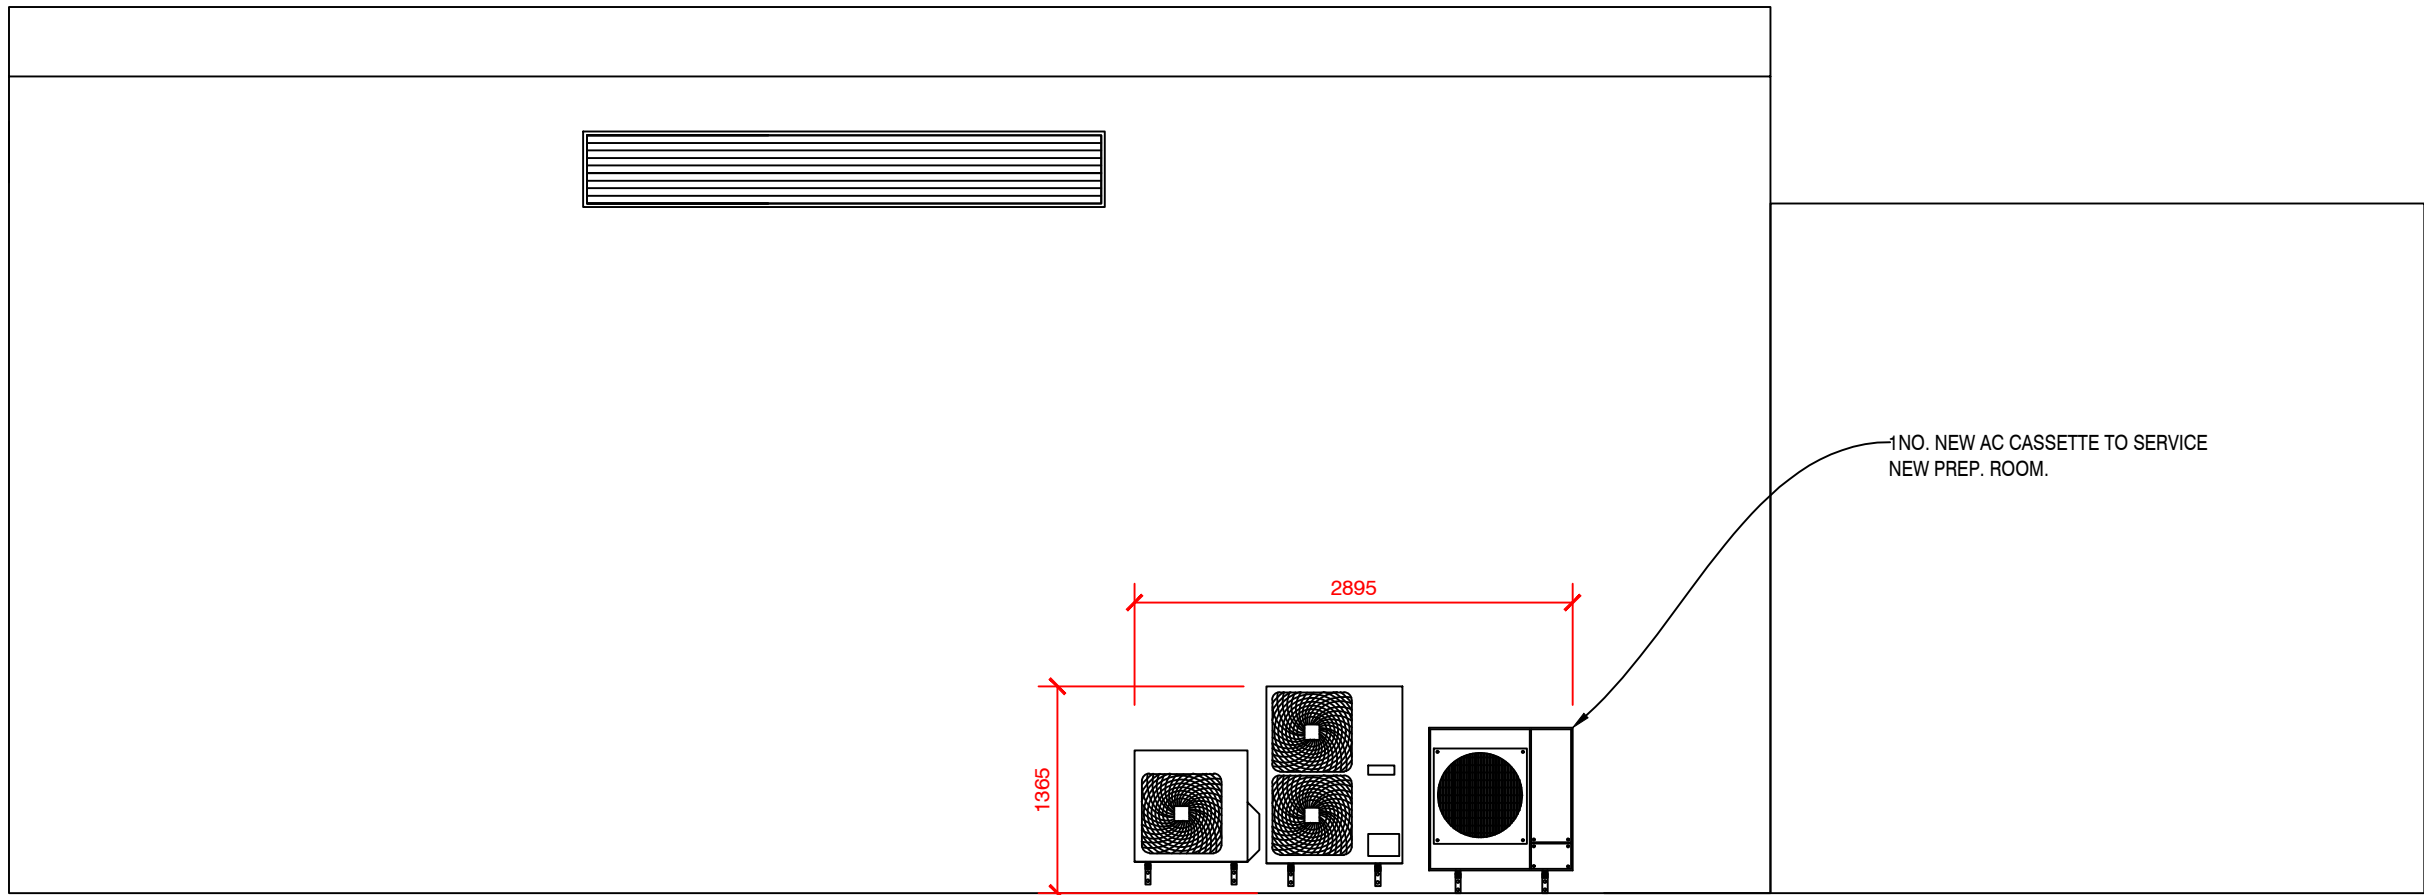

PROPOSED MAIN SHOP REAR ELEVATION 1:50

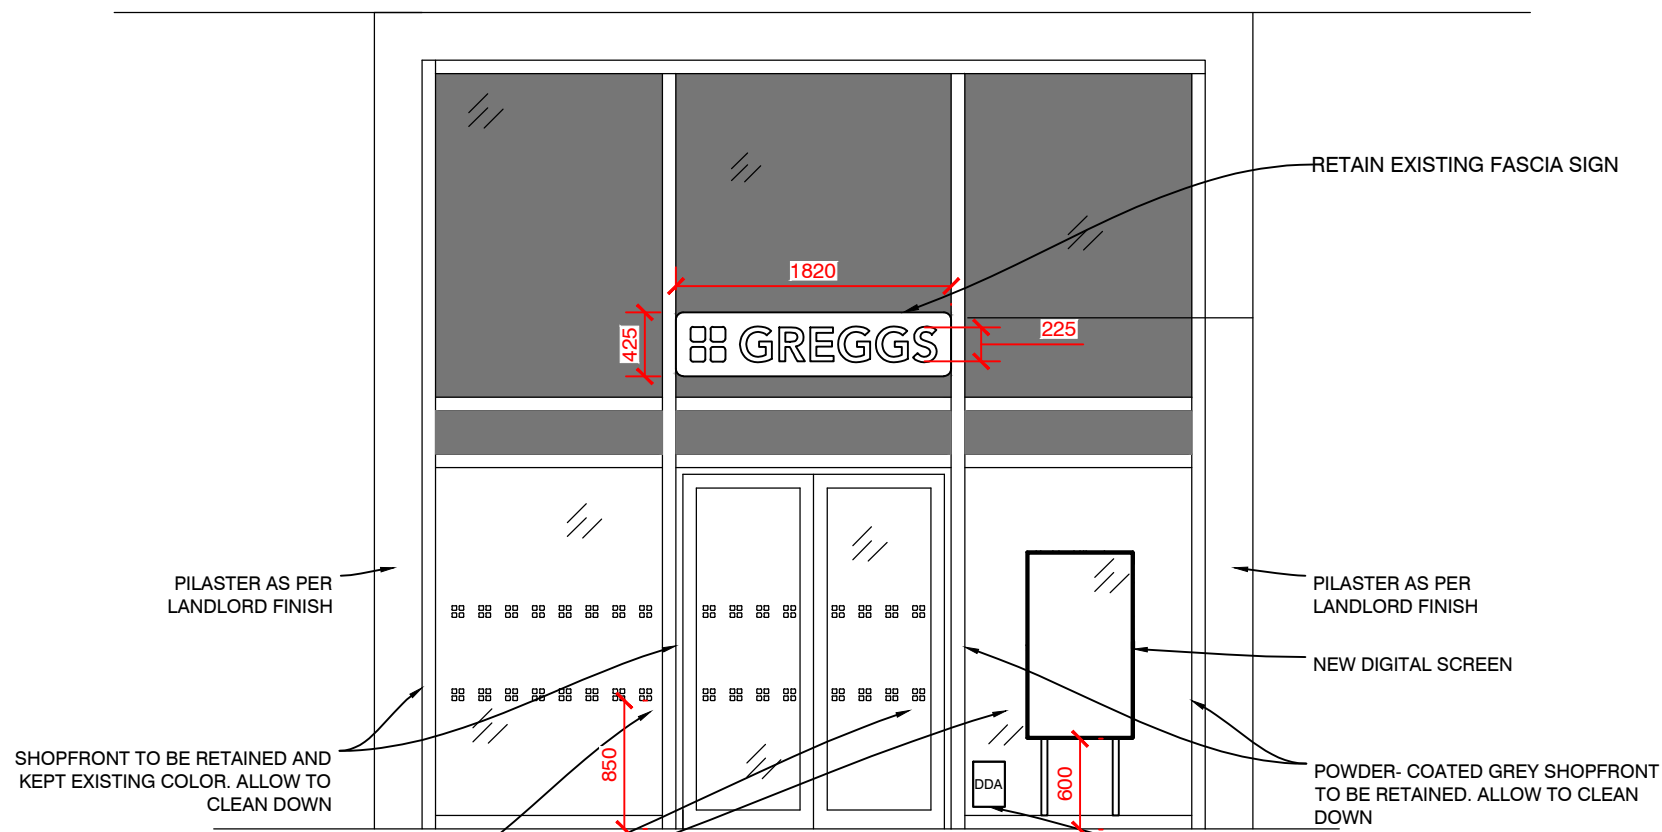

PROPOSED FRONT ELEVATION 1:50

GREGGS
VICTORIA STATION
MANCHESTER
M3 1WY

0 500 1000 1500 2000 2500mm
SCALE 1:50