


Align

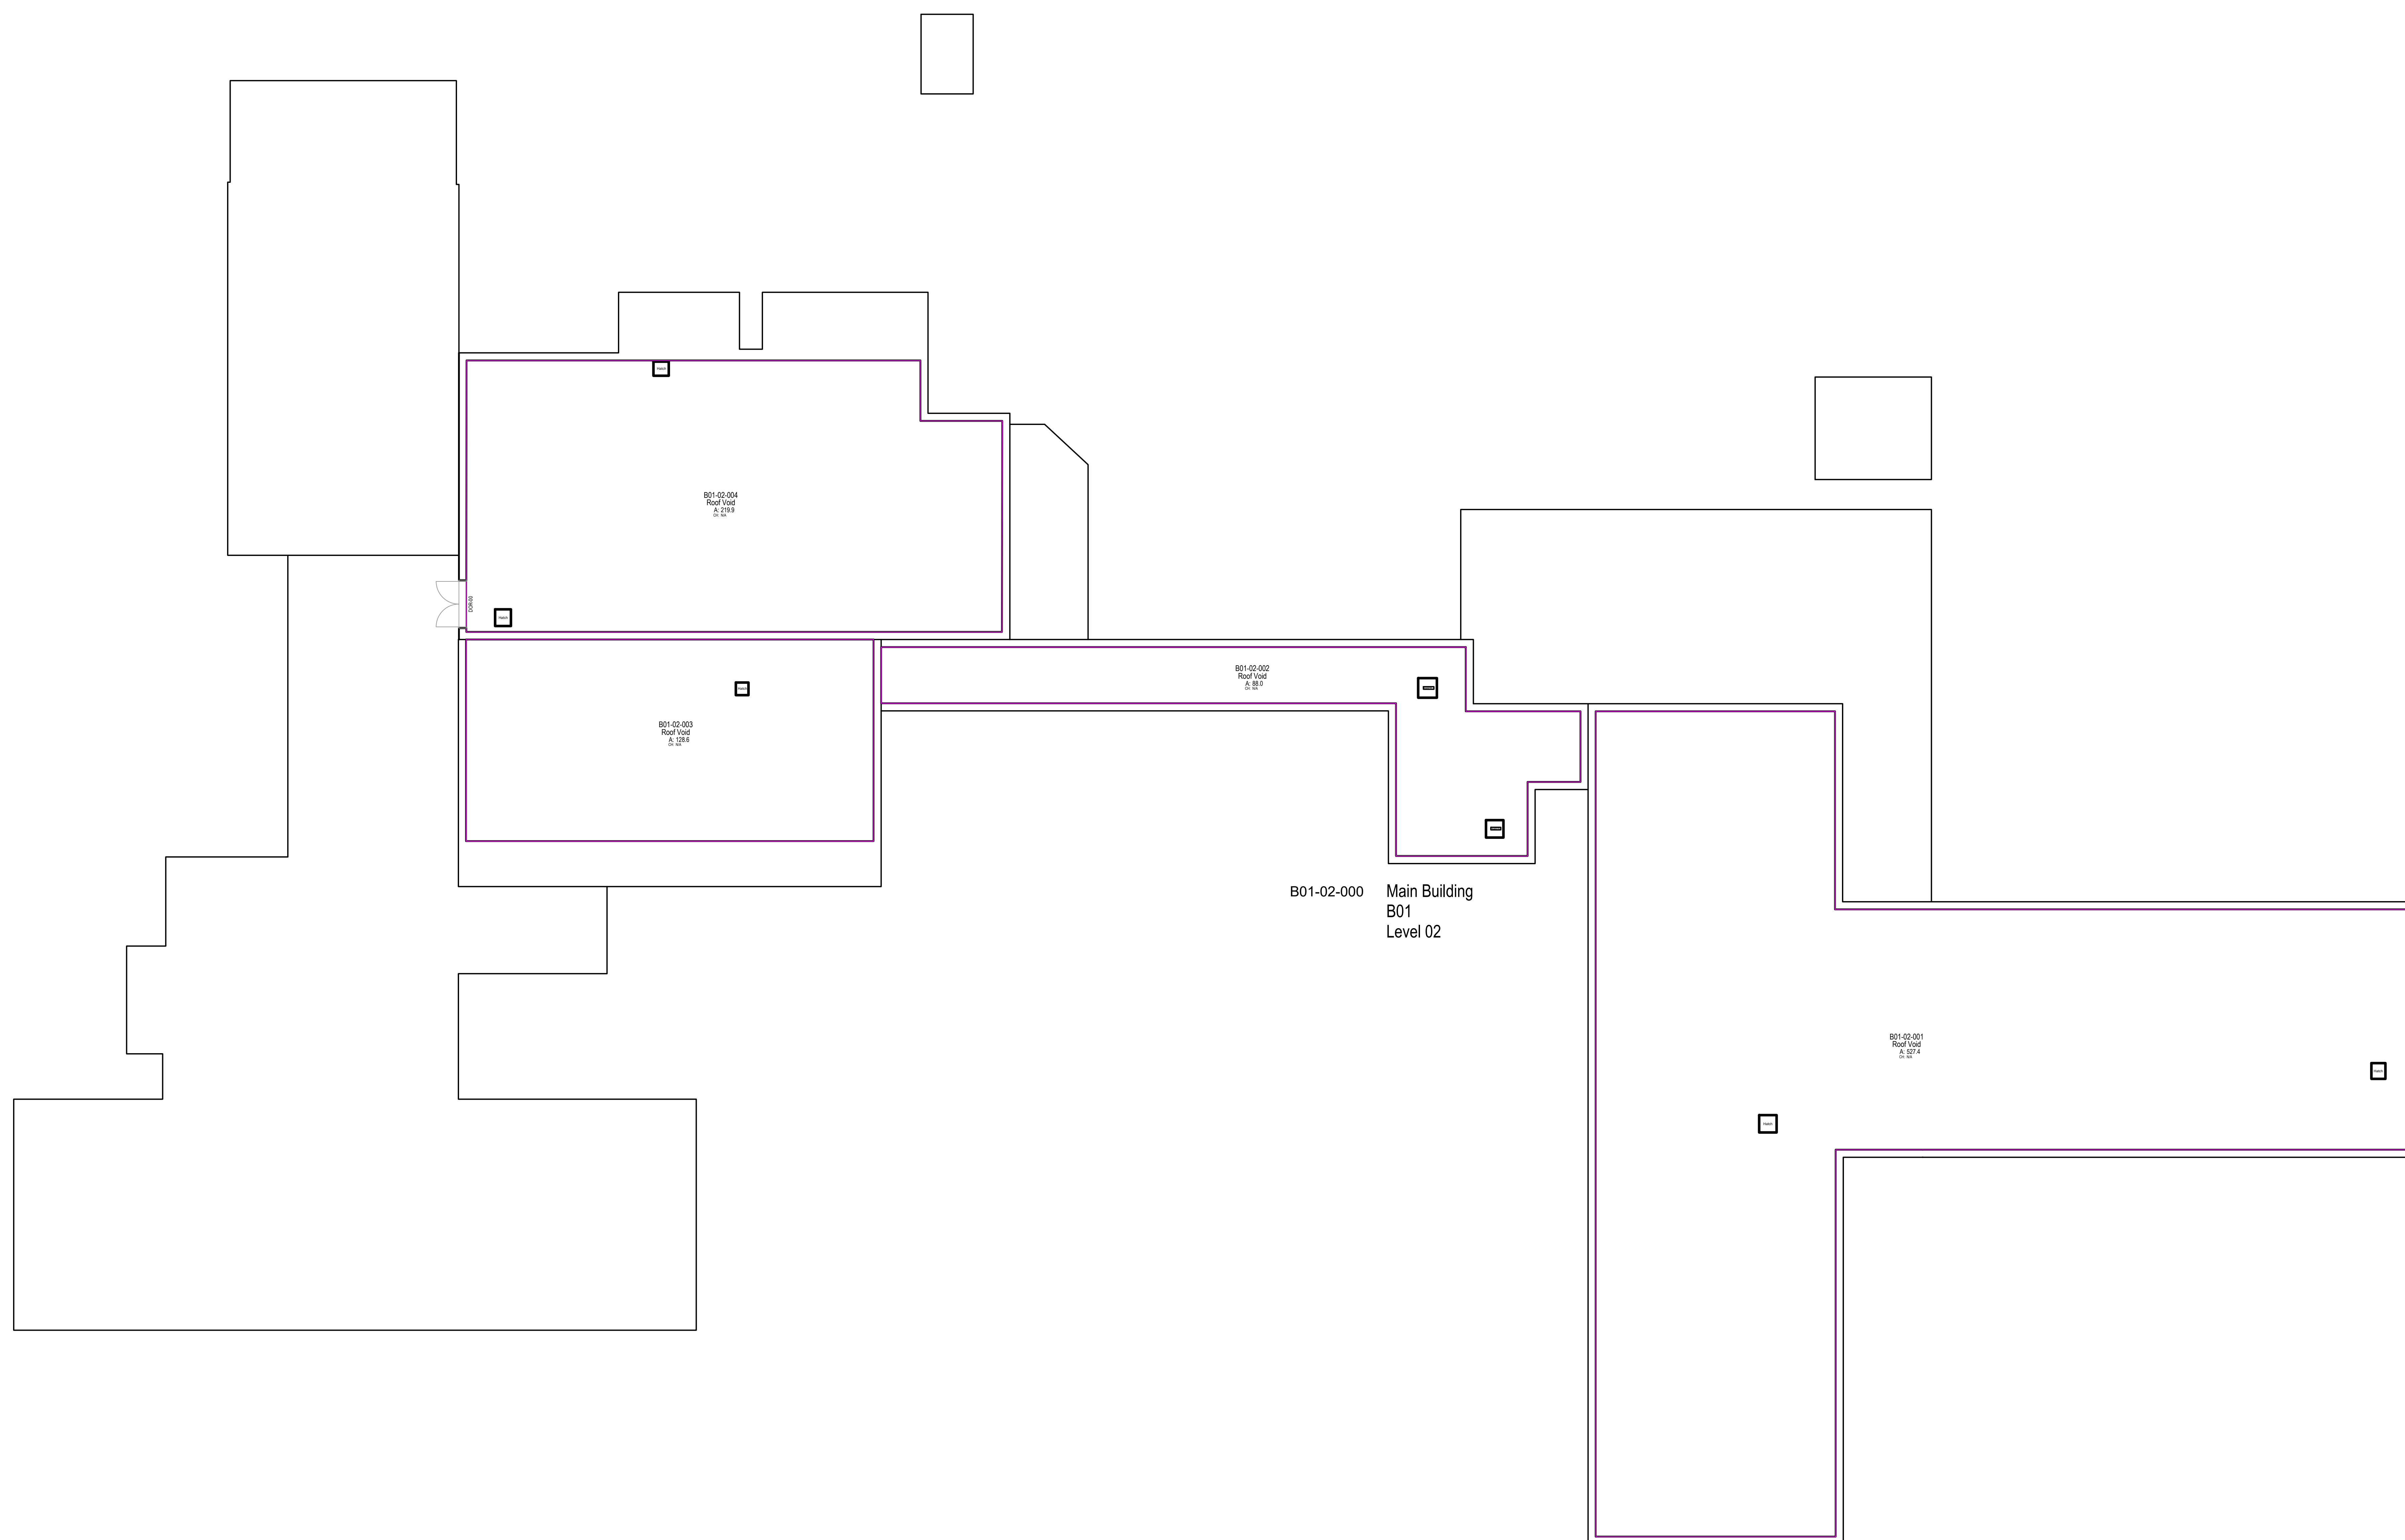

Copyright: All rights reserved. This drawing must not be reproduced without permission from AA Projects Ltd. Do not scale off this drawing. All dimensions are to be checked on site by contractor / sub contractor. Any discrepancies reported to AA Projects Ltd.



L2 Pilkington Co
Sinclair Way
Prescot Business
Prescot
Liverpool
L34 1QG
Tel: 0151 430 2

Office Locations
Birmingham, Leeds, Liverpool, London, Manchester, Oxford, Rugby, Newcastle

Client Equans MCC		Drawing Title Hall Lane Resource Centre Second Floor Plan	
Project Title PSDS Hall Lane Resource Centre		Drawn LK	Date 11/22
		Checked	Date 11/22

A0						
	DWG No.	19972-HLC-103	Scale	1:100	Revision	

Scale (m)
1:100

0 5 10