



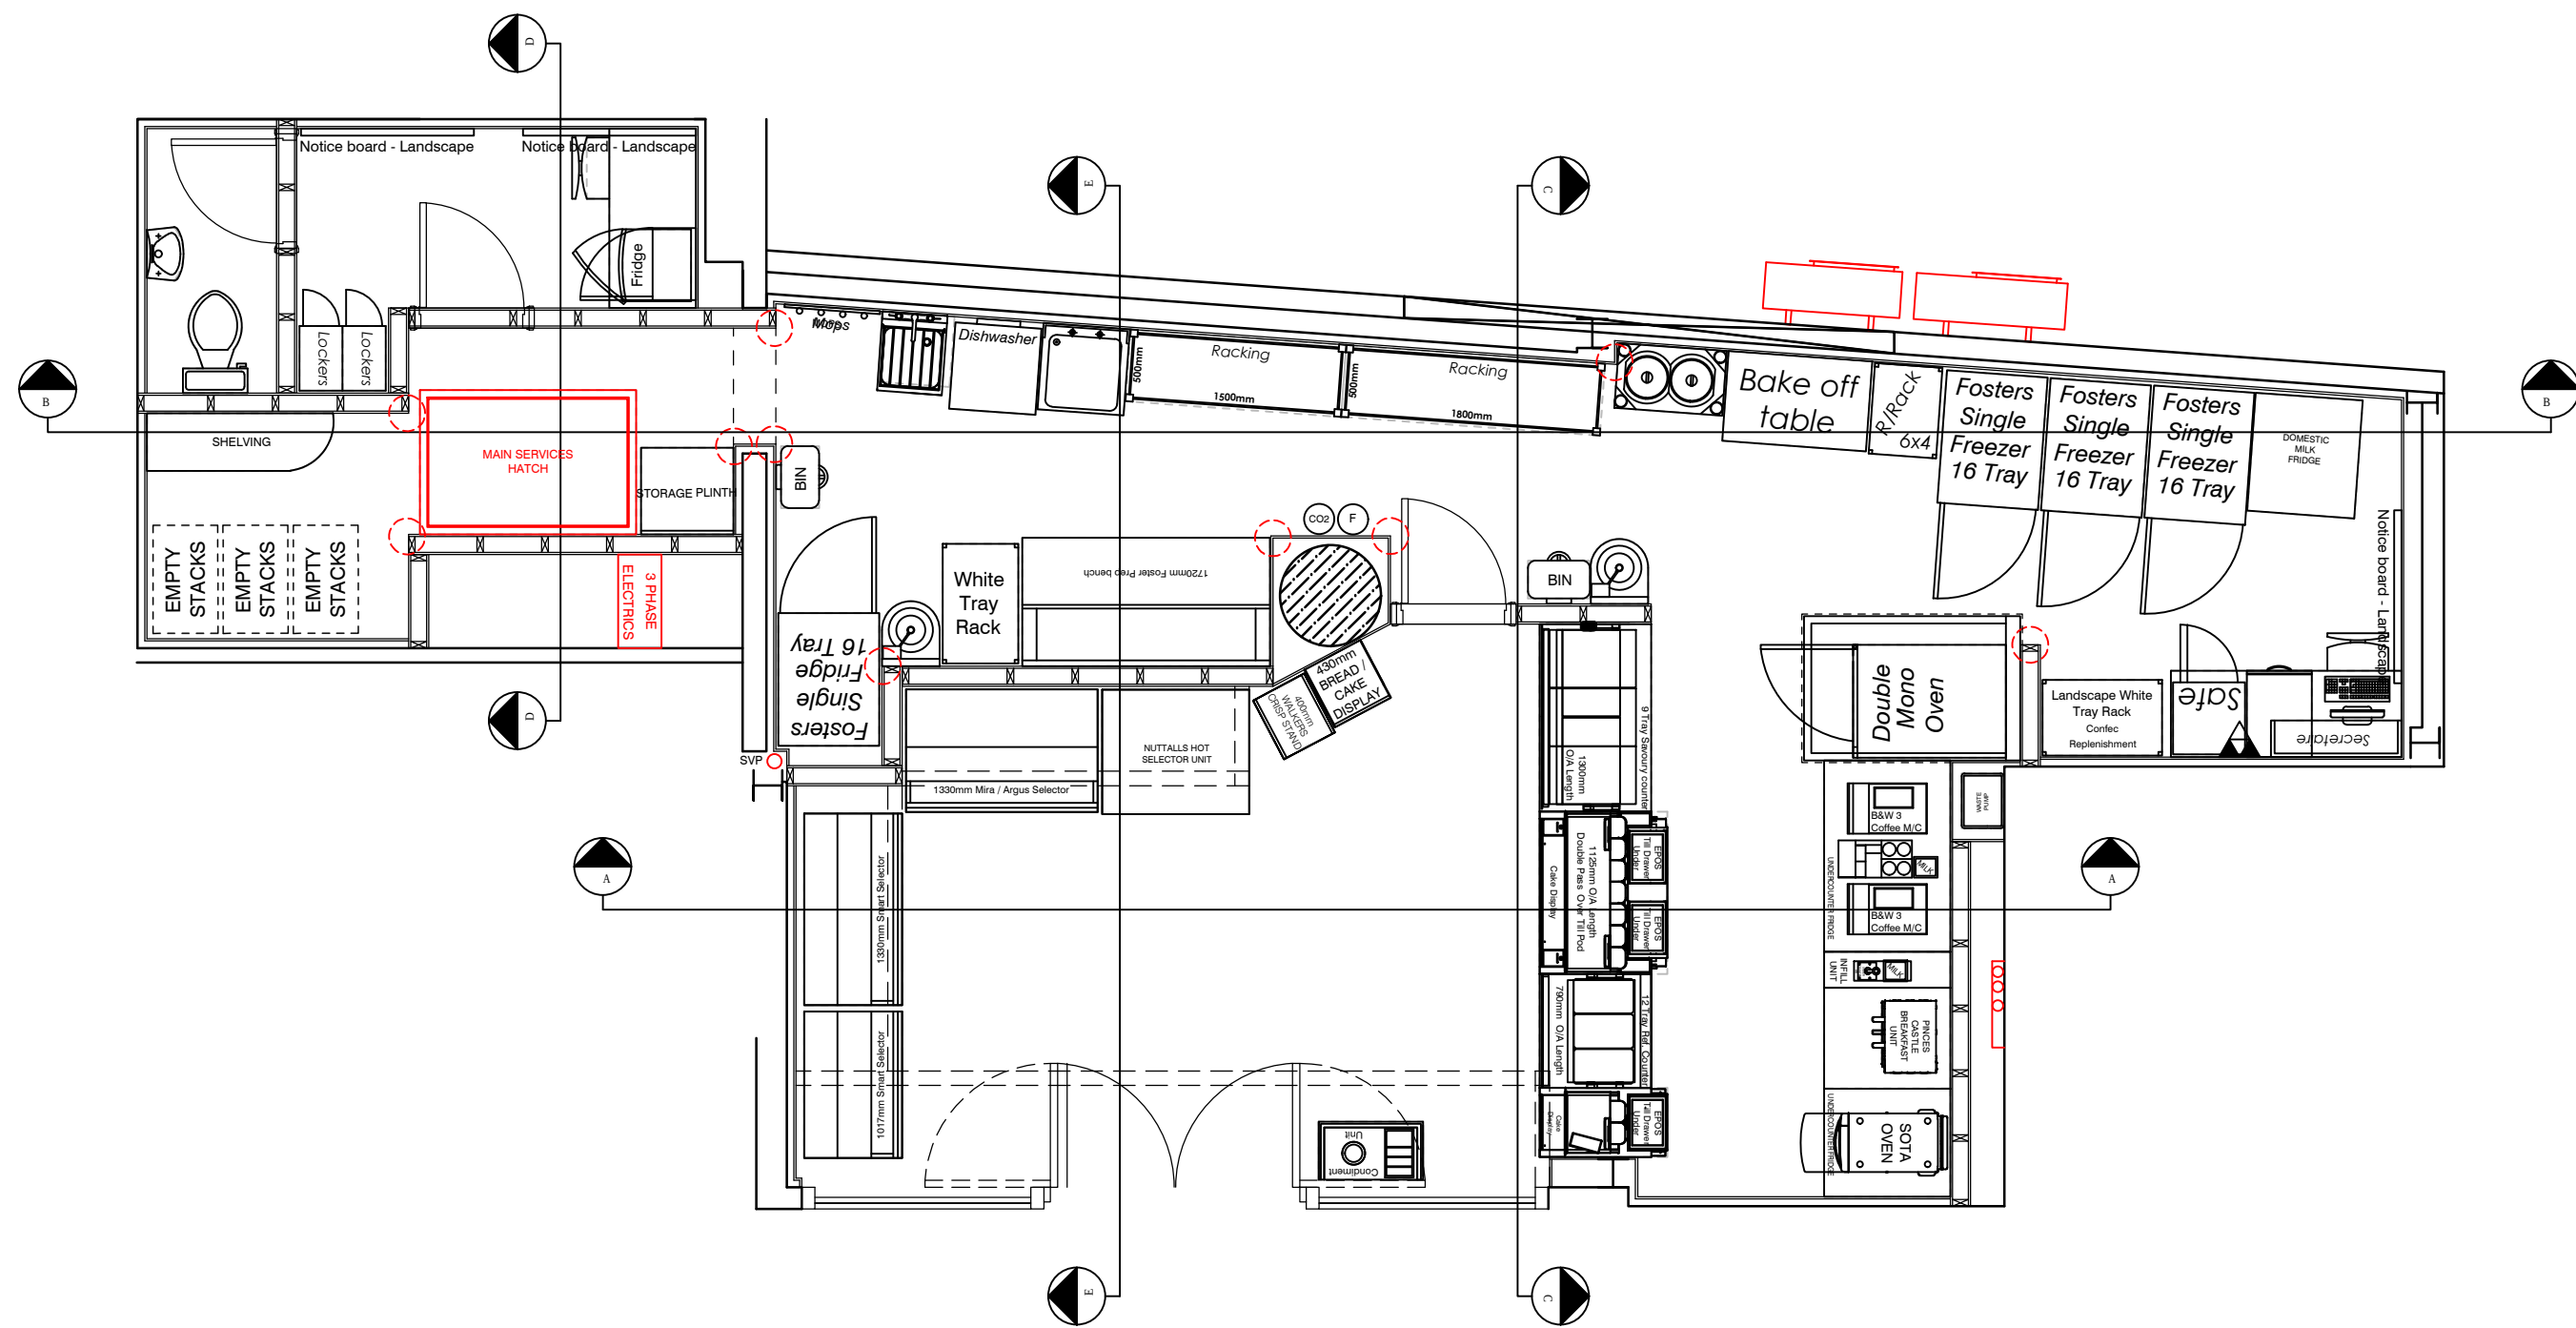


EXISTING PLAN ON GROUND FLOOR 1:50




EXISTING FRONT ELEVATION 1:50

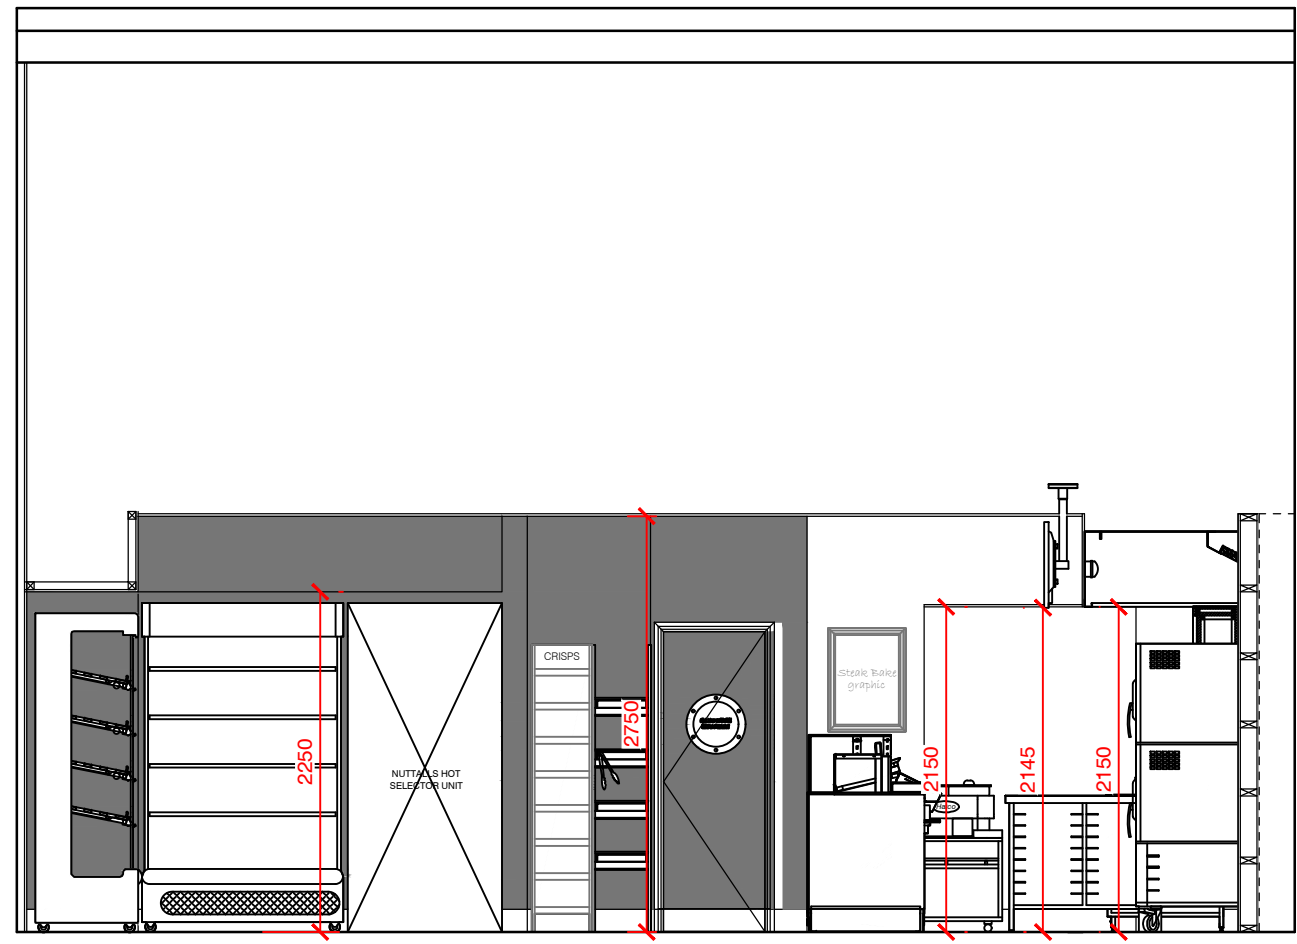


EXISTING SECTION A - A 1:50

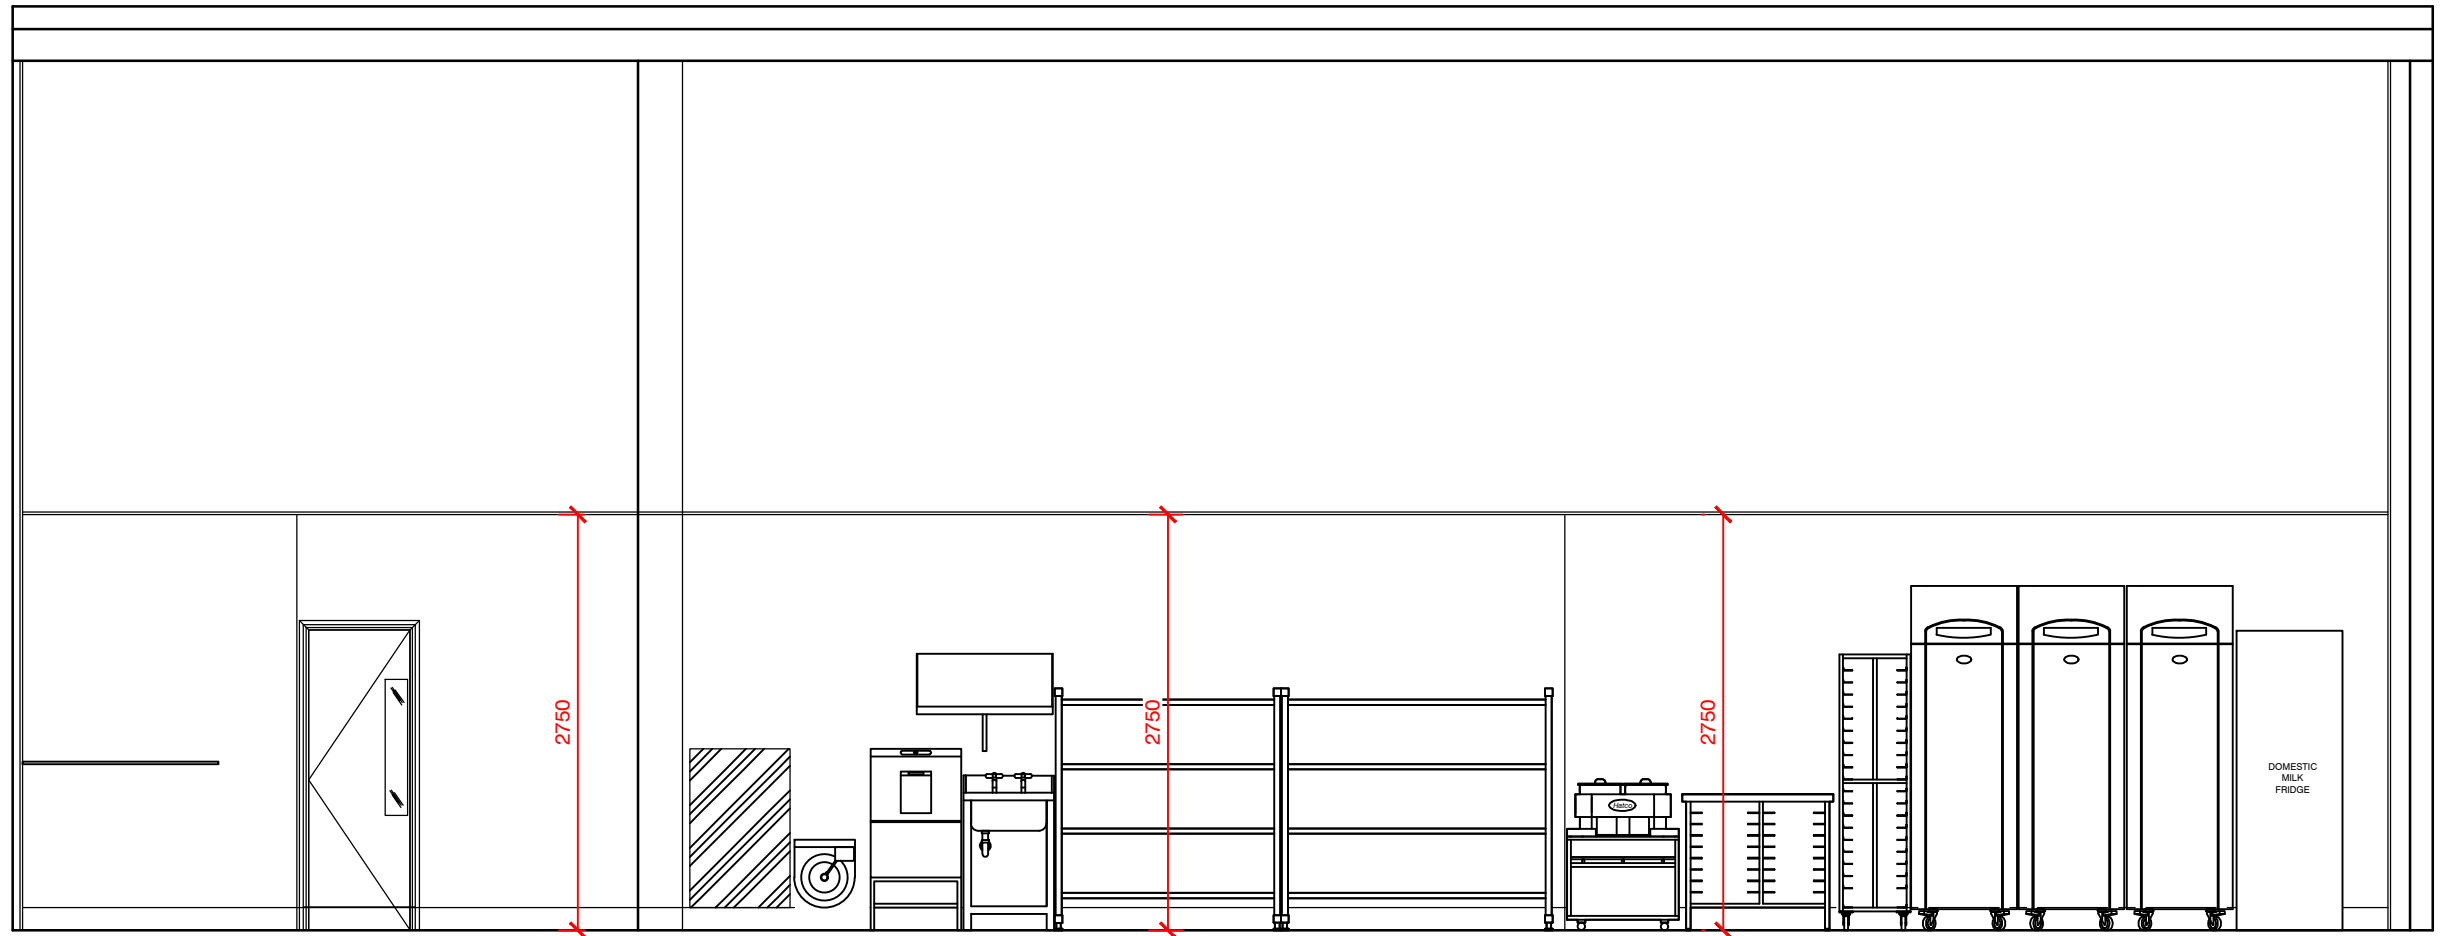


EXISTING SECTION B-B 1:50

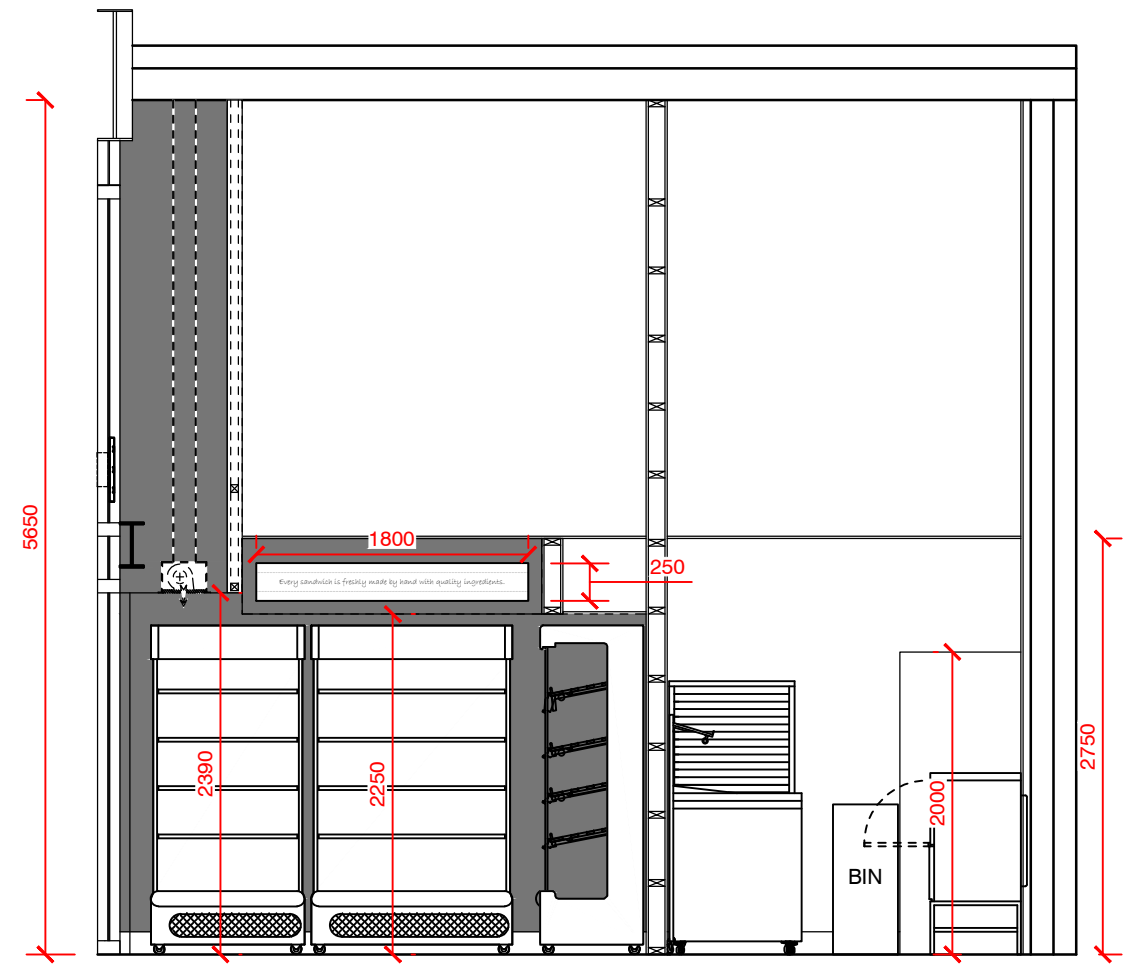


EXISTING SECTION E-E 1:50

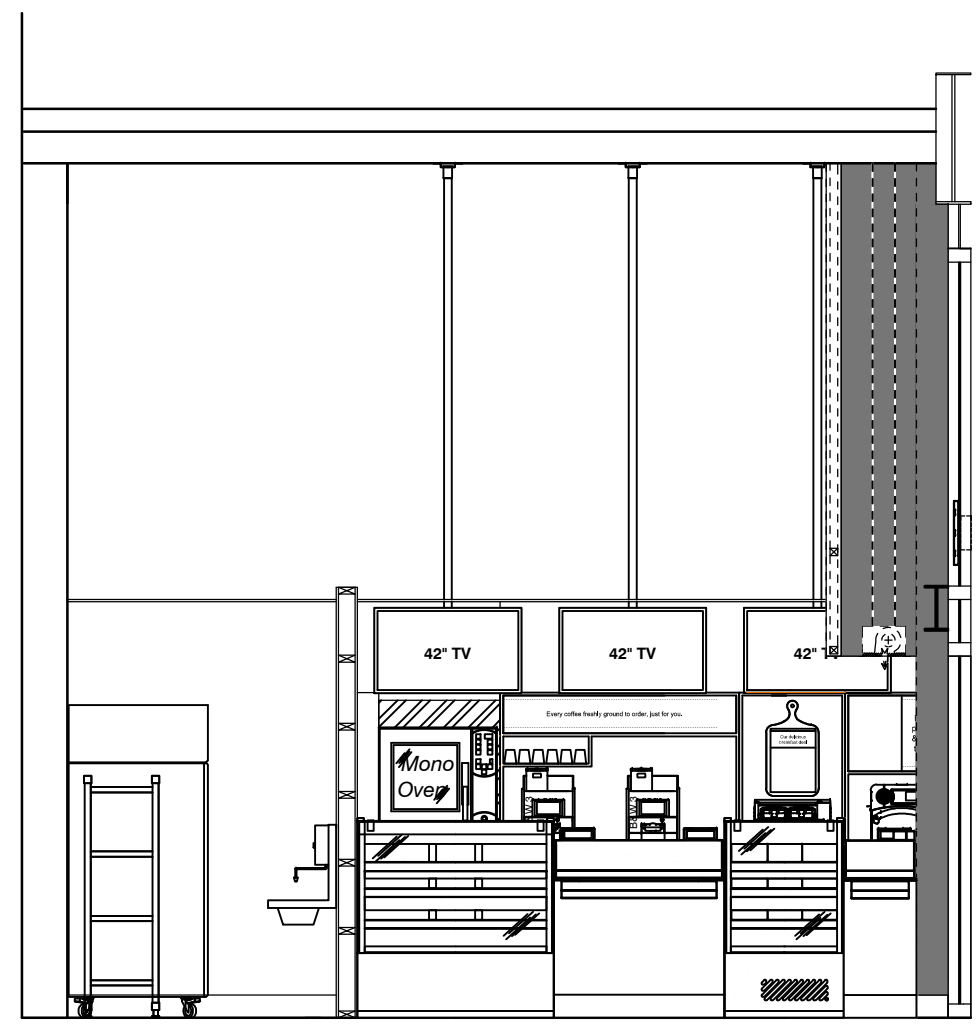

EXISTING SECTION C-C 1:50

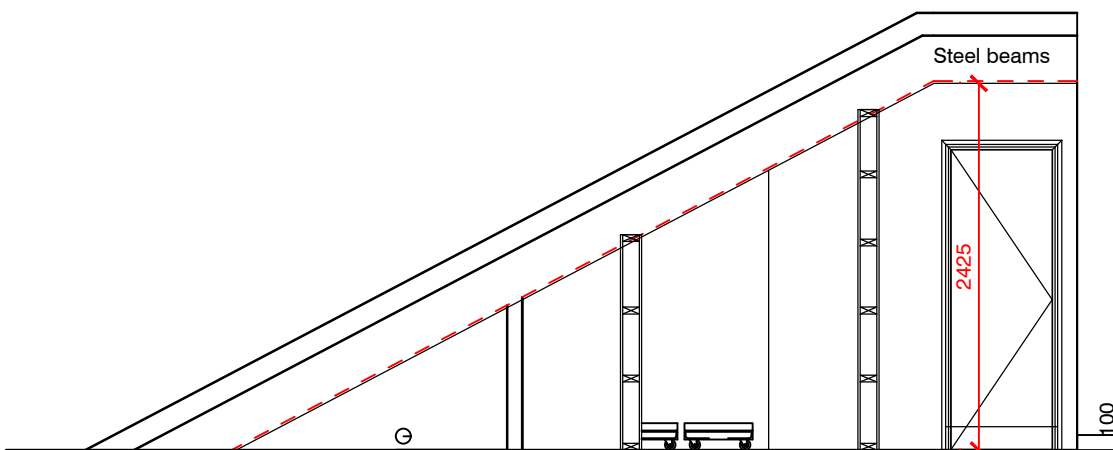

EXISTING SECTION D-D 1:50

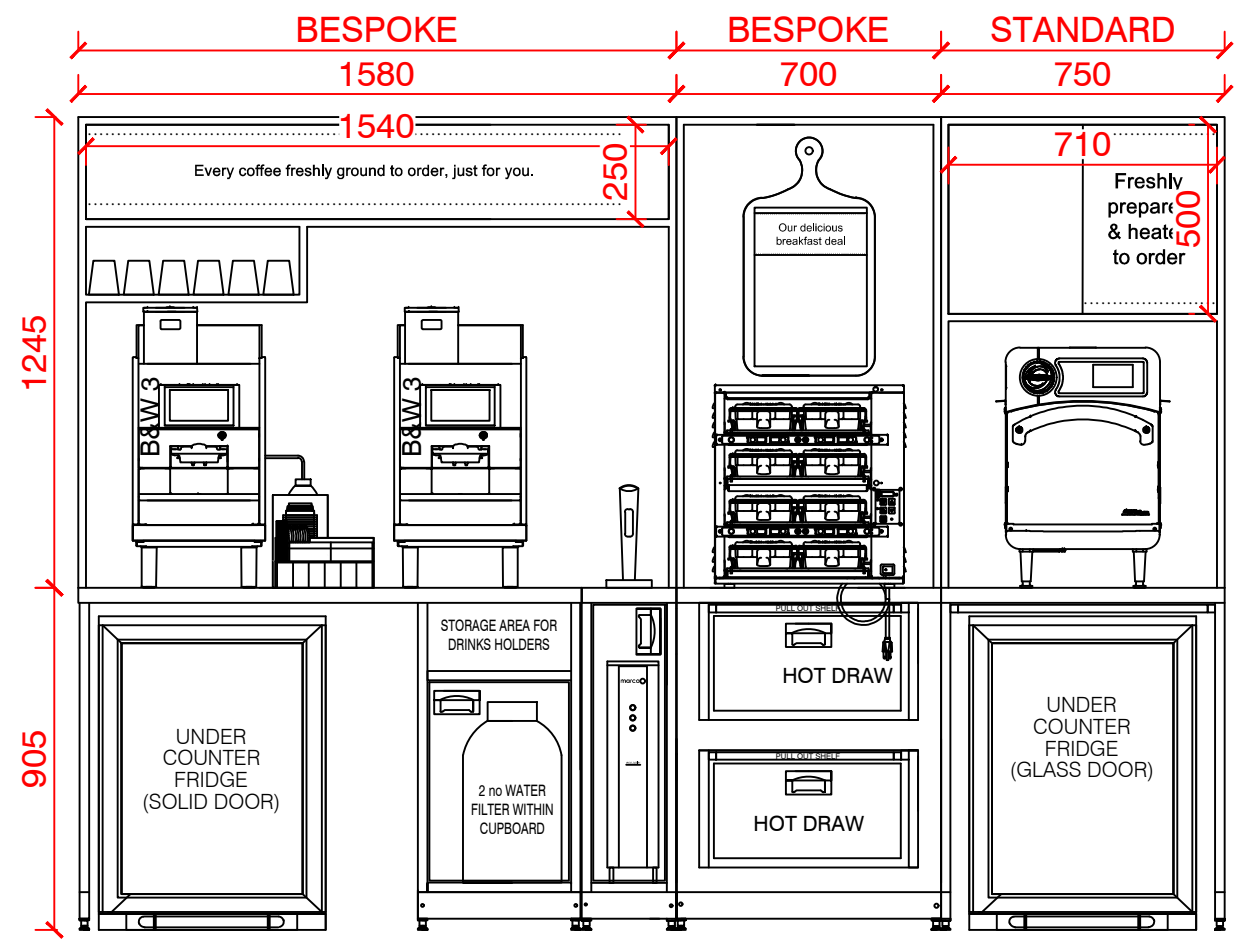

EXISTING BACKBAR ELEVATION 1:20

REV	DESCRIPTION	DATE	NAME
GREGGS Plc (PENNINES) 31 GREENSIDE STREET OPENSRAW MANCHESTER M11 2HW Tel: (0161) 274 2760			
Shop S Number & Name S3526 MANCHESTER VICTORIA STATION			
Title EXISTING SECTIONS ELEVATION SURVEY			
Site Address CONCOURSE KIOSK VICTORIA STATION MANCHESTER M3 1WY			
Gross Building Area 73.3 Sq m		Gross Sales Area 18 Sq m	
Drawing No. RPEN/S3526/03			Rev.
Date 01.06.15		Scale 1:50	@ A1
Drawn by GREGGS		Scale Bar 0 500 1000 1500 2000 2500mm	
Issued 07.07.22		SCALE 1:50	