


THIS DRAWING IS FOR
PLANNING APPLICATION
PURPOSES ONLY



West Elevation - to Royal Avenue

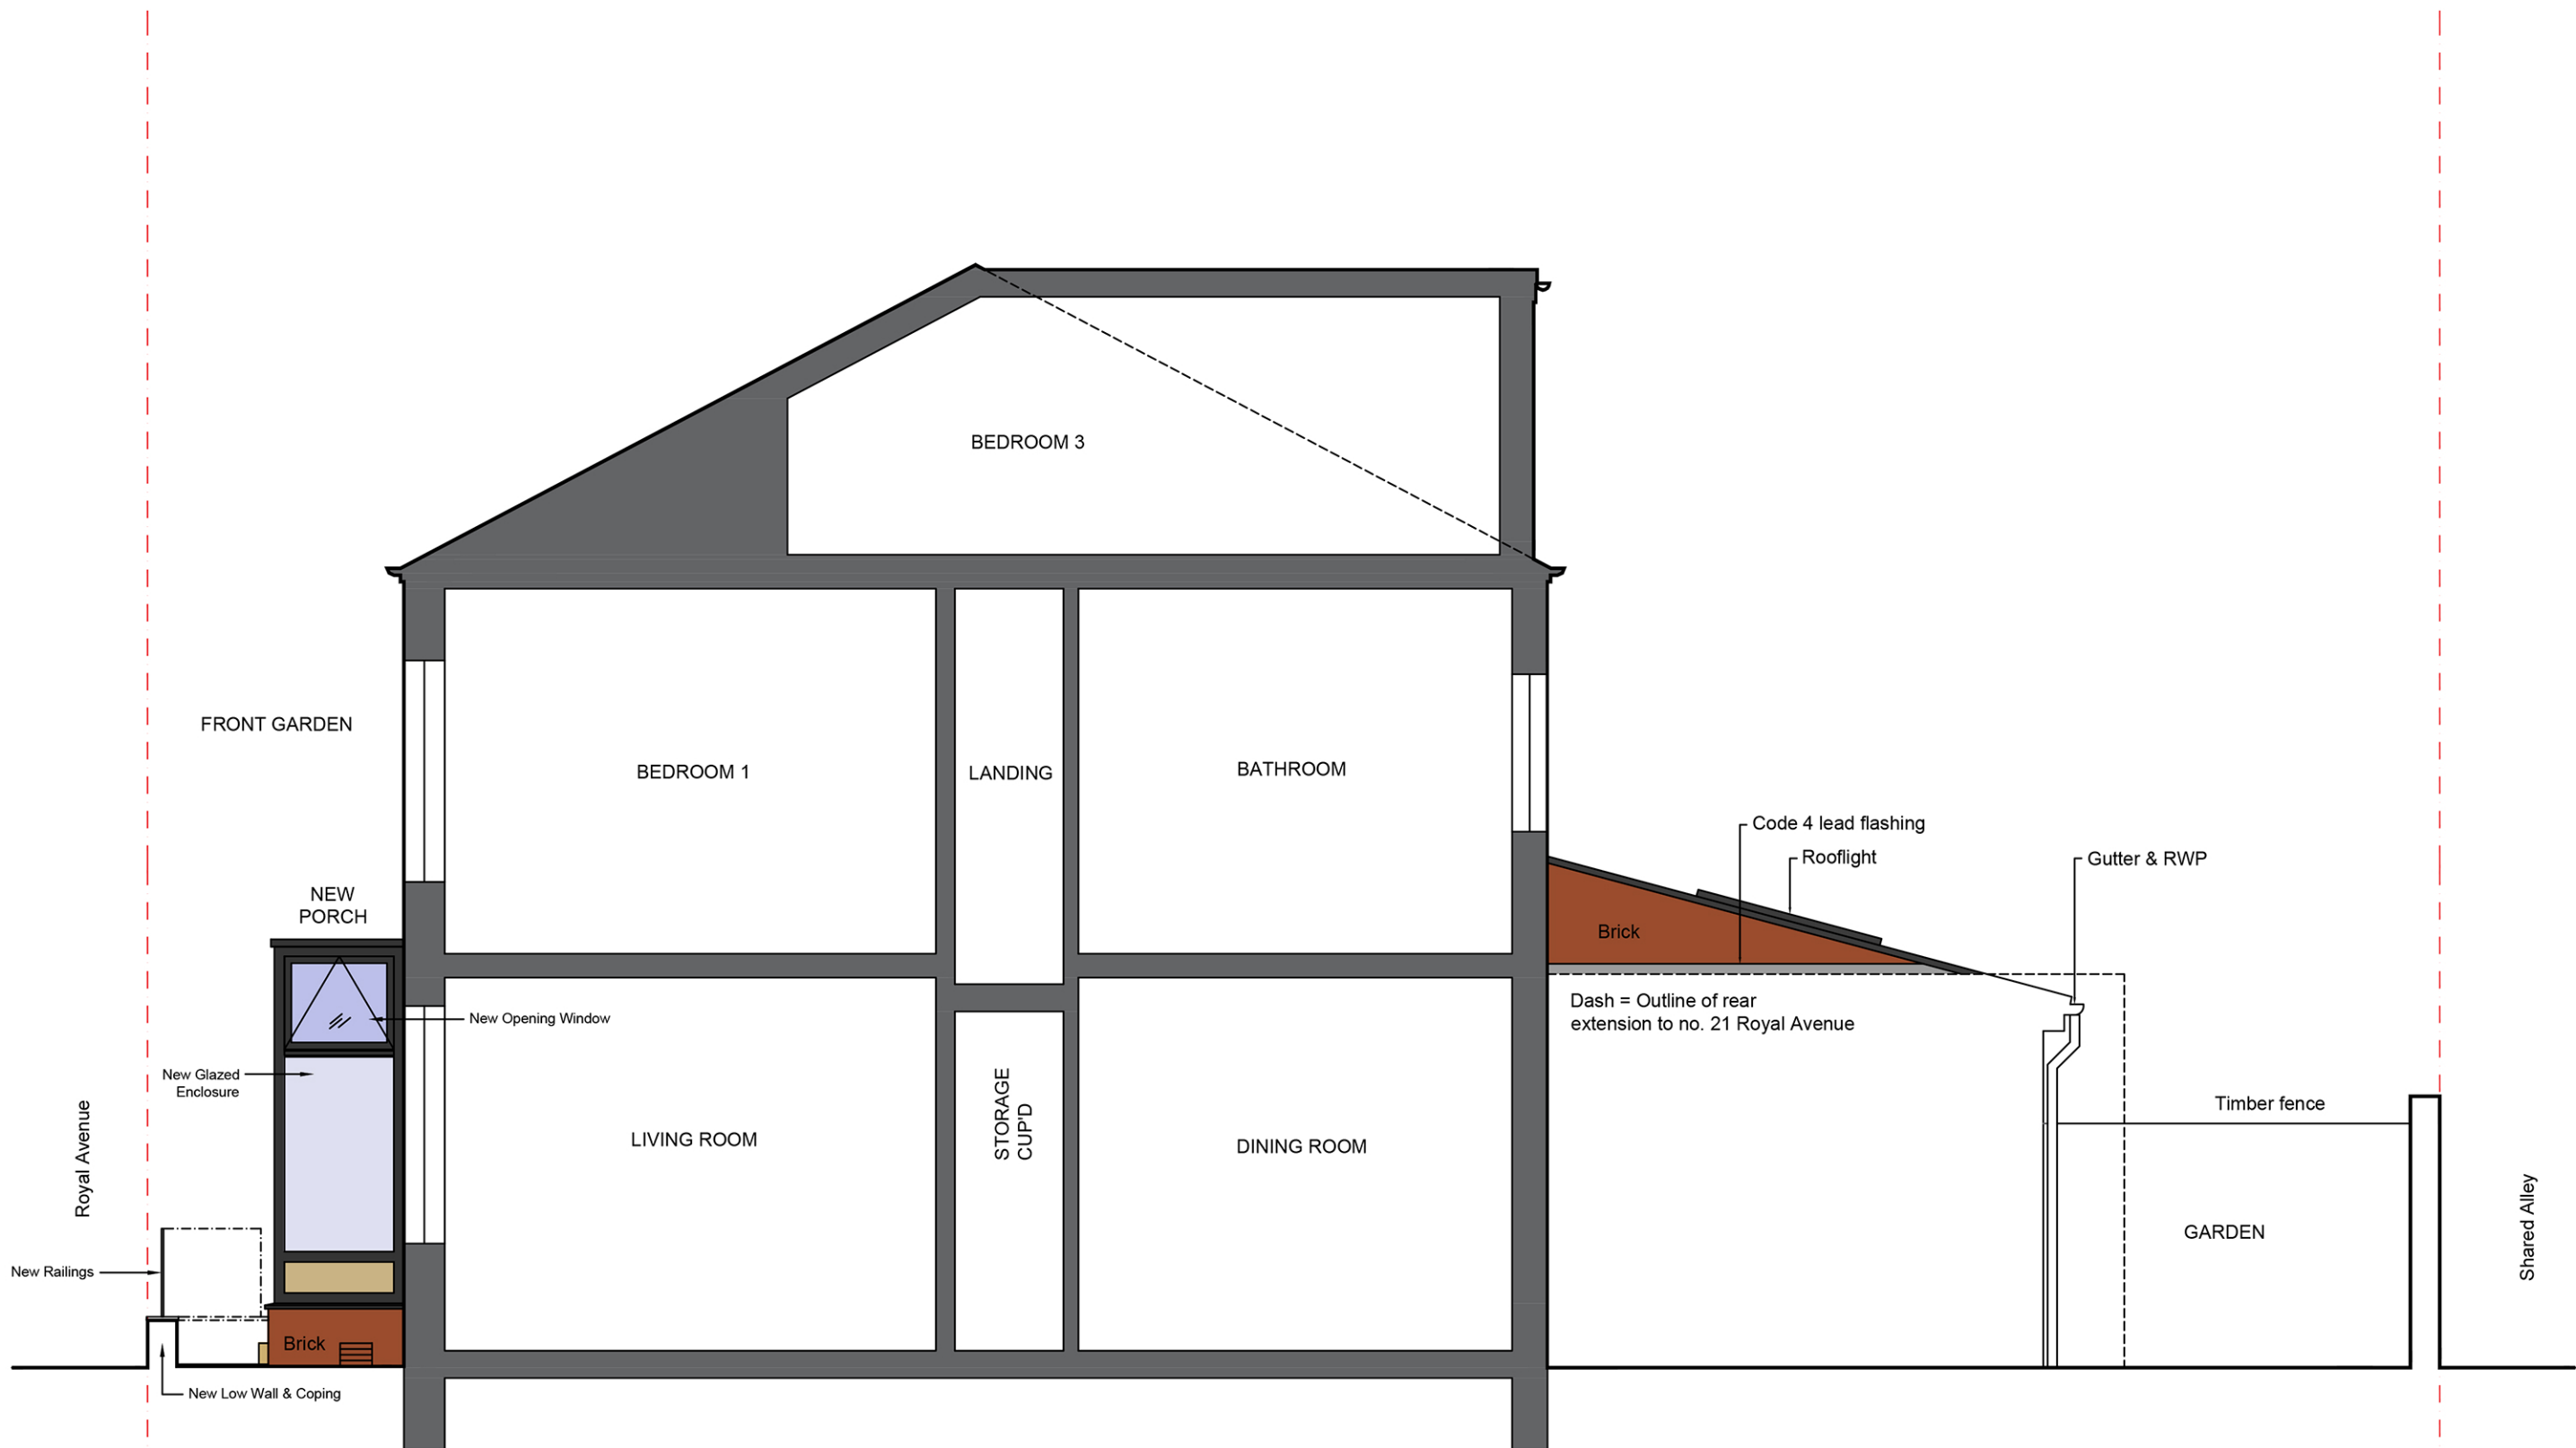

South Elevation - to No. 21Royal Avenue



East Elevation - to garden



North Elevation - to No. 17 Royal Avenue

Drawing History:			
Revision	Description	Author	Date
-	Planning Application	MW	14/07/2022
A	Revised Porch Height	MW	26/09/2022

This drawing is the property of Whitfield Architects and must not be reproduced without prior written agreement. This drawing is provided to scale, for design and cost estimation purposes (not for construction). Any financial decisions relating to this information must make due allowance for dimensional or area variation resulting from the design development and construction processes. We recommend that all dimensions and levels should be cross-checked on site (for construction) and any discrepancies should be reported to Whitfield Architects immediately. Design responsibility cannot be accepted for alteration to (or deviation from) this drawing without the prior acknowledgement of Whitfield Architects. Please email hello@whitfieldarchitects.com with any questions.

Approximate Client Ownership /
Planning Application Boundary

Project Title
19 Royal Ave, Chorlton, M21 9EU

Drawing Title
Proposed Elevations

Project No: D032
Date: 14/07/2022
Drawn: Mark Whitfield
Scale @ A1: 1:50

Client Name
K. Hall

Drawing Number
P(03)11

Revision
A

