



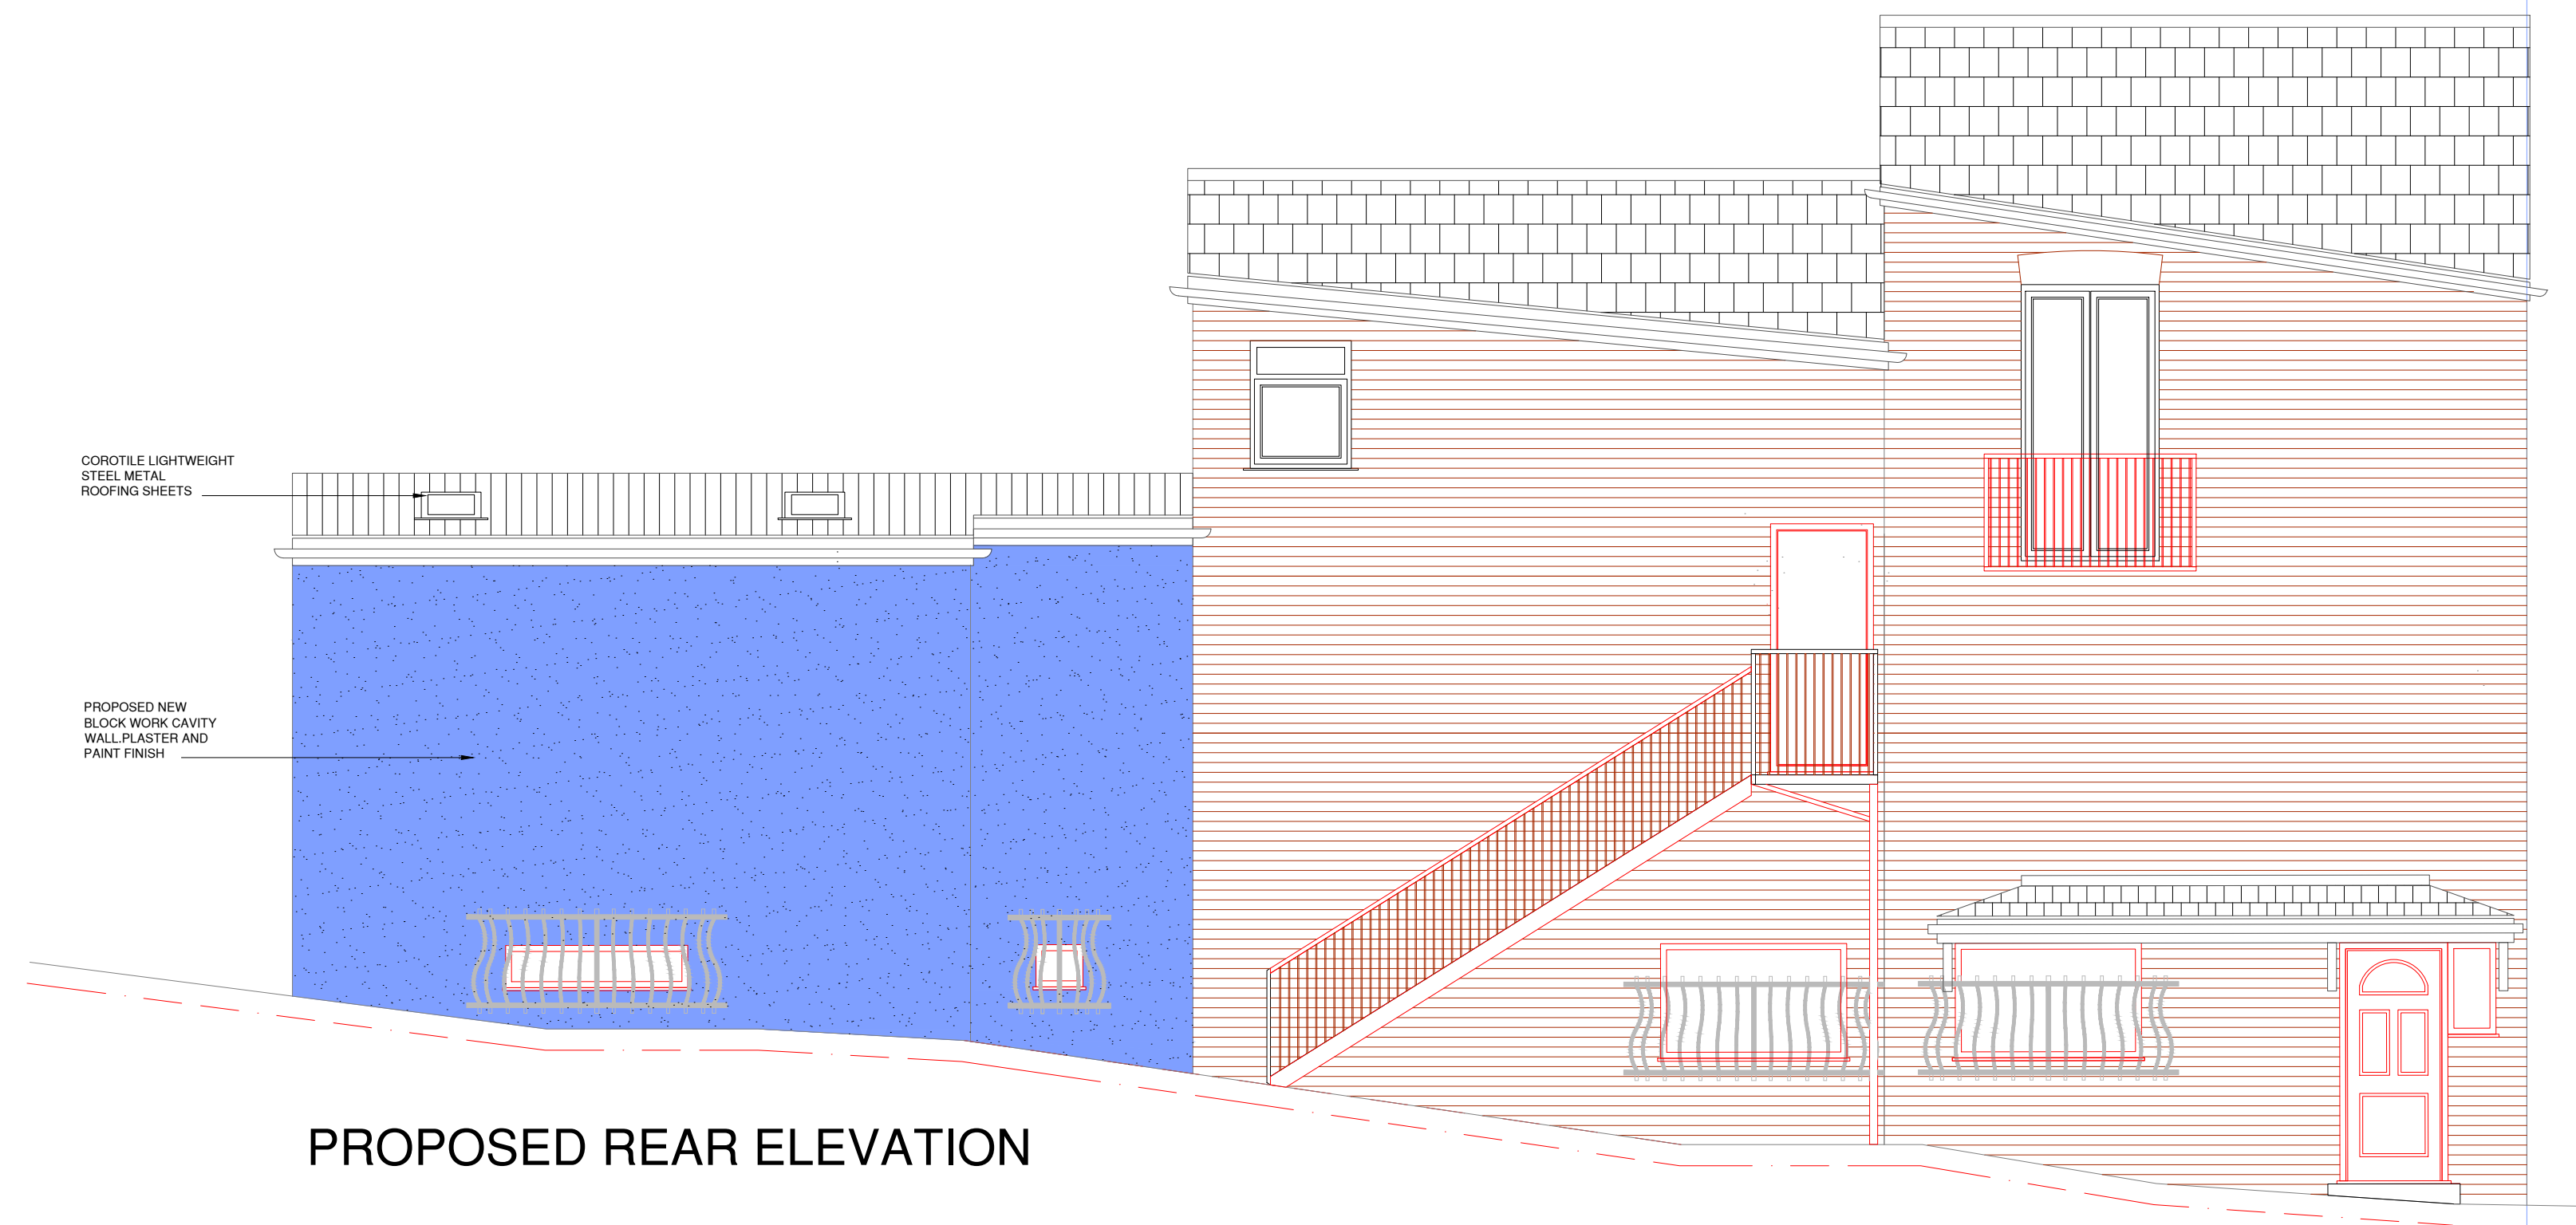

PROPOSED REAR ELEVATION

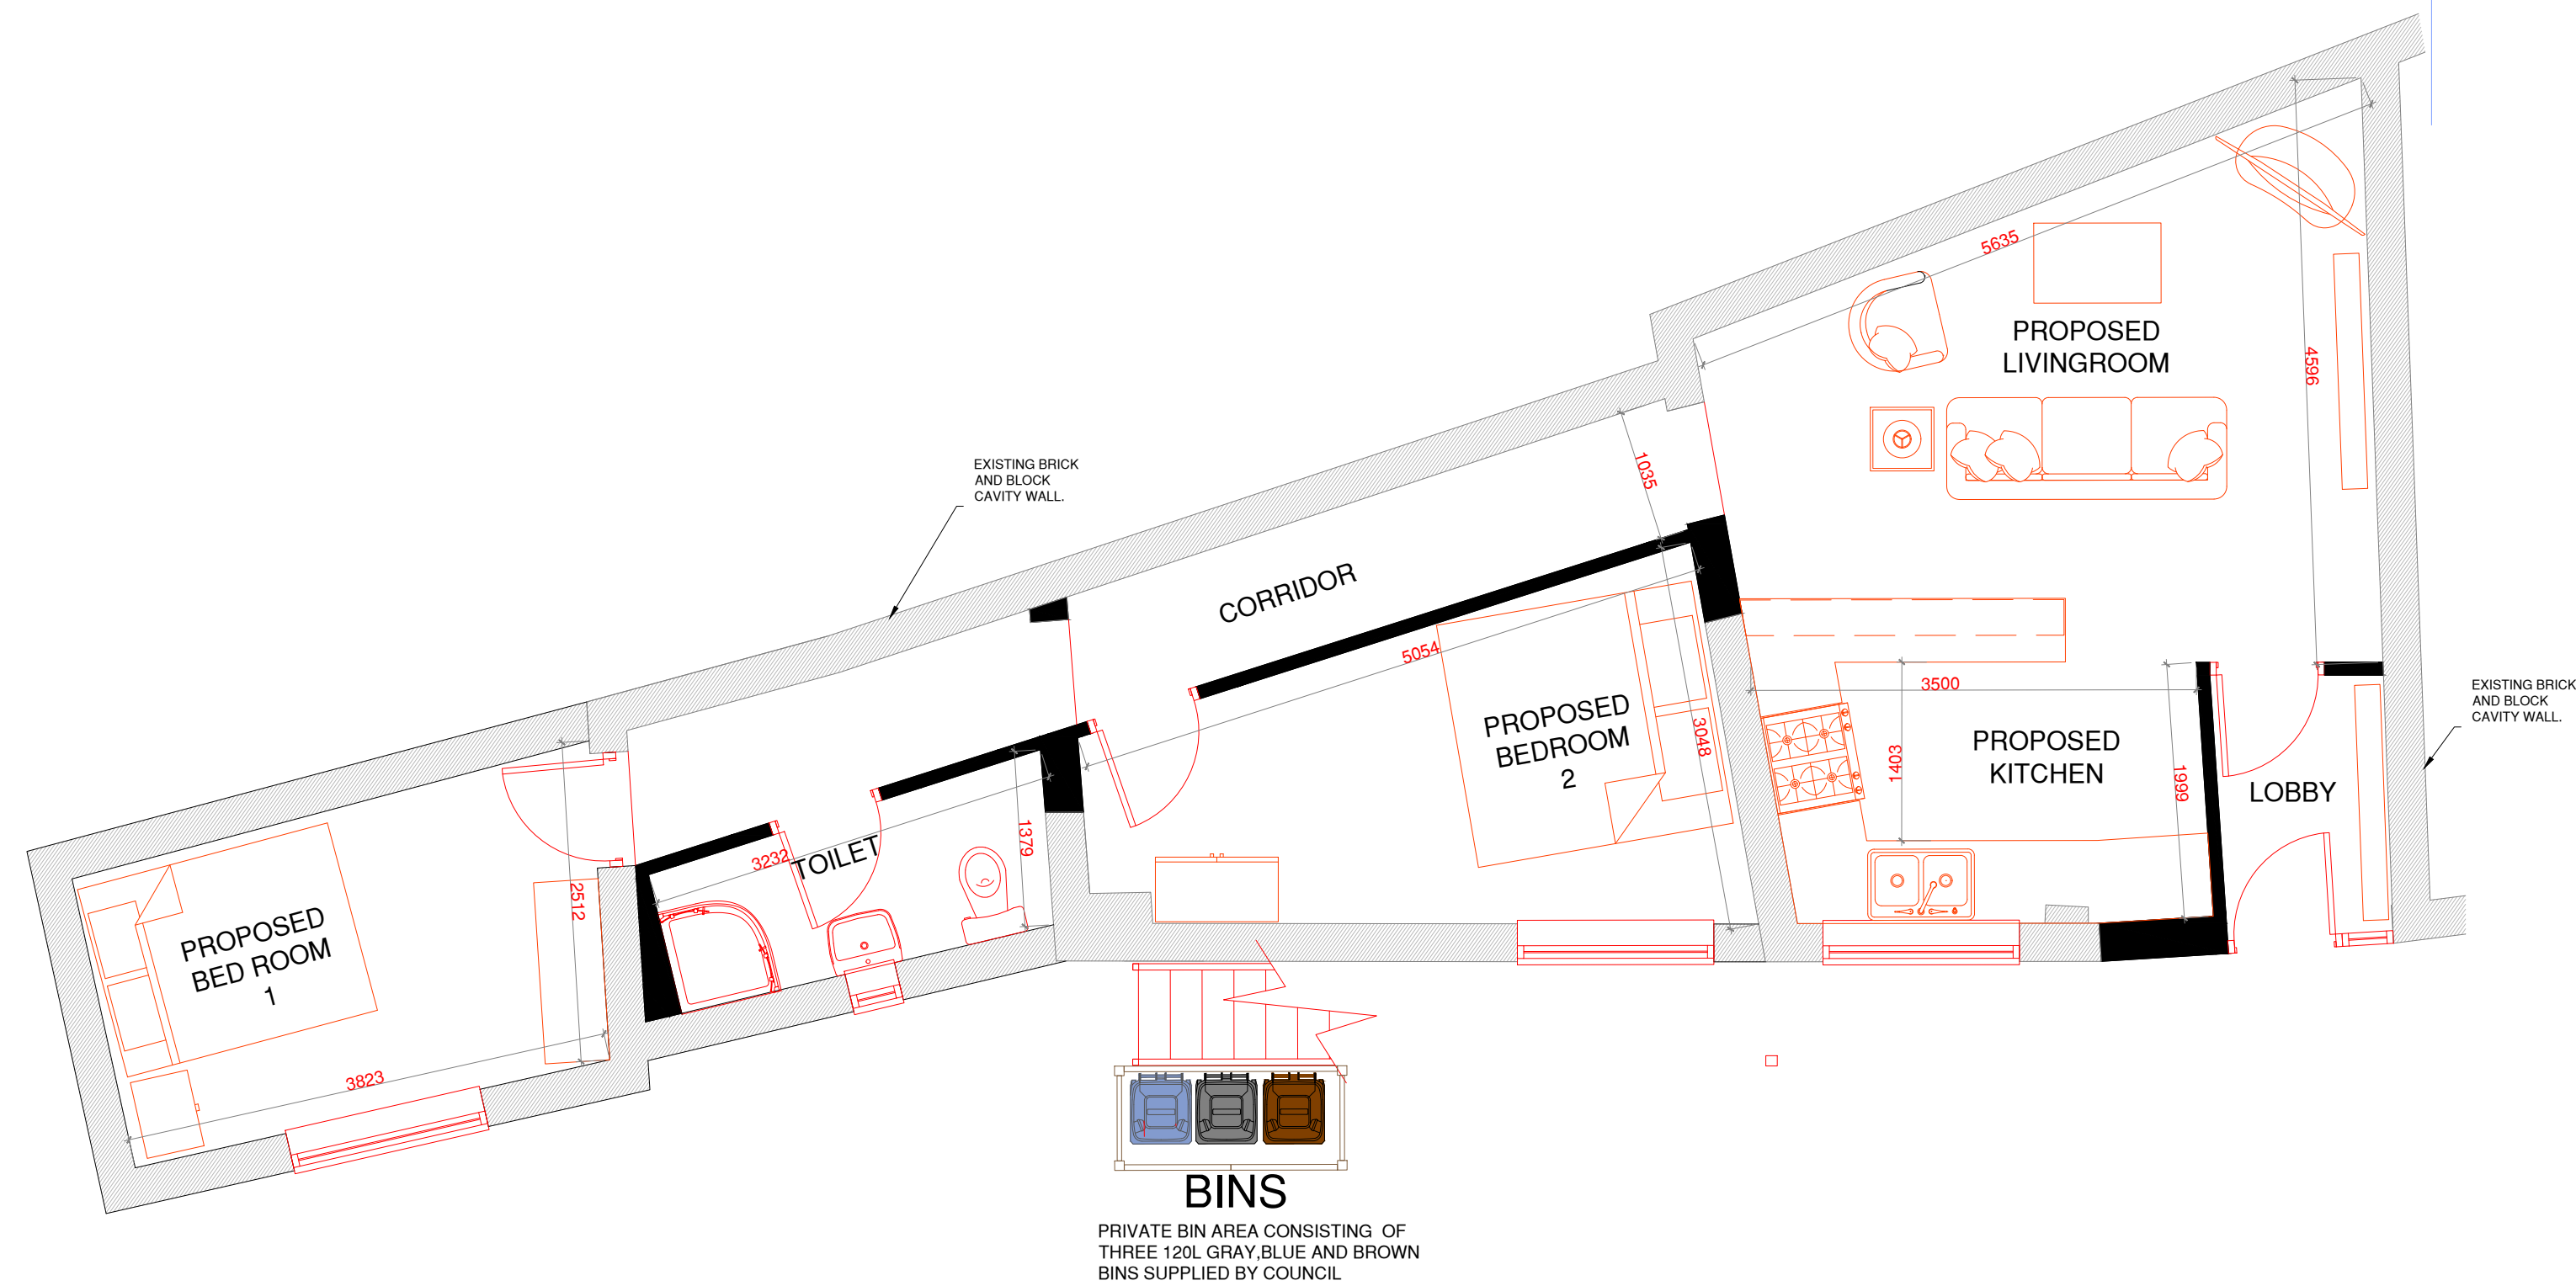

PROPOSED BASEMENT FLAT

Notes:

NOTES

REV	DESCRIPTION	BY	DATE



Arch Designs
*Don't just dream it,
let us design it!*
ARCH DESIGNS www.archdesigns.co.uk

CLIENT: **Mr LEE PLATT**
1145 ROCHDALE ROAD,
BLACKLEY, MANCHESTER
M92 7W

ARCHITECT: **MR REUBEN RAMELIZE**
ARCH DESIGNS, WILSONS PARK C/O MAS
MONSALL ROAD
MANCHESTER M40 8WN

DRAWN: **REUBEN** CHECKED: **checked** DATE: **NOV 2021** REVISION: **.....**

PROJECT NAME: **EXISTING SHOP CONVERSION AND
PROPOSED FLAT TO BASEMENT**

DRAWING TITLE: **PROPOSED PLAN AND ELEVATION**

SCALE: **1:50** SHEET SIZE: **A1** SHEET NO.: **04**

PROJECT NO: **2021/00** STATUS: **PLANNING ONLY**

DRAWING NO: **A1/04**