




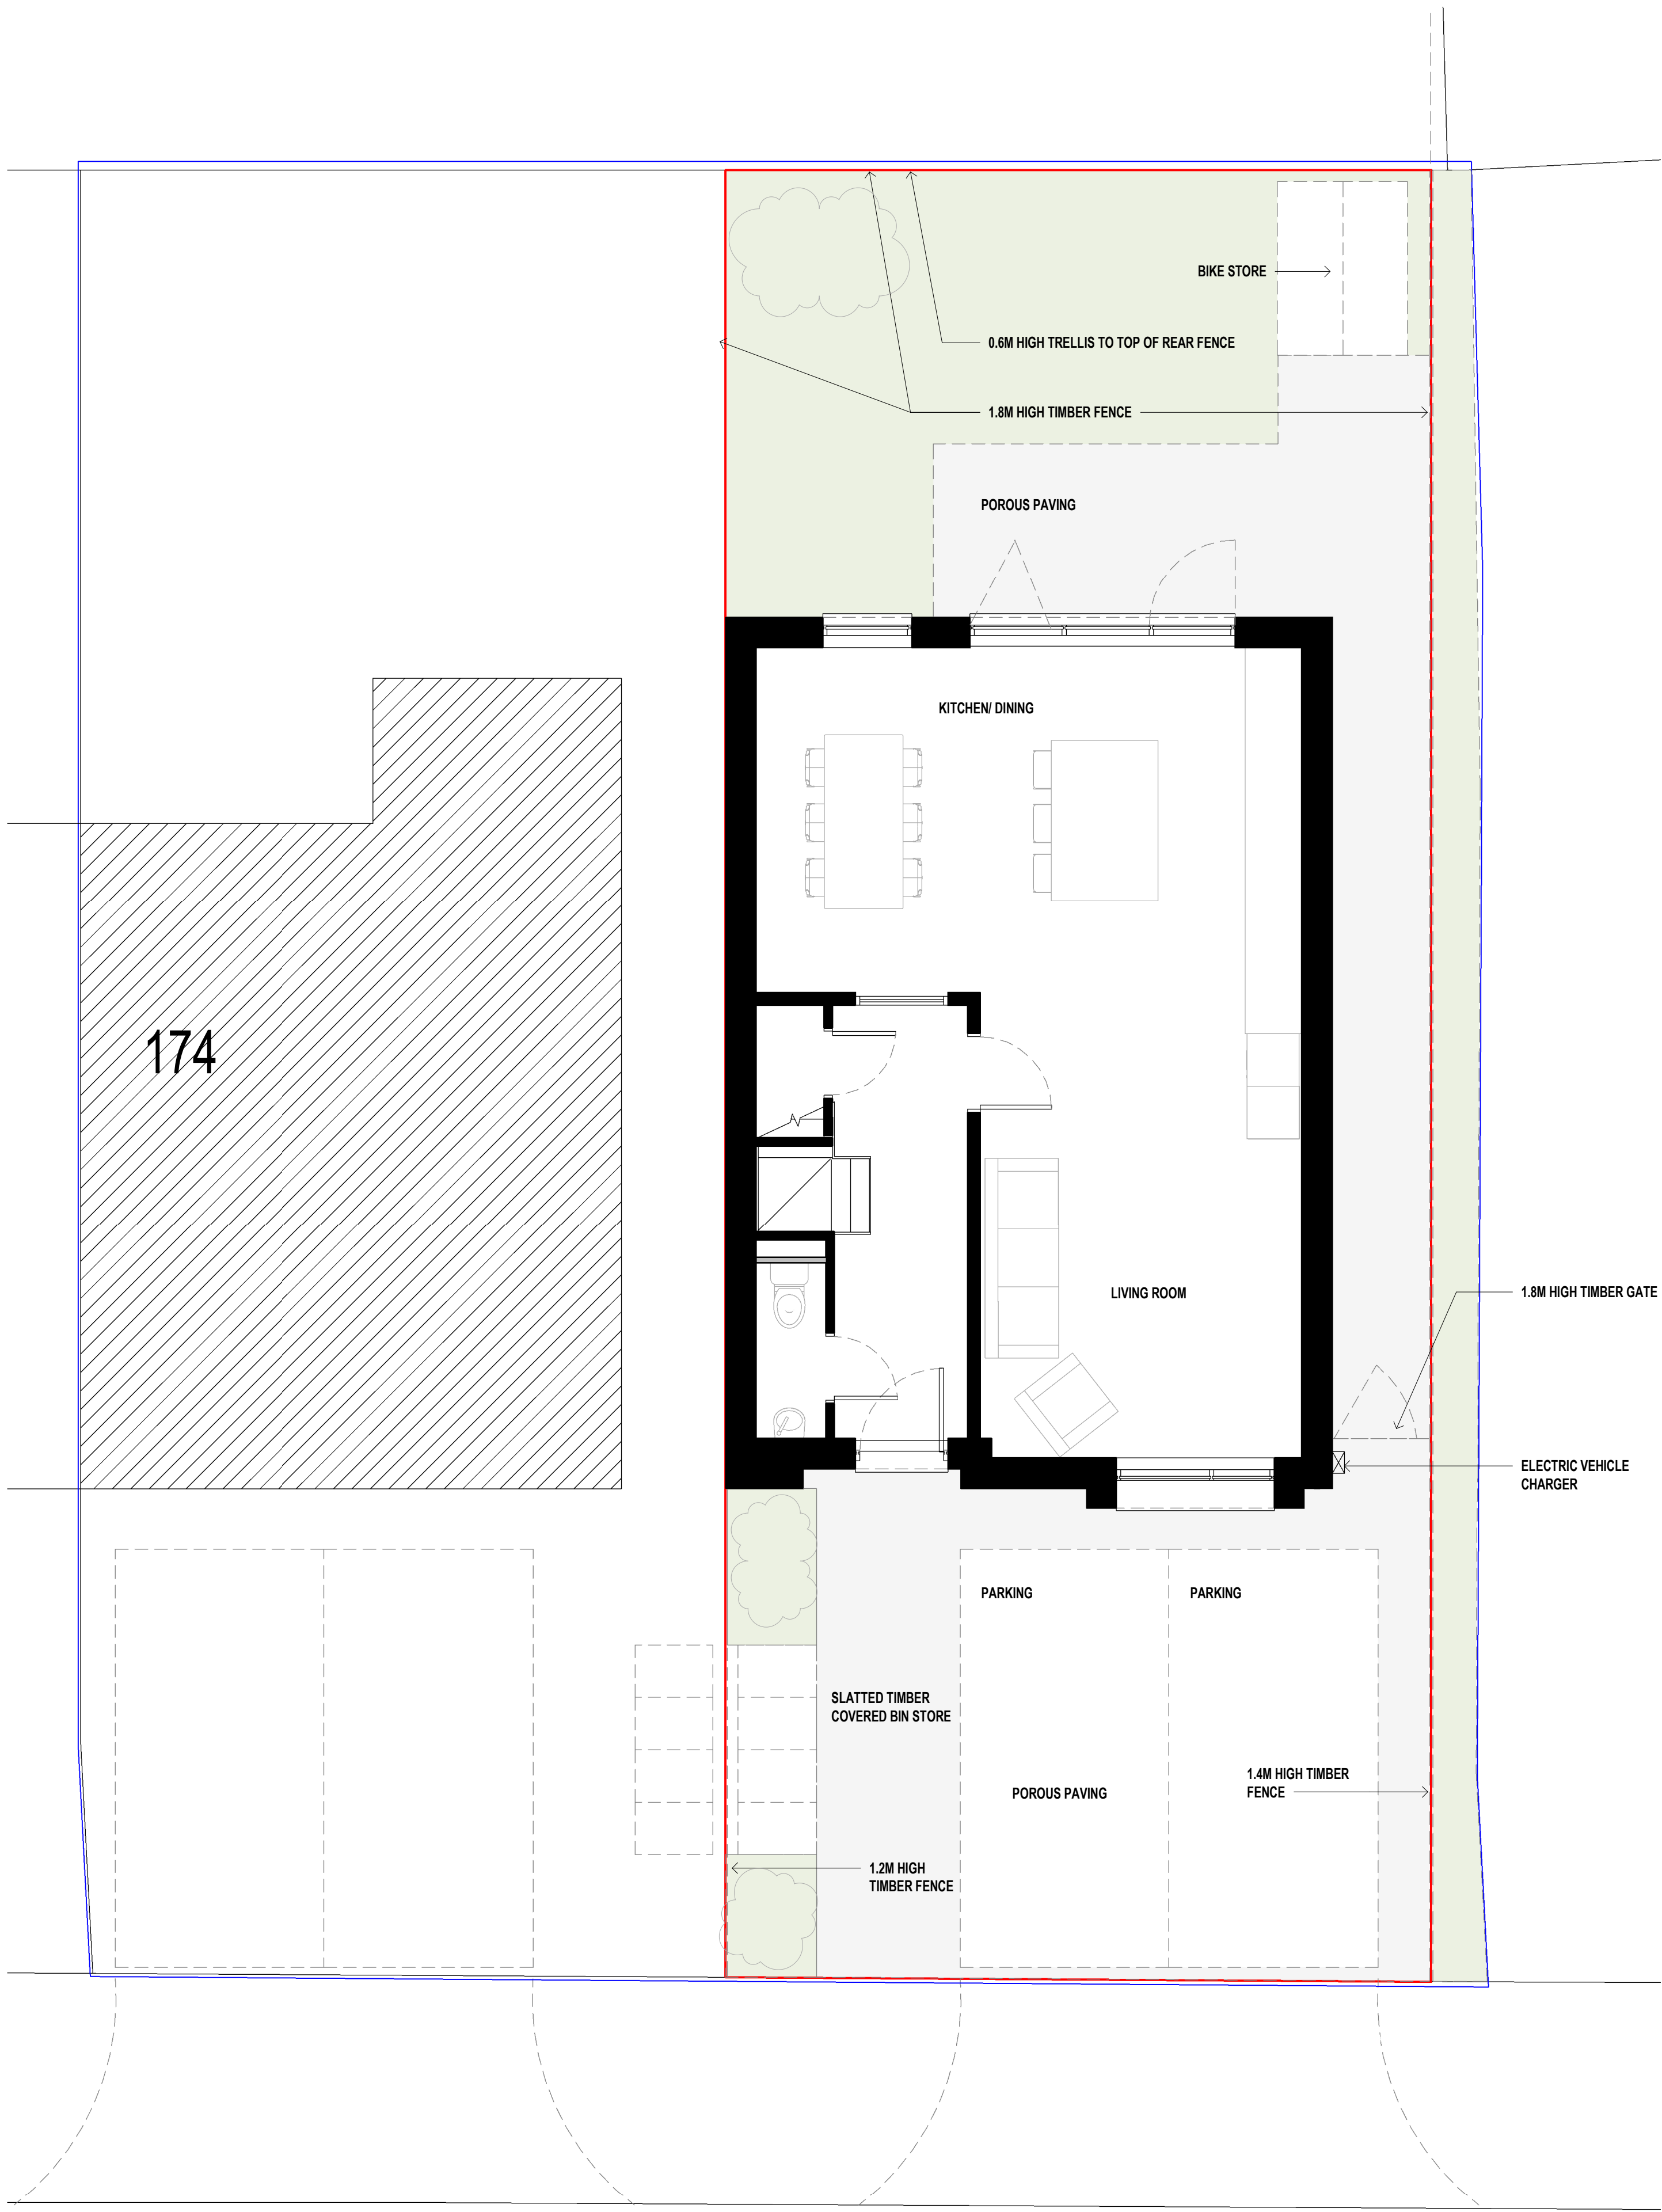


Proposed Ground Floor Plan
1:50

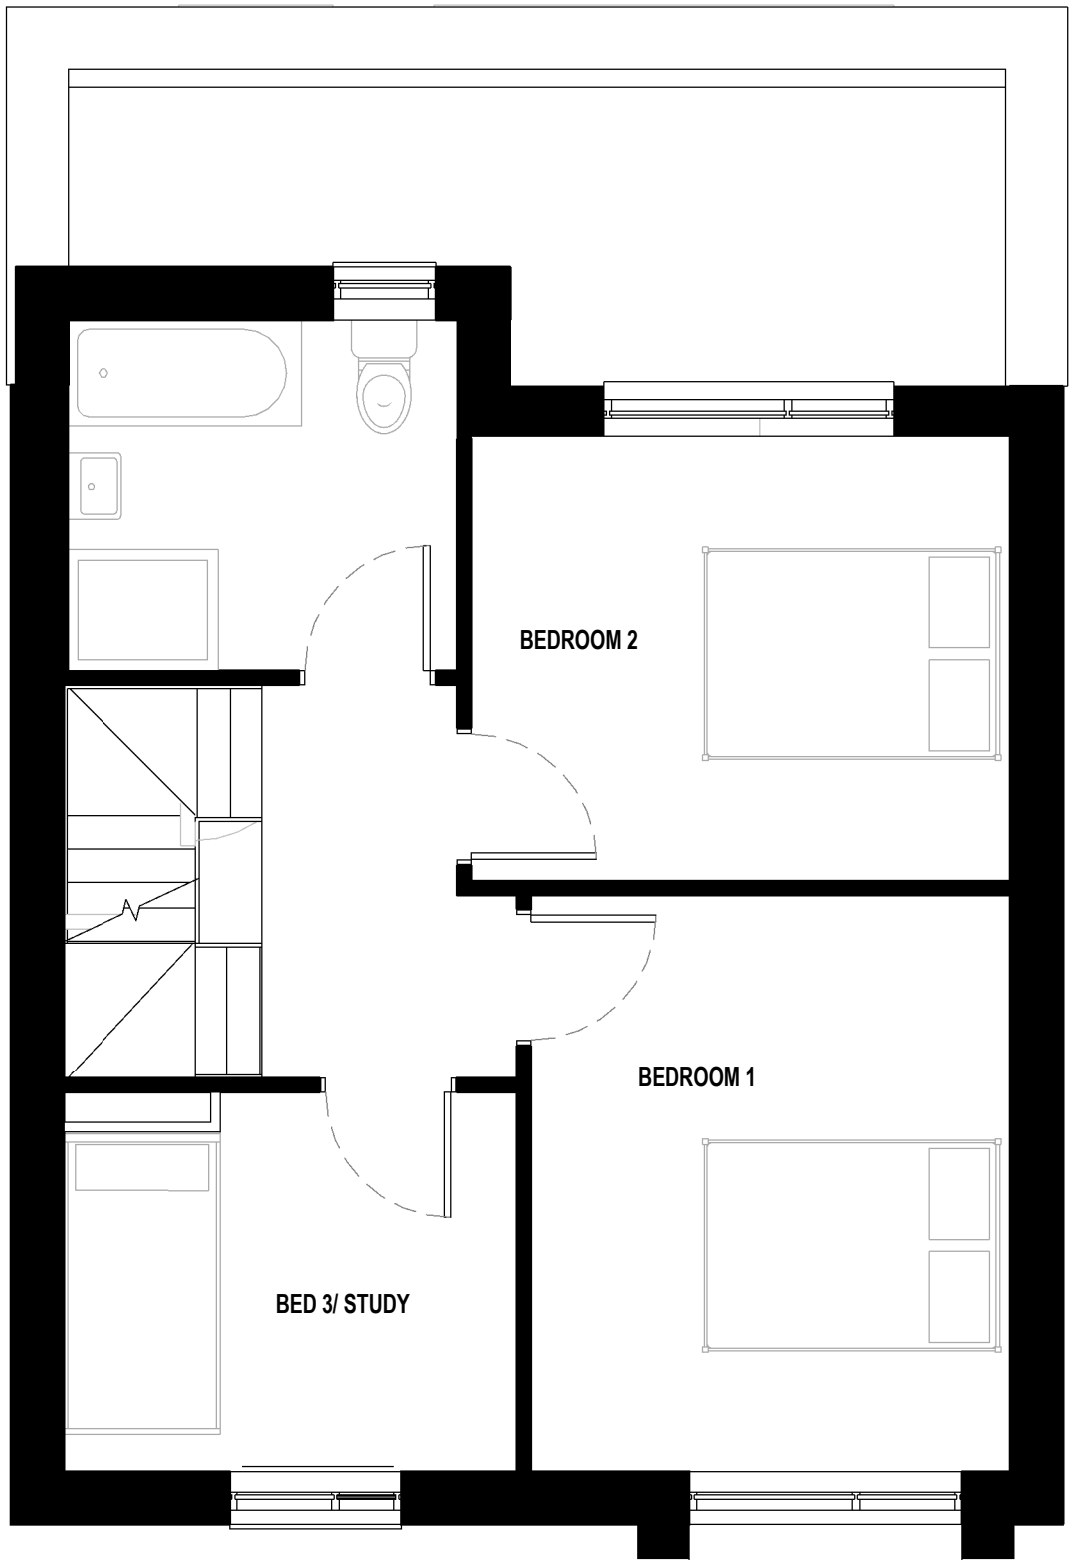




Proposed First Floor Plan
1:50

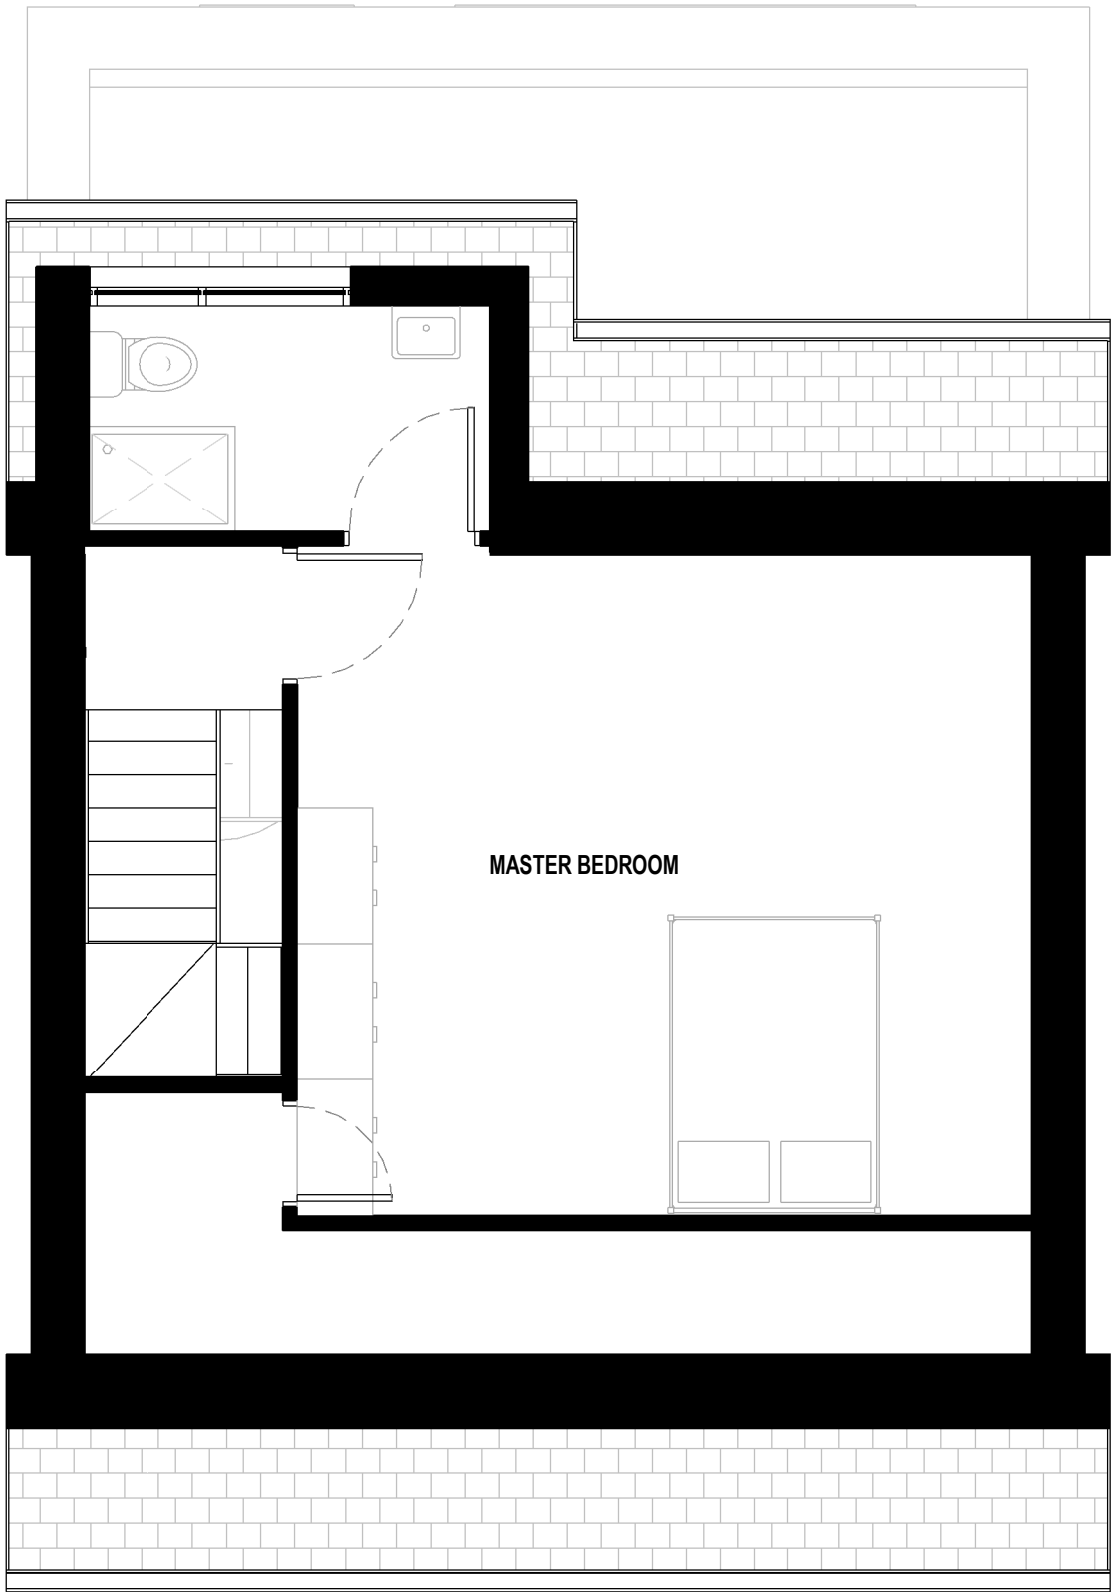

Proposed Attic Plan
1:50

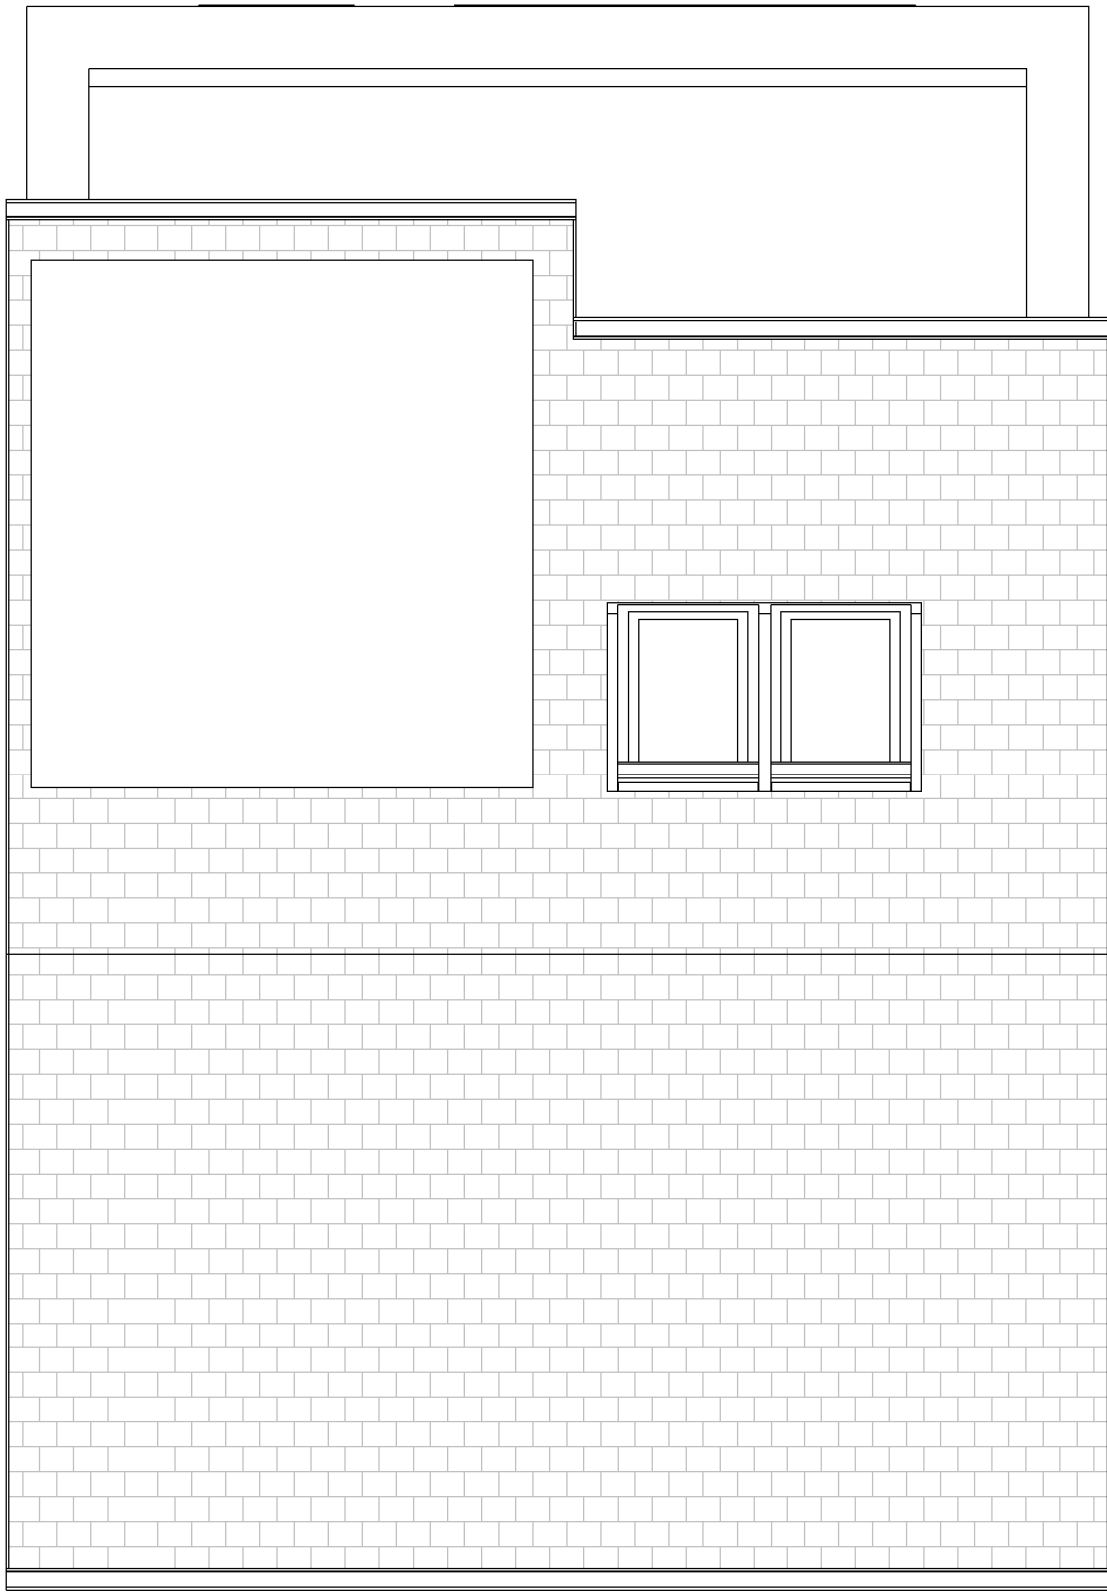

Proposed Roof Plan
1:50

 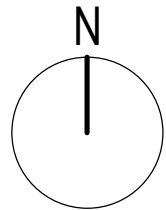 

Location Plan
North Point

The contractor must verify all dimensions on site before commencing any work orabrication drawings. If this drawing exceeds the quantities taken in any way GTA North are to be informed before the work is initiated. Only figured dimensions are to be taken from this drawing. Do not scale off this drawing. Drawings are based on Ordnance Survey and / or existing record drawings - design and drawing content is subject to detailed Site Survey, Structural Survey, Site Investigations, Planning and Statutory Requirements and Approvals. Authorised reproduction from Ordnance Survey Map with Permission of the Controller of Her Majesty's Stationary Office. Crown Copyright reserved. GTA North Limited Copyright. Guy Taylor Associates s a trading name of GTA North Limited.



Site Location Plan
1:1250
BLUE LINE DENOTES OWNERSHIP BOUNDARY
RED LINE DENOTES DEVELOPMENT BOUNDARY

Rev:	Description:	Revised By:	Issue Date:
R10	REVISED WINDOWS & BATH RM	CR	05.12.2022

Project:
LAND ADJACENT TO 174
MANLEY ROAD M16 8NE

Drawing Title:
PROPOSED PLANS

Scale:	As indicated@A1	Original Issue Date:
Original Drawn By:	CR	Original Checked by: -

Drawing Number:	Revision:
22-0002-20-010P	R10

Reason For Issue:
PLANNING APPLICATION