




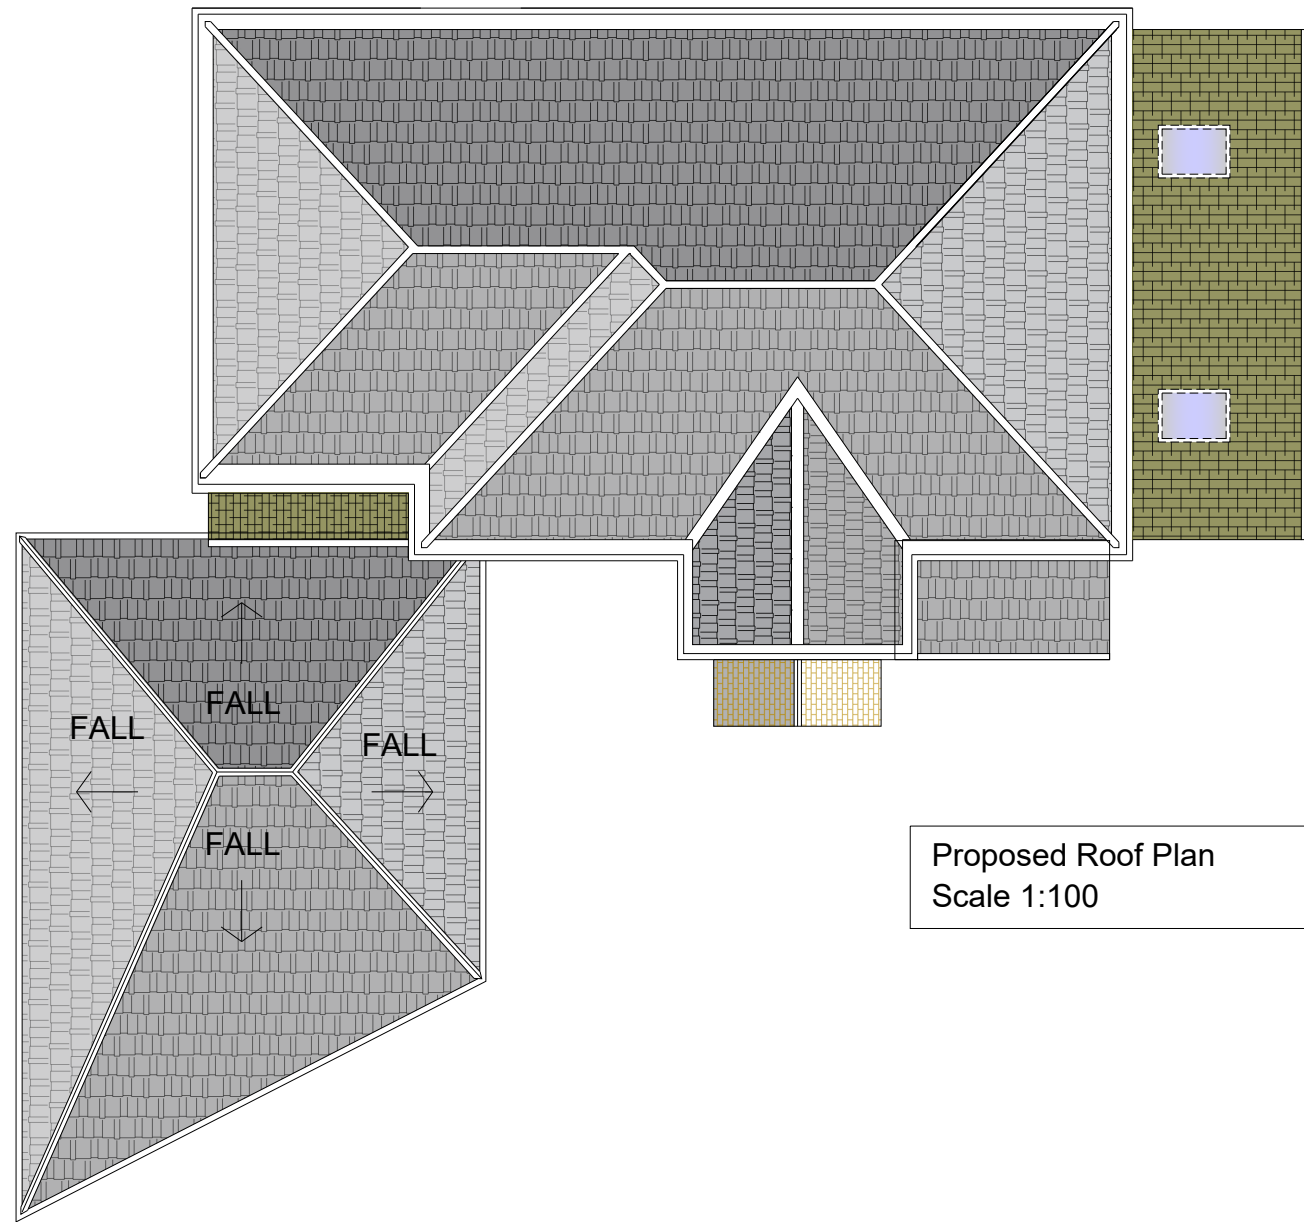


Proposed Roof Plan
Scale 1:100

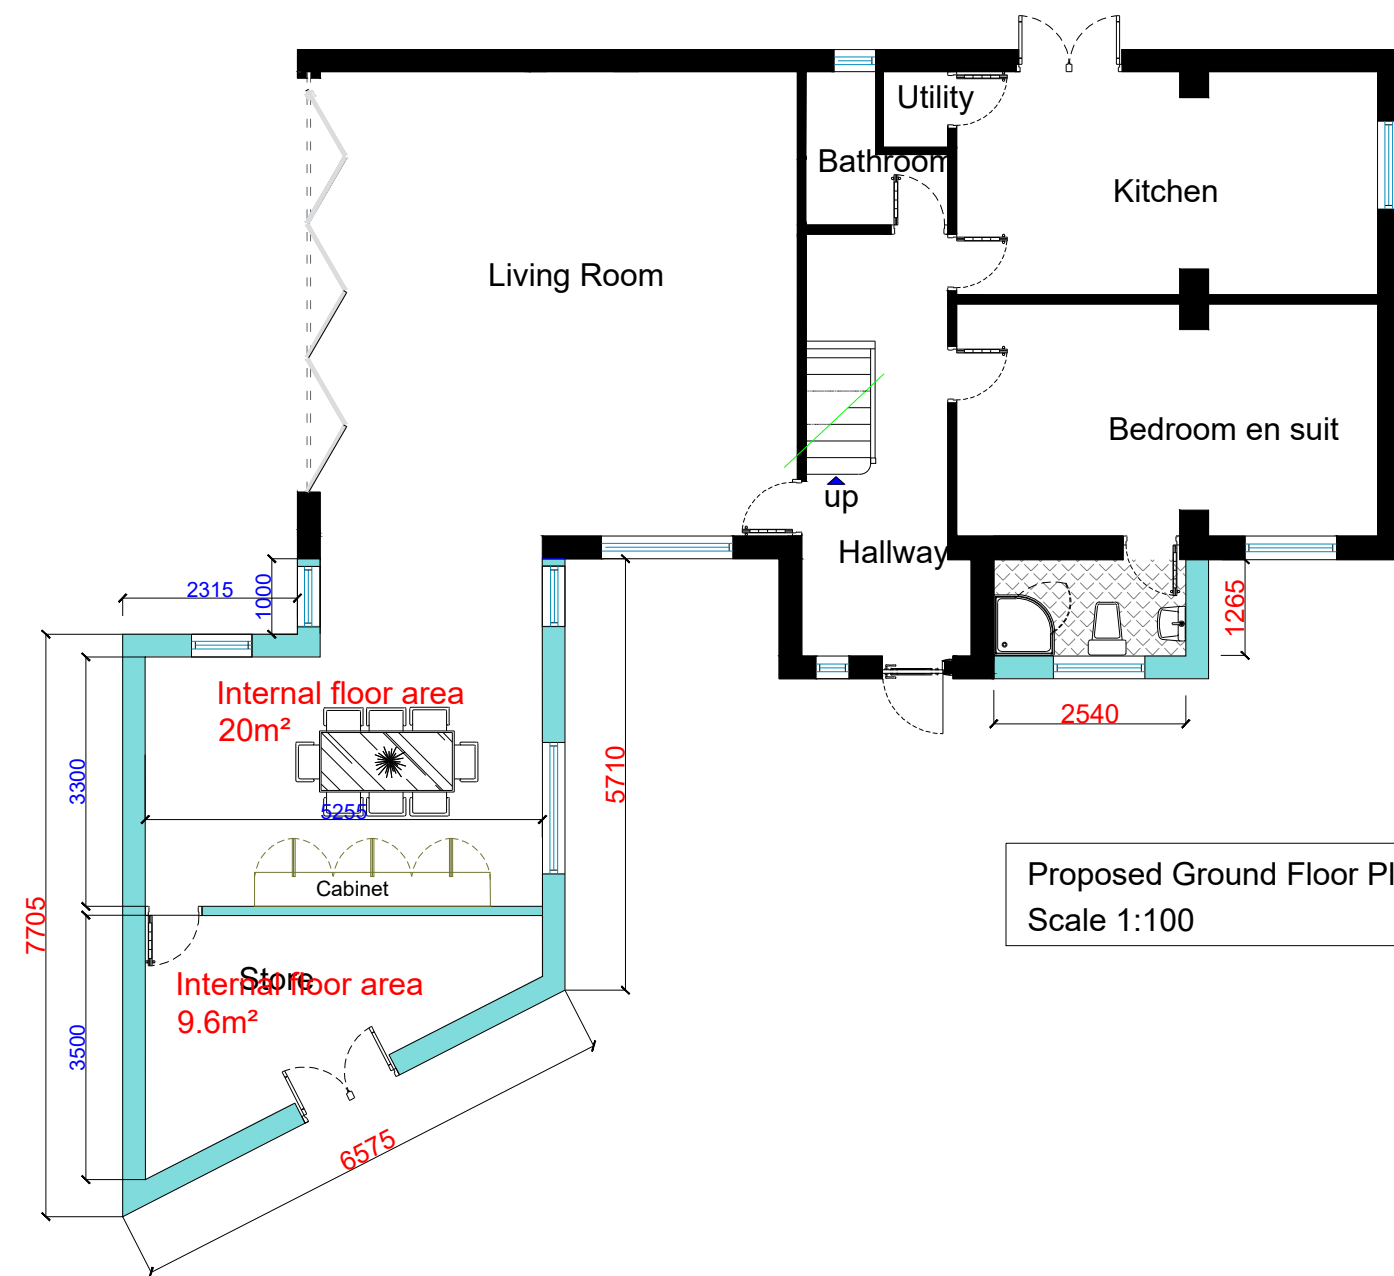


Proposed Ground Floor Plan
Scale 1:100

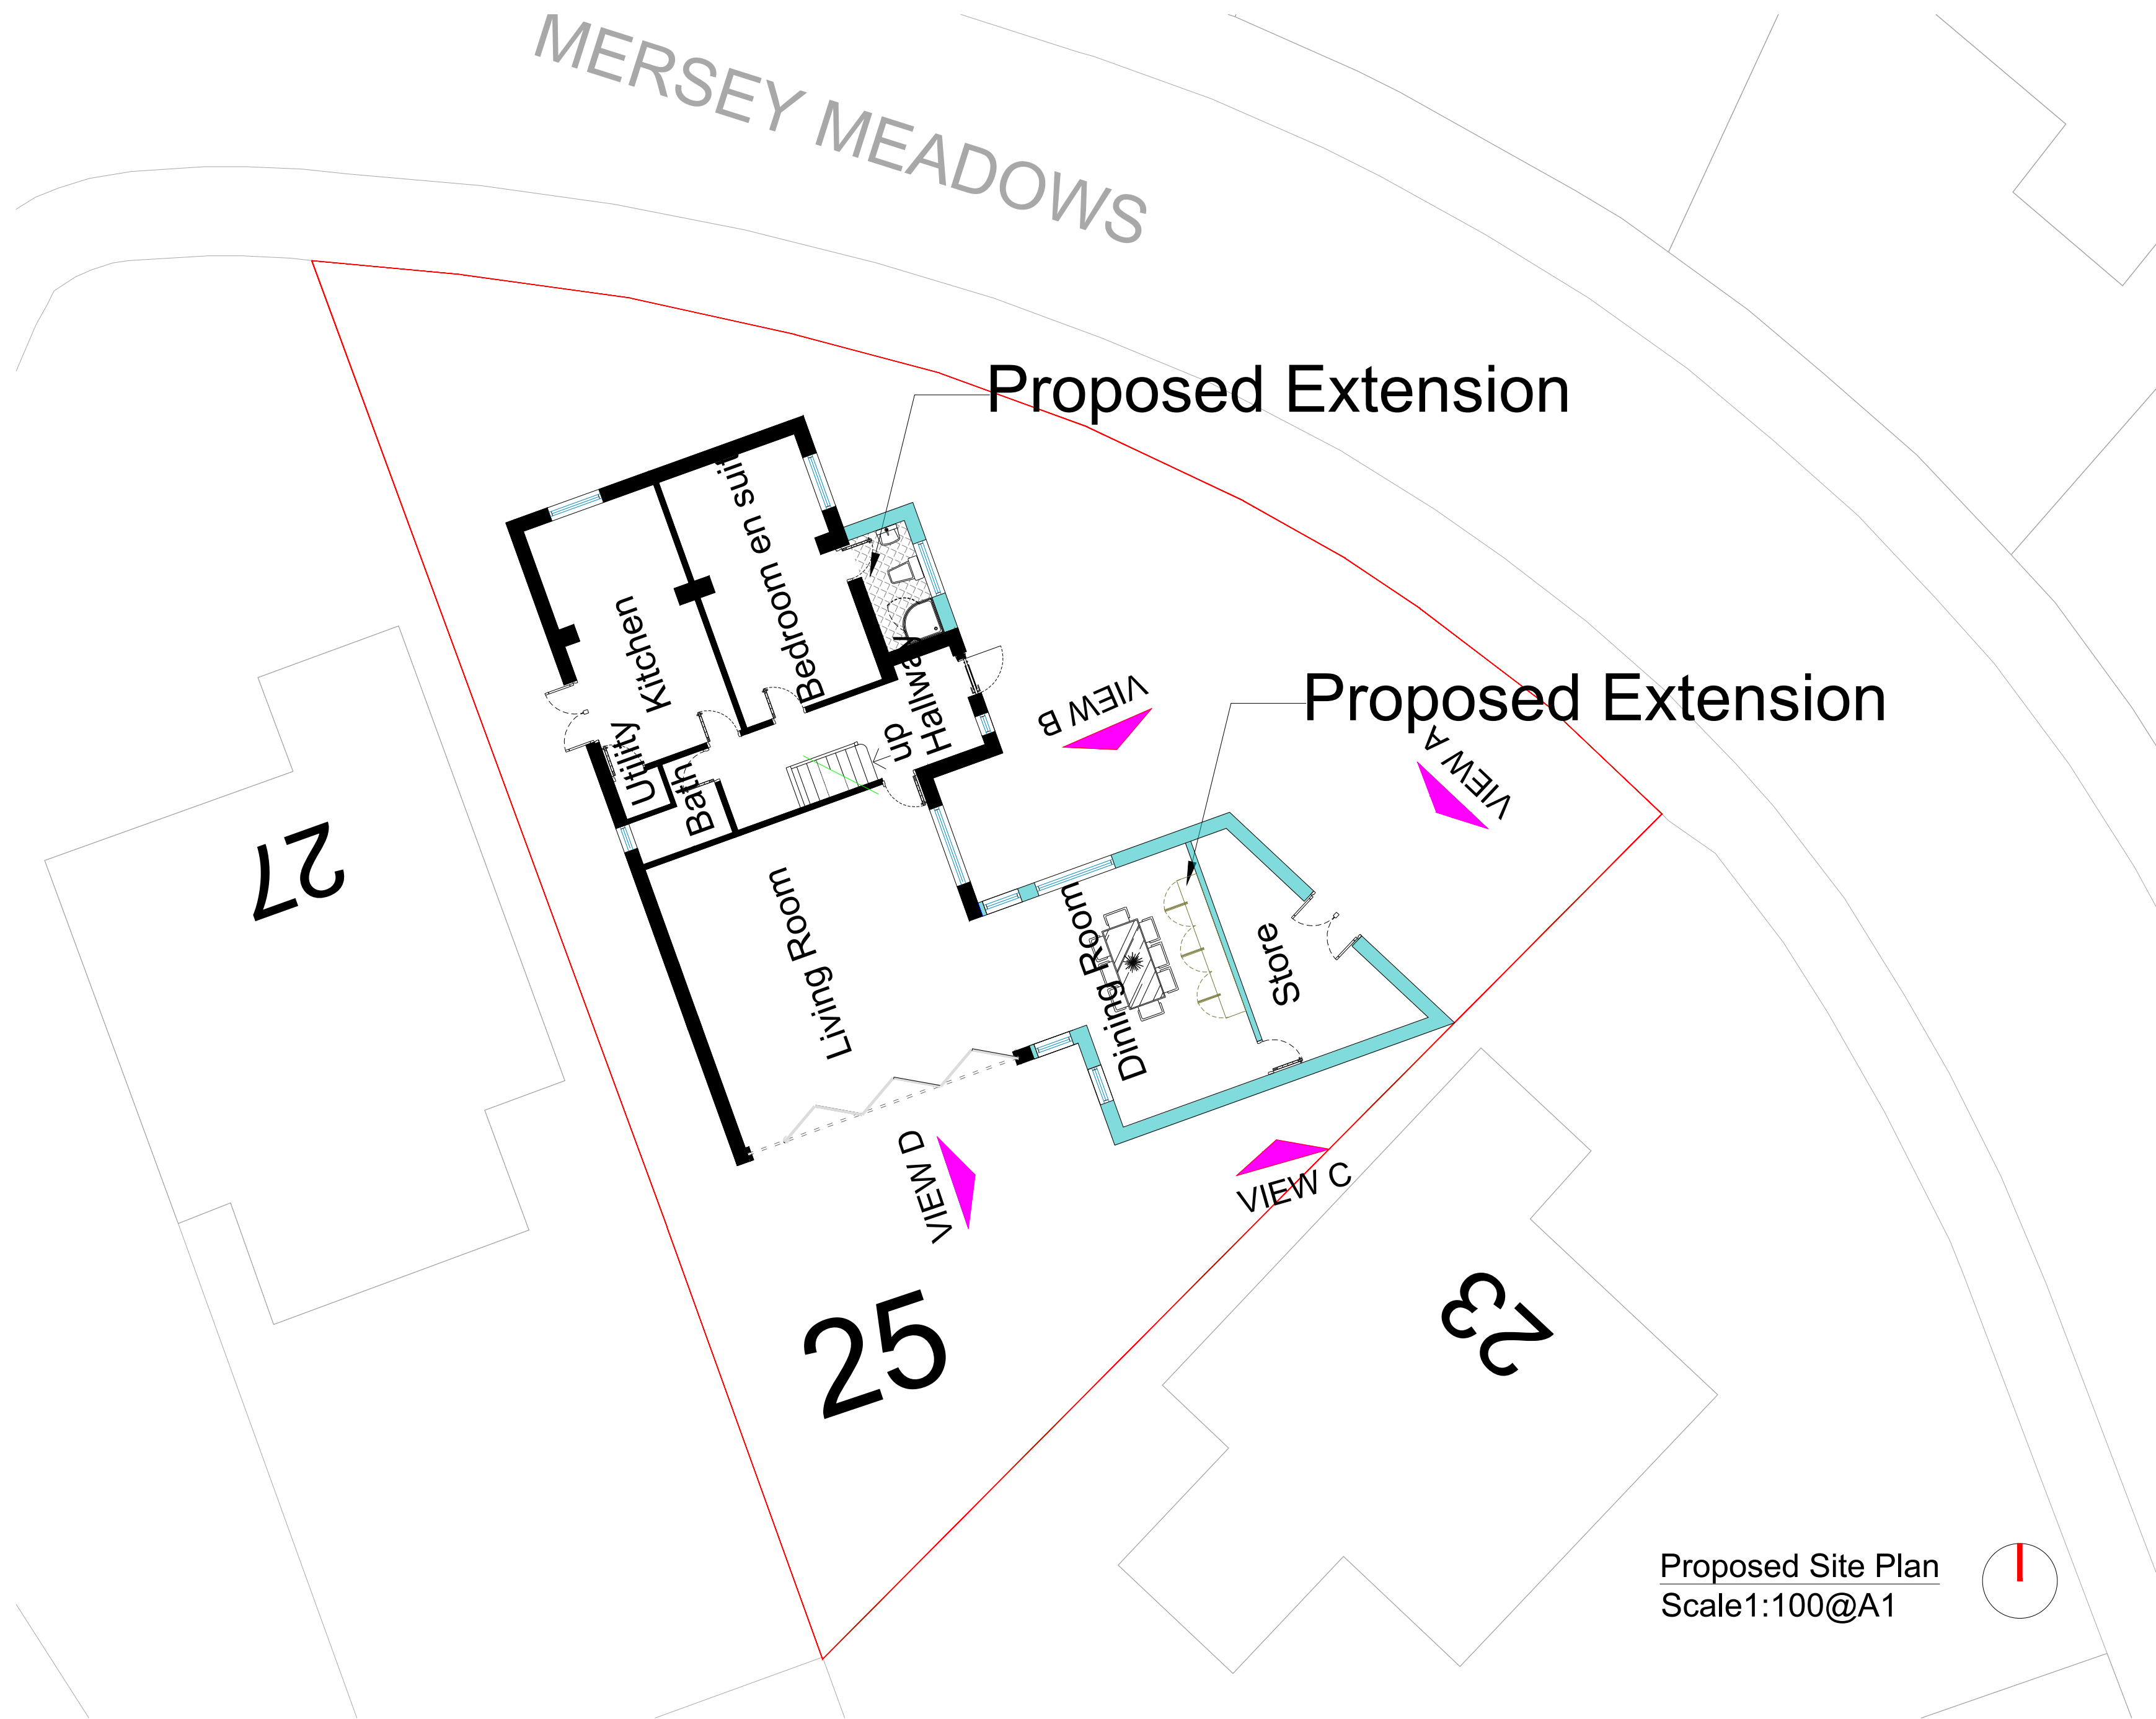


Proposed Site Plan
Scale 1:100@A1

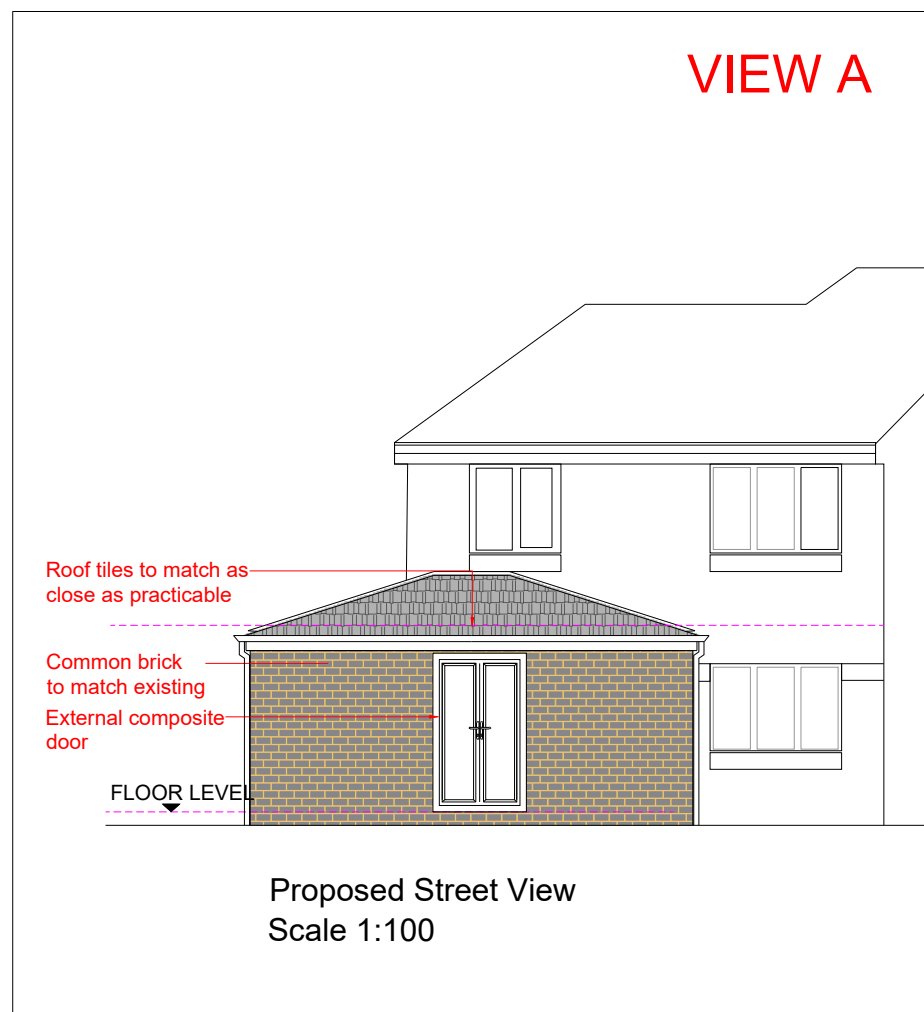


Proposed Street View
Scale 1:100

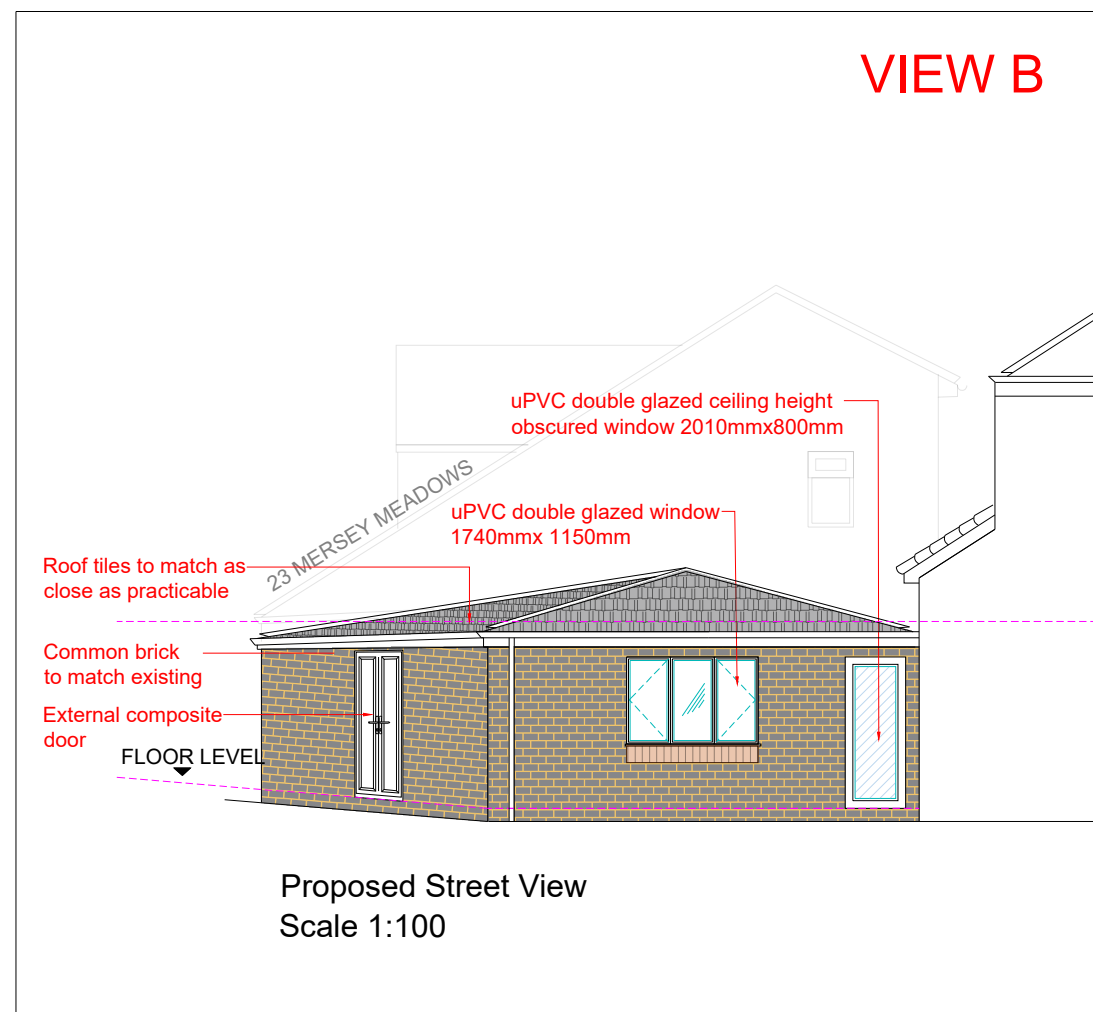

Proposed Street View
Scale 1:100

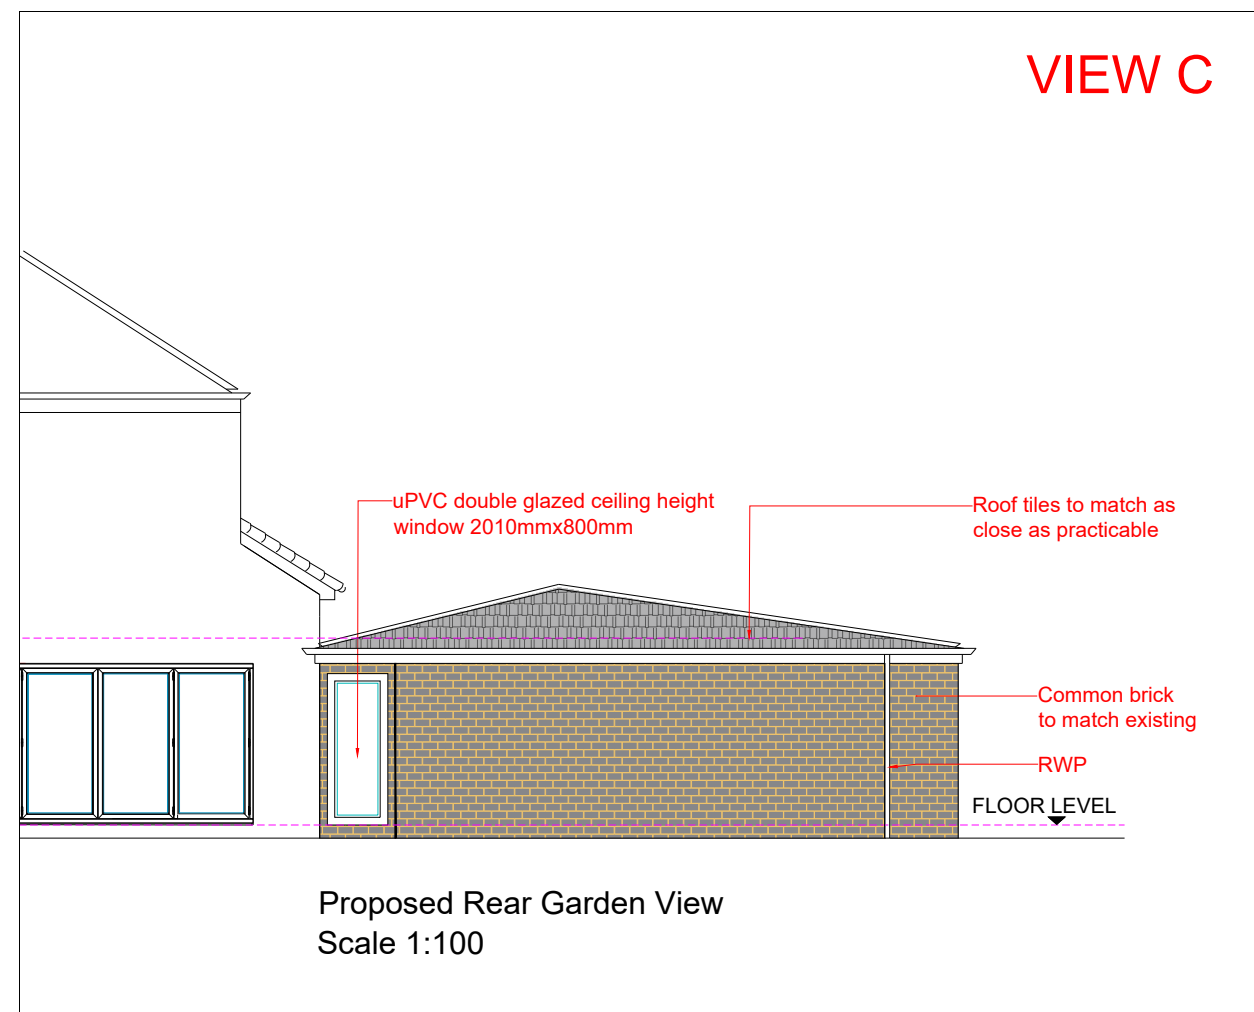

Proposed Rear Garden View
Scale 1:100

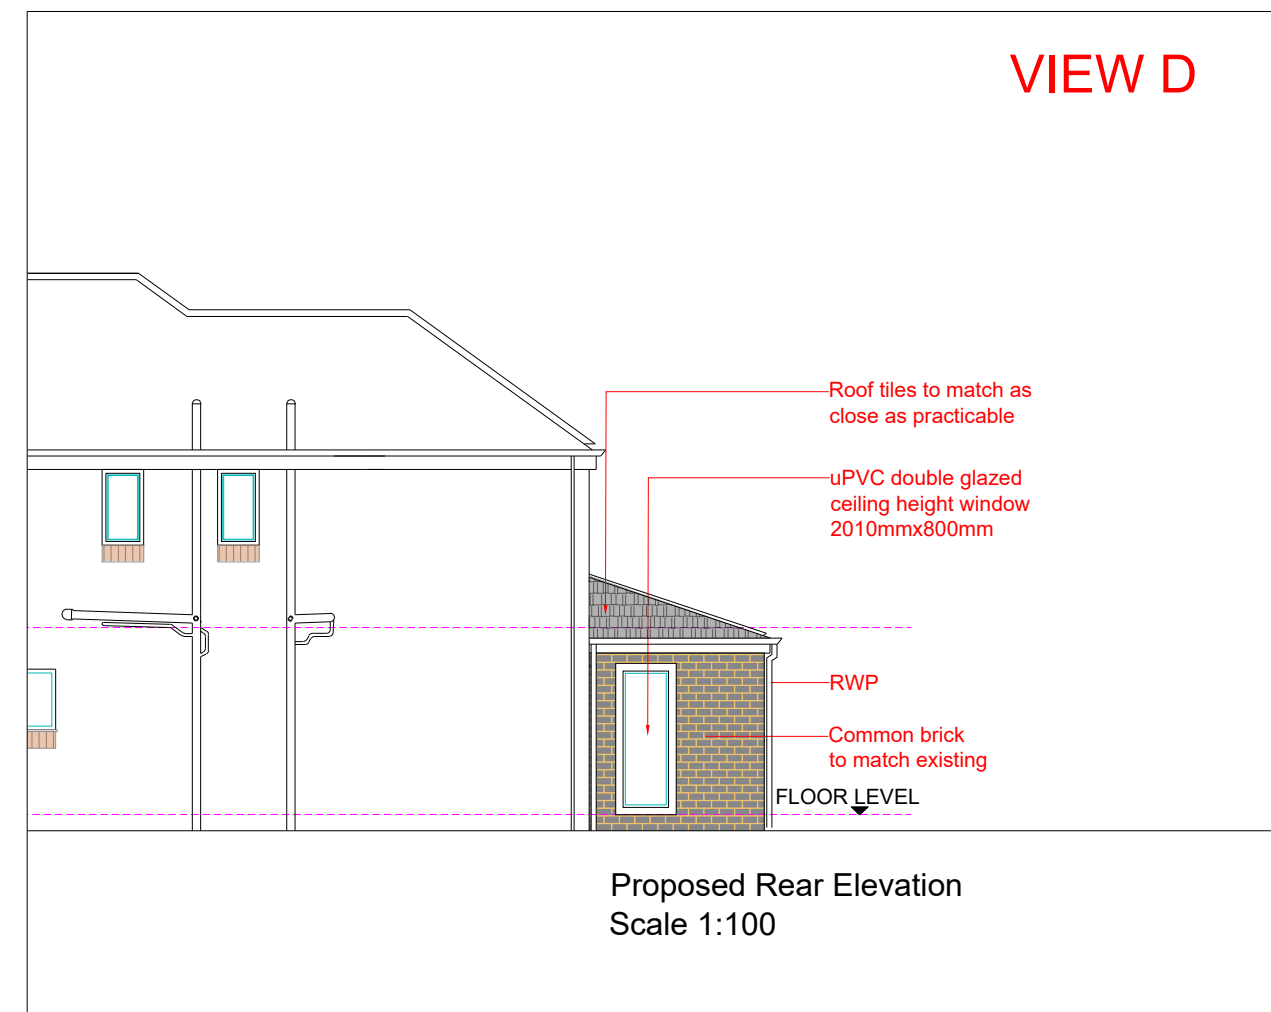

Proposed Rear Elevation
Scale 1:100

GENERAL NOTES

1. The contractor must check the site and the approved drawings before commencing the works and must take any working measurements as necessary and any discrepancy must be reported to the client.
2. Work shall comply with any current relevant BS/codes of practices and confirm to the Building Regulations including the latest amendment. The contractor is responsible for setting out the works.
3. This drawing is copyright to AT A. design and should only be reproduced with their express permission.

Project Address

25 Mersey Meadows
Manchester
M20 2GB

Drawing status

Planning Permission

Project

Front ground floor part extension to incorporate en suite

Garage conversion to habitable room

Erection of a garage

Key

Boundary

Proposed Extension

Revision

Flat roofed front extension flashed with 23 Mersey Meadows

Hip roof front extension flashed with 23 Mersey Meadows

21/10/22

13/11/22

Drawing No. PP141(3)22

SCALE 1:100@A1

PAPER SIZE A1

DATE 25.06.2022

DRAWN BY AT

AT A. Design

12 Hastings Gardens

Stockport

SK5 8BF

ata_design@hotmail.com

07830039347