


PROGRESS DRAWING



This drawing is not intended to be used for contract pricing or fabrication purposes. All content subject to change.

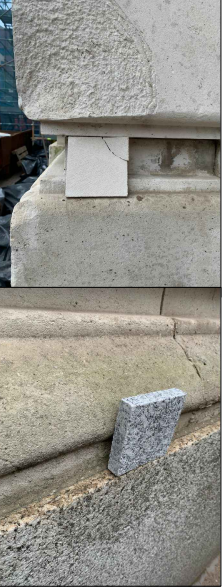

SAMPLE PORTLAND STONE




SUBSTATION section

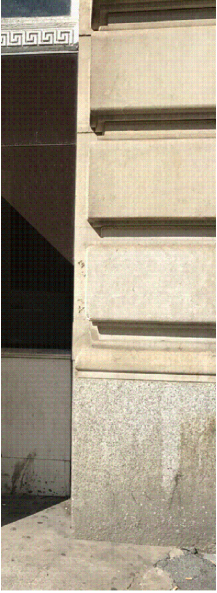 


SAMPLE PRATA DUPLA GRANITE

dimensions surveyed from Barclay House

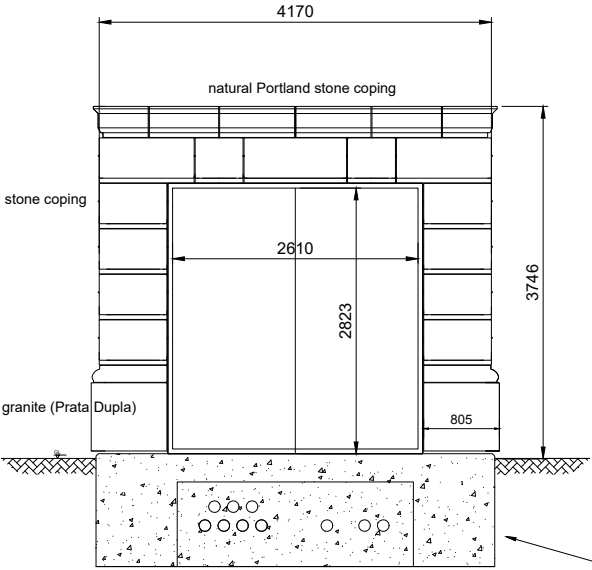


FRONT ELEVATION

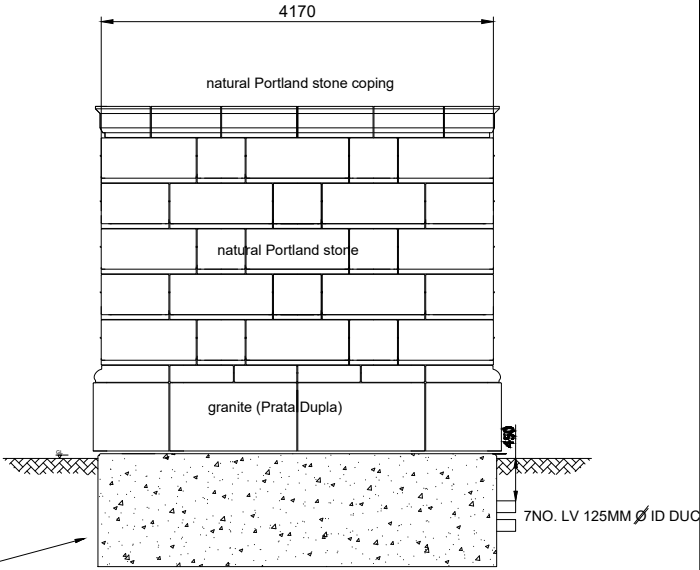

SIDE ELEVATION

FOUNDATION DEPTH SUBJECT TO GROUND CONDITIONS


7NO. LV 125MM Ø ID DUC

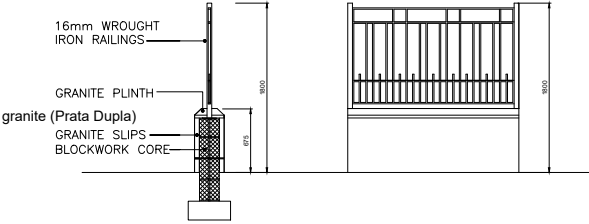

Sentry Residential fencing 1.25m high on base plated posts allowing for 1no corner .. Galvanised and Polyester Powder Coated finish to a Jacksons standard RAL colour 9005 black


SEE BROCHURE DETAILS FROM THE COMPANY for full spec

tipycal section

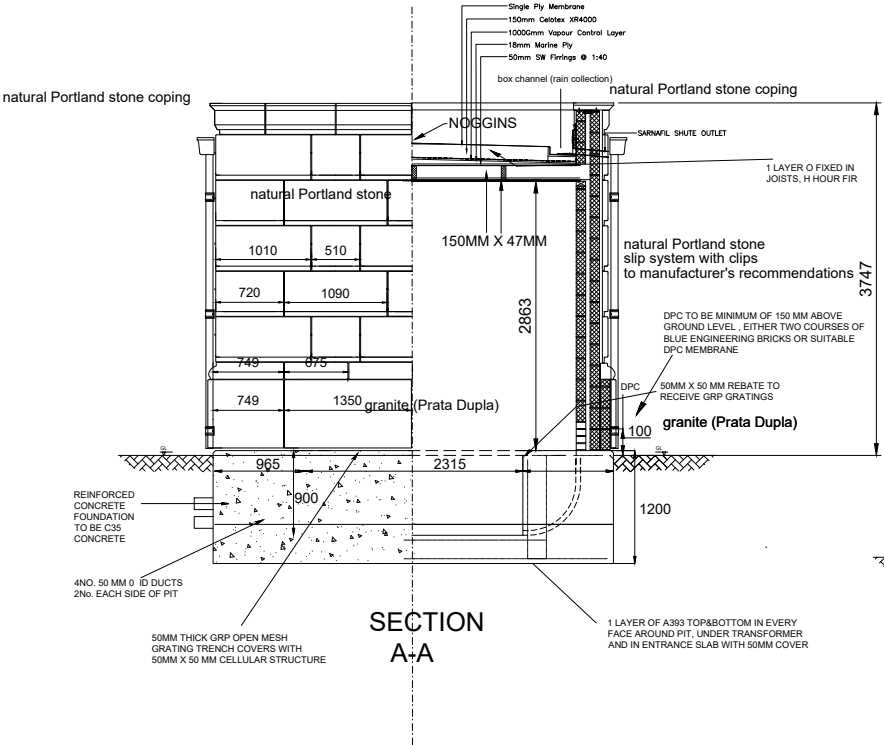


SECTION A-A

stone slips detail composition

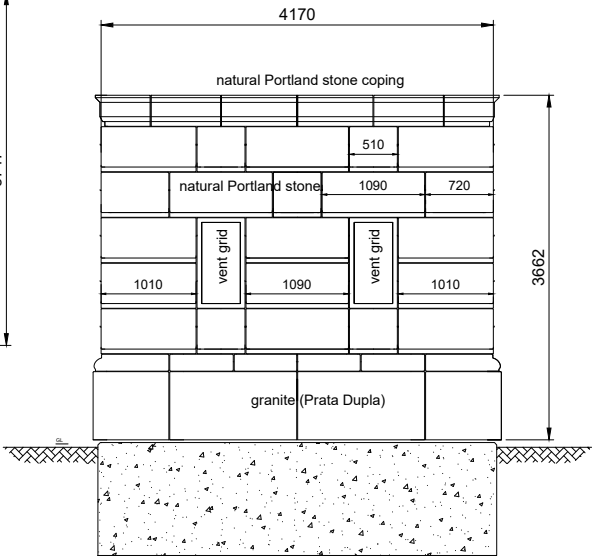

REAR ELEVATION

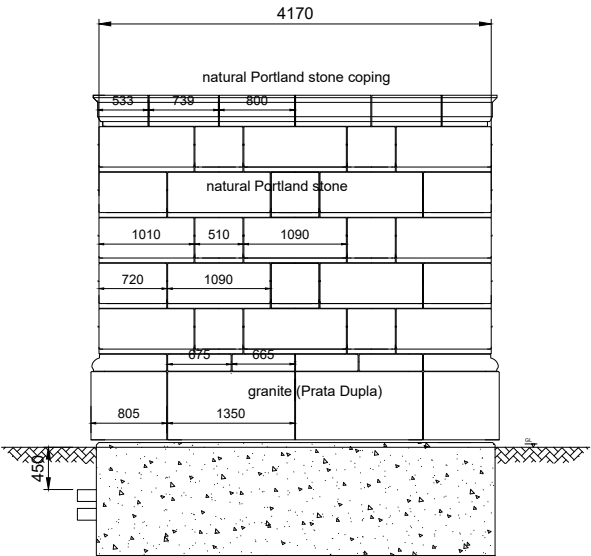

REV	DESCRIPTION	BY	DATE

 HOWARD & SEDDON A.R.I.B.A. CHARTERED ARCHITECTS 64 WASHWAY ROAD SALE, CHESHIRE, M33 7RE TEL NO. 0161 - 973 8296 FAX NO. 0161 - 962 3485 E-MAIL : ADMIN@HOWARDANDEDSDON.CO.UK	PROJECT Propose development Barclays House Substation stone details Whitworth St. West, Manchester	TITLE Stone details	DRAWN SWF	DRG No. 15,209
	CLIENT Mr Ka FAN		DATE 30/11/2022	BR100
			SCALE 1:50 @ A3	AMENDMENT F