


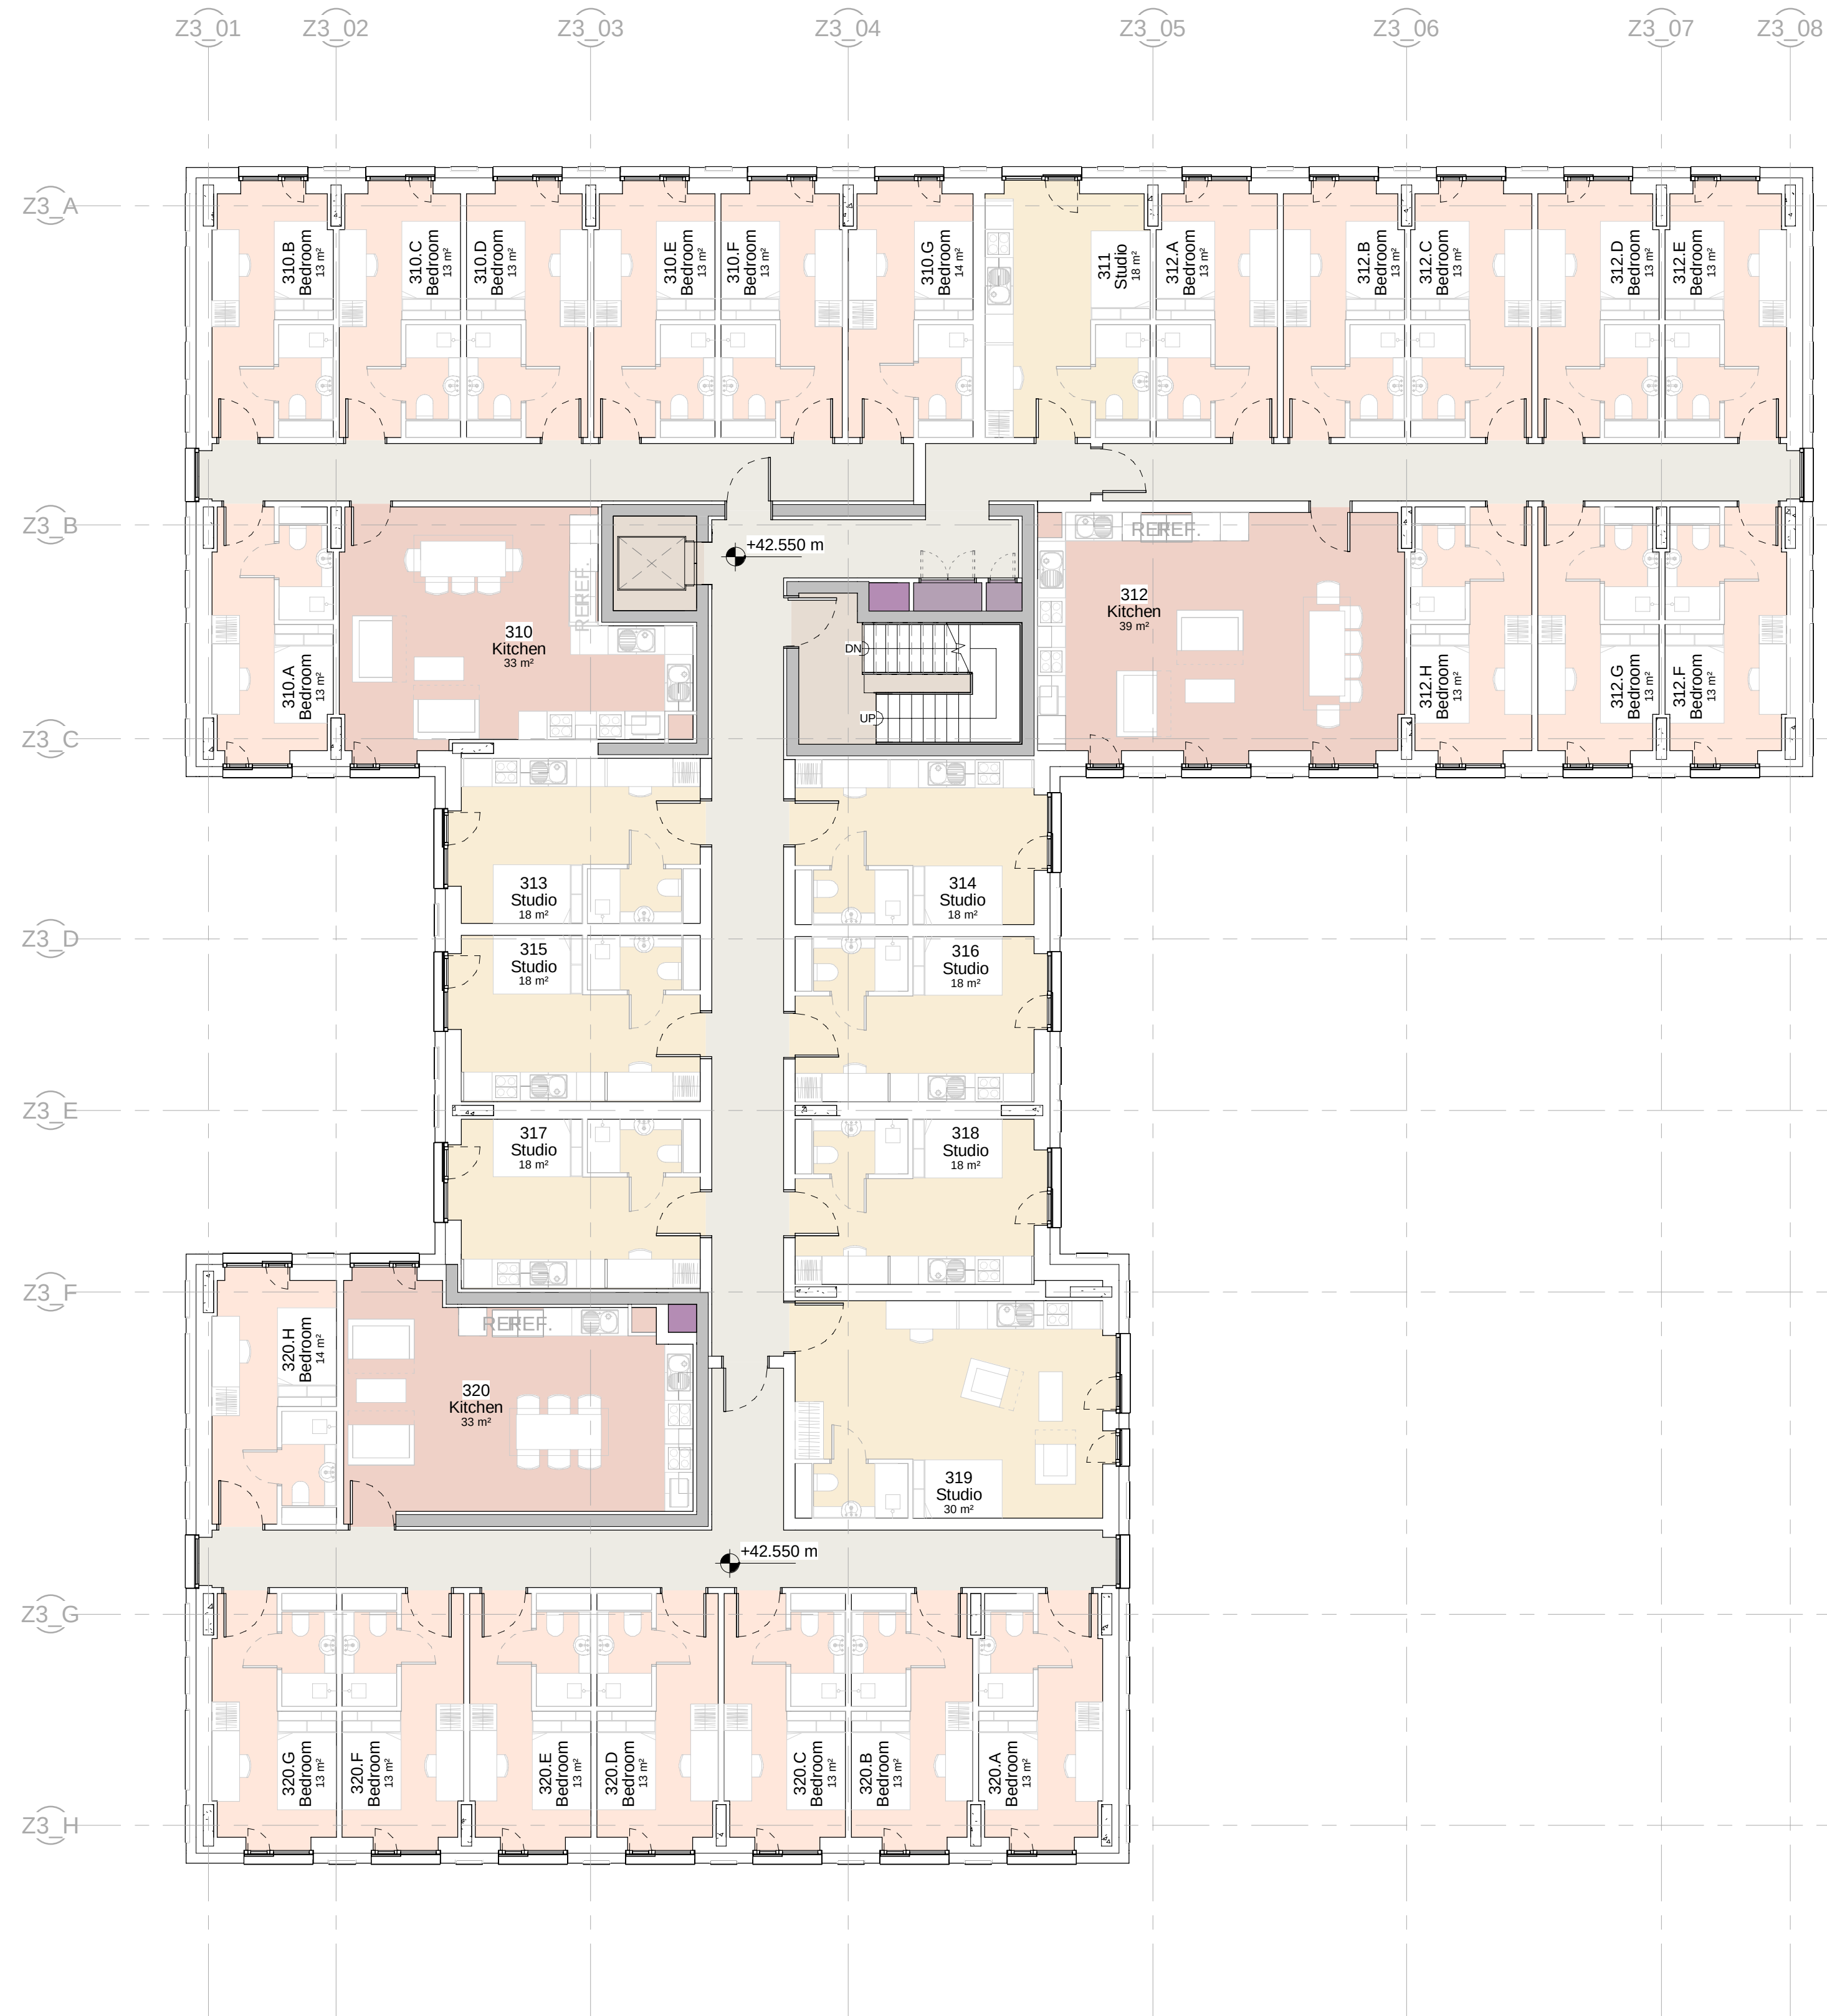

This drawing is copyright. Do not scale off dimensions.

All dimensions to be checked on site by contractor.

Contractor to report any dimensional discrepancies, errors or omissions prior to commencing on site.

KEY:

Accessible Studios	Plant	Smoke Shaft
Studio Bedrooms	Amenity Space	
Cluster Bedrooms	Circulation	
Cluster Kitchen	Riser	

NORTH

Rev	Date	Description
P01	2022-07-08	Planning Issue

Project Title
St Gabriel's Manchester
9 Oxford Place

Status
PLANNING

Drawing Title Building 03 (West) General Arrangement Proposed First Floor Plan	
Project No 10349	Scale 1 : 100 @ A1
Revision 10349-SHP-Z3-A-B5D8-G200-PL-01-001 P01	

simpsonhaugh

Manchester
+44 (0)161 835 2345

London
+44 (0)20 7549 4000