



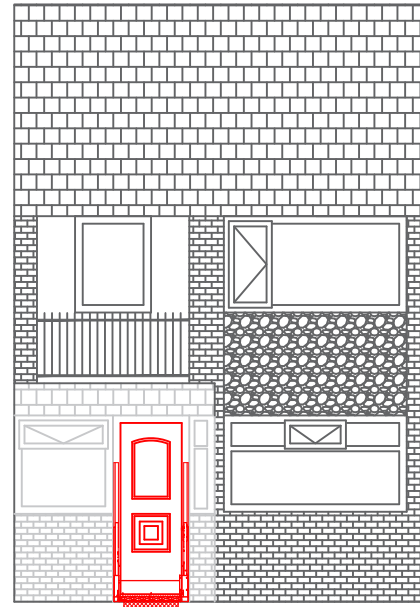

Proposed Front Elevation

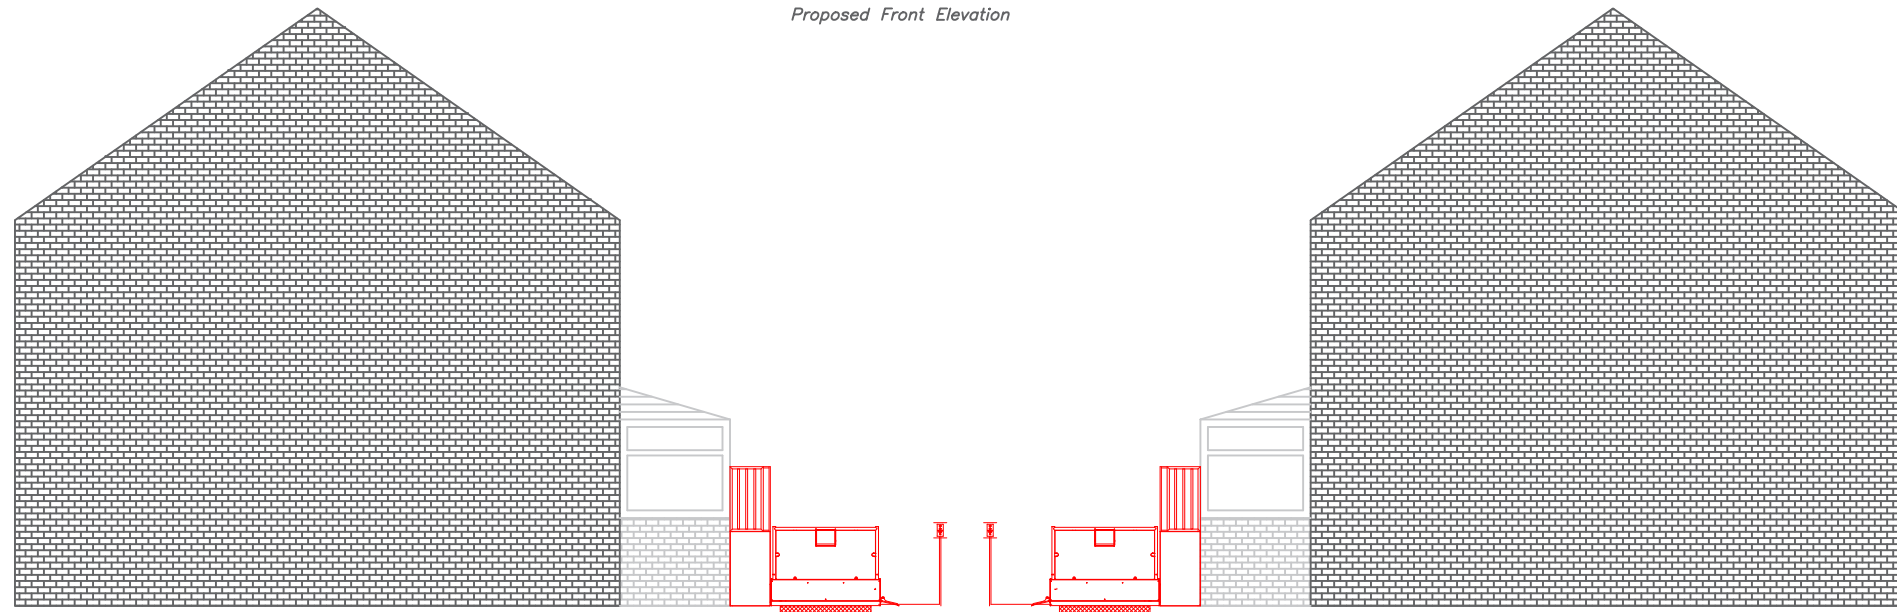

Proposed LH Elevation

Proposed RH Elevation

Manchester's Local Care Organisation

Technical Officer Service

29 Poland St, Unit 1
Ancoats,
Manchester,
M4 6AZ

Applicants Name:
Mrs Rifaat Javaid

Property Address:
60 Cardinal Street
Cheetham
Manchester
M8 0WN

REVISIONS -

Date: **03/11/2022**

Paper Size: **A3**

Scale: **1:100**

Drawn By:
Brian Taylor



Manchester
Equipment &
Adaptations
Partnership