

For Office Use: A_12560



10 KING STREET
MANCHESTER
M2 6AQ

CONSULTANT :

DRAWN BY:

ZR

ISSUE / DATE:

PLANNING

07.09.2022

REVISION :

SHEET TITLE :

GROUND FLOOR


PLAN & ELEVATION

AS EXISTING

SHEET NO. :

EX100


Figured dimensions shall be taken in preference to scaled dimensions and any discrepancies or errors are to be referred to the Designer. Contractors, sub-contractors and suppliers must verify all dimensions on site before commencing work or making any fabrication drawings. © Copyright Reserved

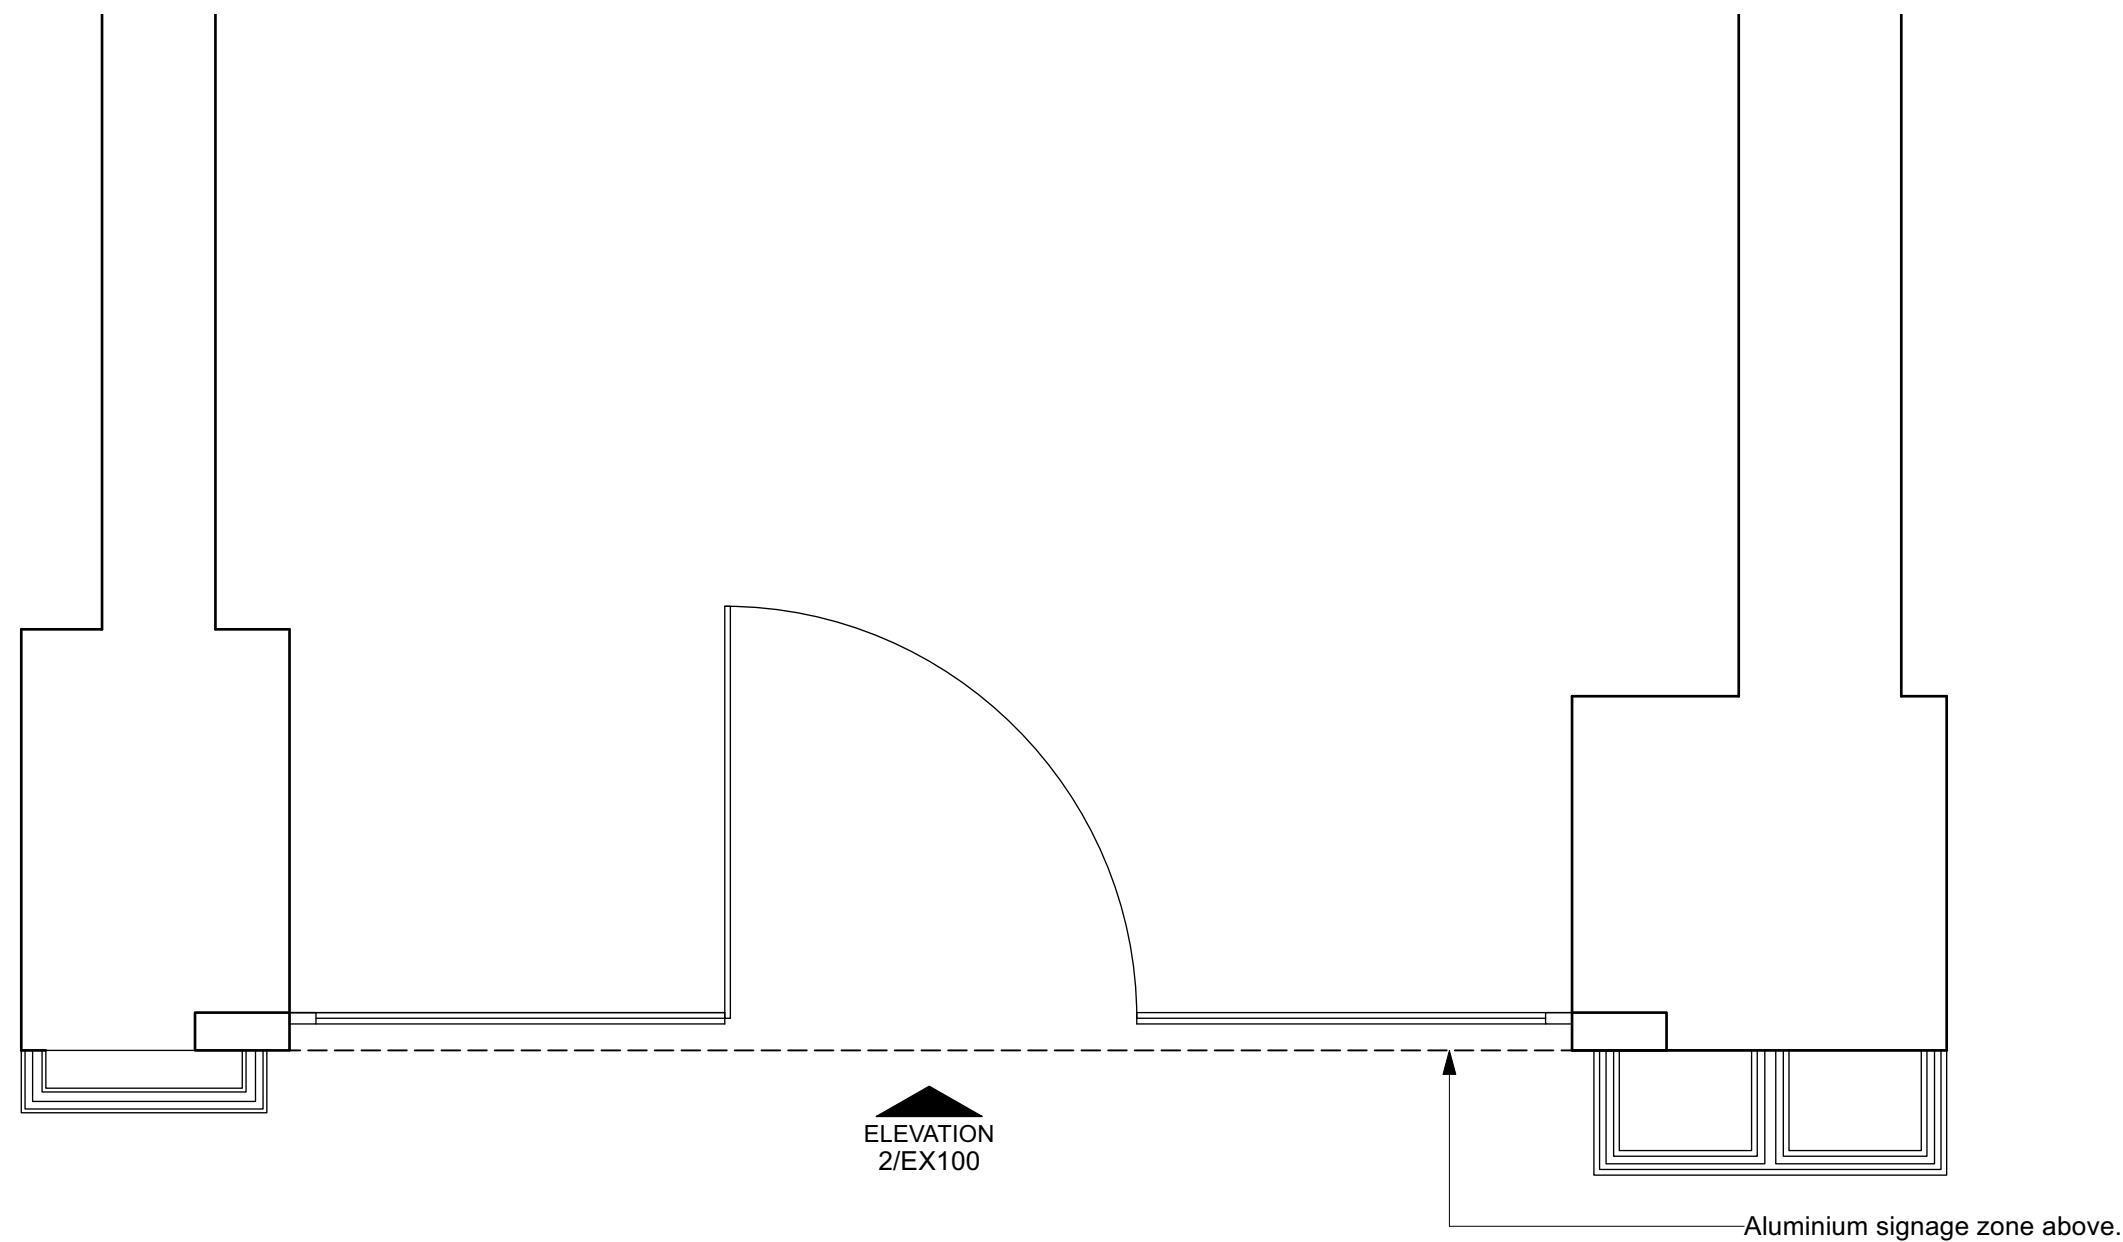

1 PART GROUND FLOOR PLAN

EX100


SCALE: 1:20@A1

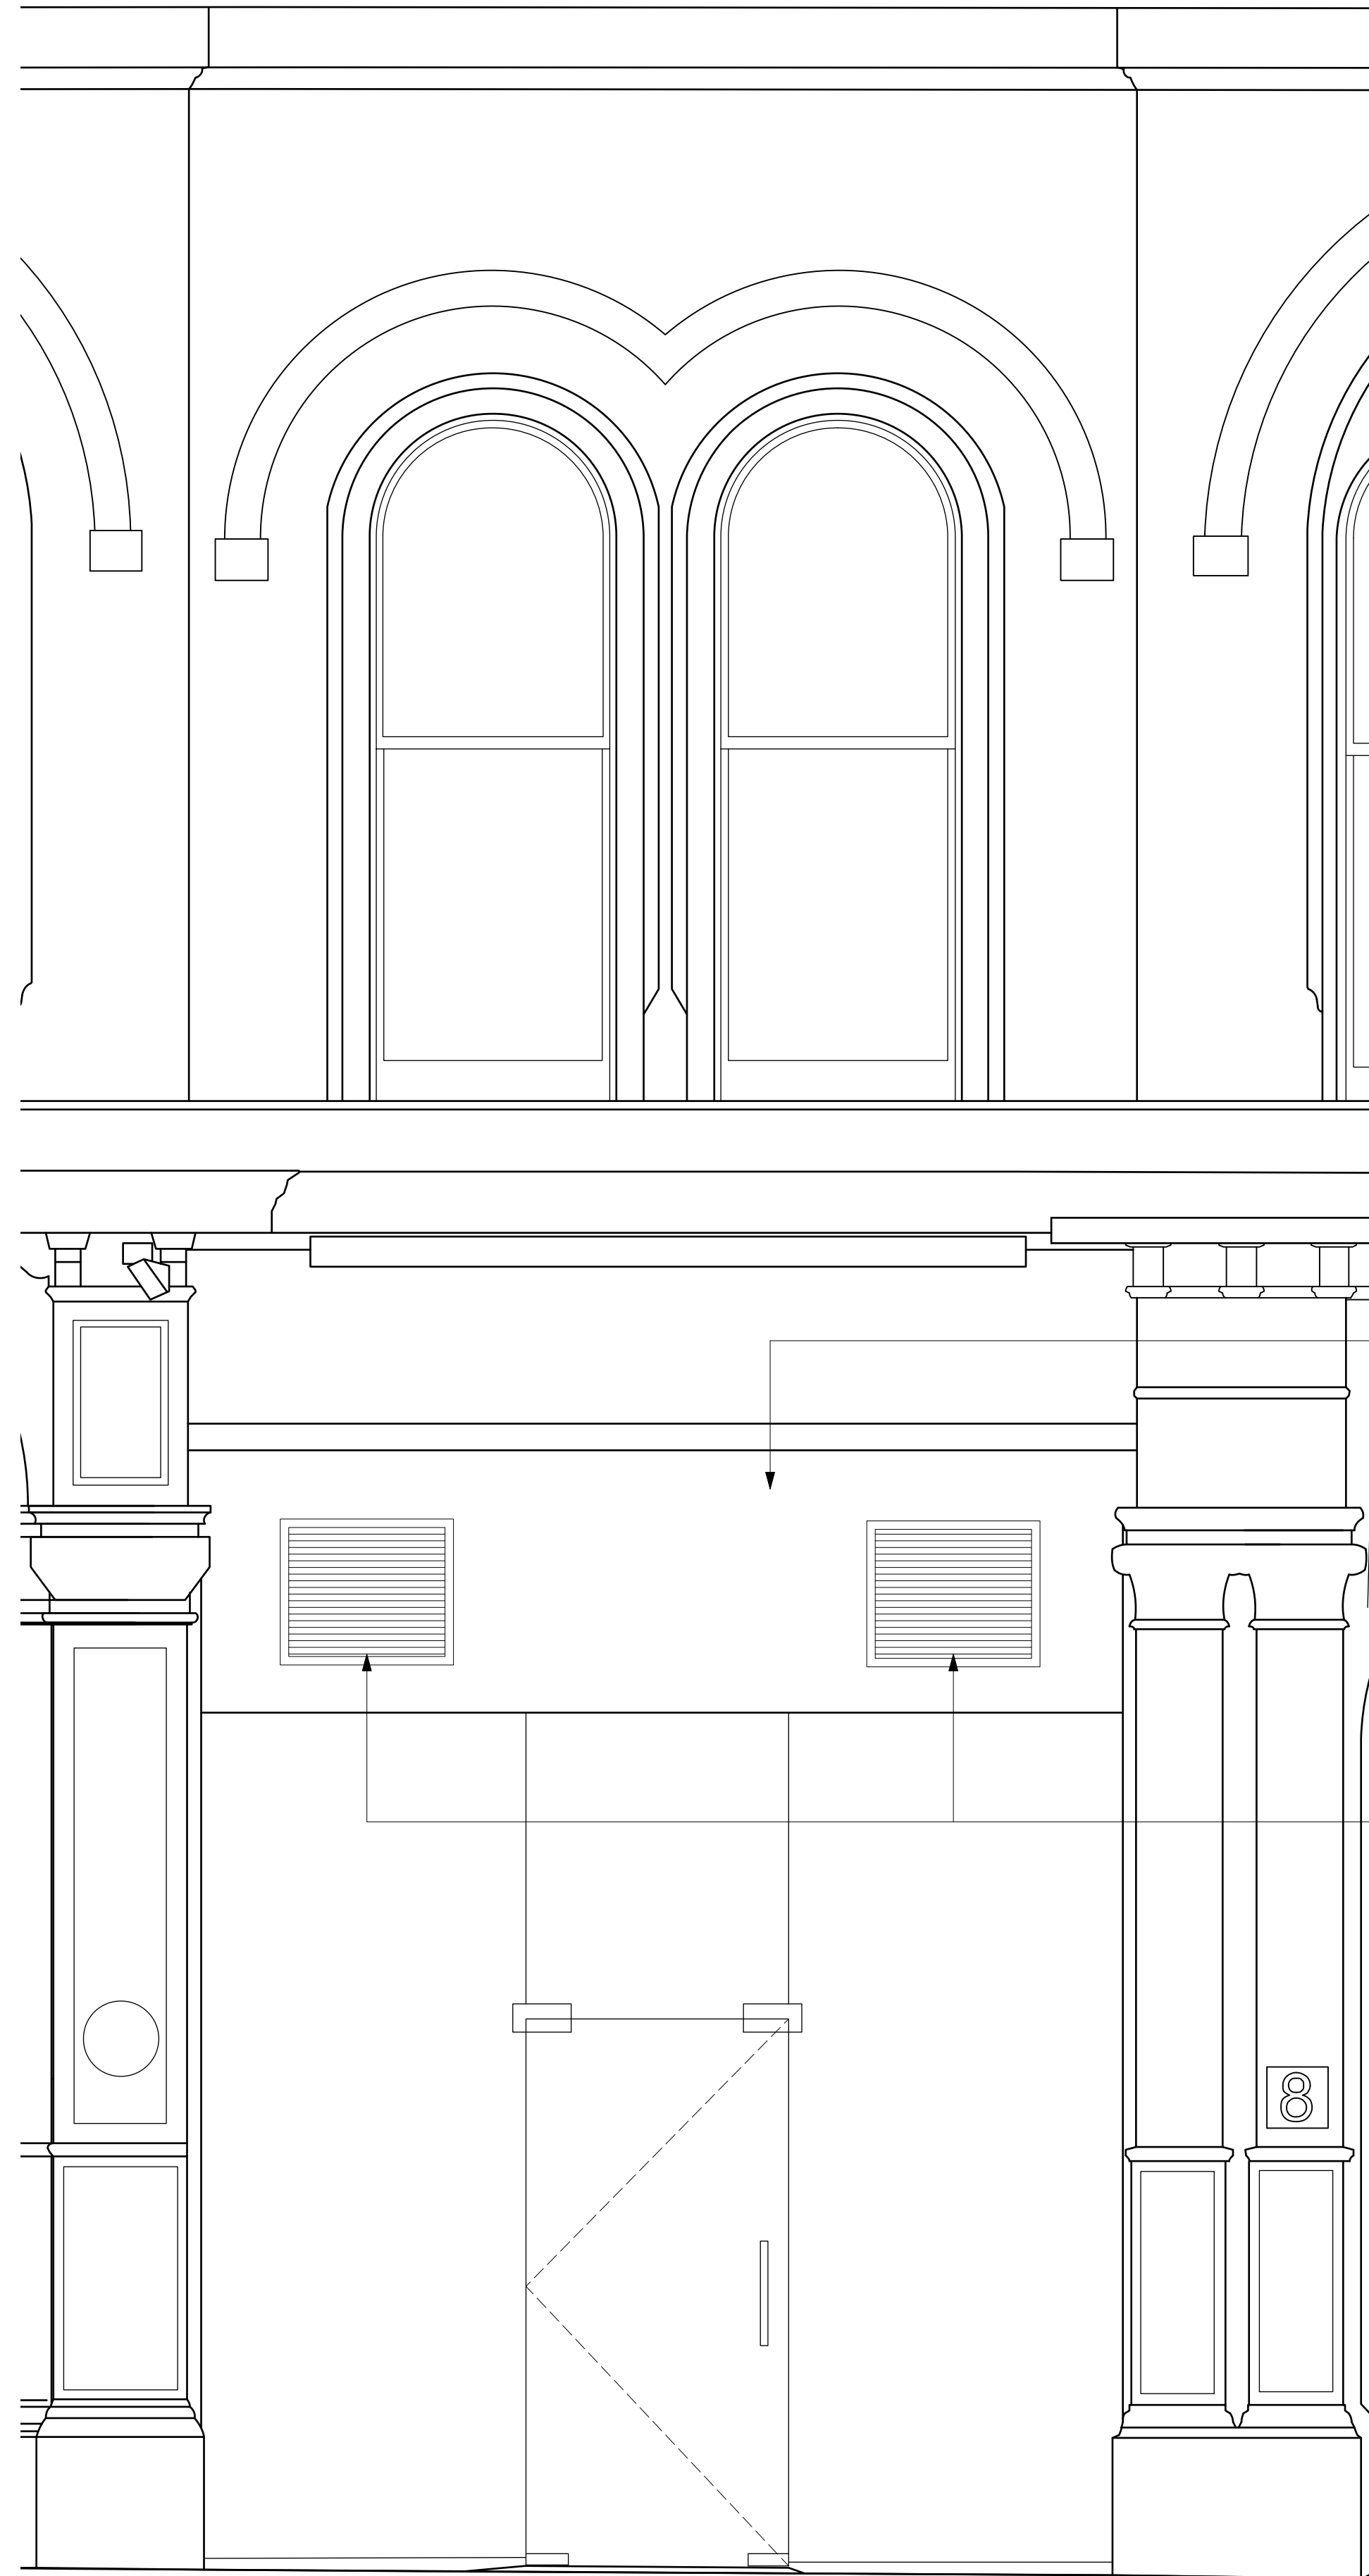

2 SHOPFRONT ELEVATION

EX100

SCALE: 1:20@A1

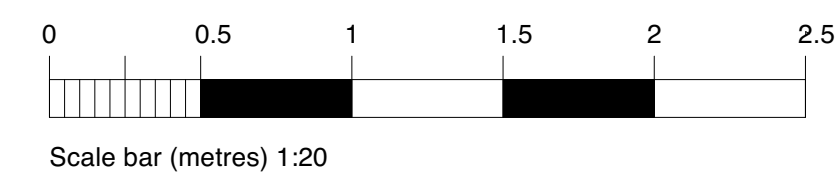




Figured dimensions shall be taken in preference to scaled dimensions and any discrepancies or errors are to be referred to the Designer. Contractors, sub-contractors and suppliers must verify all dimensions on site before commencing work or making any fabrication drawings. © Copyright Reserved

**Lambert
Smith
Hampton**

PL100

A line drawing of a classical architectural facade. The central feature consists of two large, arched windows side-by-side. Each window has a multi-layered archway, with the innermost being a simple semi-circle and the outer layers adding depth and ornamentation. Above the windows is a decorative horizontal band or frieze. The entire facade is framed by a simple rectangular border. The drawing is minimalist, using only black outlines on a white background.

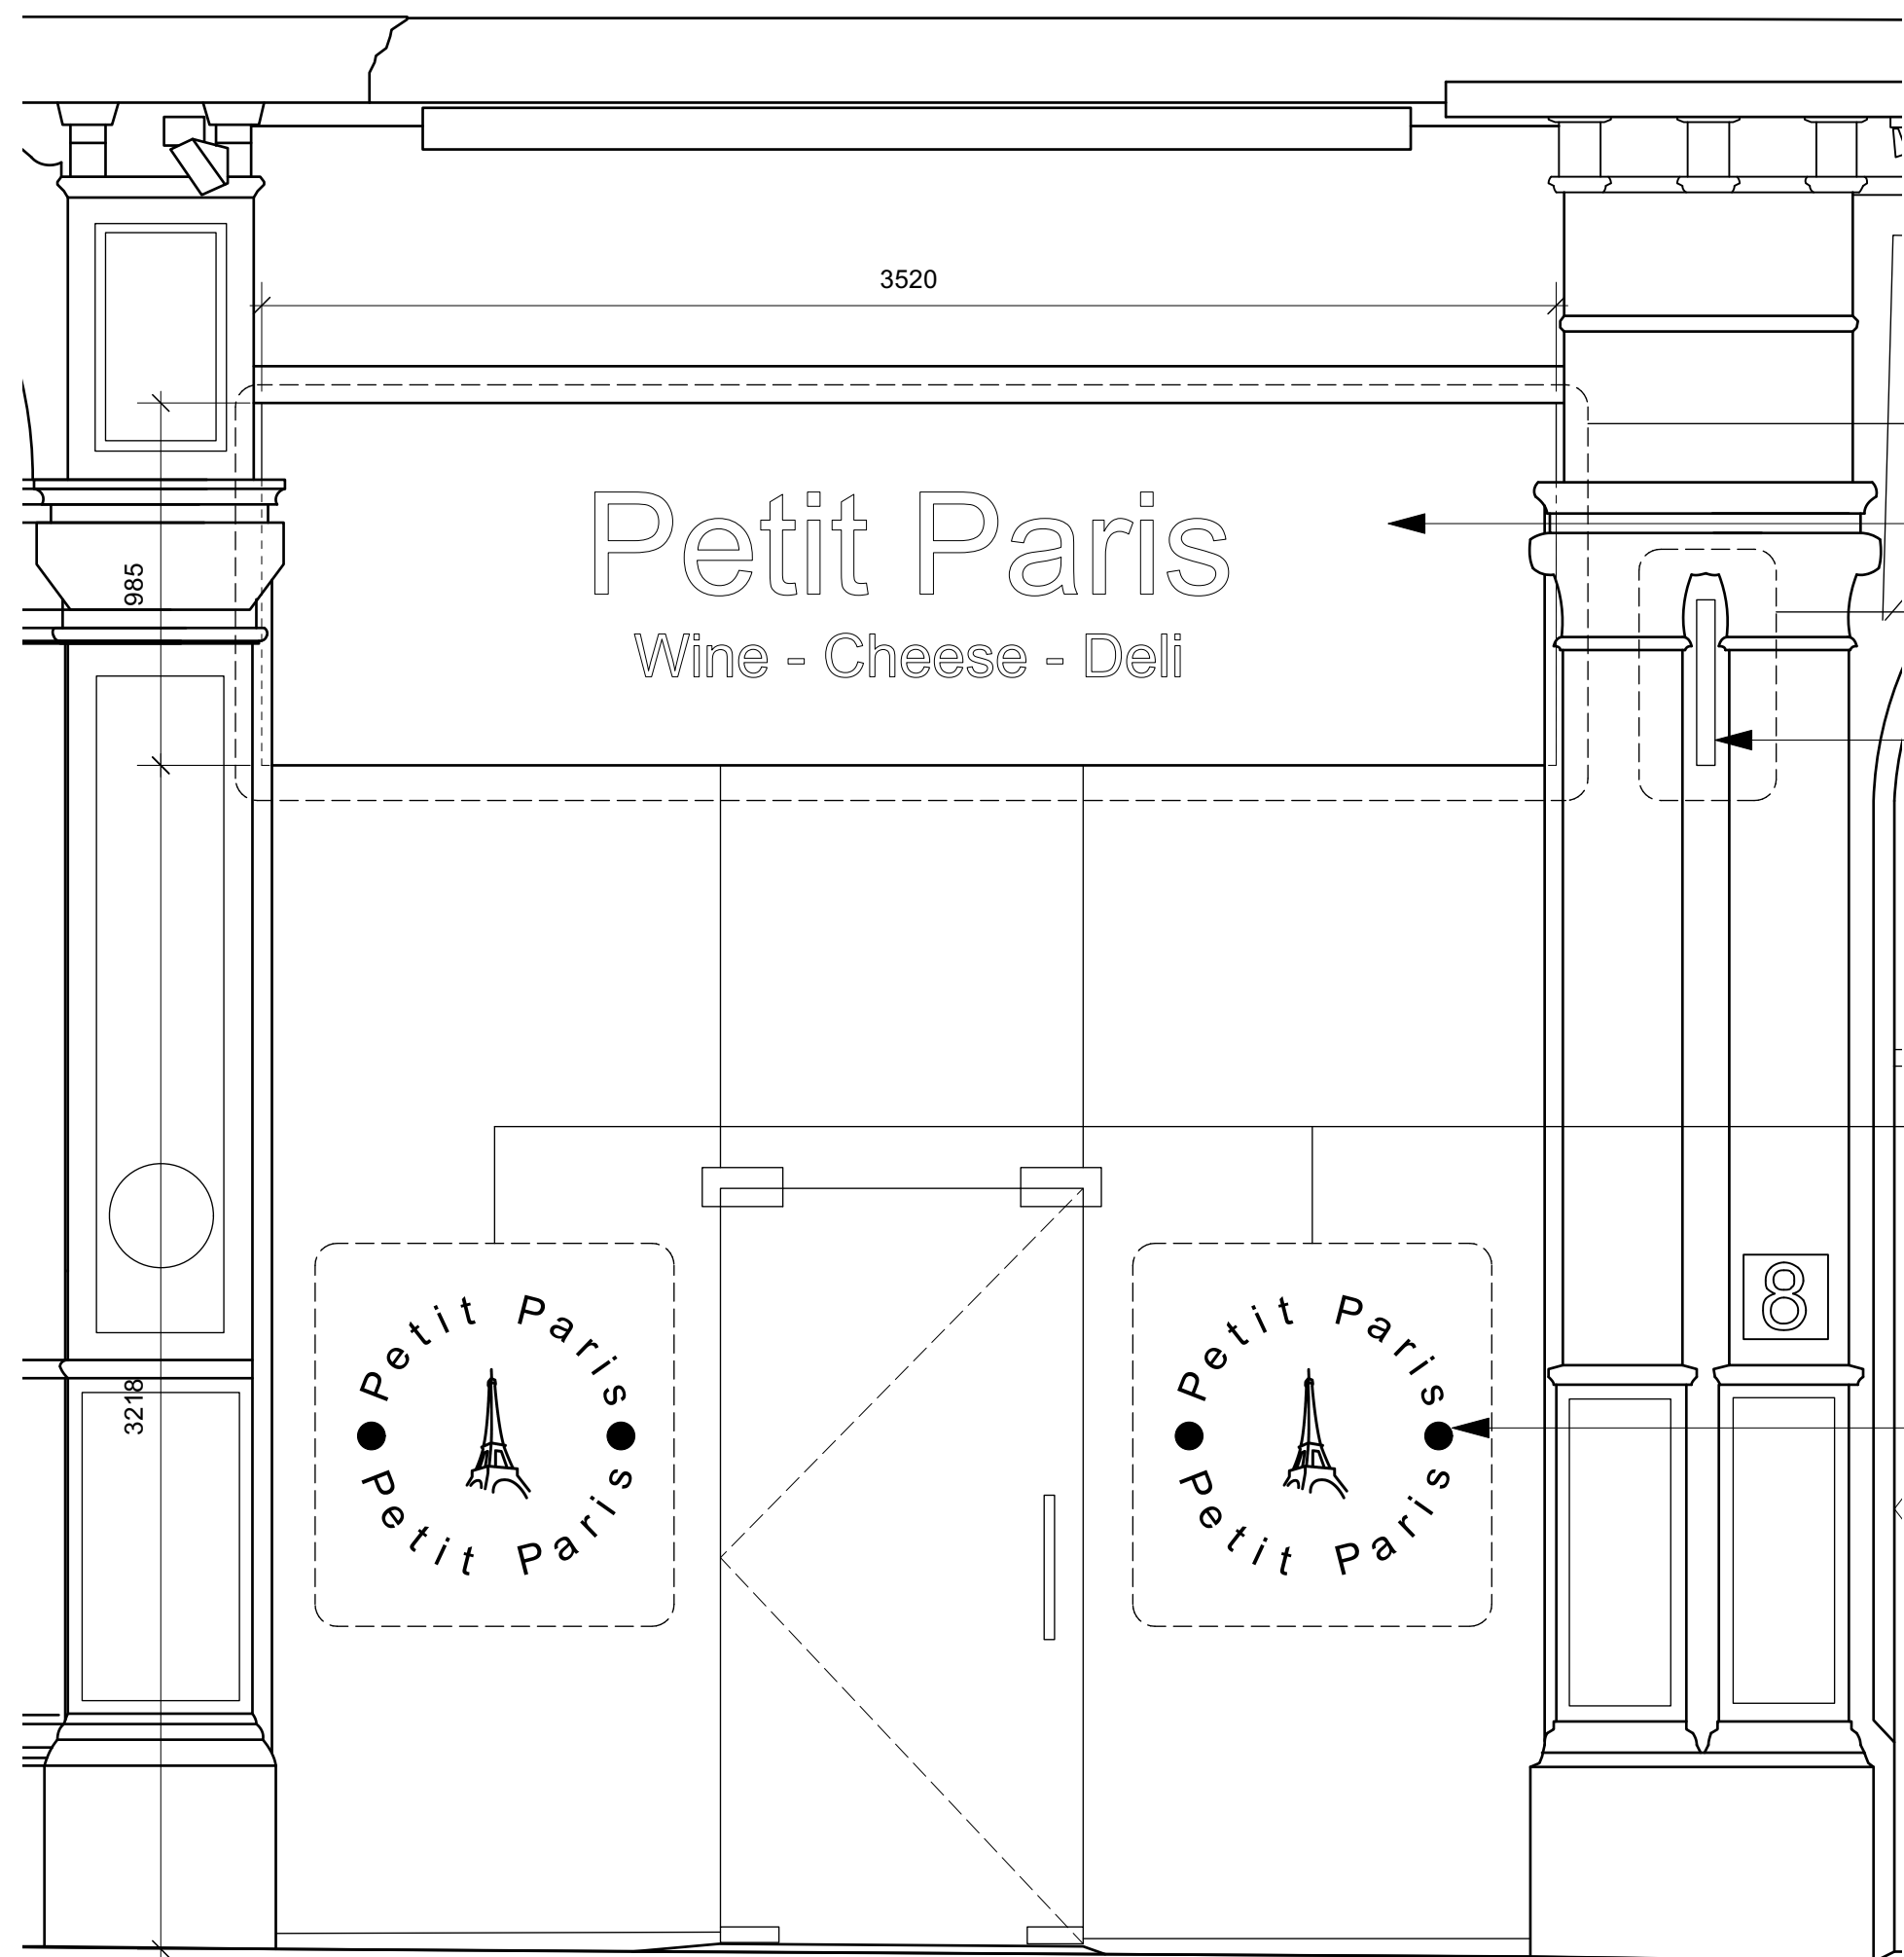

—New silver etched / frosted vinyl window graphics.
Diameter: 800mm. Applied on inside glazing, 1.8m from FFL.

ELEVATION
2/PL100

A400/1


- New powder coated (RAL 7021) aluminium signage panel.

SCALE: 1:20@A1

SCALE: 1:20@A1




Scale bar (metres) 1:20

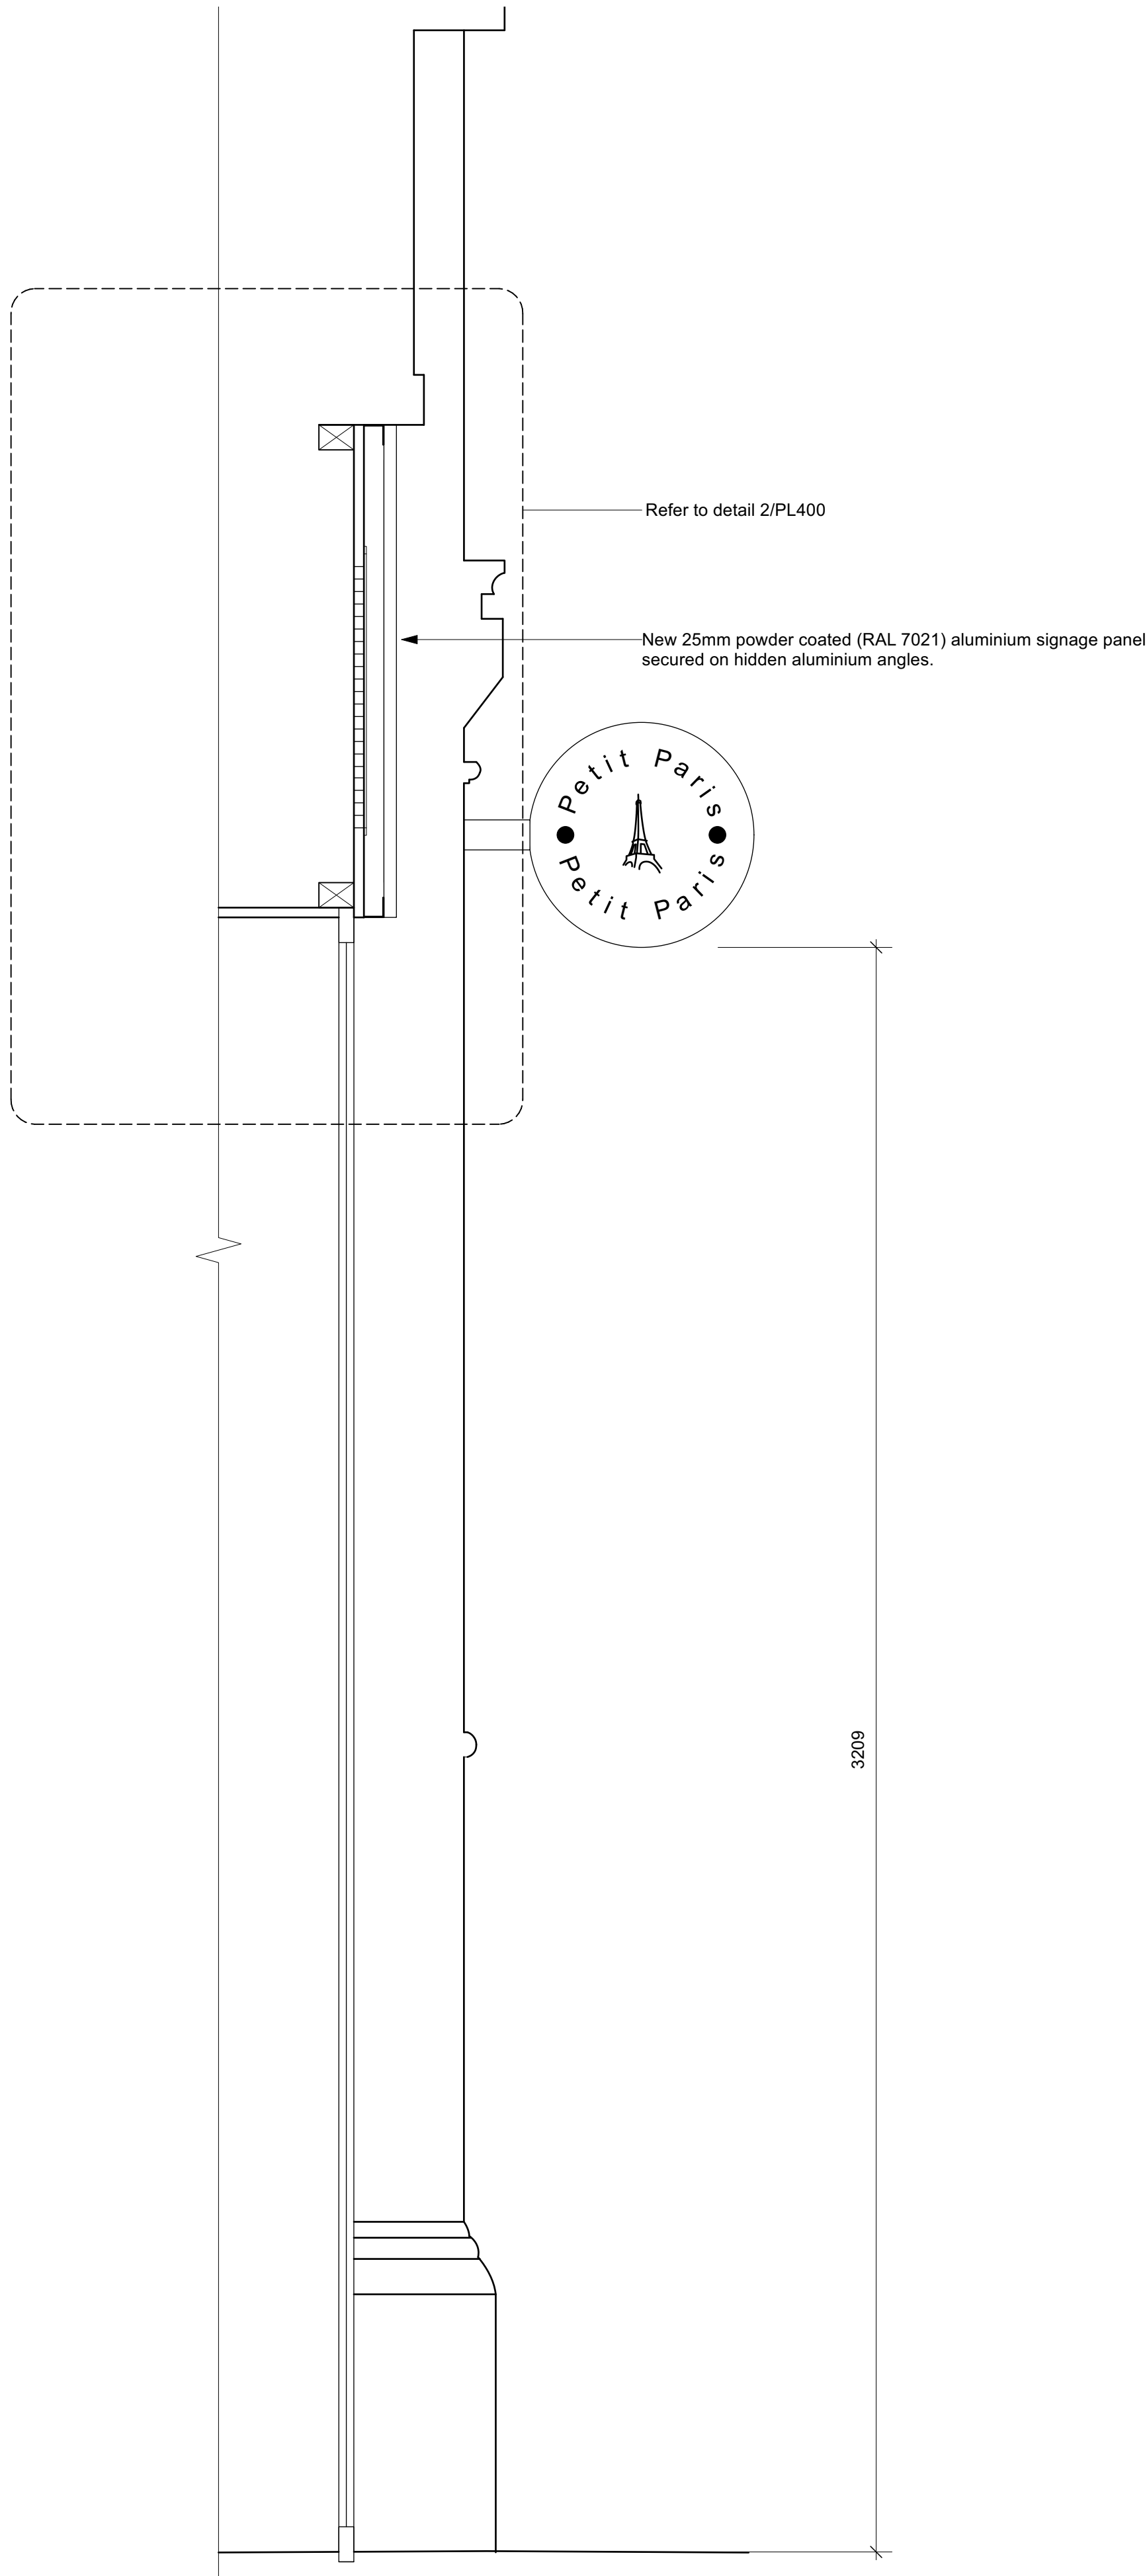

1 SECTION AS PROPOSED
PL400

SCALE: 1:20@A1

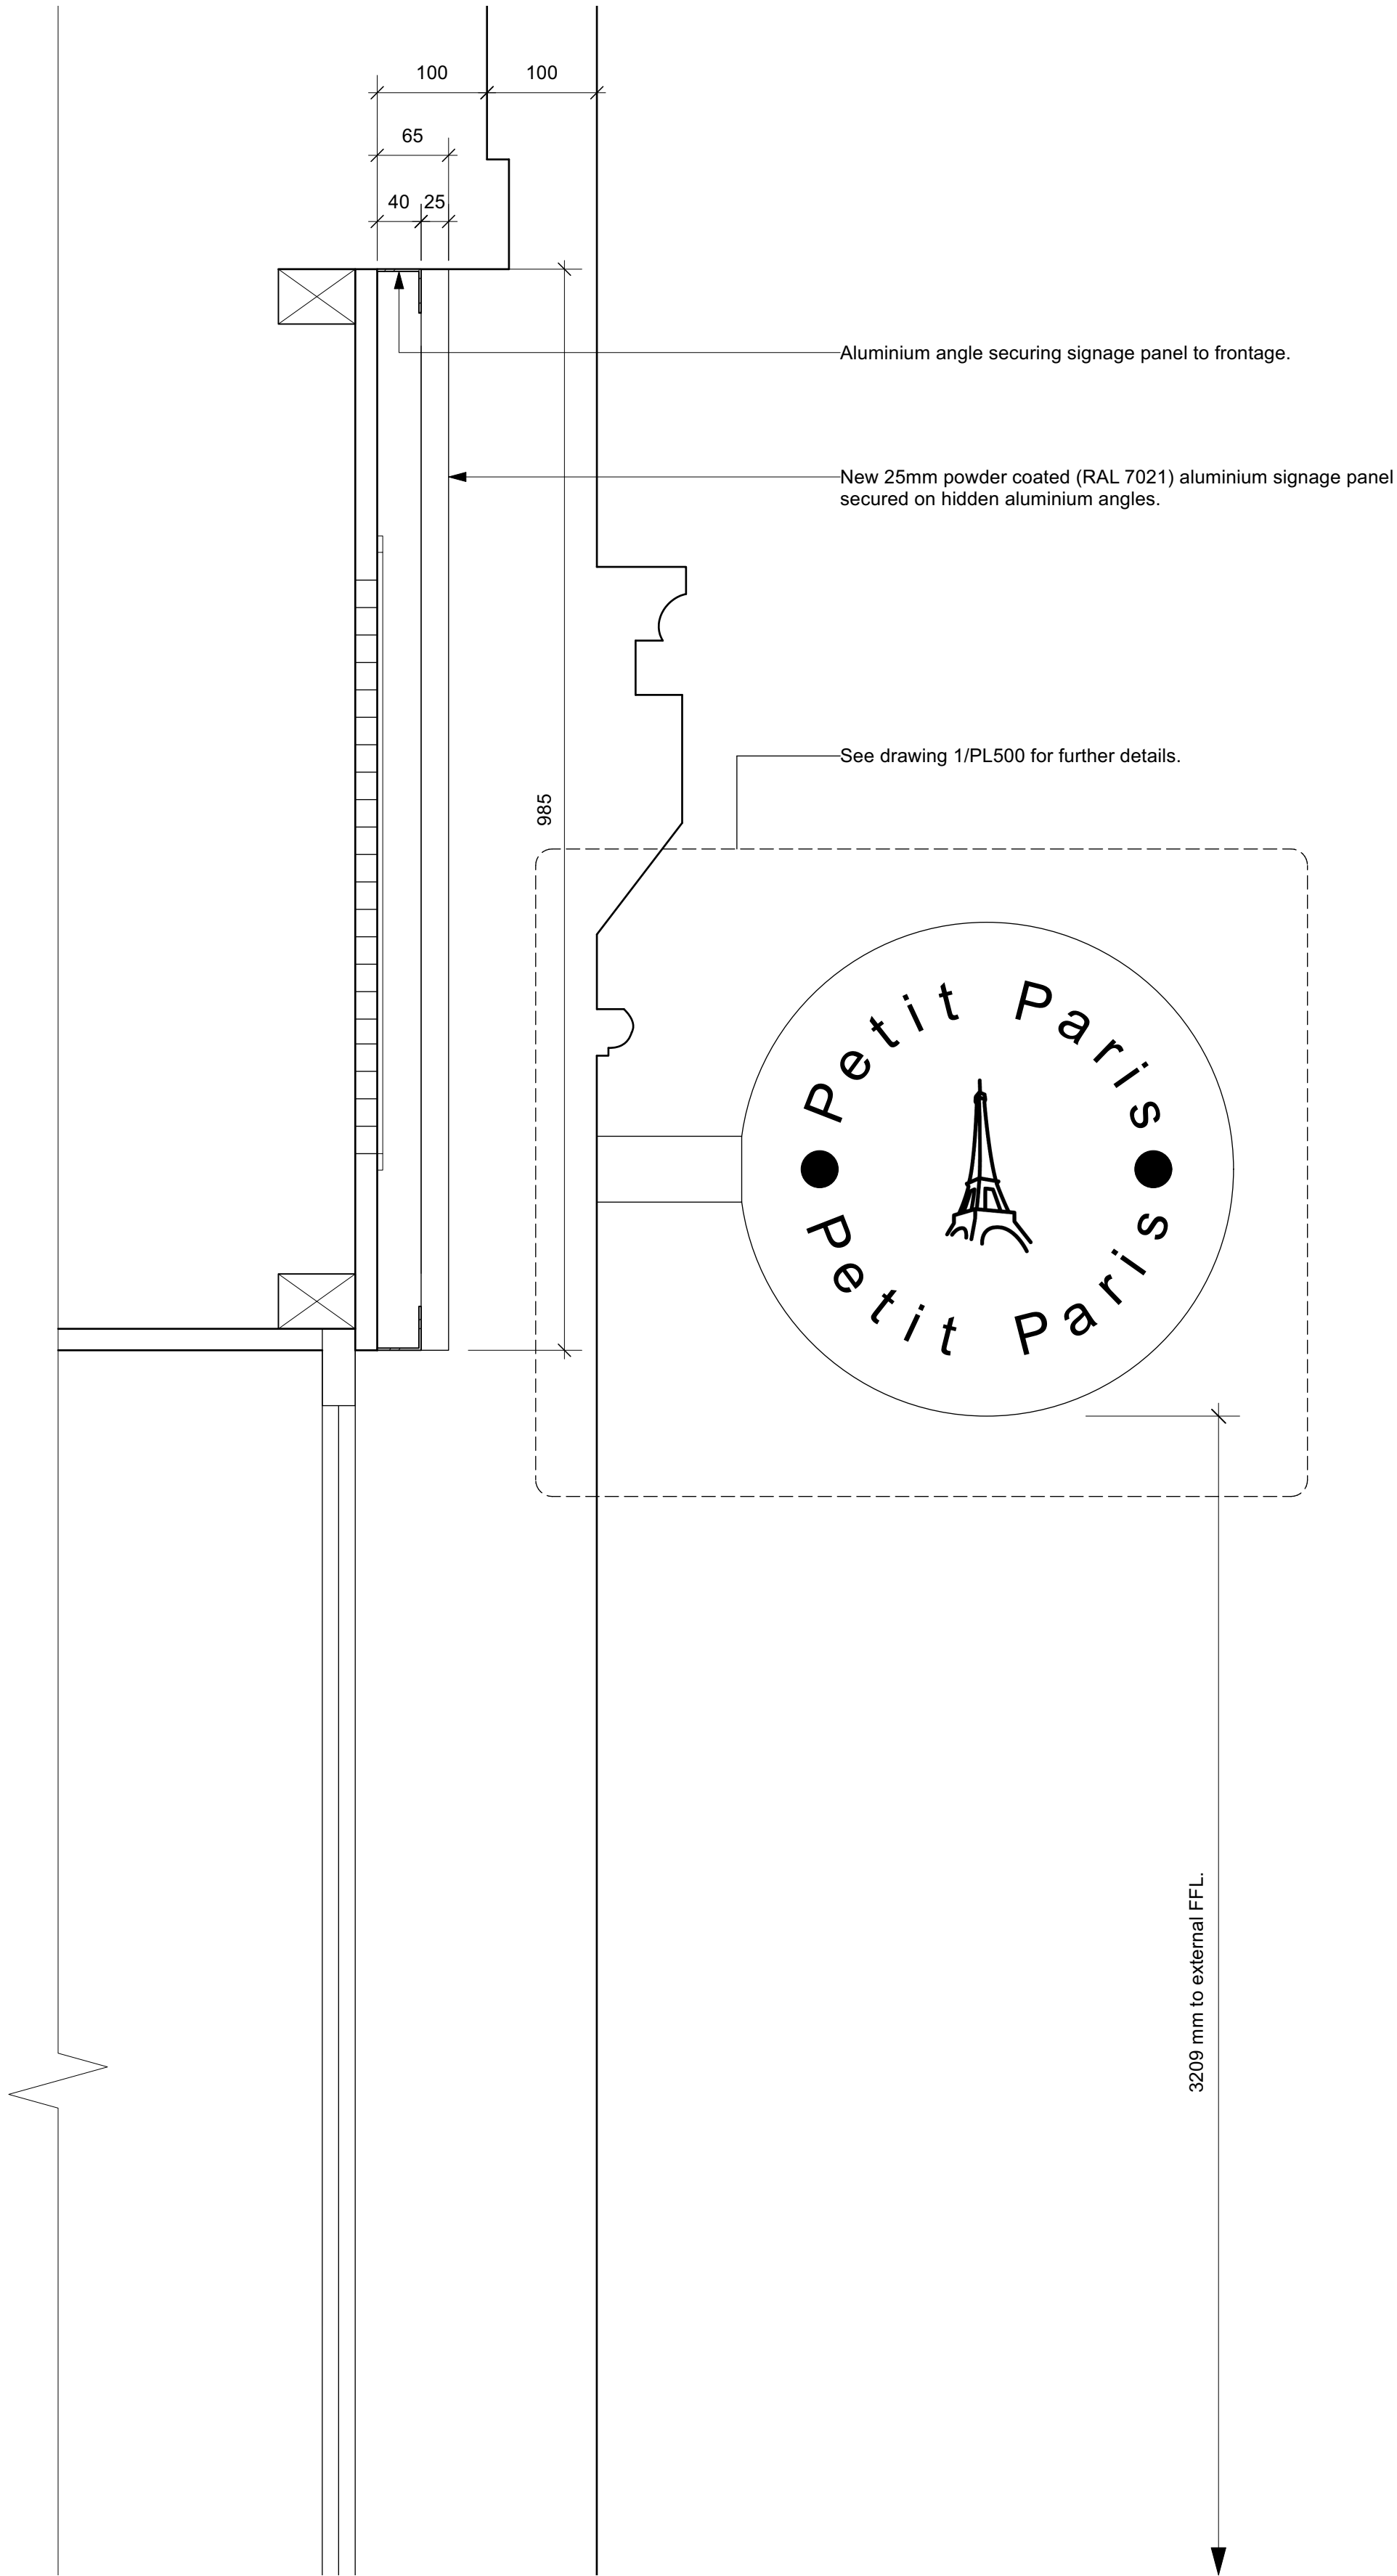

2 FASCIA DETAIL
PL400

SCALE: 1:20@A1

For Office Use: A_12560



10 KING STREET
MANCHESTER
M2 6AQ

CONSULTANT :

DRAWN BY:

ZR

ISSUE / DATE:

PLANNING

07.09.2022

REVISION :

SHEET TITLE :
SHOPFRONT
SECTION AS
PROPOSED
SHEET NO. :

PL400

For Office Use: A_12560



10 KING STREET
MANCHESTER
M2 6AQ

CONSULTANT :

DRAWN BY:

ZR

ISSUE / DATE:

PLANNING	07.09.2022

REVISION :


SHEET TITLE :
SIGNAGE DETAILS

SHEET NO. :


PL500




1 SIGNAGE PANEL ELEVATION
PL500 SCALE: 1:8@A1

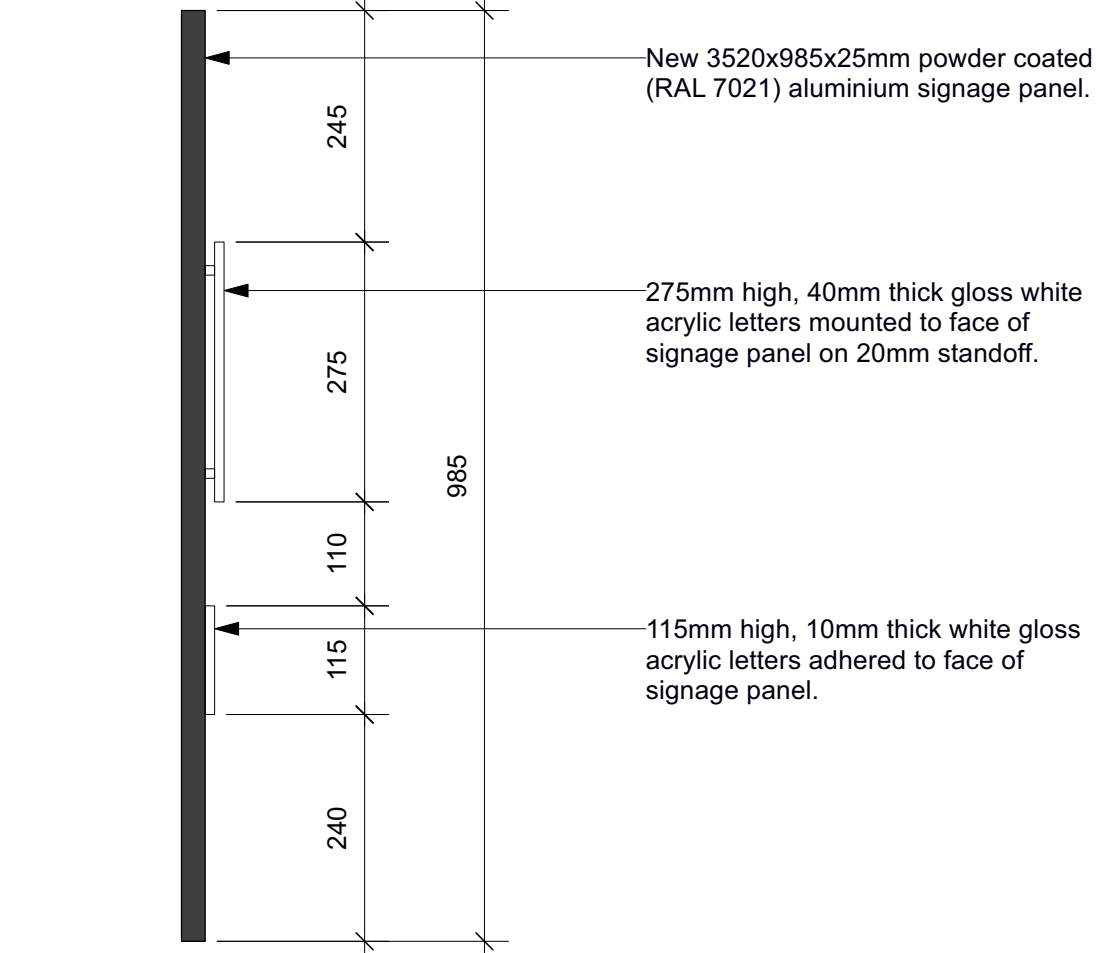

2 SIGNAGE PANEL SECTION
PL500 SCALE: 1:8@A1

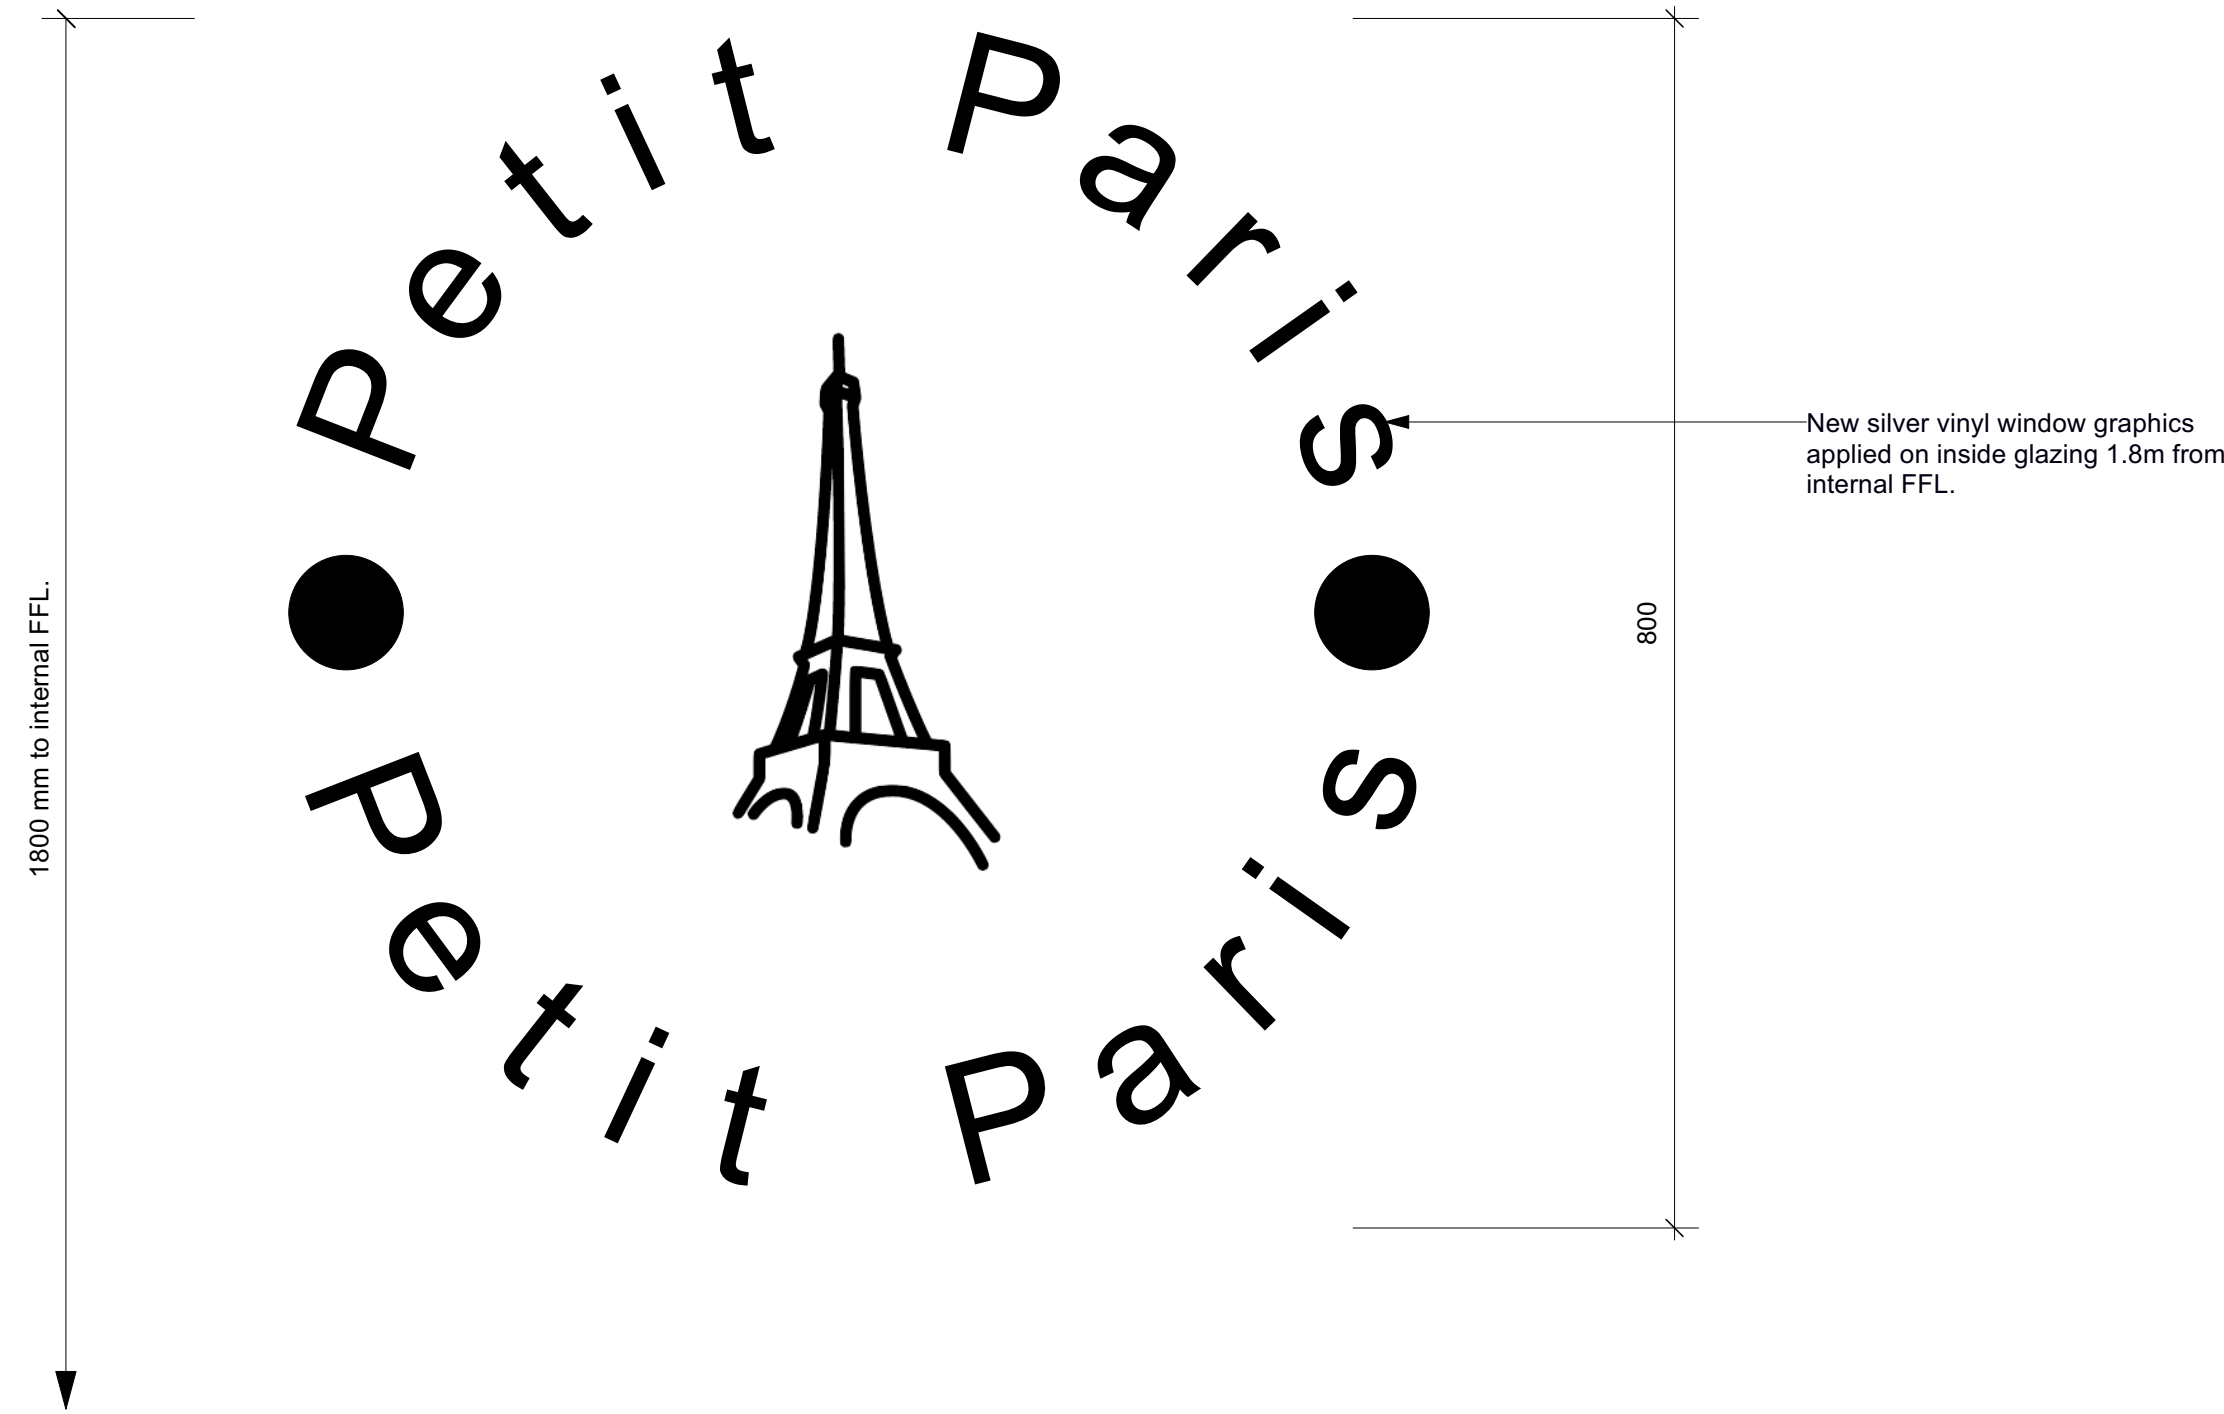


3 VINYL WINDOW GRAPHIC
PL500 SCALE: 1:5@A1

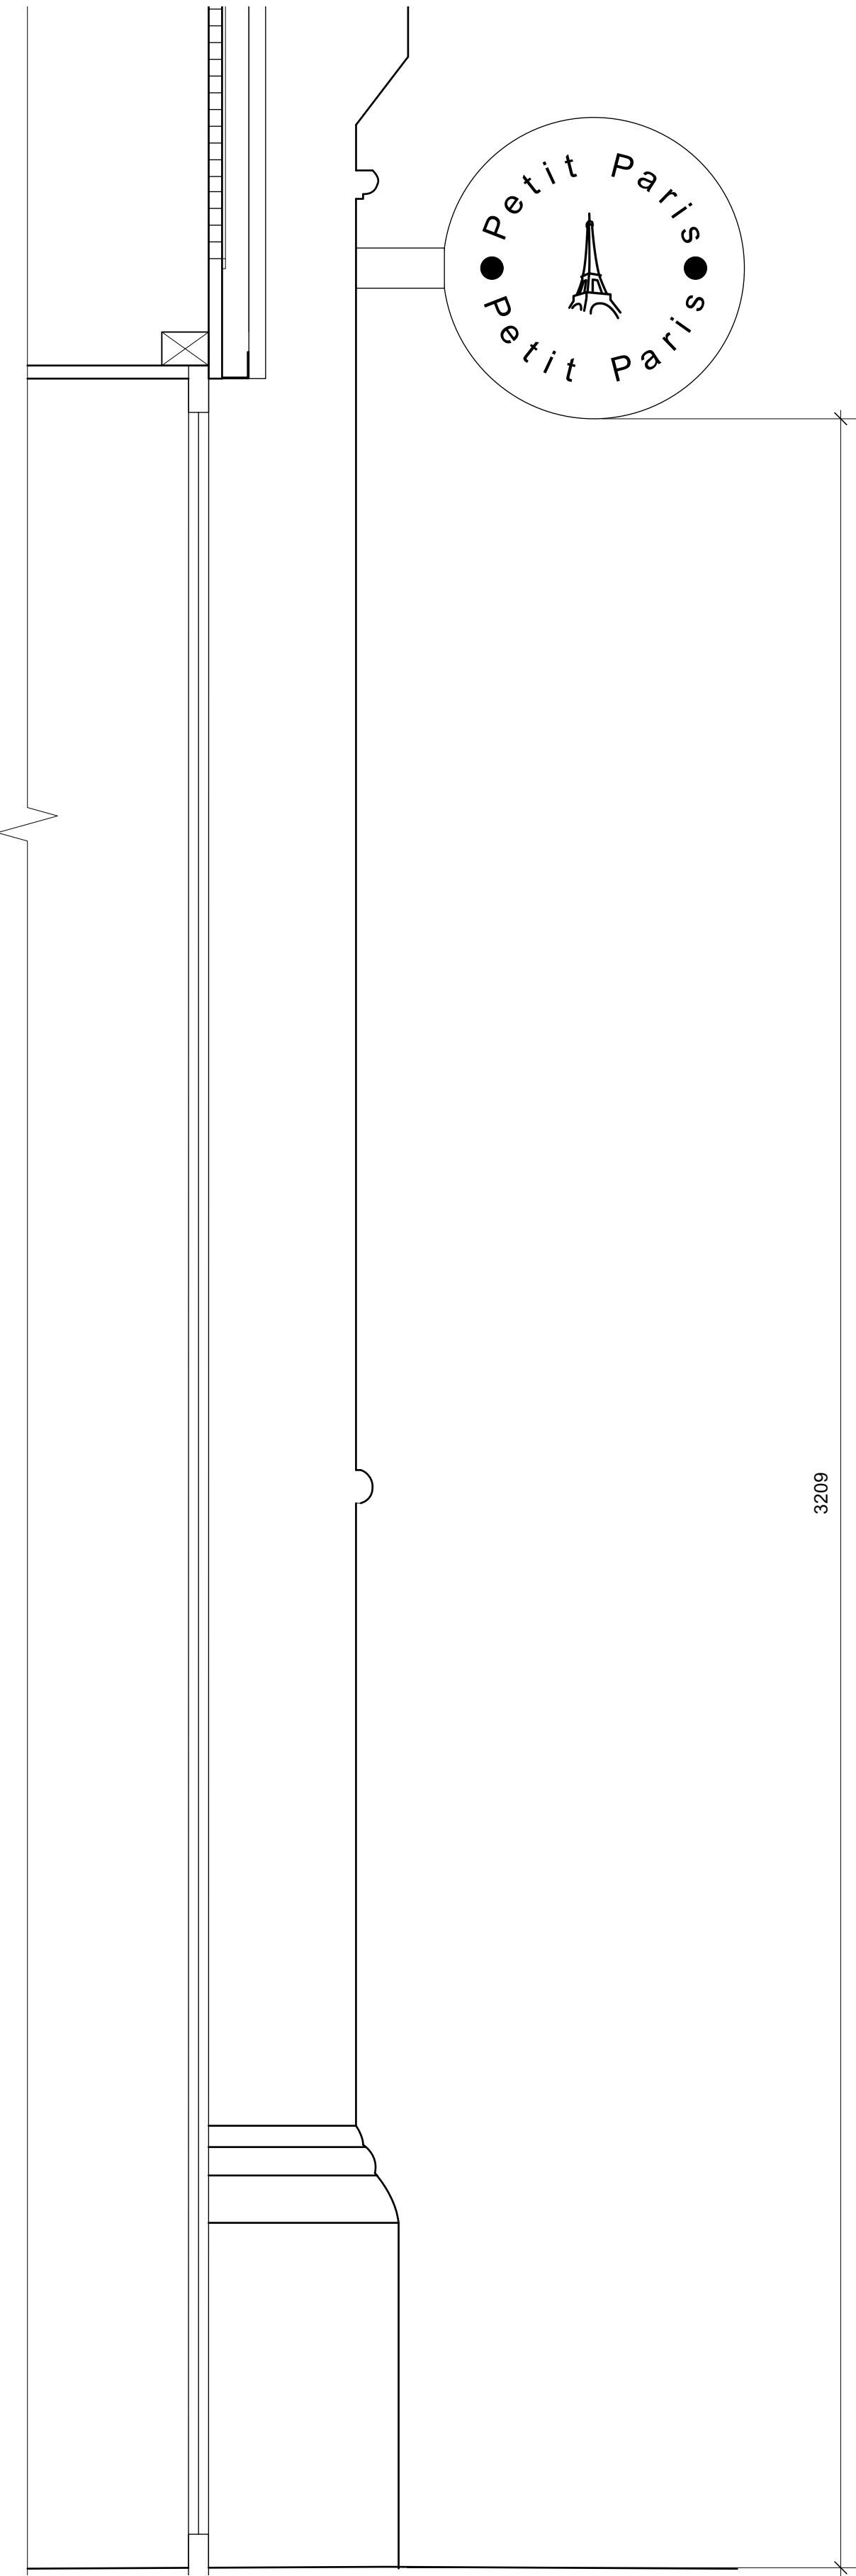

1 BLADE SIGN ELEVATIONS

PL501

SCALE: 1:8@A1

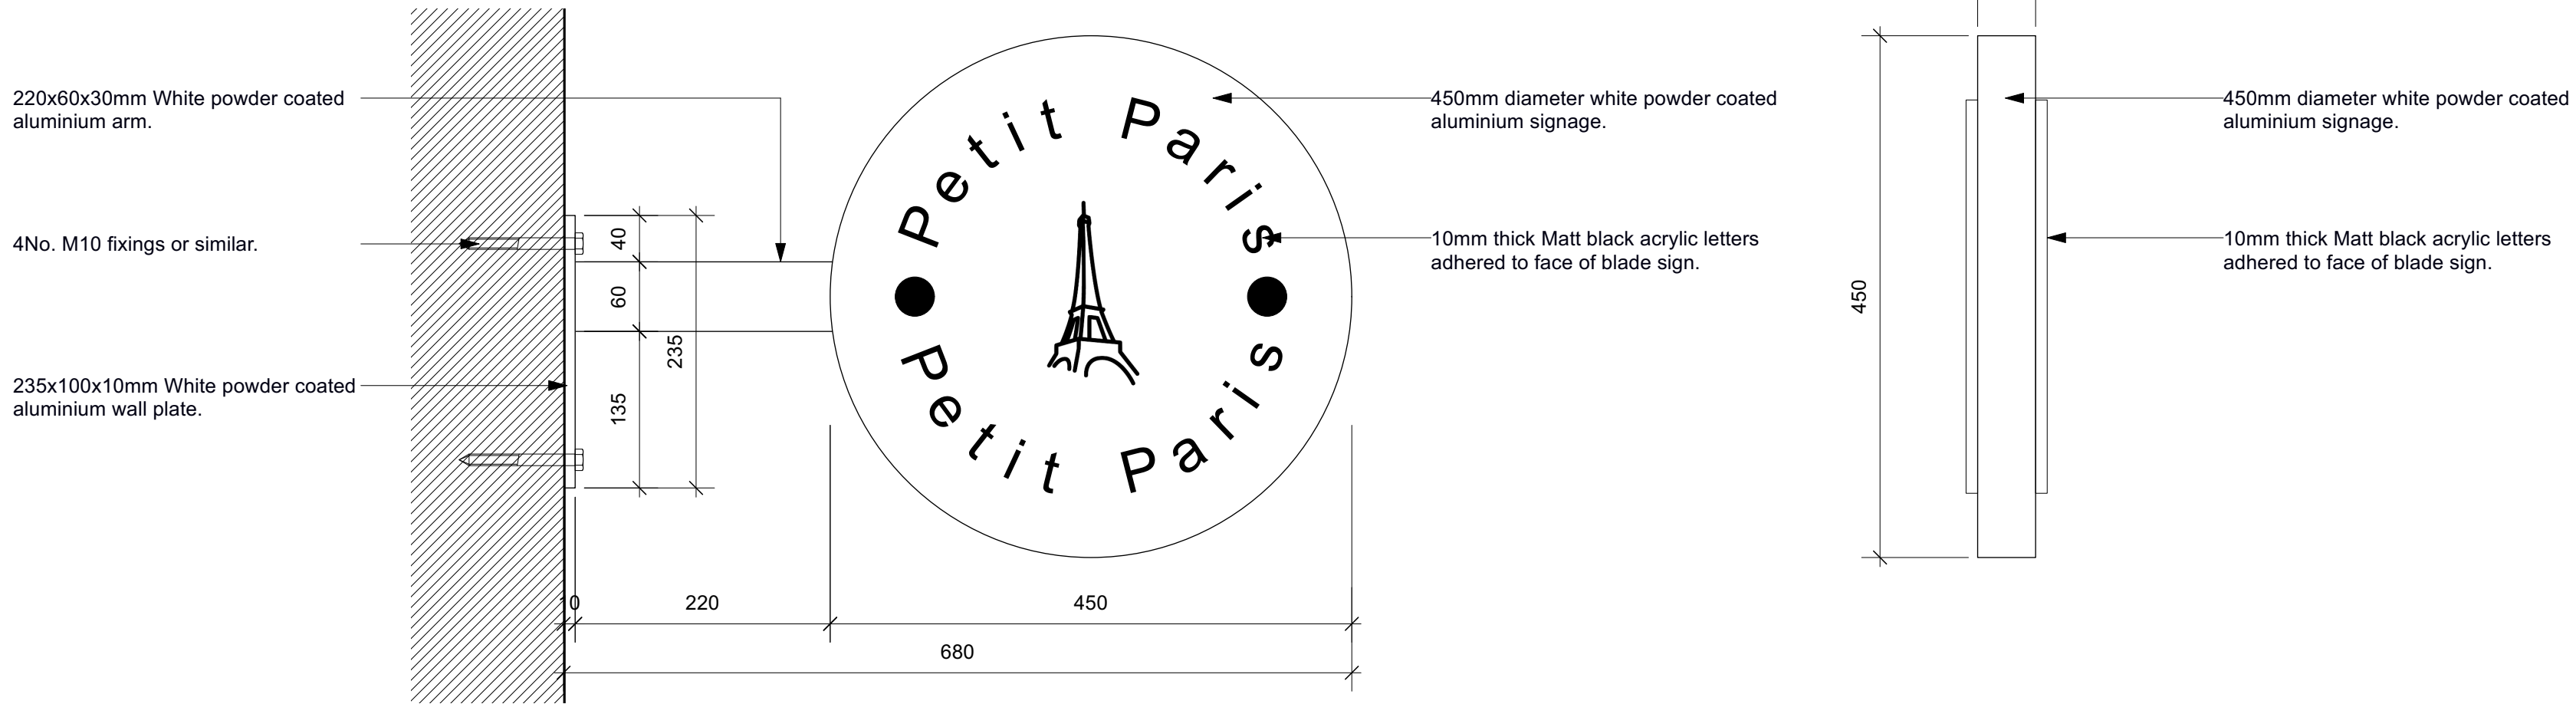

2 SIDE ELEVATION


PL501

SCALE: 1:5@A1

3 FRONT ELEVATION

PL501

SCALE: 1:5@A1

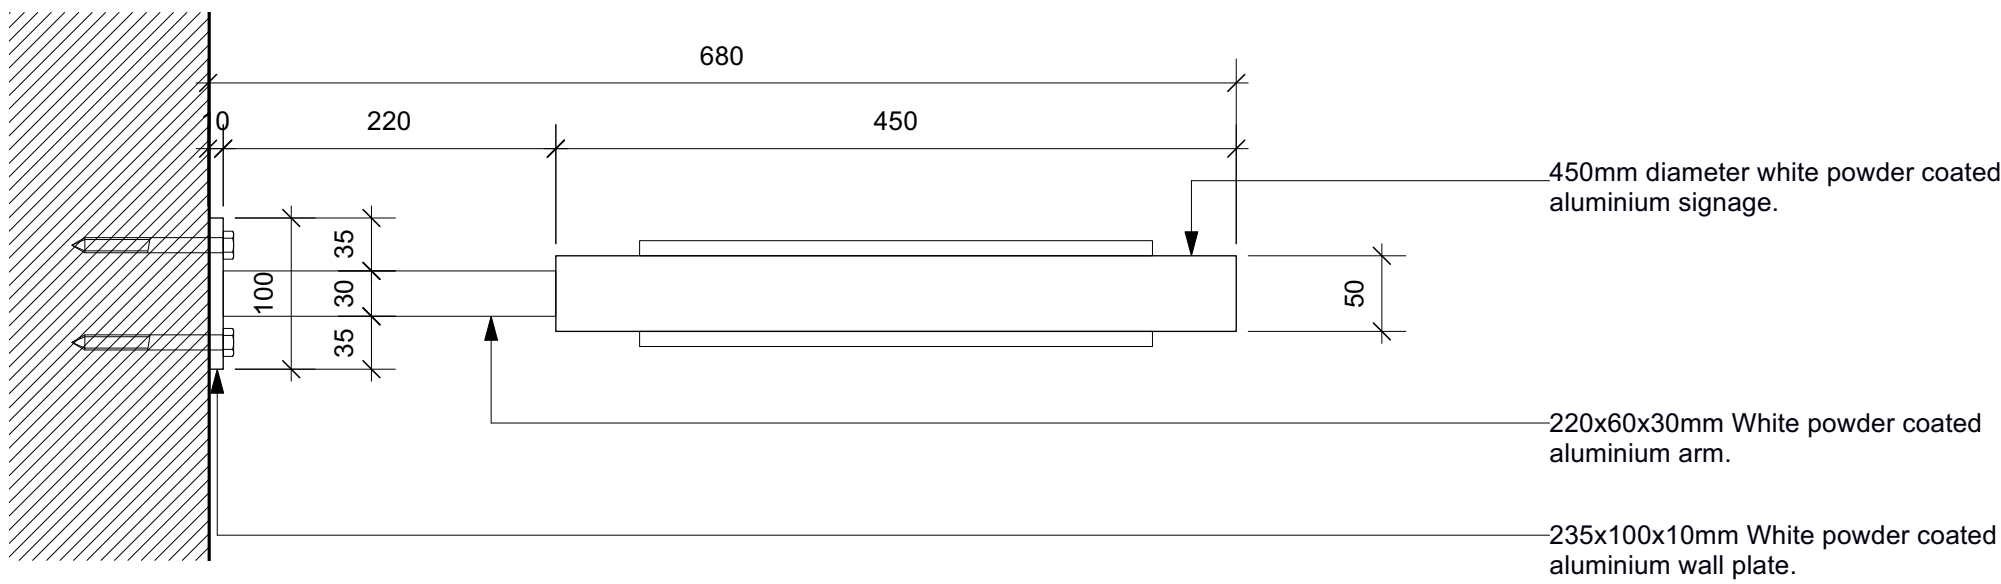

4 TOP ELEVATION

PL501

SCALE: 1:5@A1

For Office Use: A_12560



10 KING STREET
MANCHESTER
M2 6AQ

CONSULTANT :

DRAWN BY:

ZR

ISSUE / DATE:

PLANNING 07.09.2022

REVISION :

SHEET TITLE :
BLADE SIGNAGE
DETAILS

SHEET NO. :

PL501