




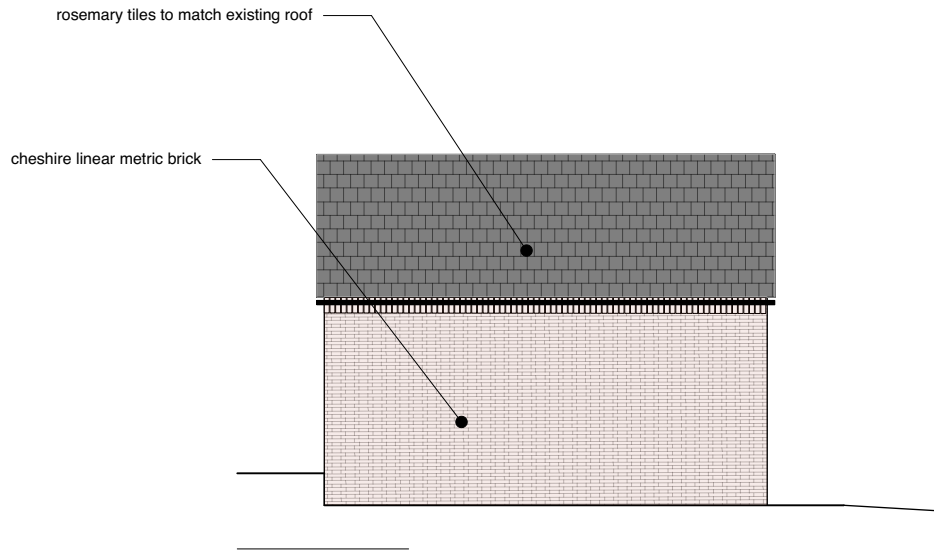


1 Proposed Garage Side Elevation
Scale: 1:100

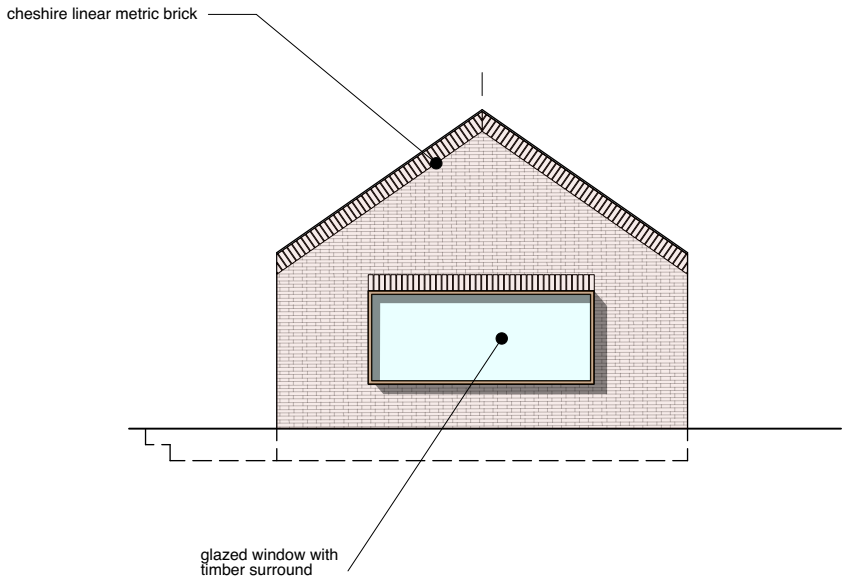


2 Proposed Garage Rear Elevation
Scale: 1:100

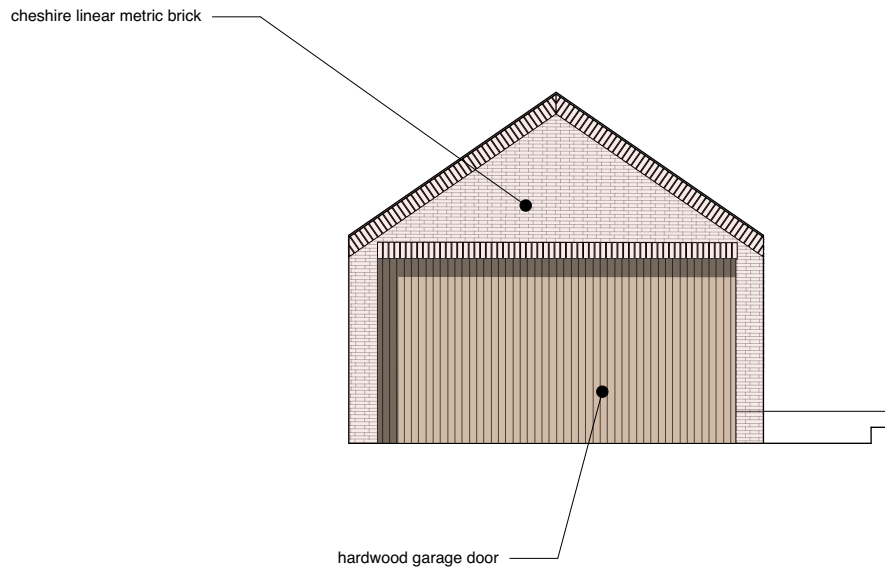

3 Proposed Garage Front Elevation
Scale: 1:100

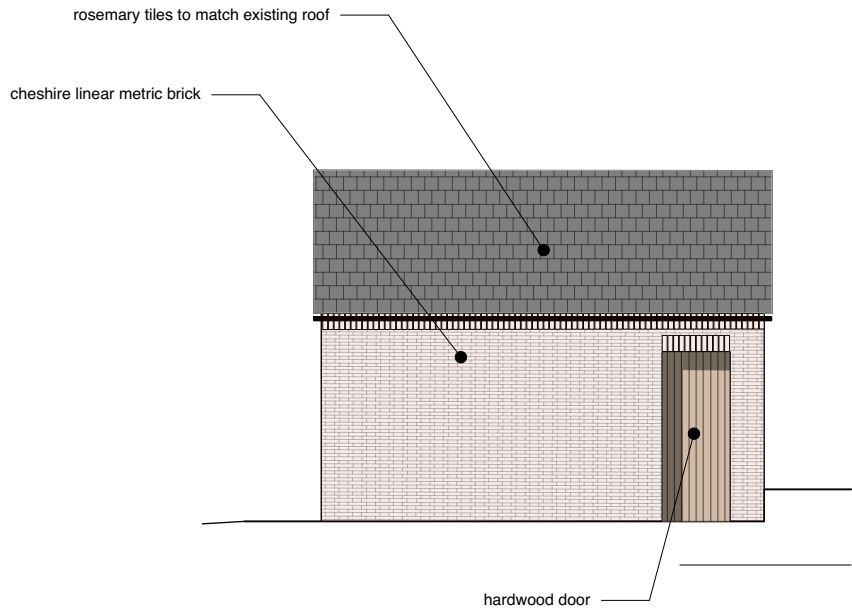

4 Proposed Garage Side Elevation
Scale: 1:100

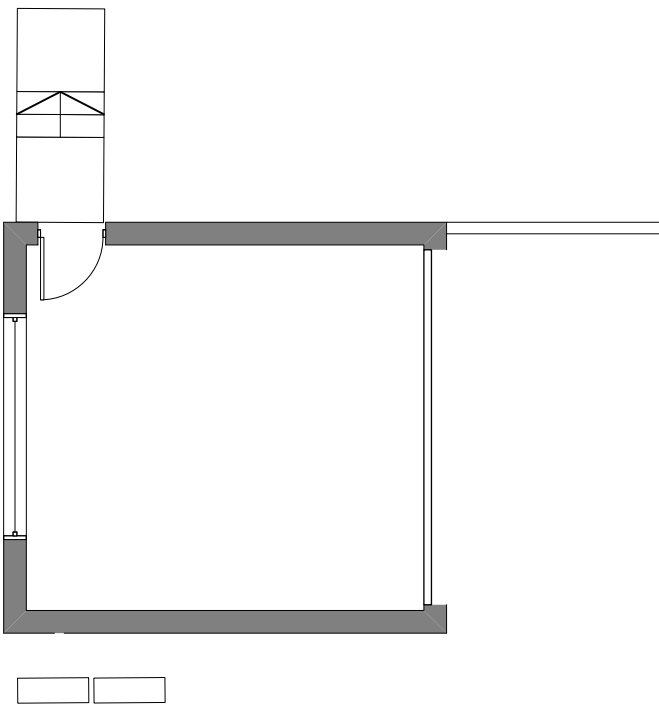

5 Proposed Garage Plan
Scale: 1:100

Lancaster Road

Proposed Garage Plan and Elevations

dwg 2143-207 rev A

scale 1:100 @ A3

issued Prelim

date 21/09/2022 drawn MM checked

mcnulty architects

RIBA

mcnulty architects Ltd
Designworks
The Colony Willows
Altrincham Road
SK9 4LY
info@mcnultyarchitects.com