


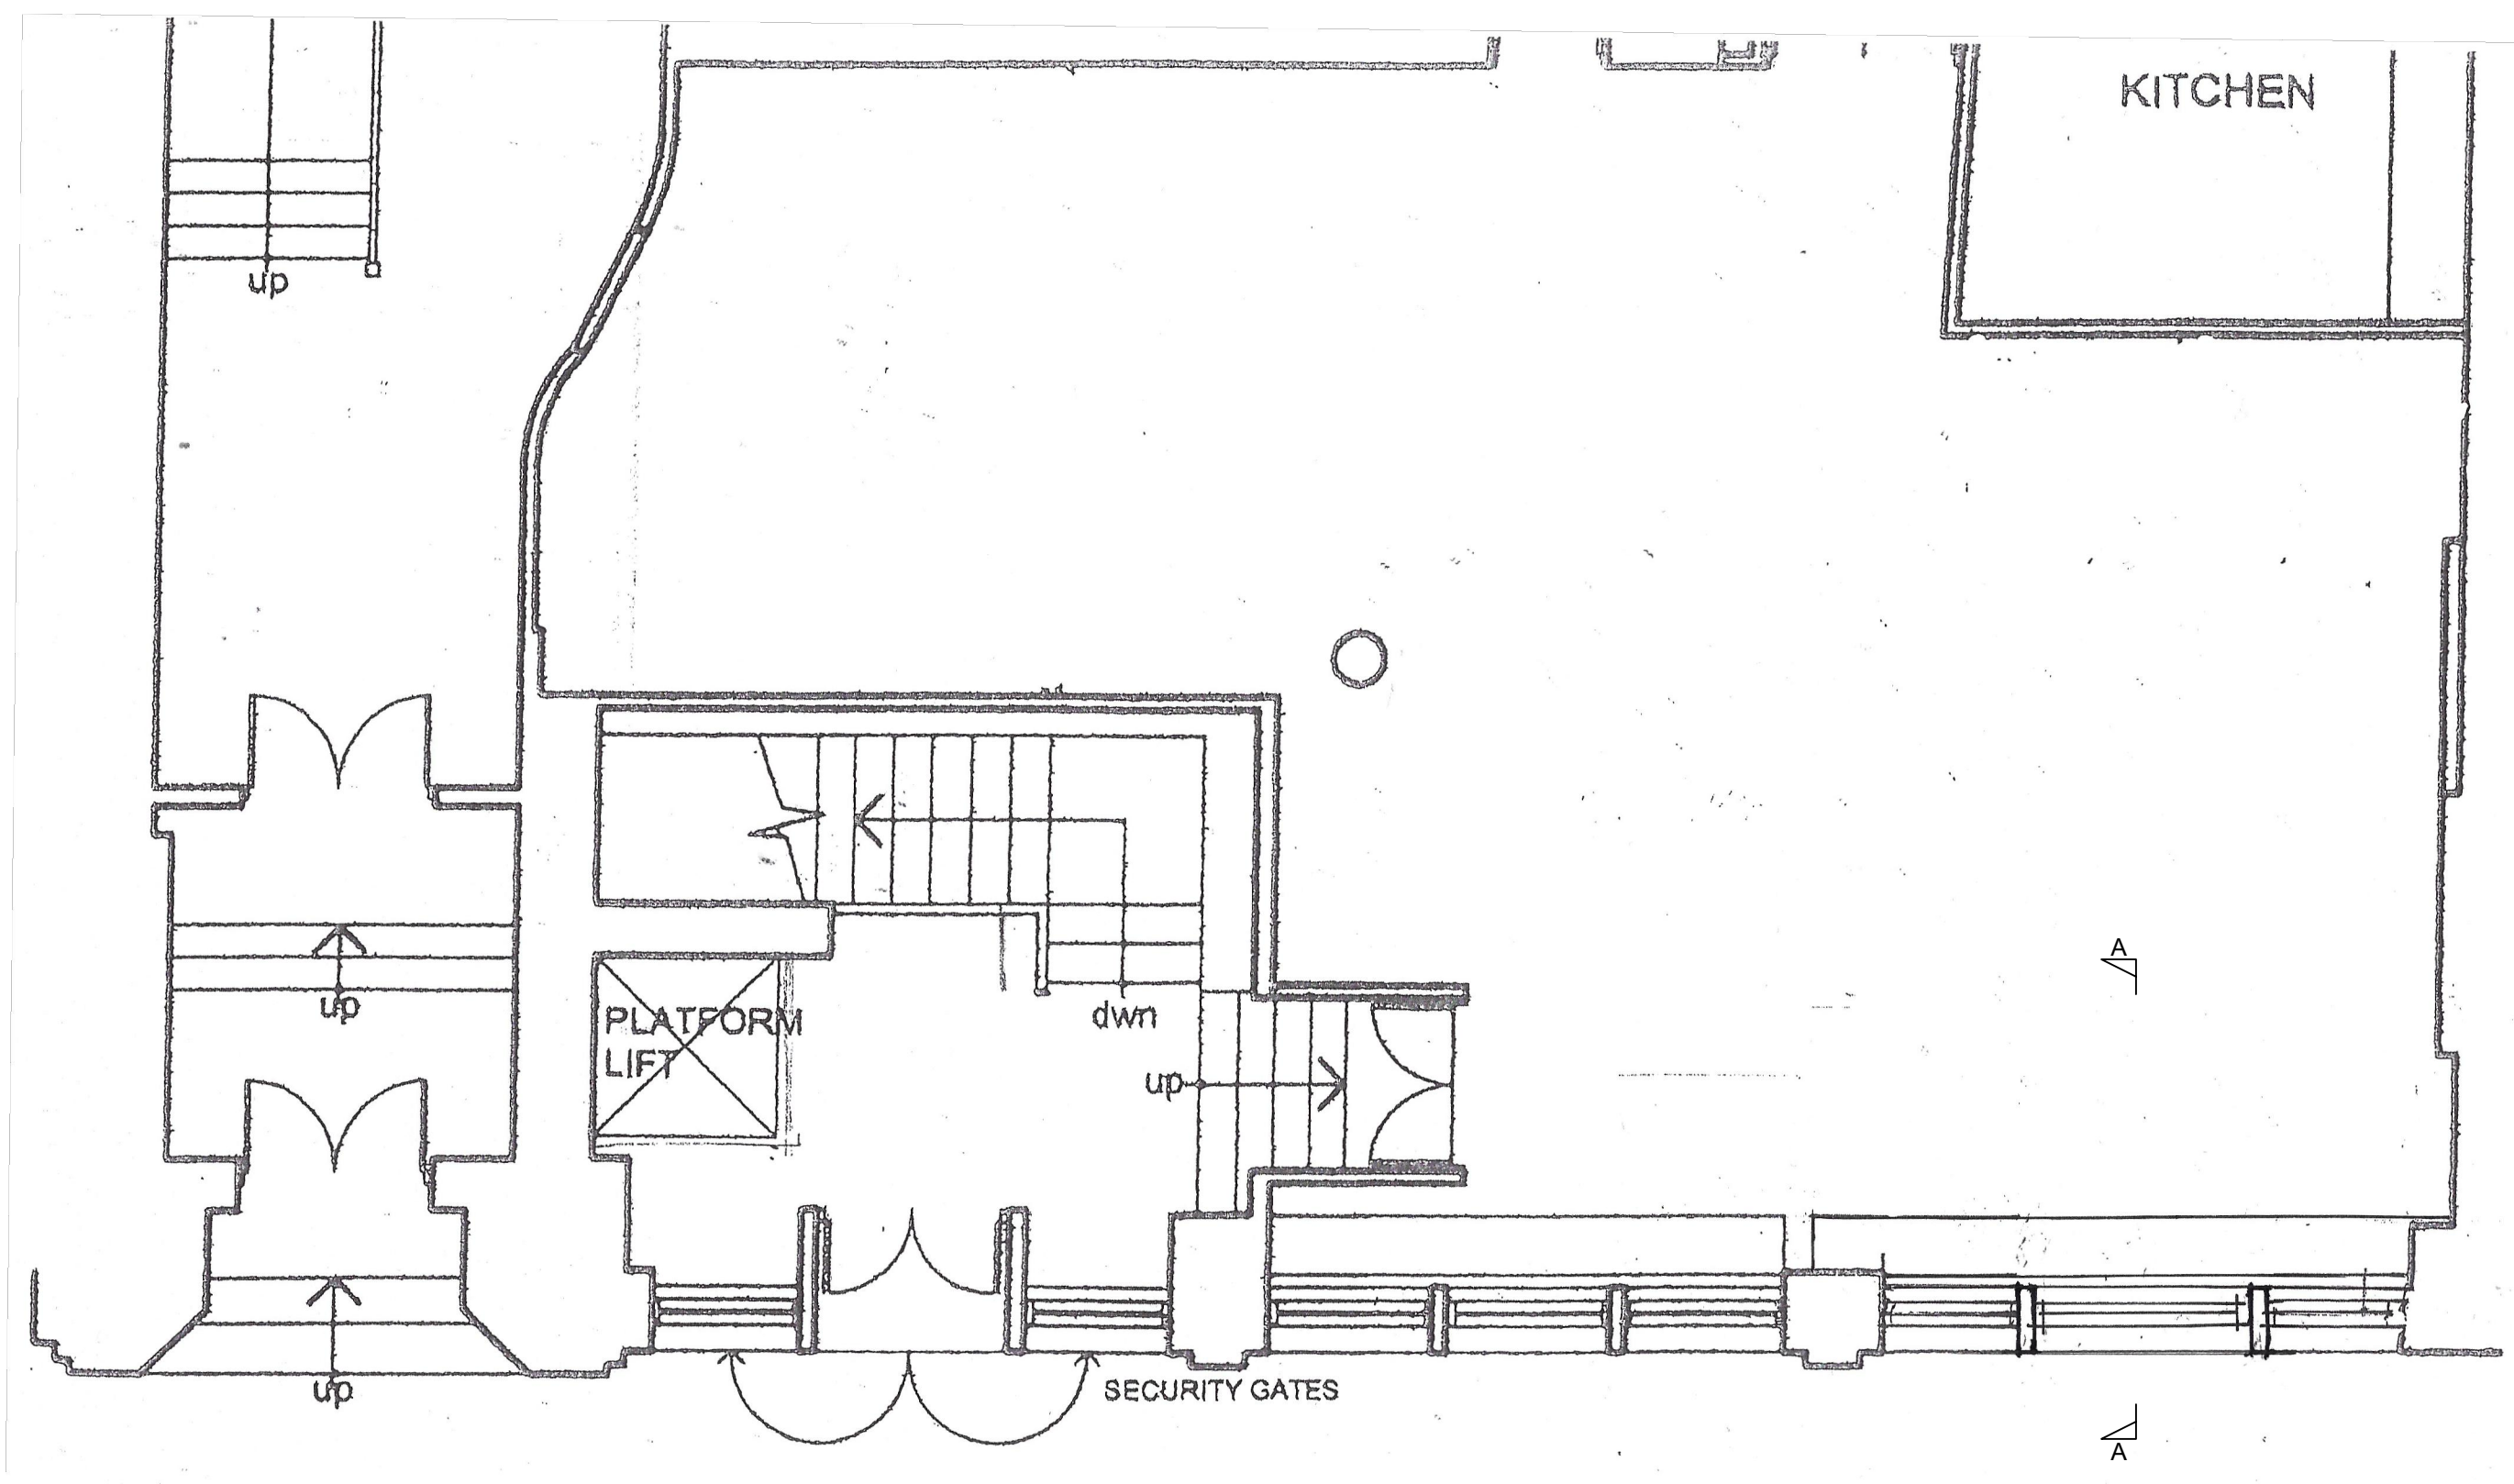


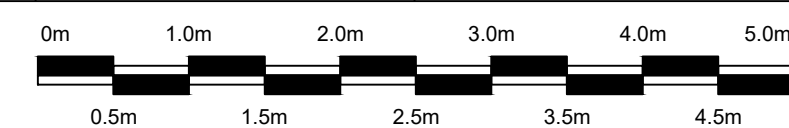


EXISTING PART GROUND FLOOR PLAN

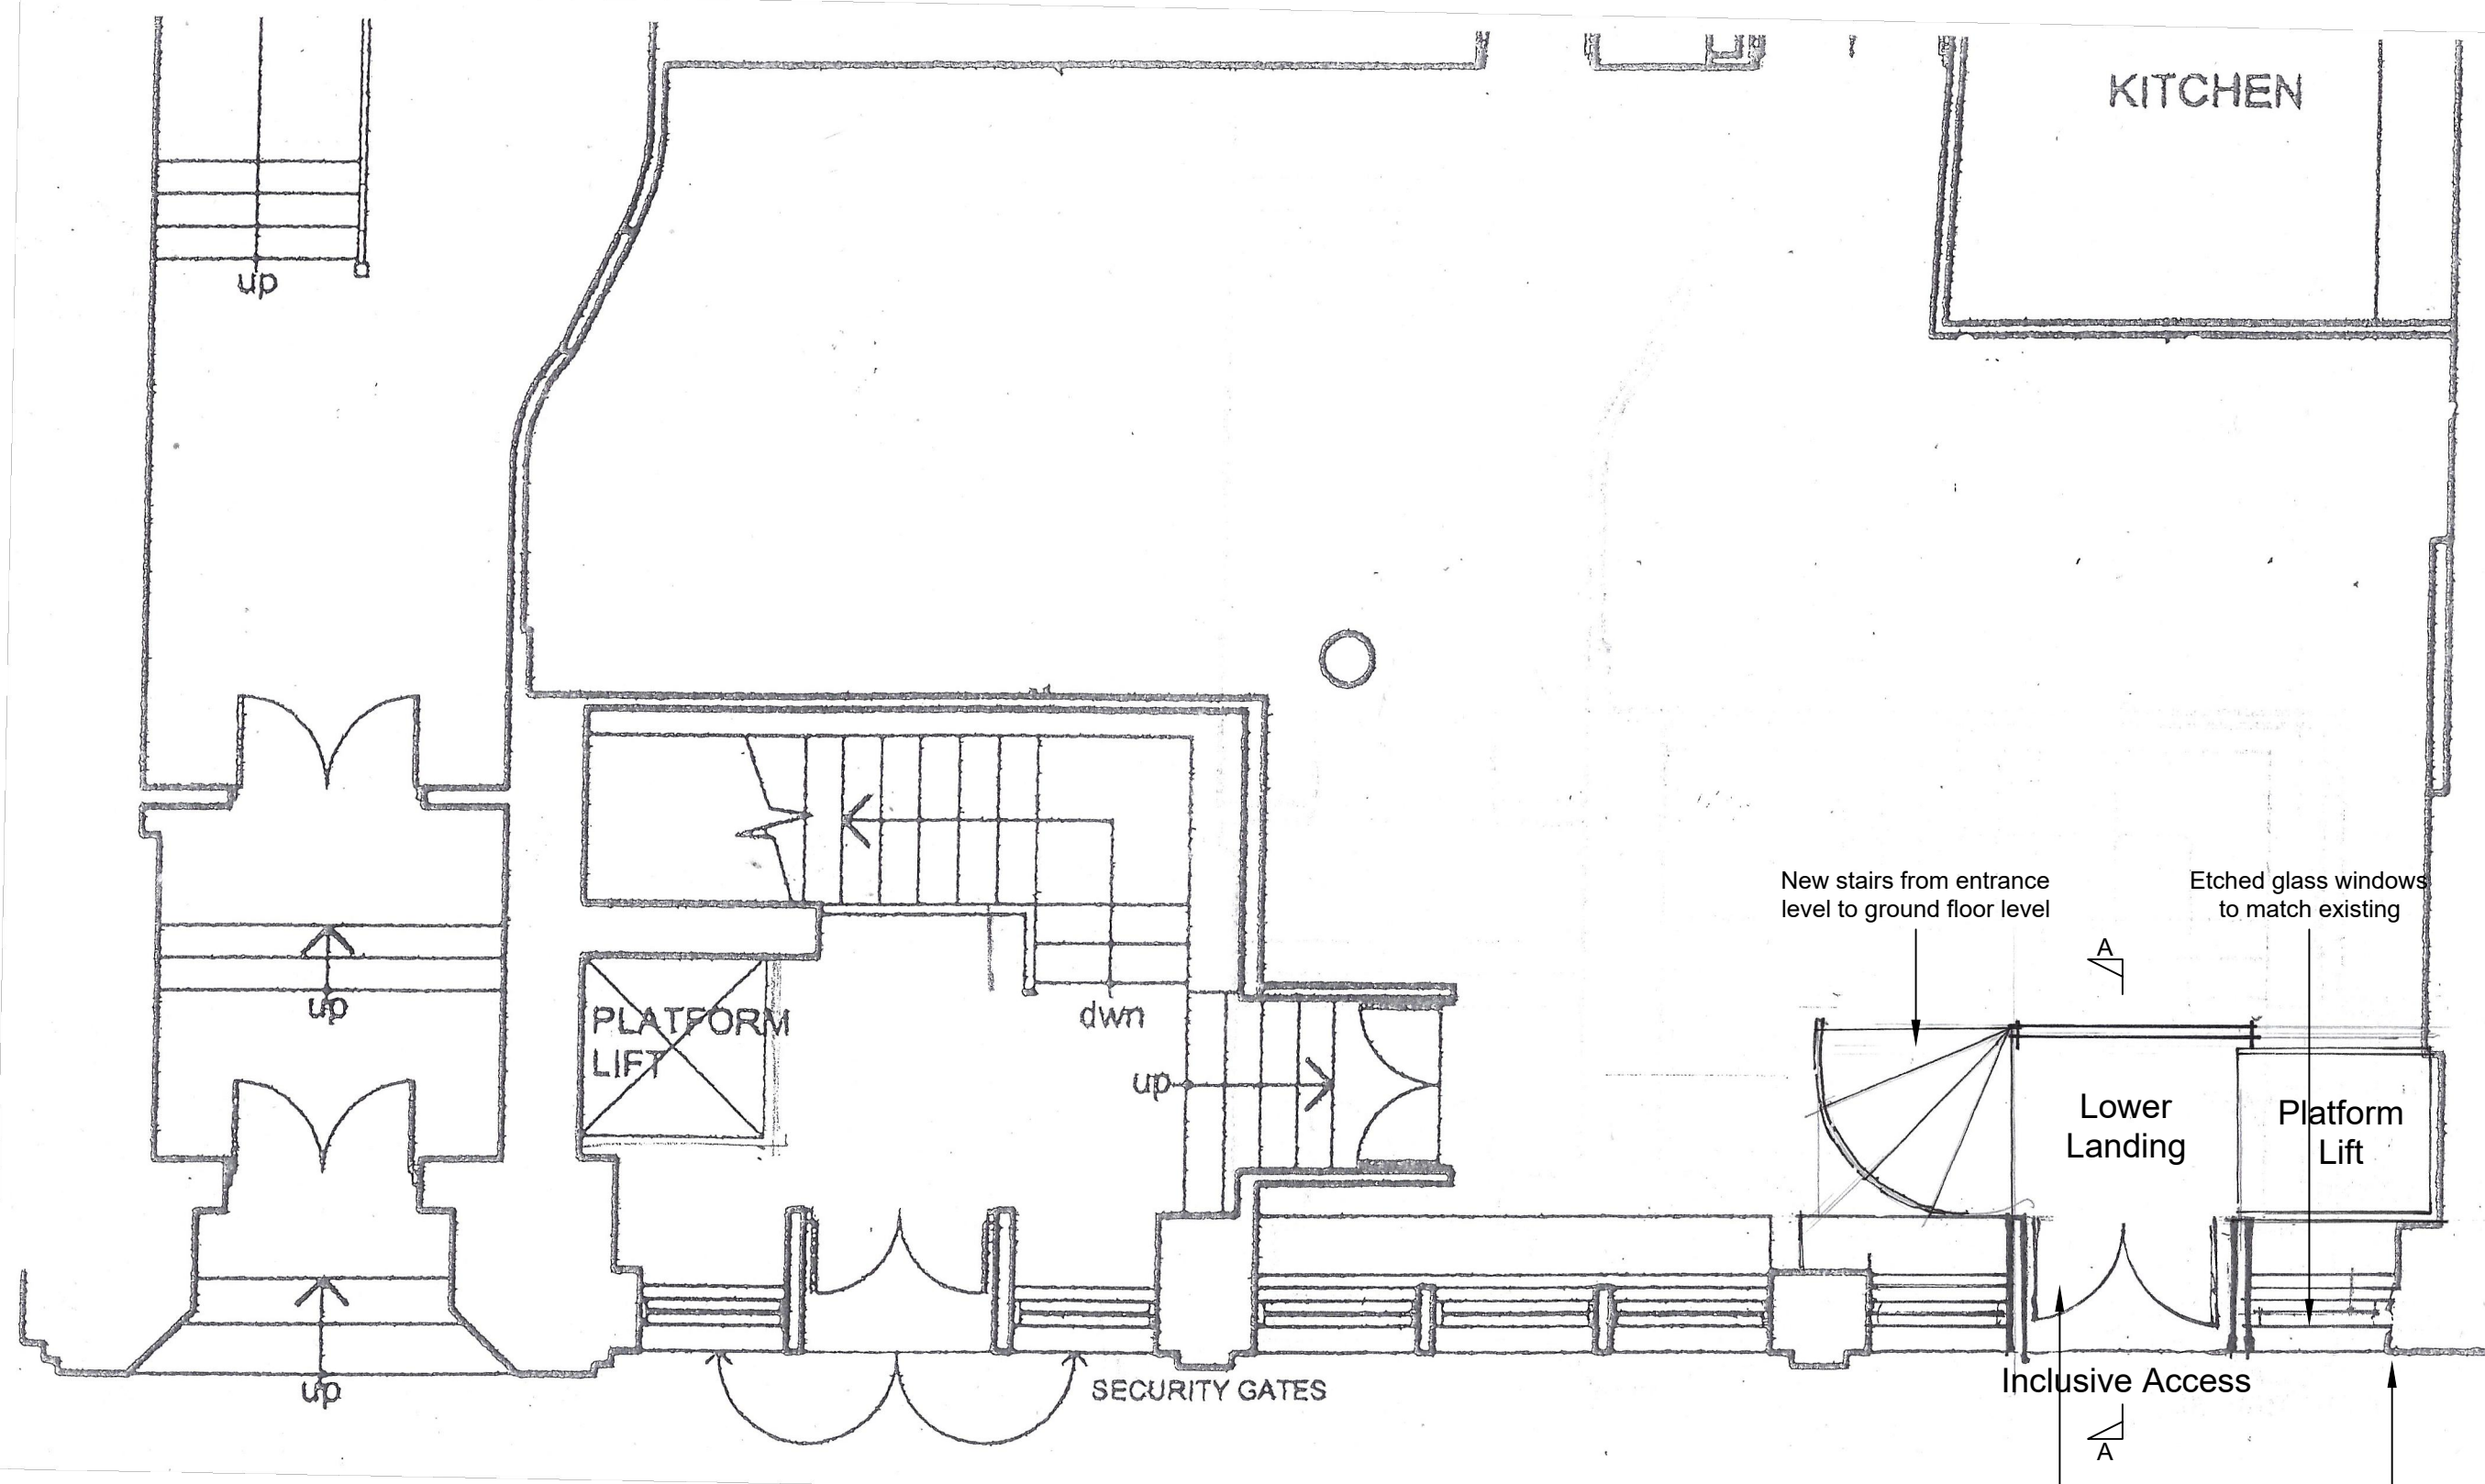


PROPOSED PART GROUND FLOOR PLAN

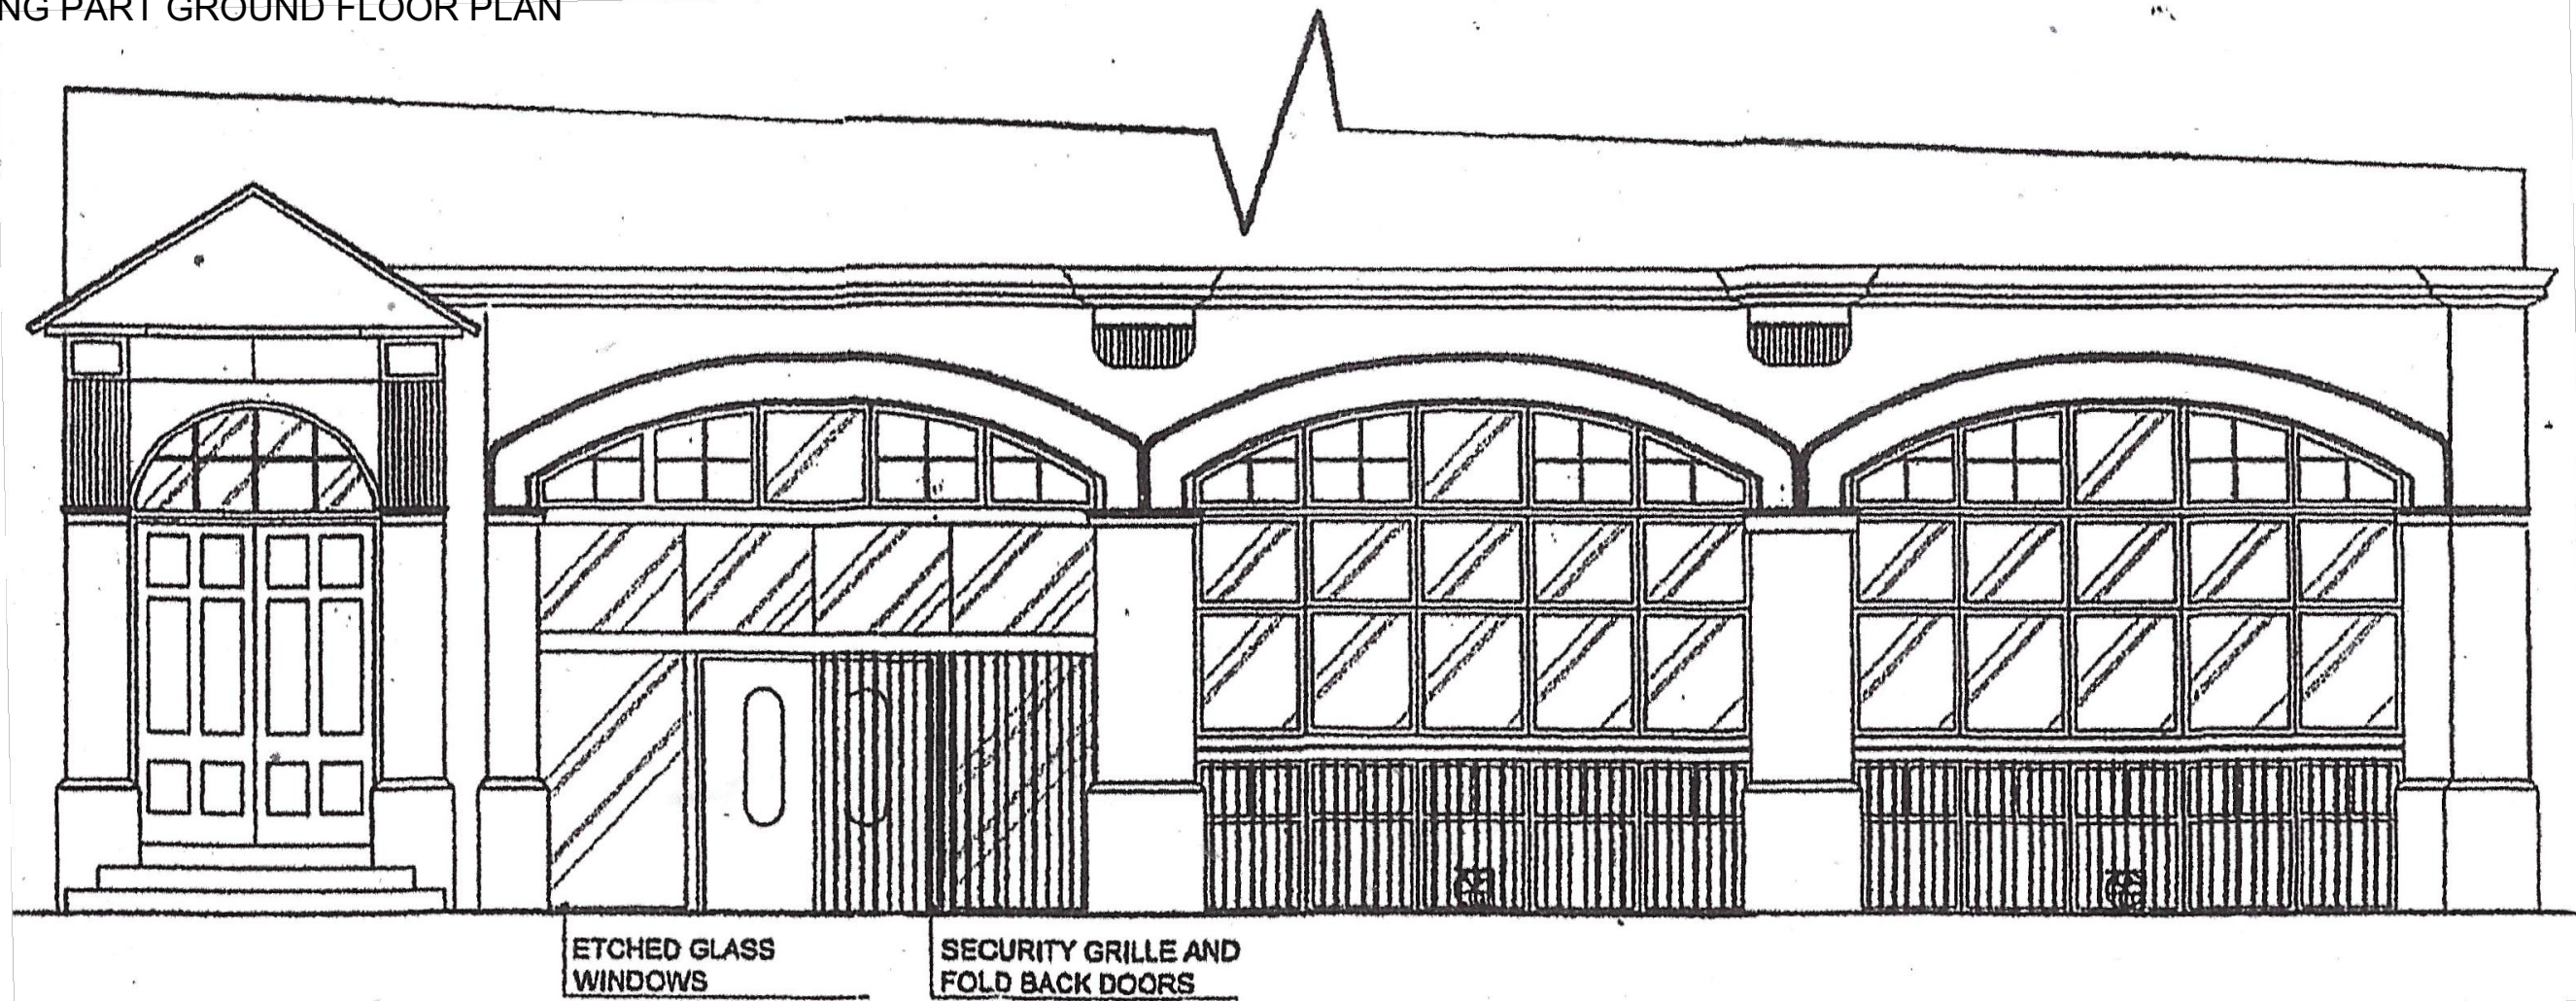

EXISTING PART BLOOM STREET ELEVATION

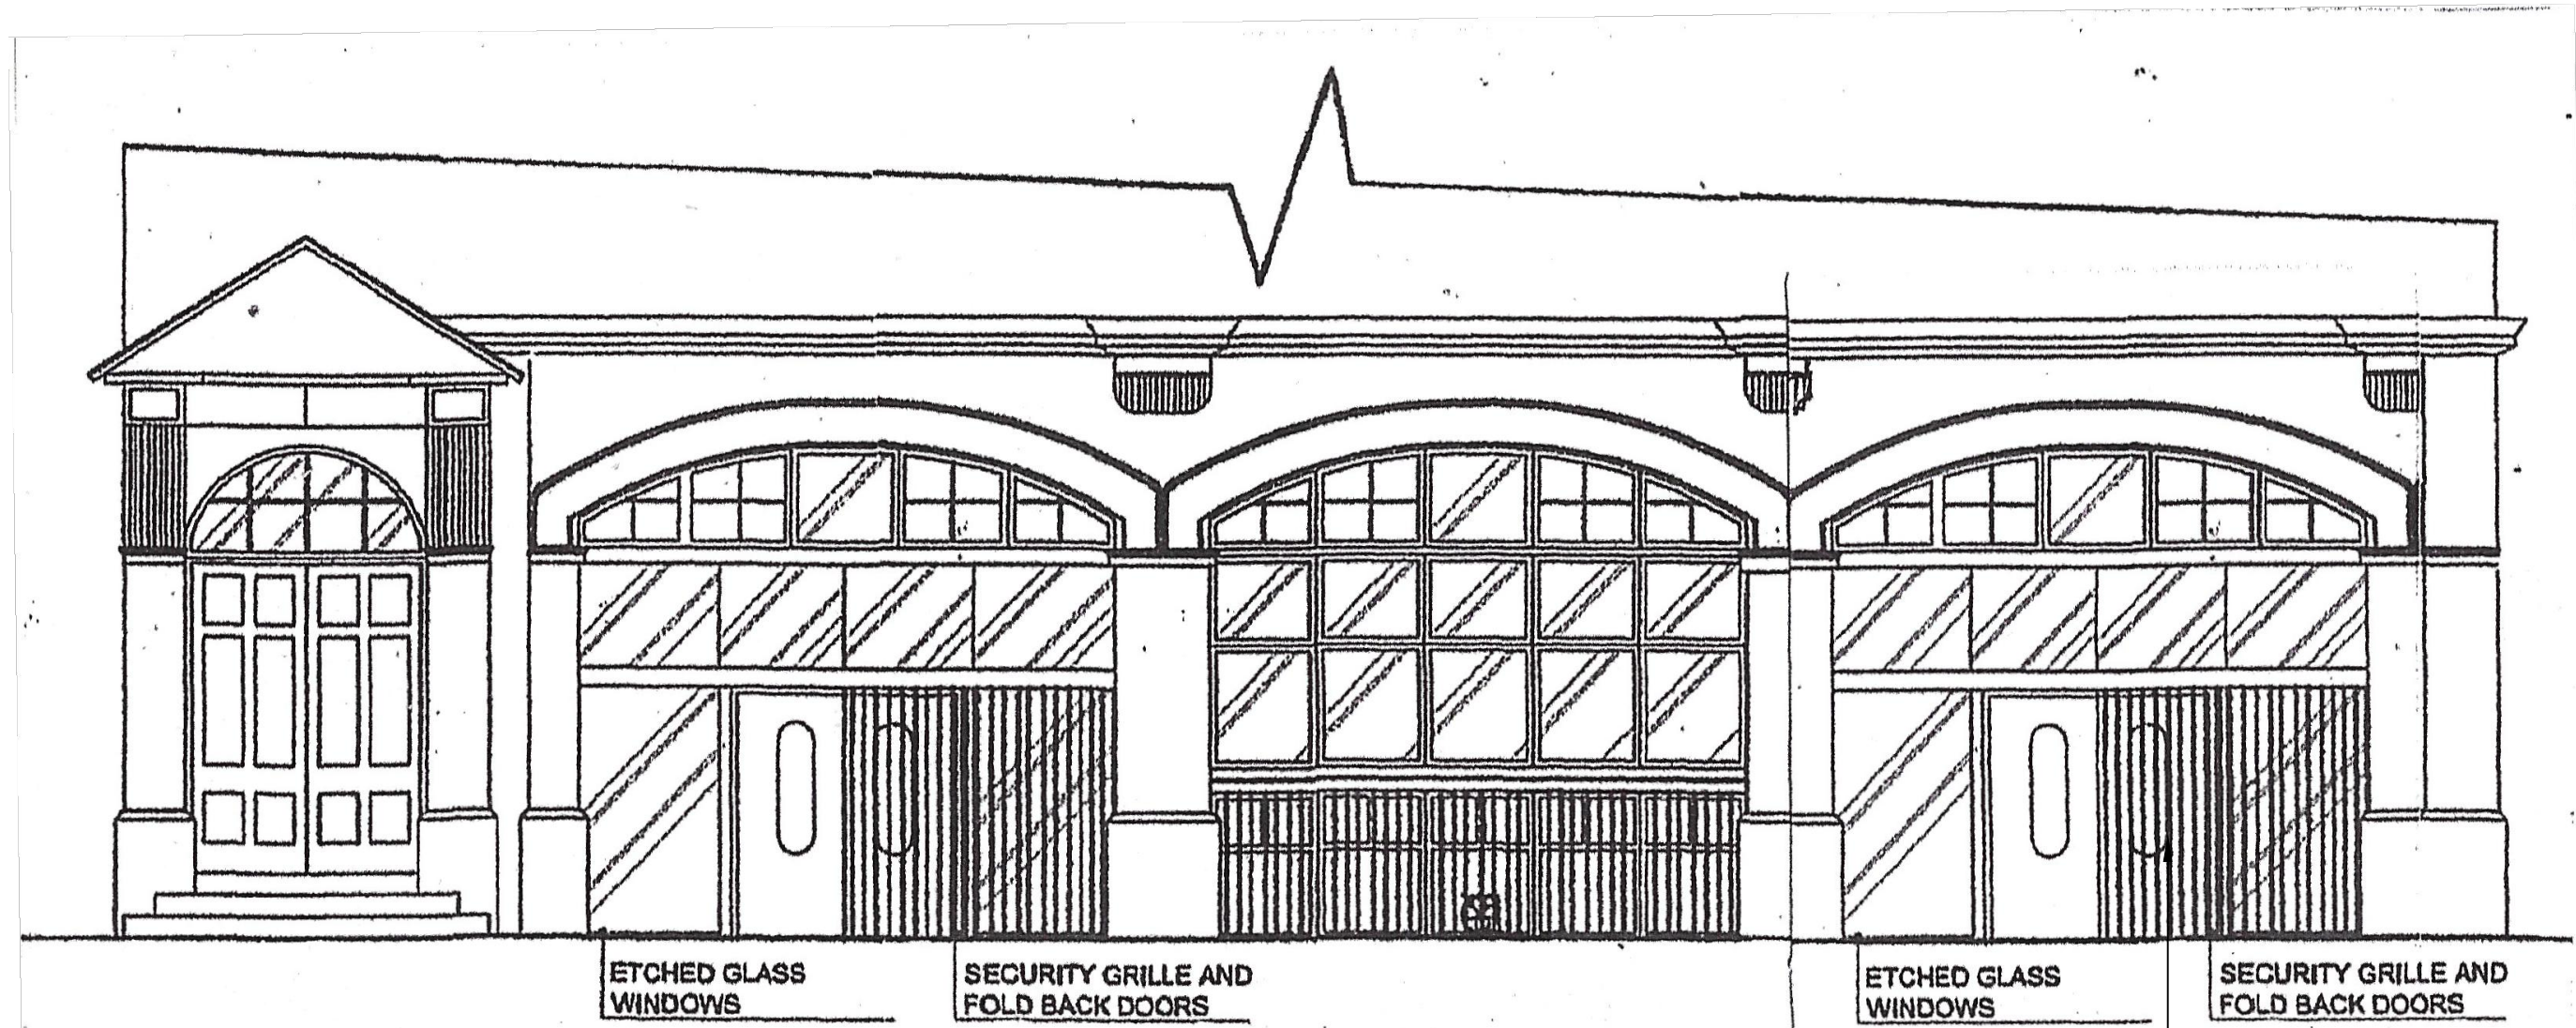

PROPOSED PART BLOOM STREET ELEVATION

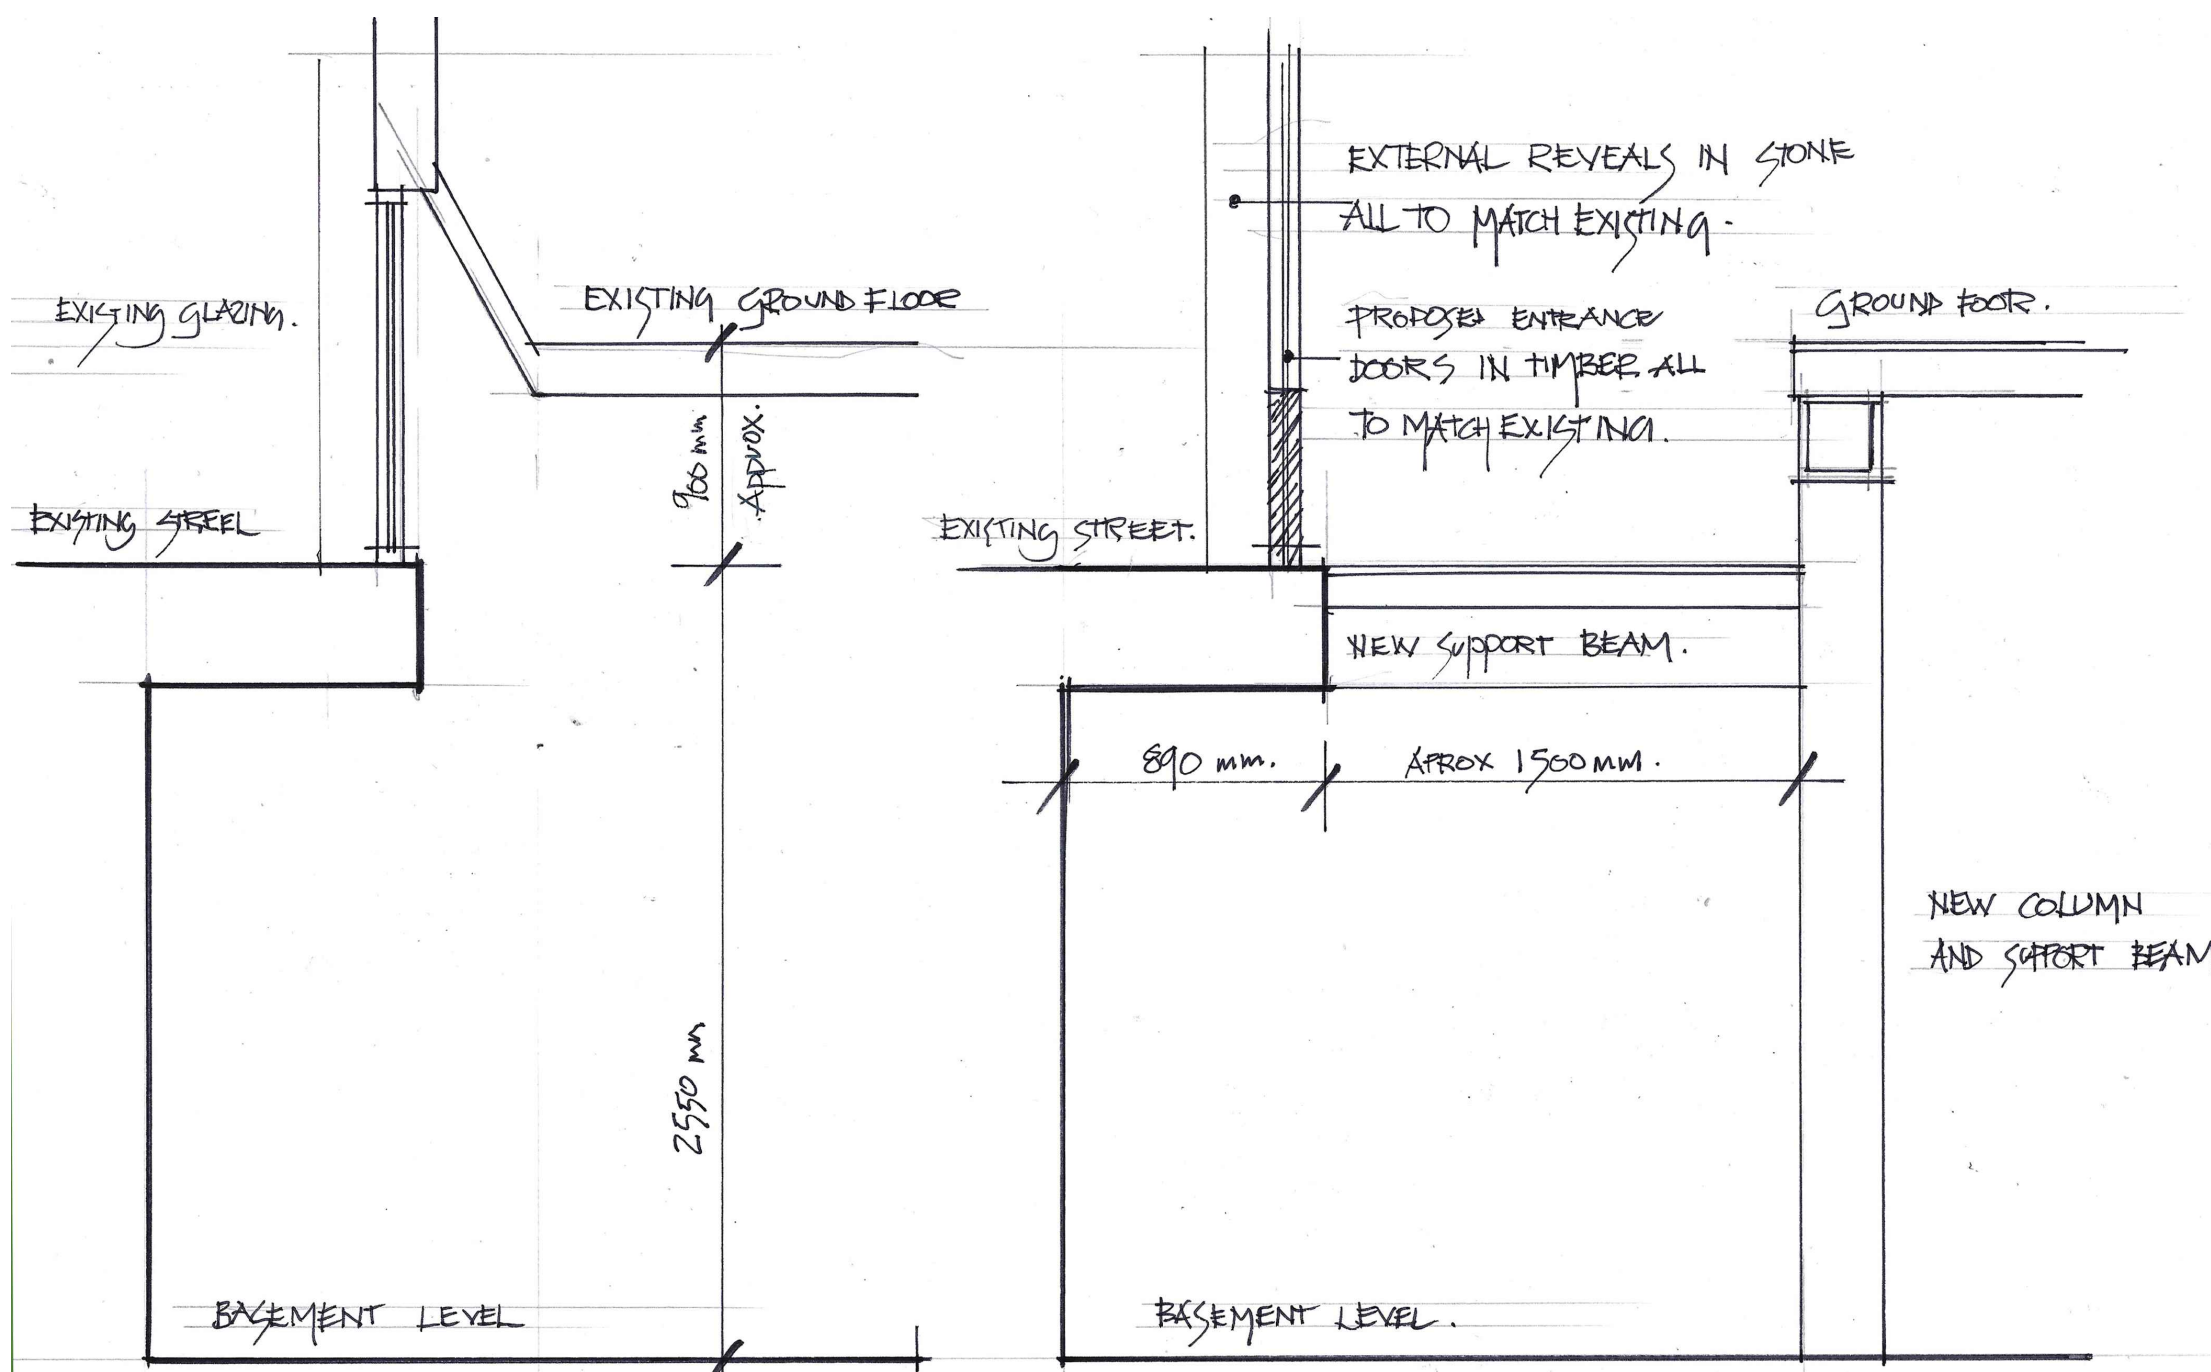

EXISTING SECTION A - A Scale 1:20

PROPOSED SECTION A - A Scale 1:20



REVISIONS
A Existing and proposed Section A - A added. 18-10-2022
B Notes added to plans and elevations. 04-12-2022

CLIENT: Mr A Underwood

JOB: Proposed Inclusive Access
Richmond House, 15 Bloom Street
Manchester. M1 3HZ
TITLE: Existing and Proposed Plans and Elevations

JOB NO: DRAWING NO: PL01 B

SCALE: 1:50. A1 DATE: October 2022

RCA Interiors
Design Studio Unit 2A Parkway Trading Estate
Barton Dock Road Manchester M32 0TL
tel: 0161 864 2921
fax: 0161 864 4049. www.rcainteriors.co.uk

RCA Interiors is a trading style of Richard Chadwick Associates Ltd