



"Copyright in this drawing remains with the architect. Responsibility is not accepted for errors made by others in scaling from this drawing. All construction information should be taken from figured dimensions only. Check all dimensions on site. In case of any discrepancy, refer query to the architect."

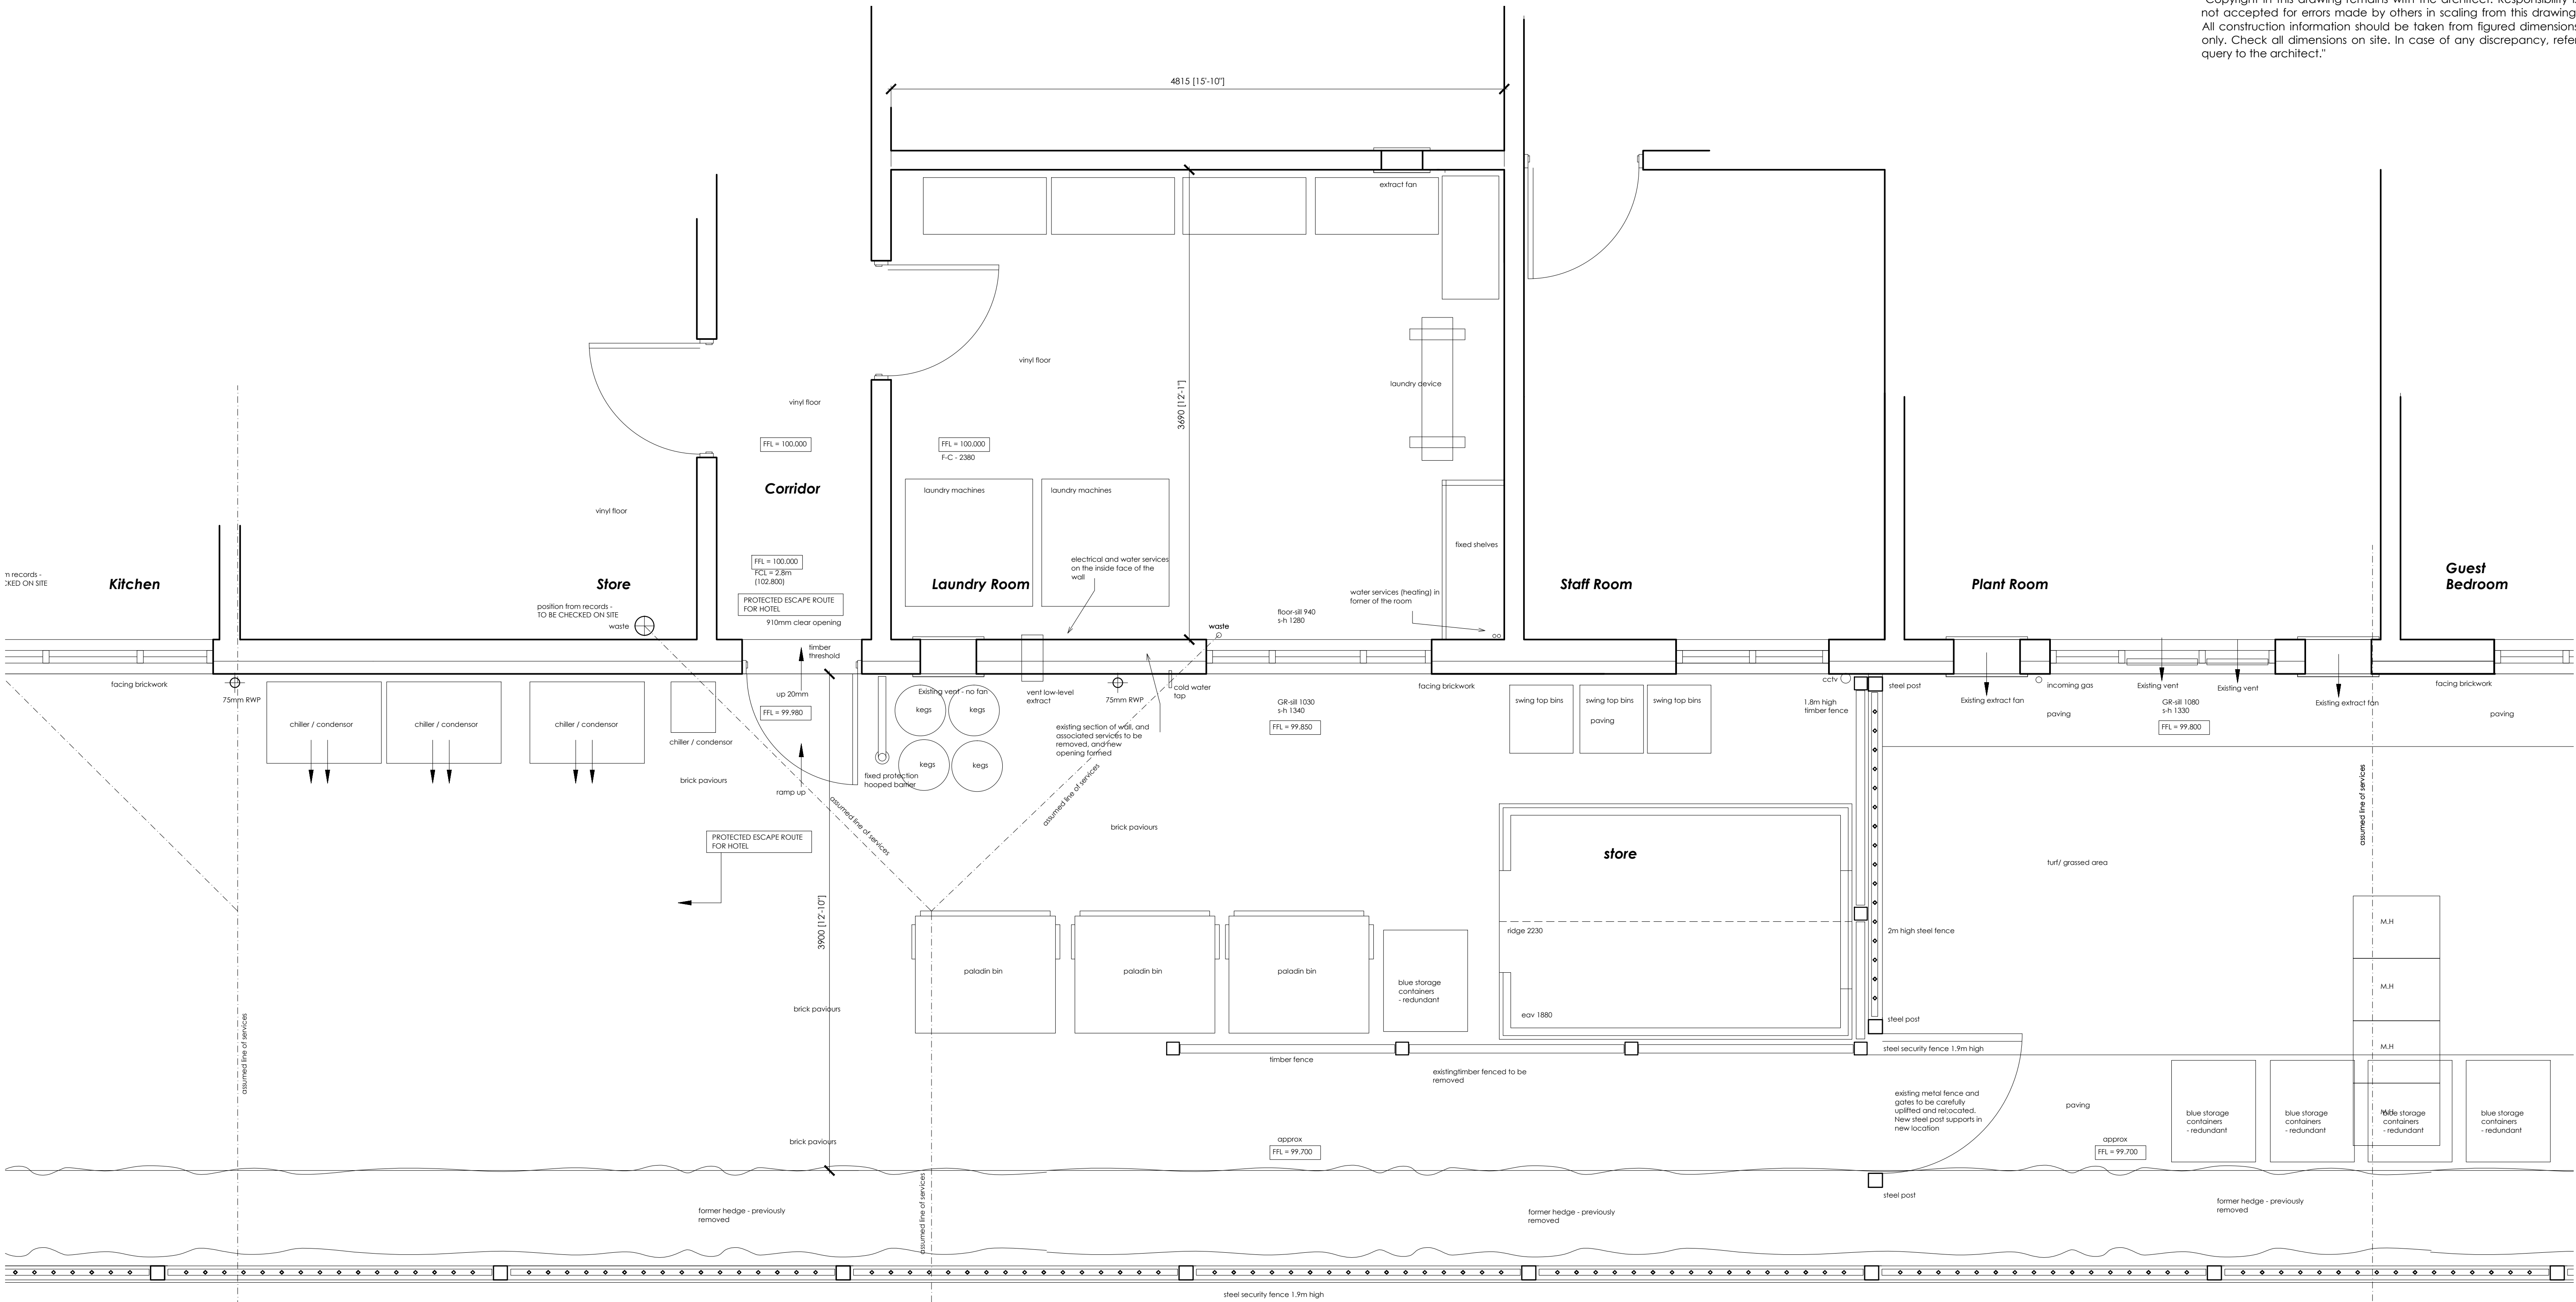

GROUND FLOOR PLAN AS EXISTING

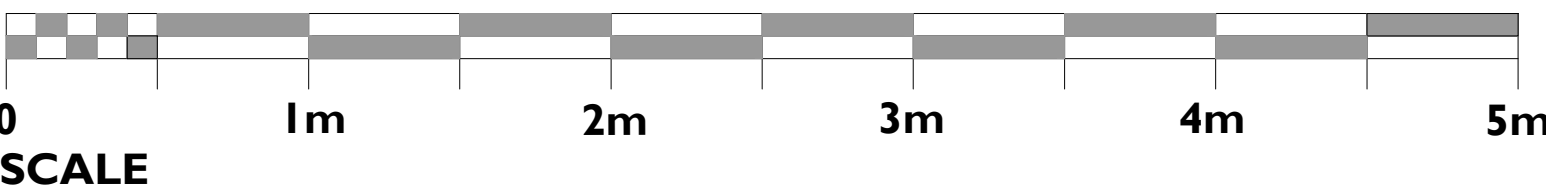

Rev	Description	By	Date
-	-	-	-

CORE DESIGN
The Studio 21 Heaton Moor Stockport SK4 4AG
email: architects@core-design.net website: www.core-design.net
telephone: 0161 443 4000

CORE DESIGN

DIAMOND LODGE HOTEL

57 Kirkmanshulme Road, Manchester M18 7BA

FLOOR PLANS AS EXISTING

DRAWN	TH	DATE	Oct 2022	DRAWING NO.	
SCALE	1:25 @ A1 1:50 @ A3	REV.	-		22015-101