


AFR
STUDIO

AFR STUDIO LIMITED
173-A Dickenson Road, Longsight
Manchester, M13 0YN


PROJECT:
35 Athol Road, Whalley Range,
Manchester, M16 8QW, UK

DRAWING TITLE:
Proposed Rear Side
Building Elevations


	DRG NO : A-08
DATE : September, 2022	SCALE: 1:50@A3

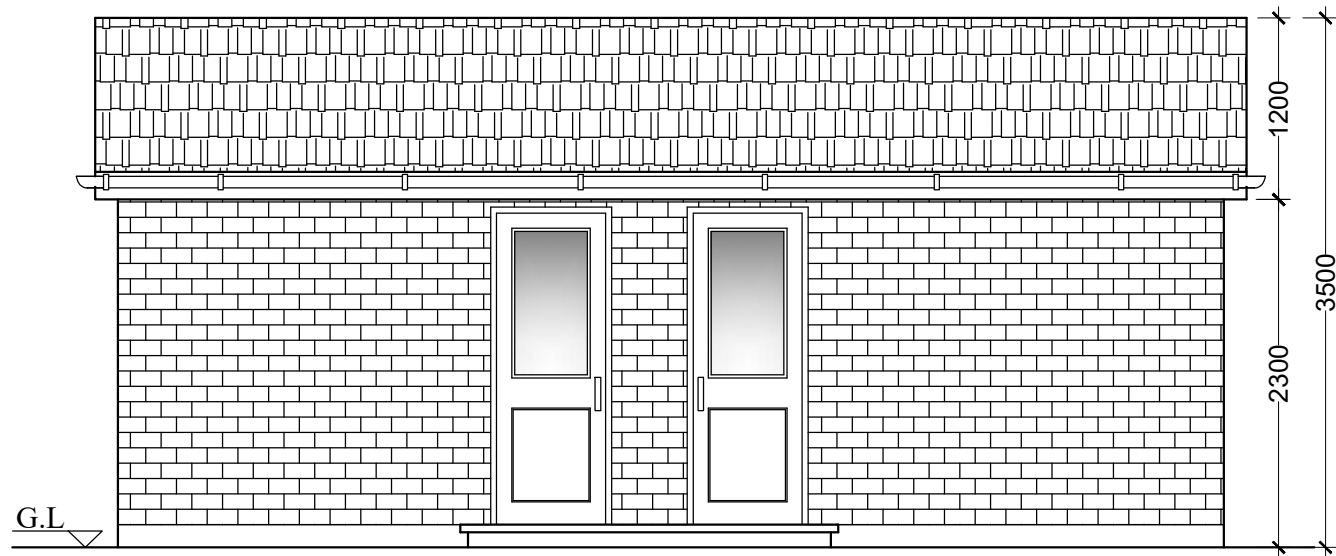


PROPOSED FRONT ELEVATION

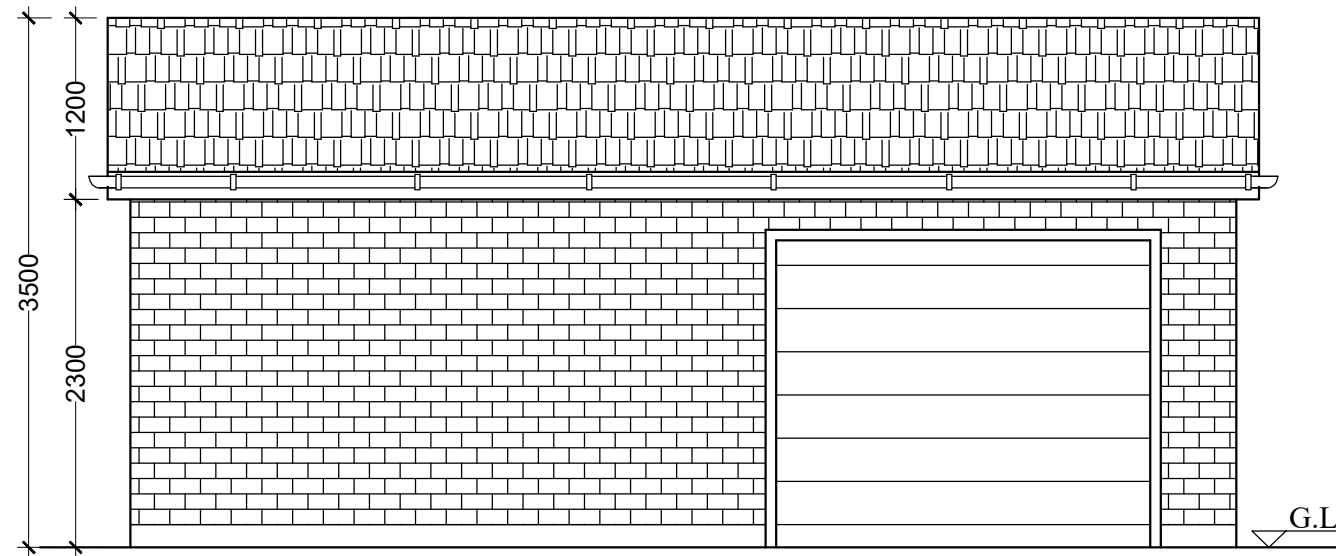

PROPOSED REAR ELEVATION

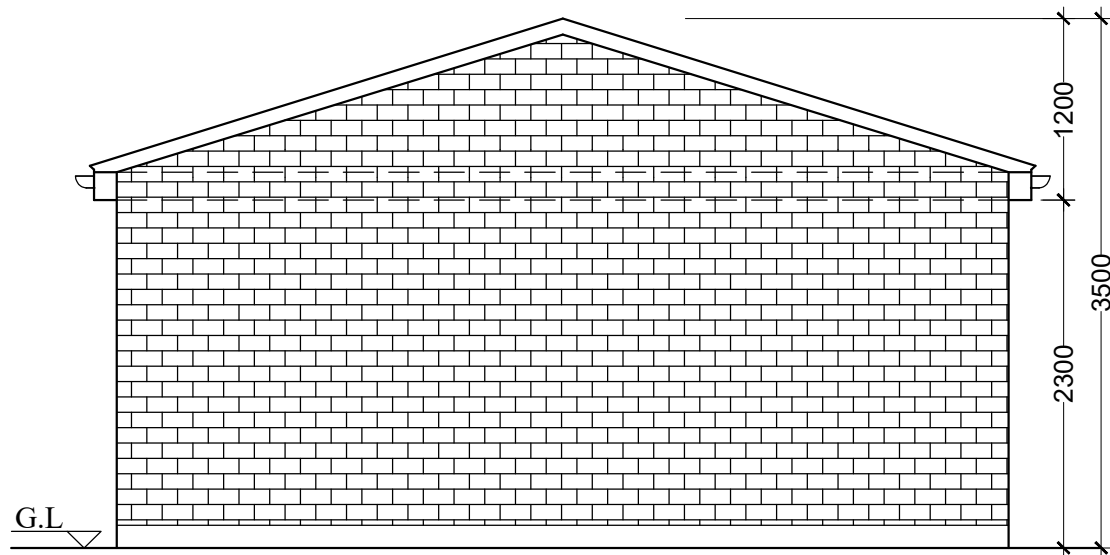

PROPOSED RIGHT SIDE ELEVATION

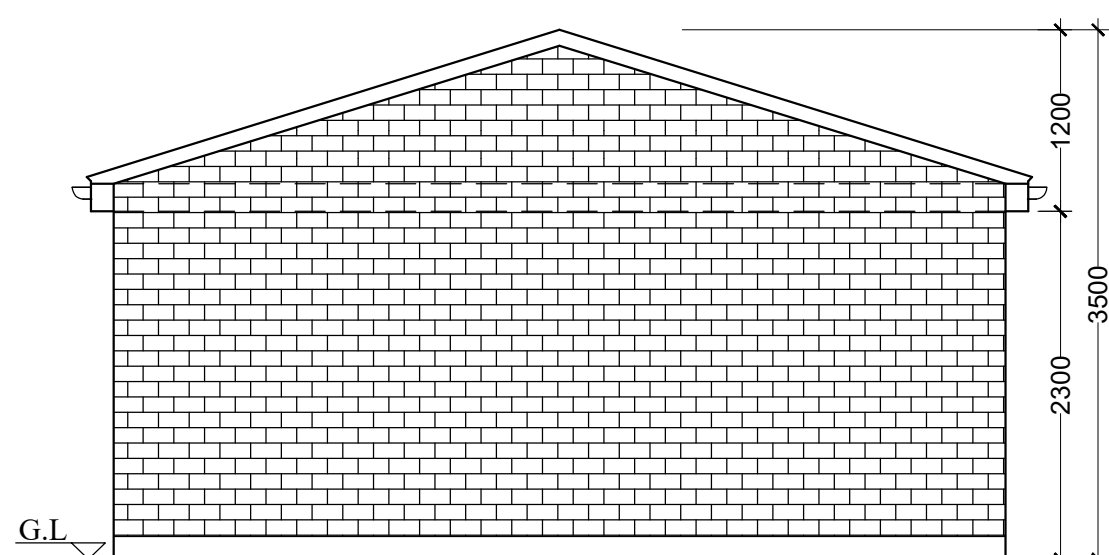

PROPOSED LEFT SIDE ELEVATION