



Proposed Rear Elevation
Scale 1:100

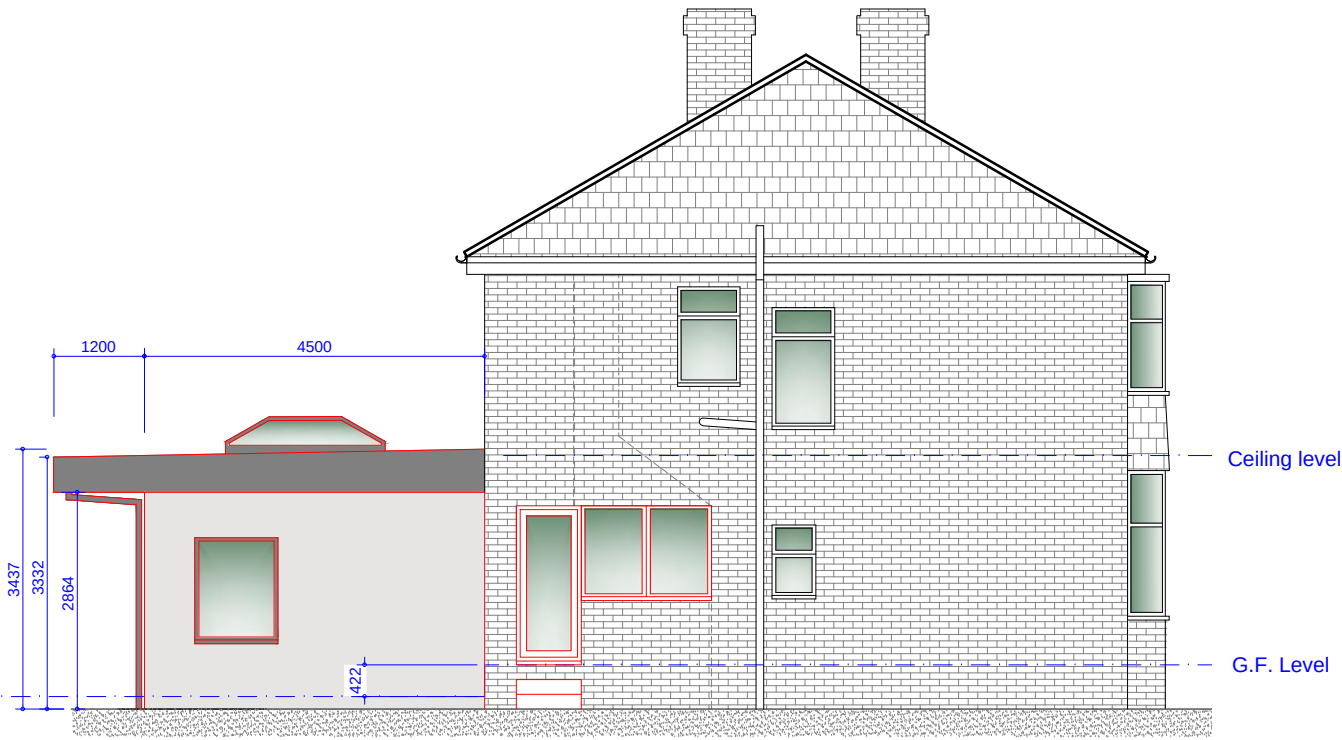

Proposed L/H Side Elevation
Scale 1:100

Materials -
Wall - Off-White K rend and brown mix commons
Roof - GRP with roof lanterns
Windows - Grey Aluminium DG
Doors - Grey Aluminium DG

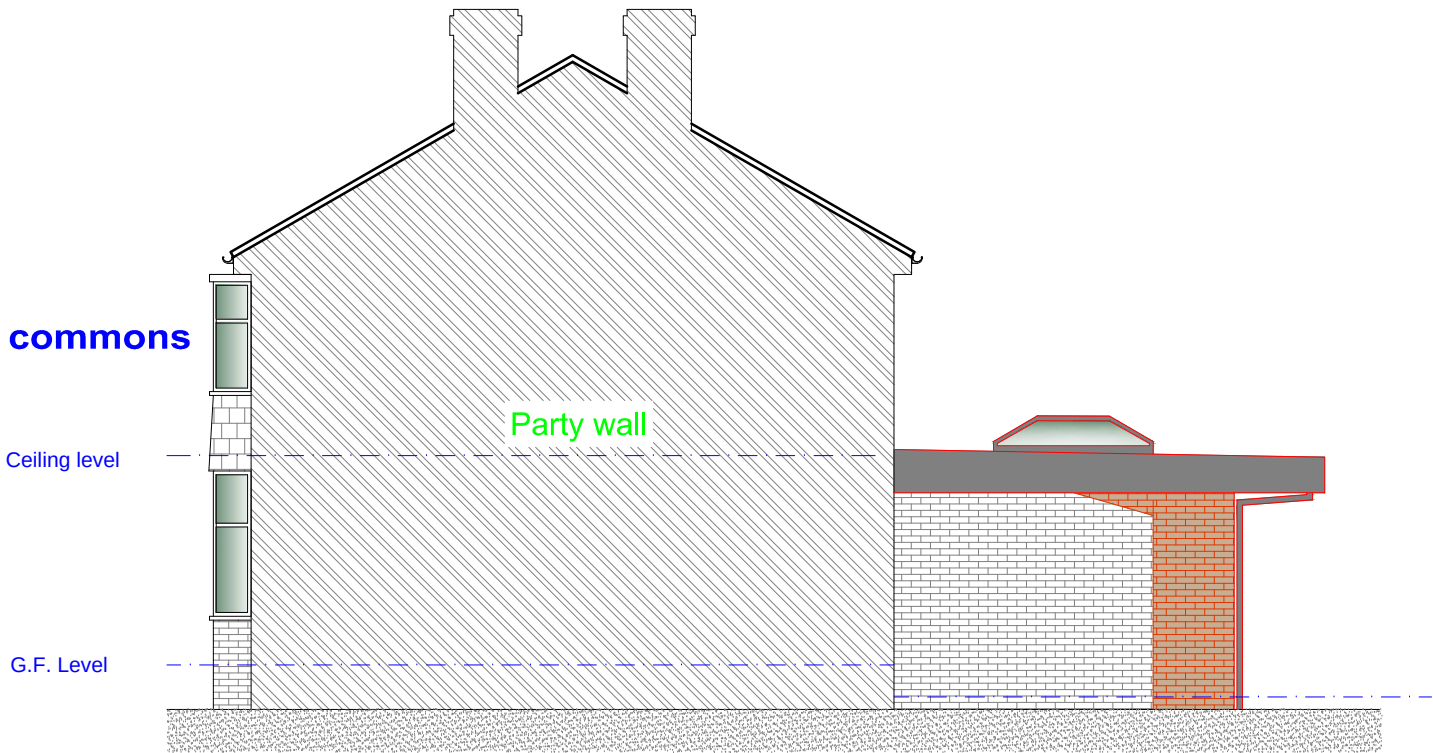

Proposed R/H Side Party Wall Elevation
Scale 1:100

Rev	Date	Description
-----	------	-------------

Issued For : INFORMATION PURPOSES ONLY		
--	--	--

Client	Mrs. Danielle Lowy
--------	--------------------

Project	4 Abbotsford Road, Chorlton. M21 0RJ
	Proposed single storey rear extension.

Scheme - Drawing Title	Proposed Elevations.
------------------------	----------------------

03	Date	17.11.22
Drawing No.	Revision	Scale 1:100 @A3

