




Proposed Site Plan
Scale 1:200@A1

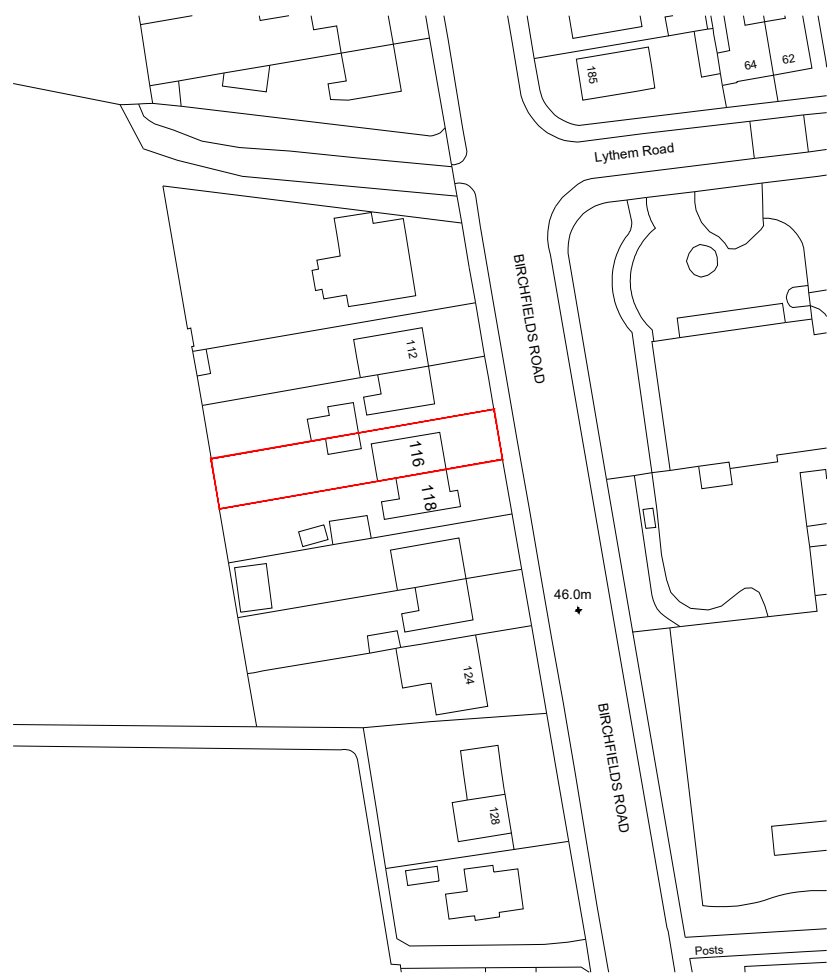

Location Plan
Scale 1:1250@A1



Existing Site Plan
Scale 1:500@A1

GENERAL NOTES

1. The contractor must check the site and the approved drawings before commencing the works and must take any working measurements as necessary and any discrepancy must be reported to the client.
2. Work shall comply with any current relevant BS/codes of practices and confirm to the Building Regulations including the latest amendment. The contractor is responsible for setting out the works.

PROJECT ADDRESS

116 Birchfields Road
Manchester
M14 6PF

PROJECT

Single storey rear extension

KEY

Boundary

REVISION	DATE

Drawing No
PP148(1)22

Scale
1:1250 @ A1
1:500 @A1
1:200 @A1

Date
30.09.22

Drawn by
at

AT A. Design

Address:
12 Hastings Gardens
Stockport
SK5 8BF


T. 07830039347
E. ato_design@hotmail.com



SCALE BAR 1:200



SCALE BAR 1:500

 

SCALE BAR 1:1250