


Key

External Wall Insulation


New Wall

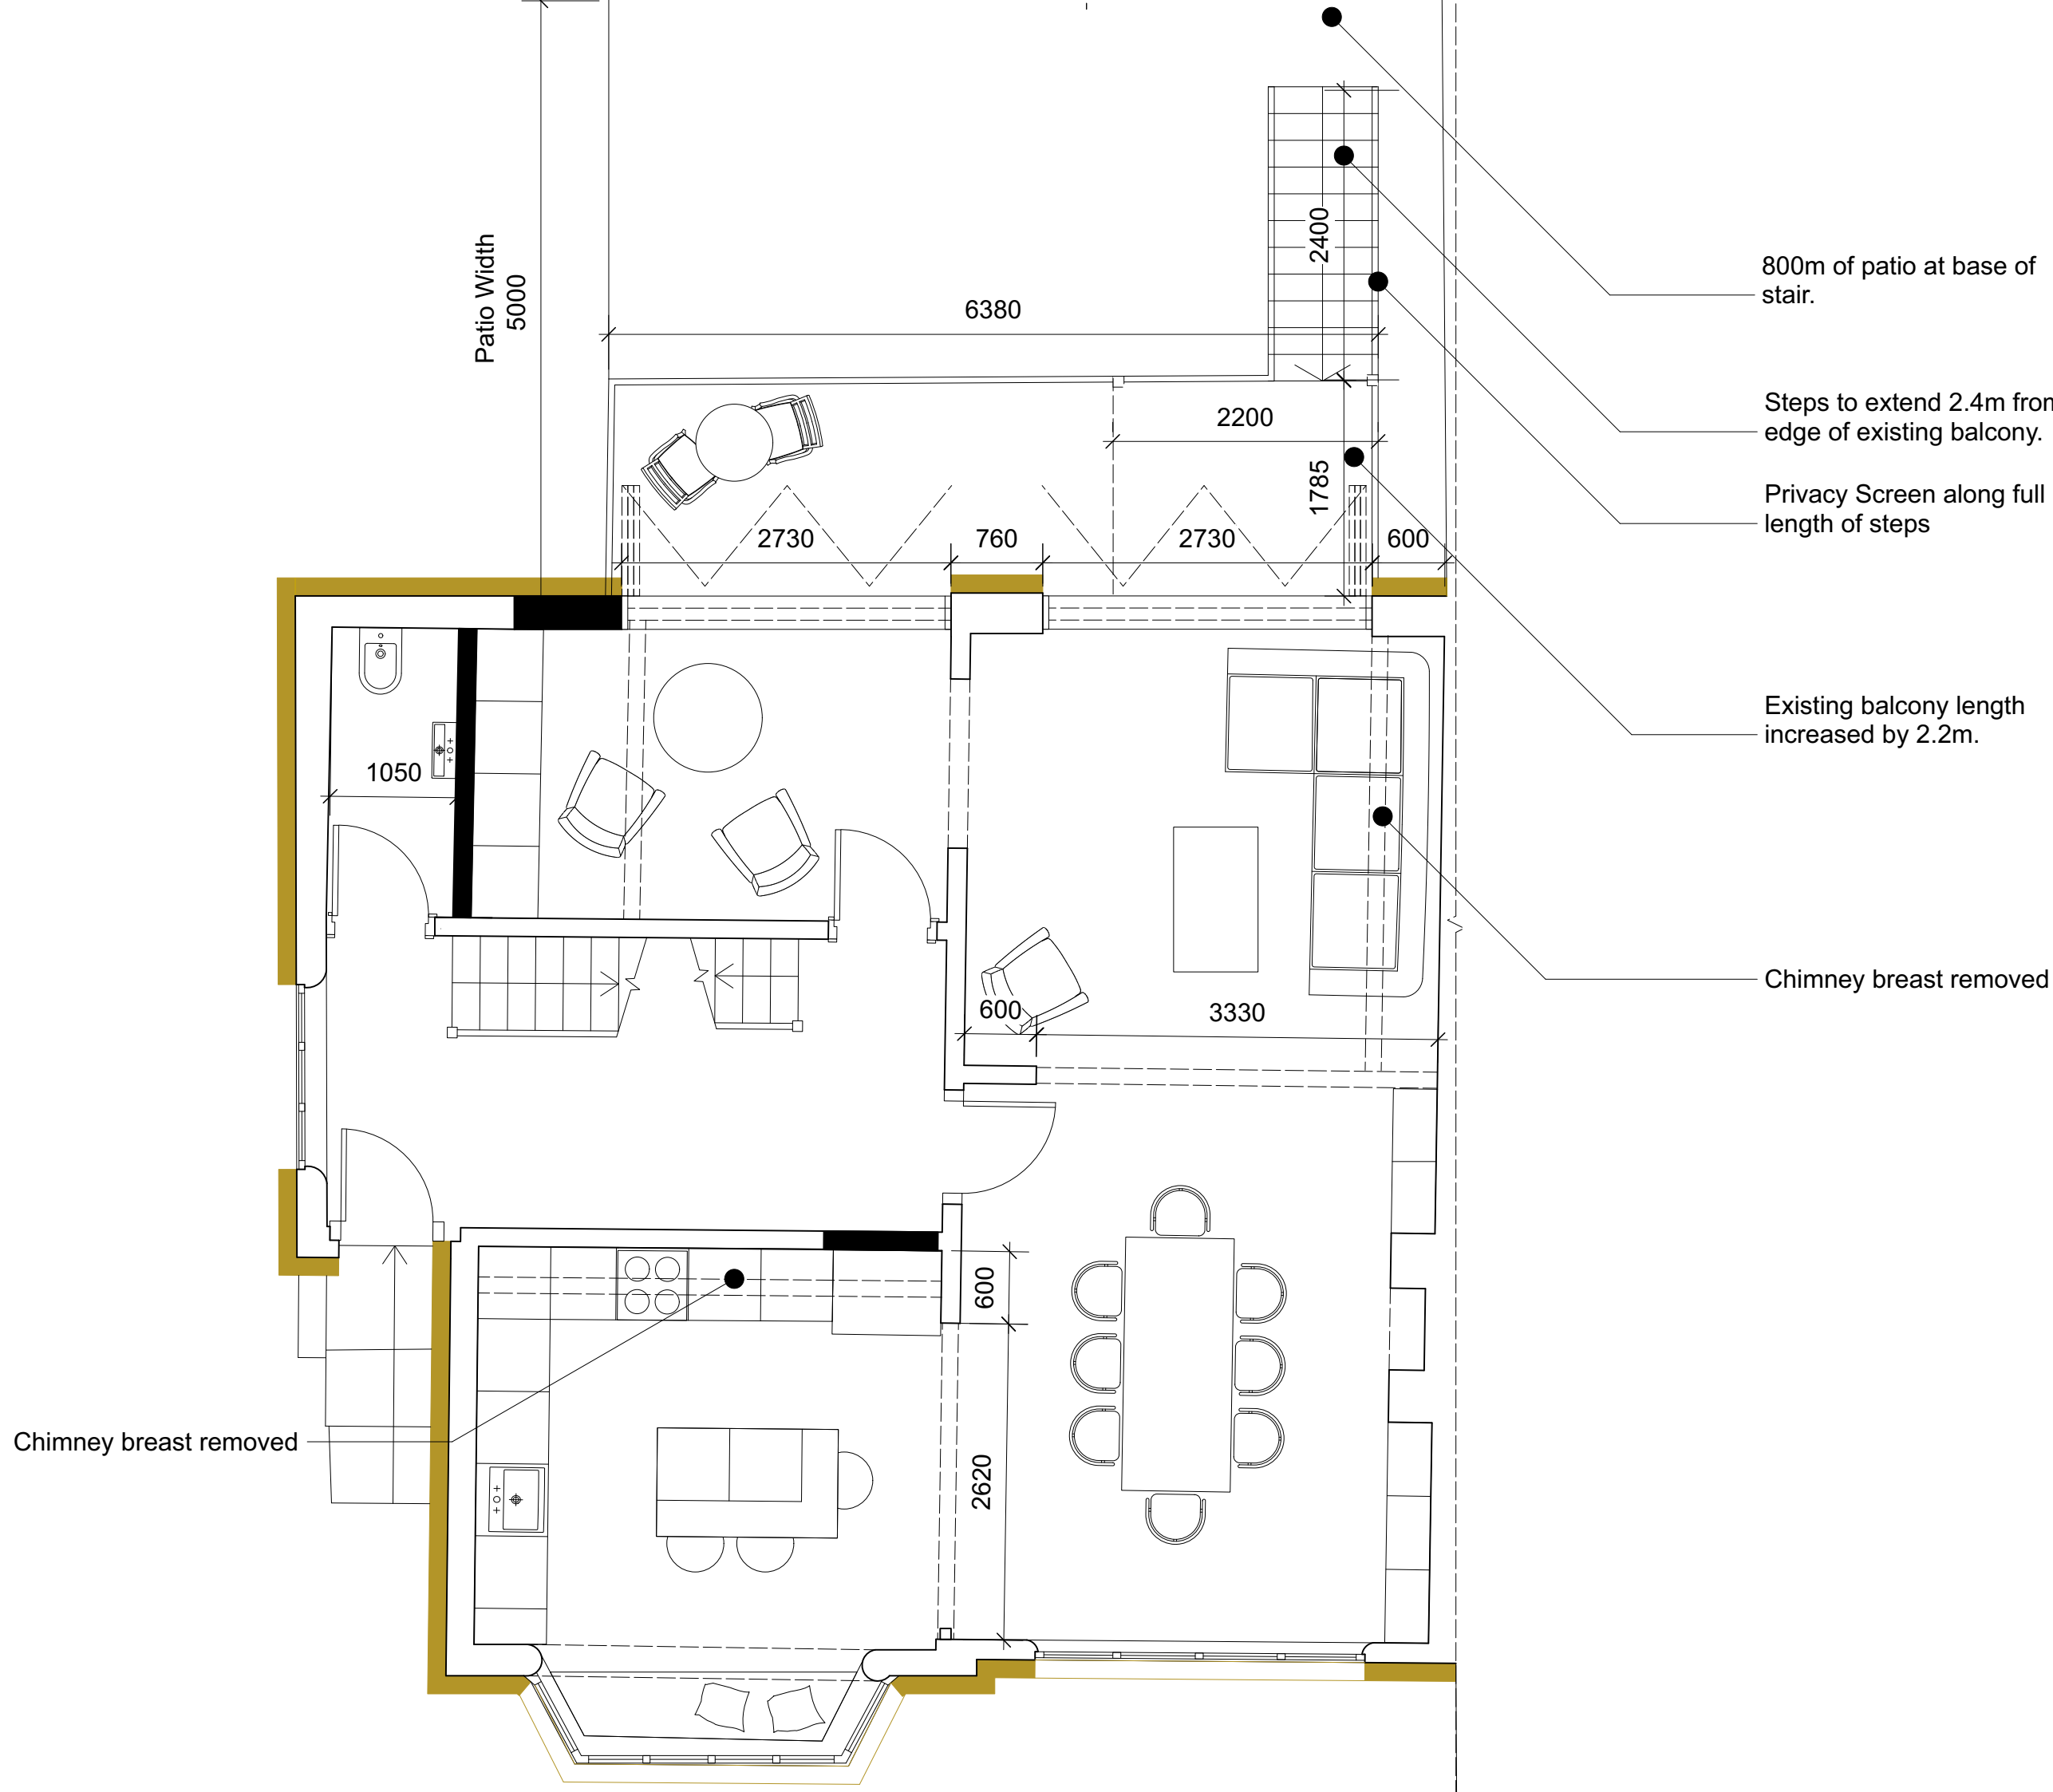


Revisions


* 05.10.22	Planning Submission
A 06.12.22	Planning Alterations
B 07.12.22	Planning Submission B

FOR PLANNING

 

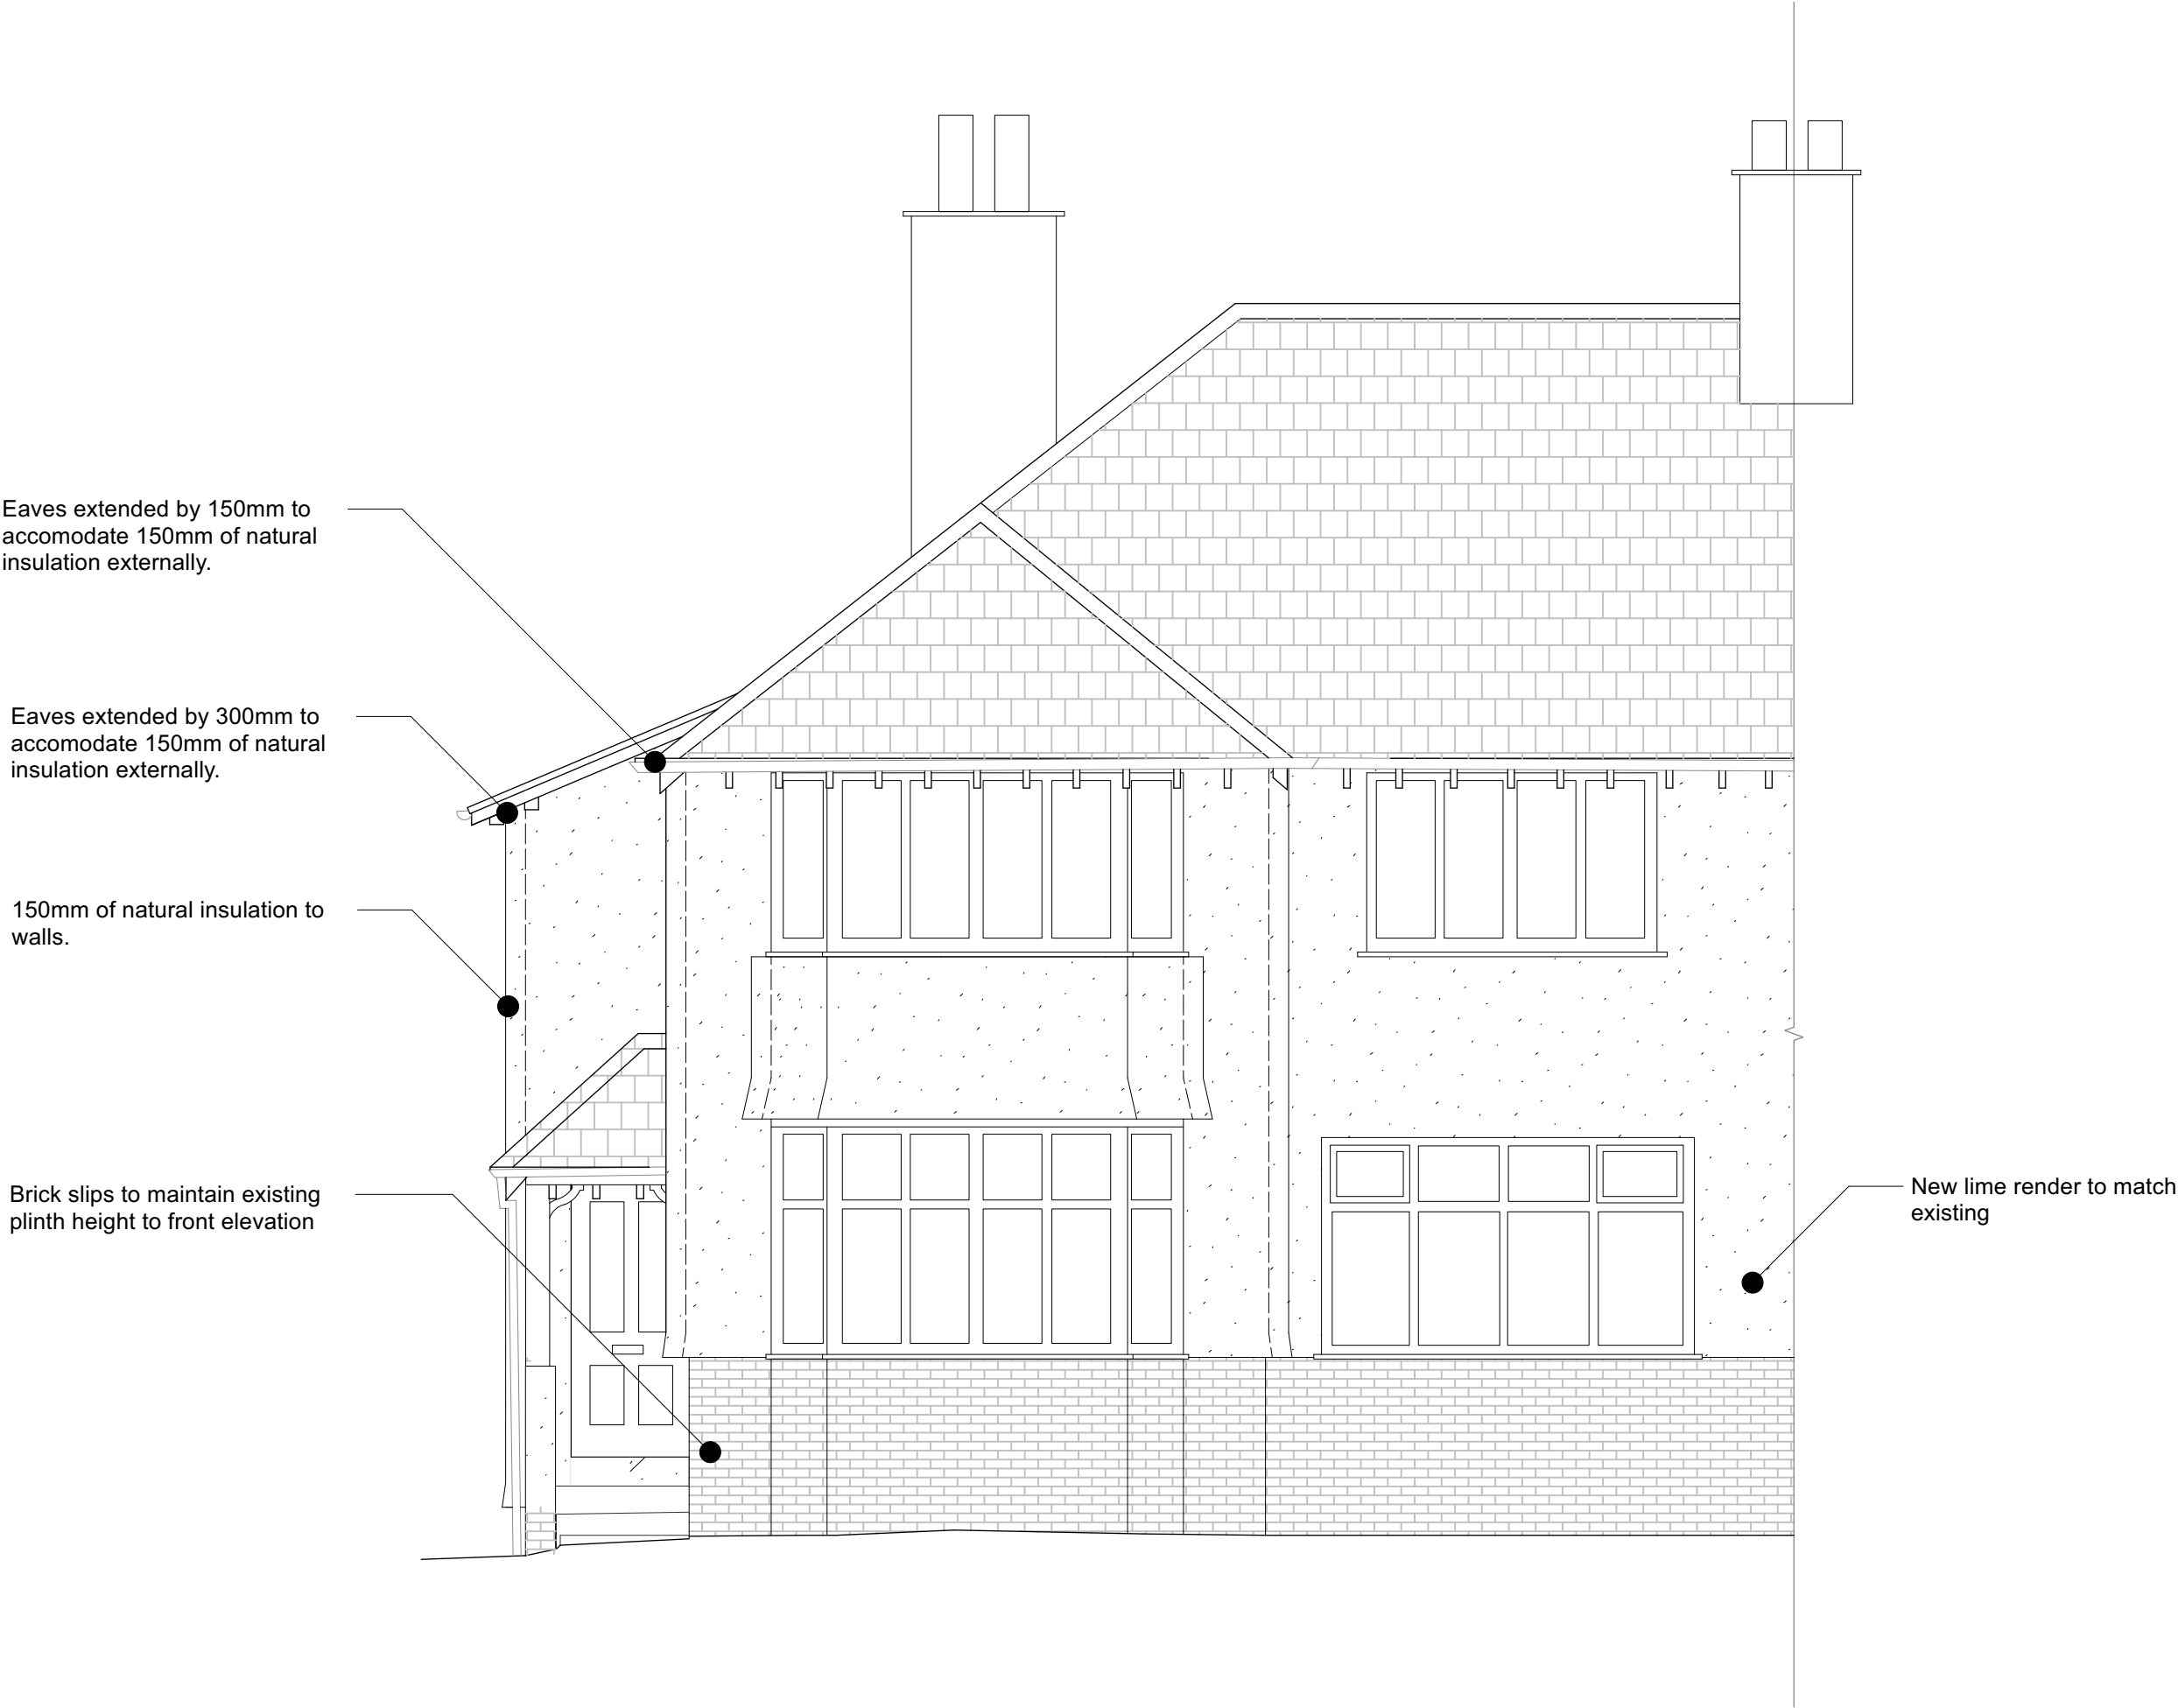


FOR PLANNING

 

EDITORIAL
STUDIO

Drawing
Proposed
East Elevation
Project
Meadow Bank
Contact


post@editorialstudio.com
Scale 1:50 @ A3 Date 05.10.22 Drawing No. 062_L15_01

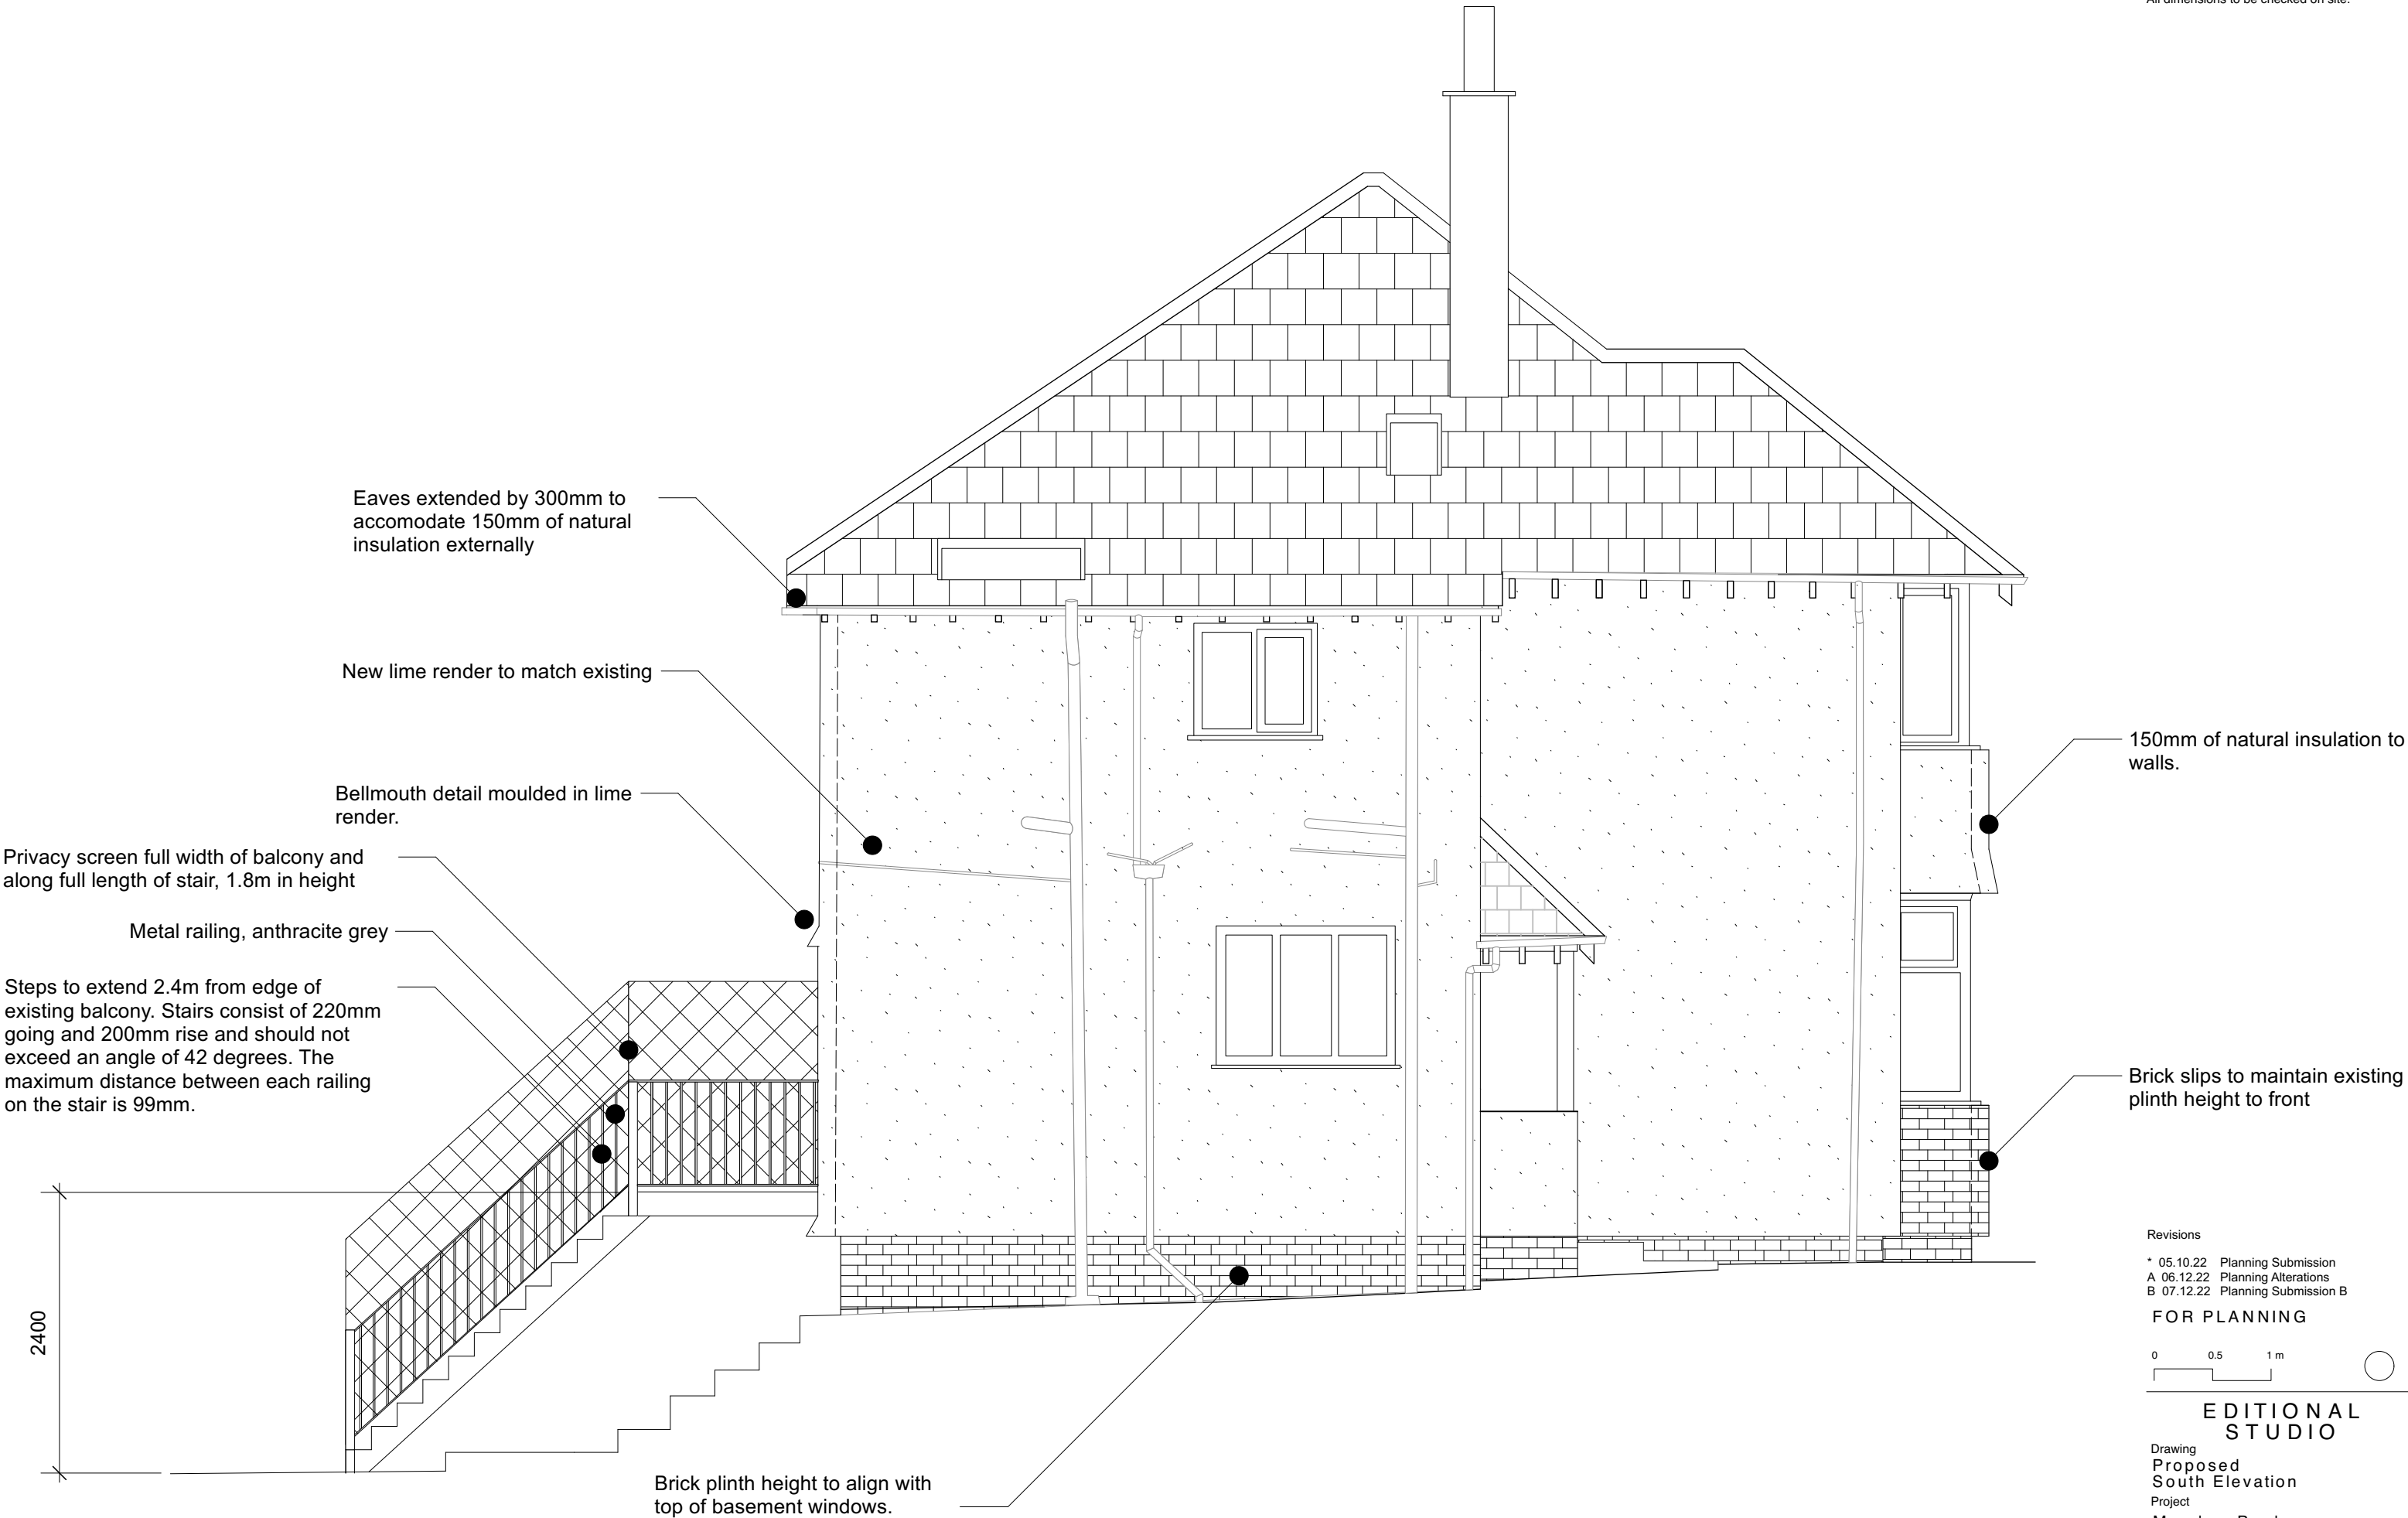

Revisions

* 05.10.22	Planning Submission
A 06.12.22	Planning Alterations
B 07.12.22	Planning Submission B

FOR PLANNING

 

EDITORIAL
STUDIO

Drawing
Proposed
South Elevation
Project
Meadow Bank
Contact


post@editorialstudio.com
Scale
1:50 @ A3

Date
06.12.22

Drawing No.
064_L15_02_B



Example of Bellmouth
detailing on Claude Road
common to Chorltonville to
be retained.

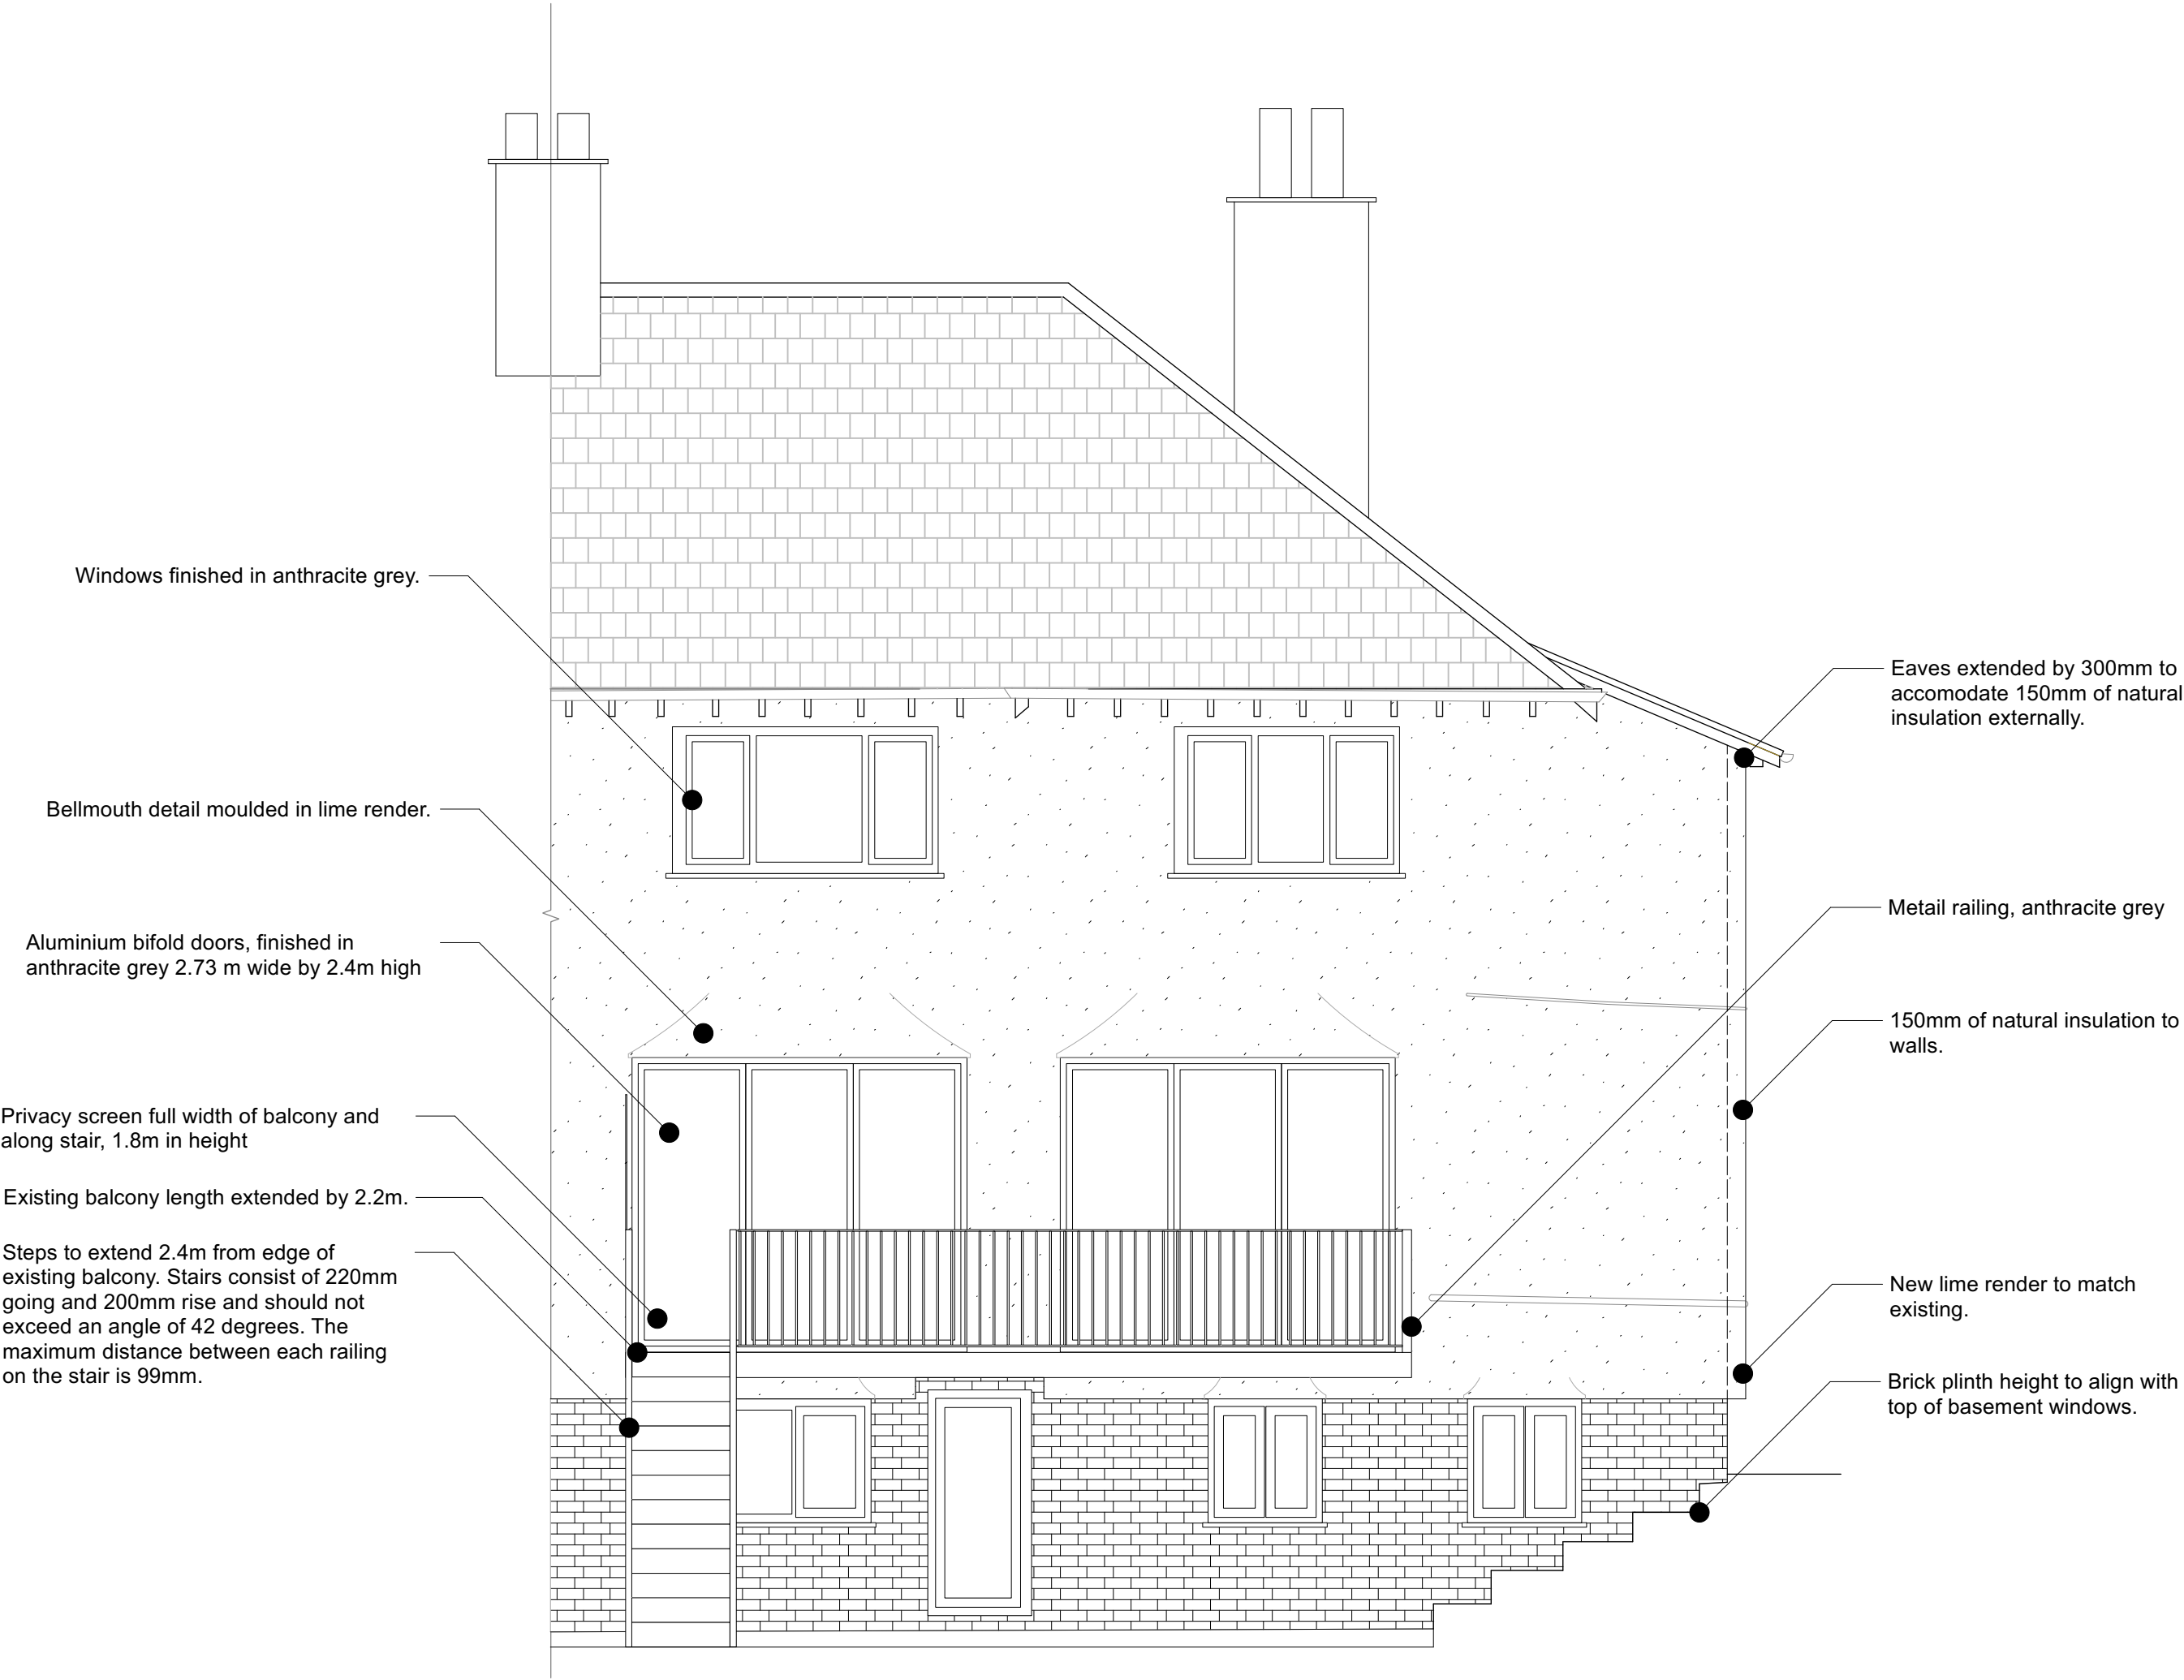

Revisions

* 05.10.22	Planning Submission
A 06.12.22	Planning Alterations
B 07.12.22	Planning Submission B

FOR PLANNING

0 0.5 1 m



Notes

© Editorial Studio Ltd. All rights as per the Copyright and patents Design Act 1988 have been asserted.

All dimensions to be checked on site.



Photograph of existing rear facade

Revisions

* 05.10.22	Planning Submission
A 06.12.22	Planning Alterations
B 07.12.22	Planning Submission B

FOR PLANNING

0

0.5

1 m

EDITORIAL
STUDIO

Drawing

Proposed Rear Elevation View

Project

Meadow Bank

Contact

post@editorialstudio.com

Scale	Date	Drawing No.
1:50 @ A3	07.12.22	062_L16_01_B