


NOTES

Copyright of this drawing is vested and it must not be copied or reproduced without consent.


All dimensions are in millimeters unless indicated. Contractor to check all dimensions prior to commencing work onsite & adopt responsibility for dimensional accuracy prior to works.

Drawing to be read in conjunction with all relevant information. Any discrepancies found between information on this drawing, given elsewhere or recorded onsite shall be reported immediately.


Do not scale from this drawing.. If in doubt ask!

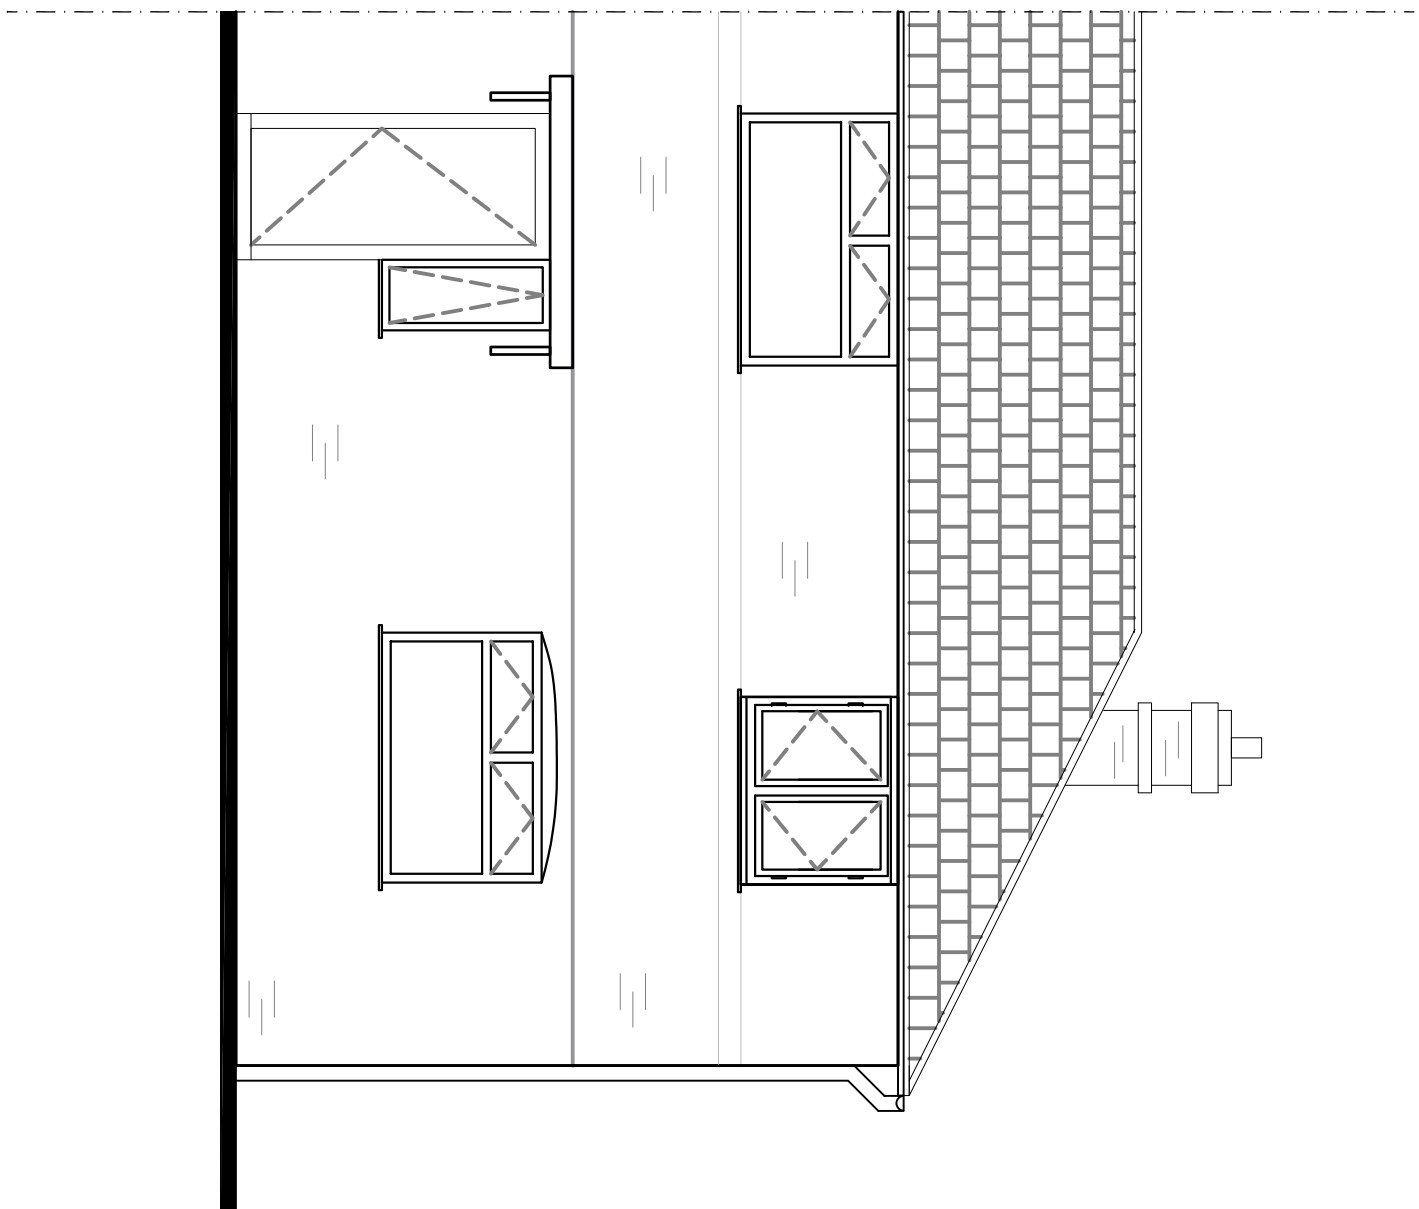


03 Existing Front Elevation
1:50

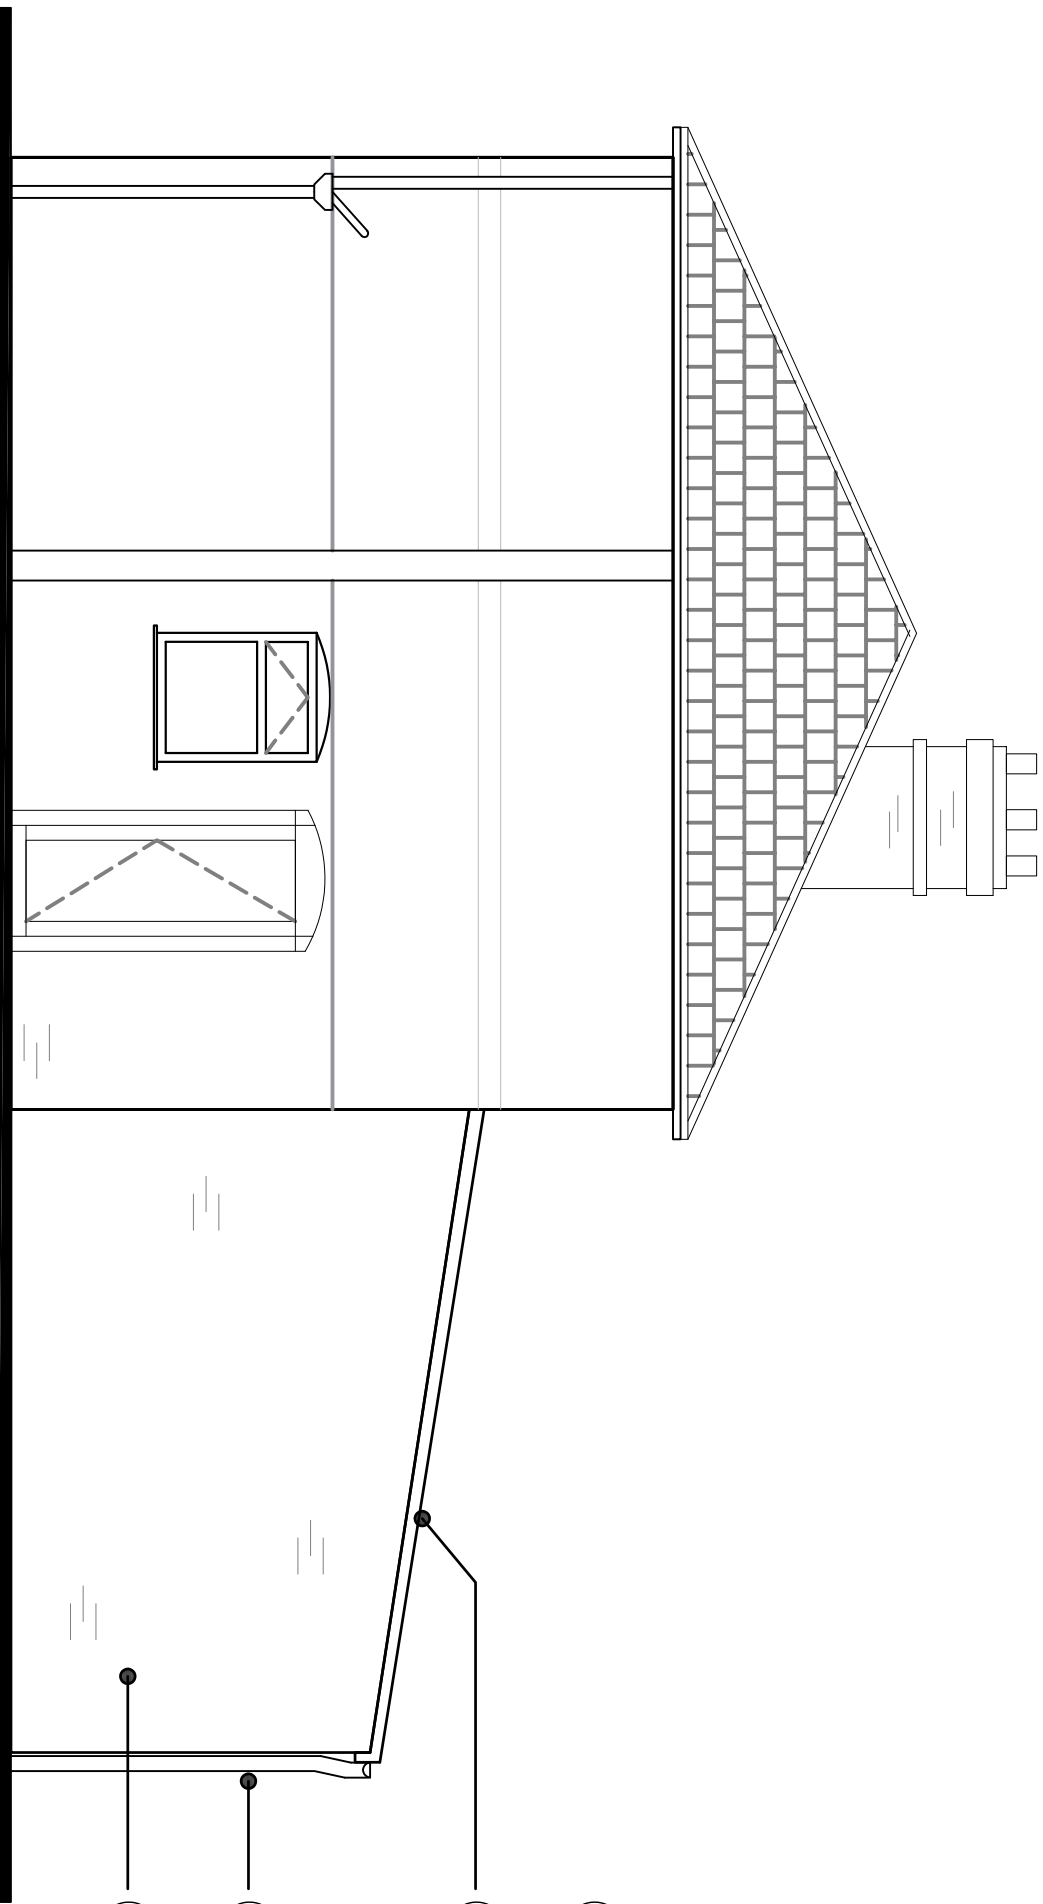

04 Proposed Side Elevation
1:50

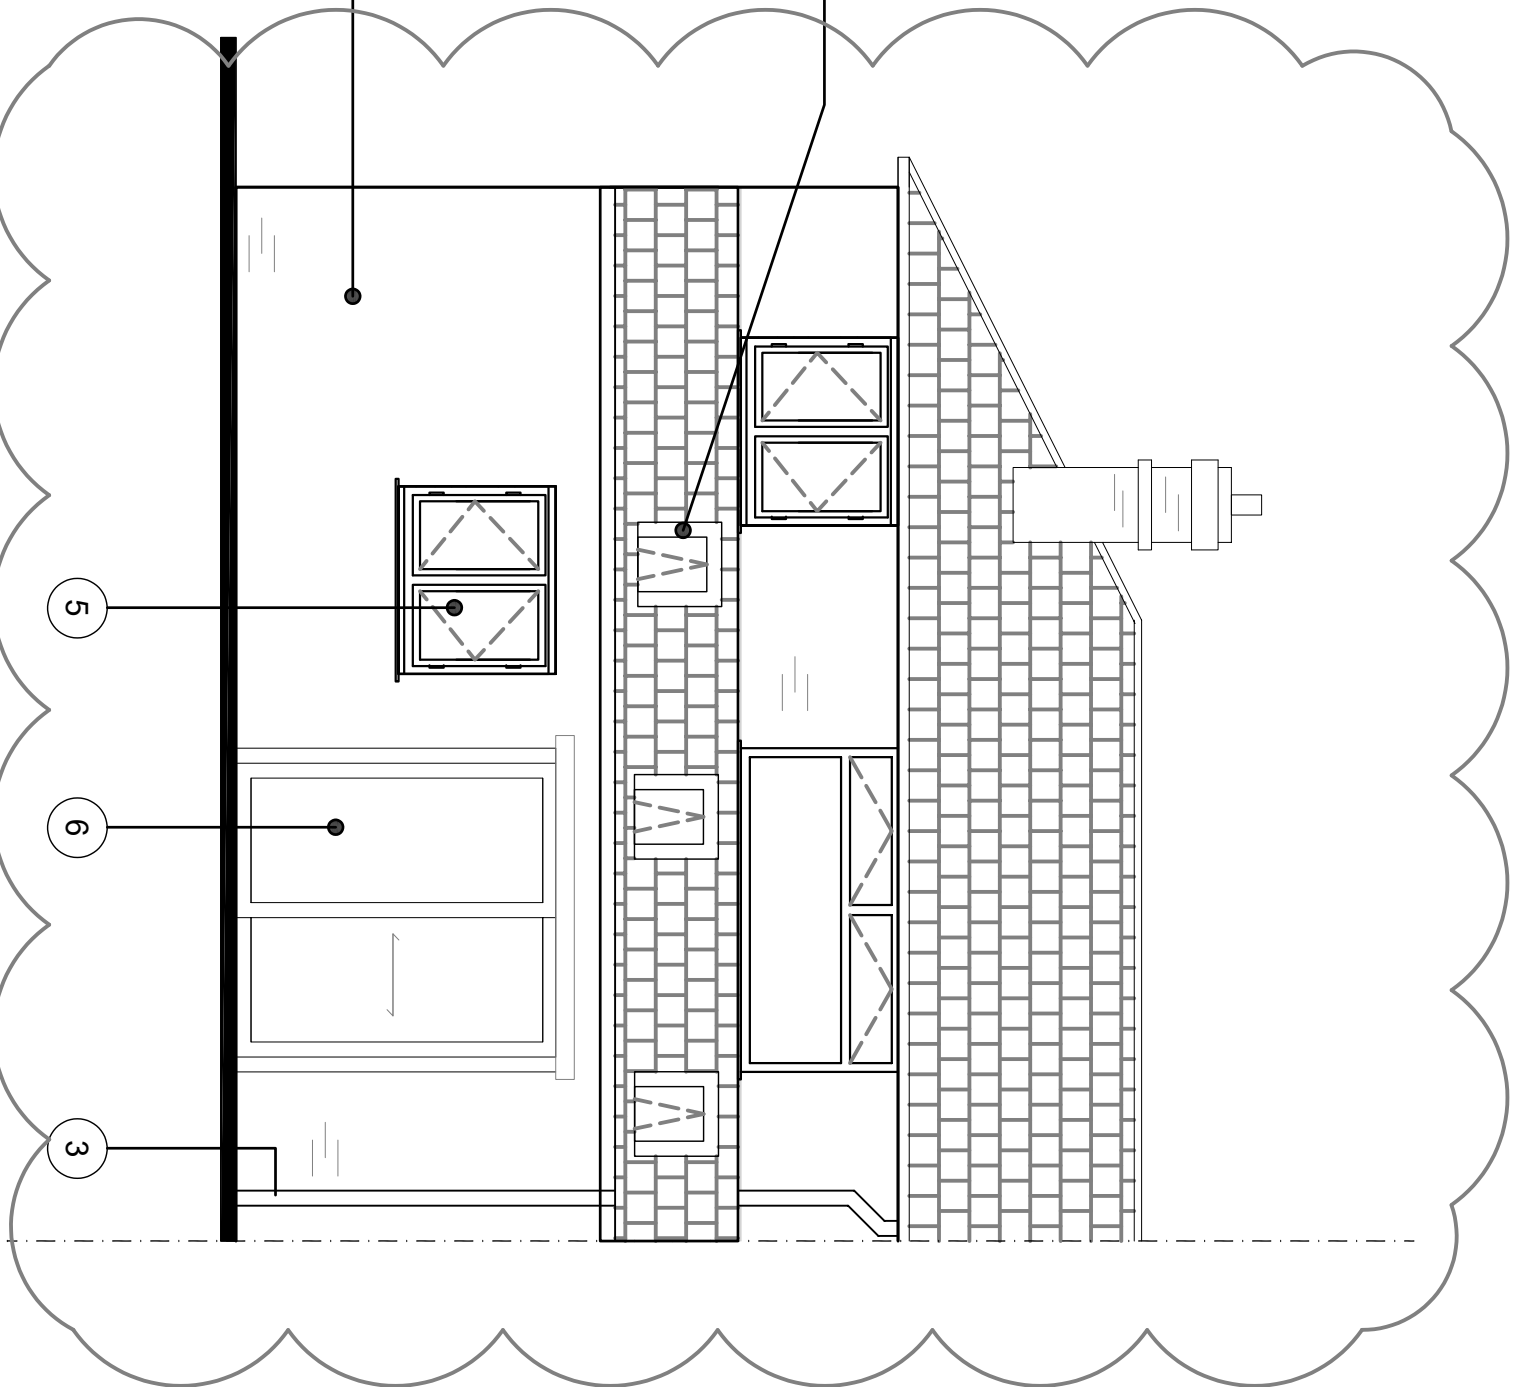


05 Proposed Rear Elevation
1:50

 


SCALE BAR 1:50

KEY:


- 1 New 3 no White Velux roof light to match existing windows, subject to LPA approval.
- 2 Proposed roof tiles to match existing, subject to LPA approval.
- 3 Proposed tiles to match existing, subject to LPA approval.
- 4 Proposed bricks to match existing, subject to LPA approval.
- 5 Proposed white uPVC windows to match existing, subject to LPA approval.
- 6 Existing white sliding door to be moved to the outer wall as part of the new extension or similar approved.

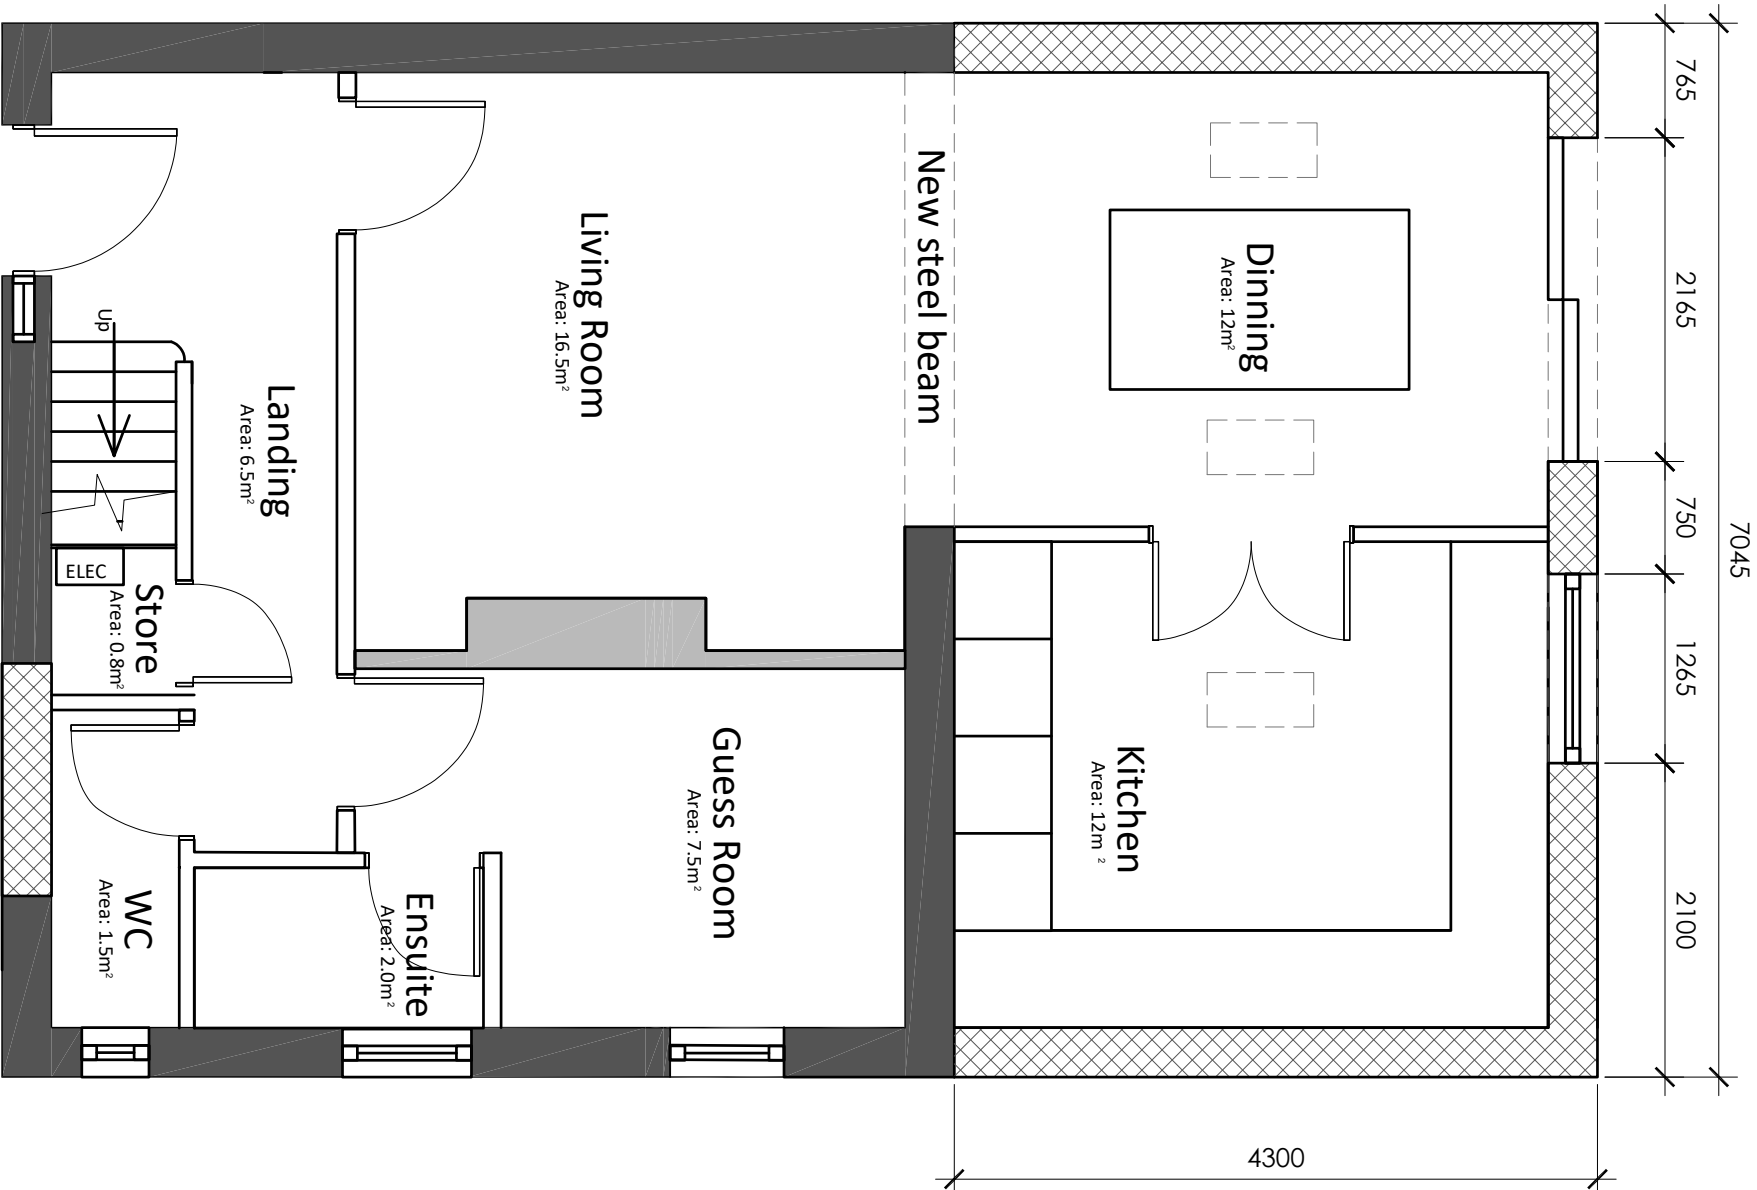

01 Proposed Ground Floor Plan
1:50

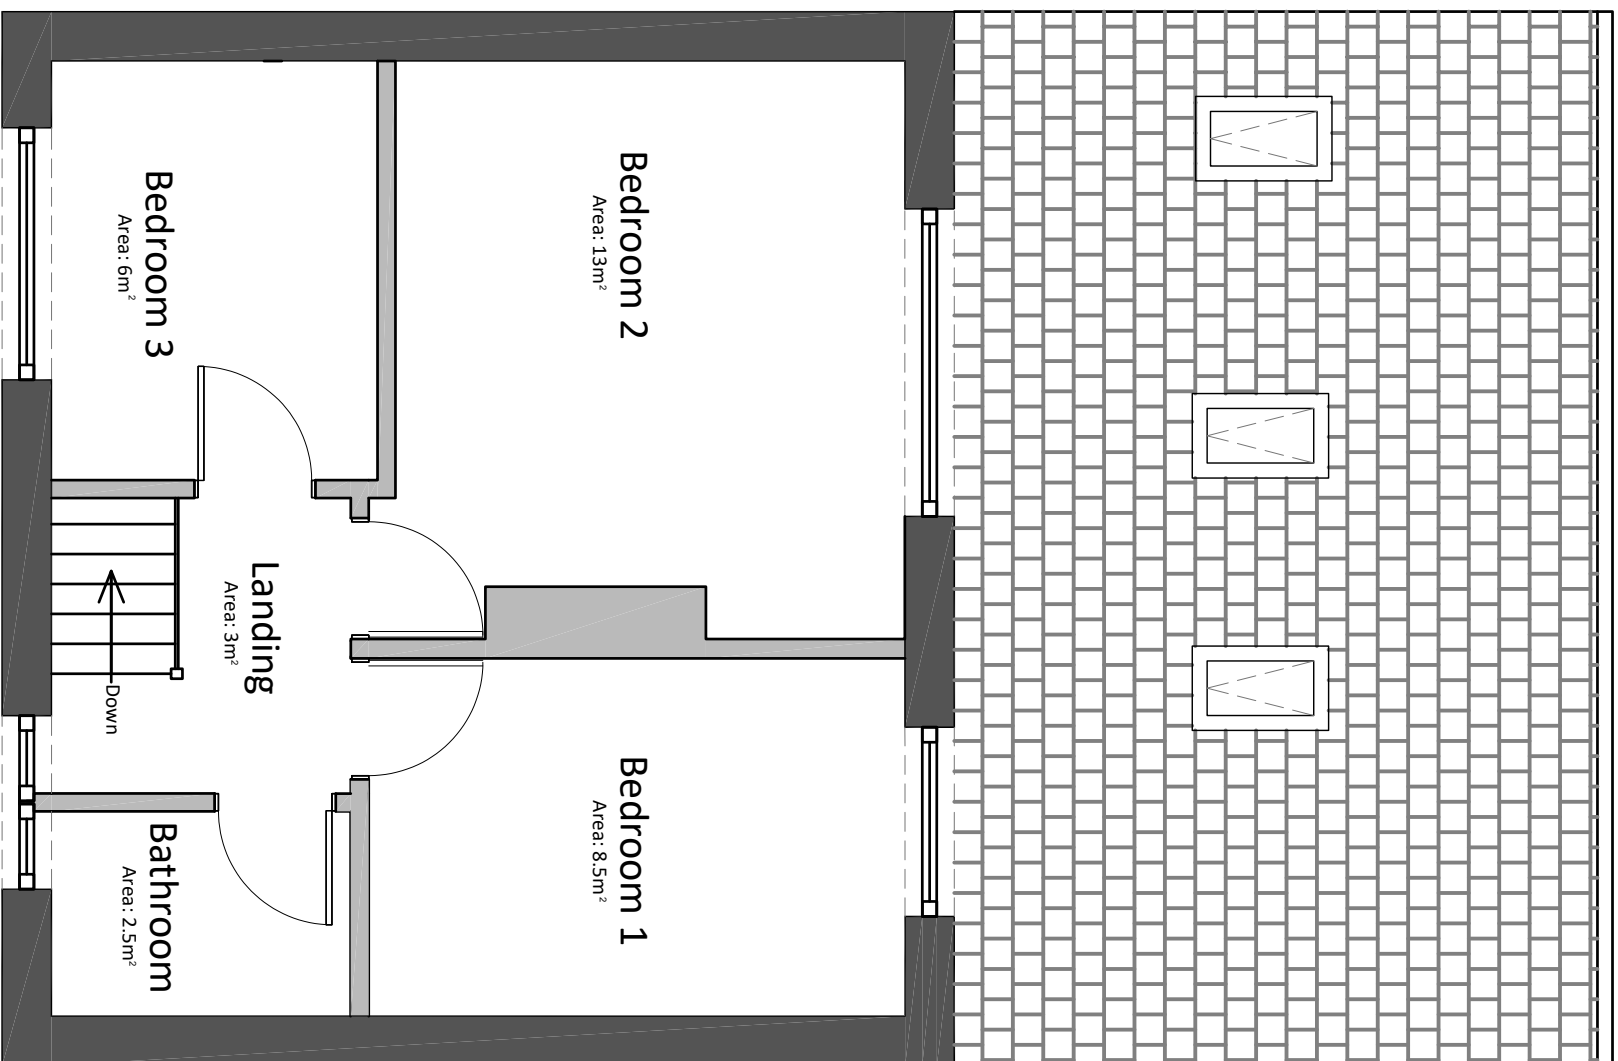

02 Proposed First Floor Plan
1:50

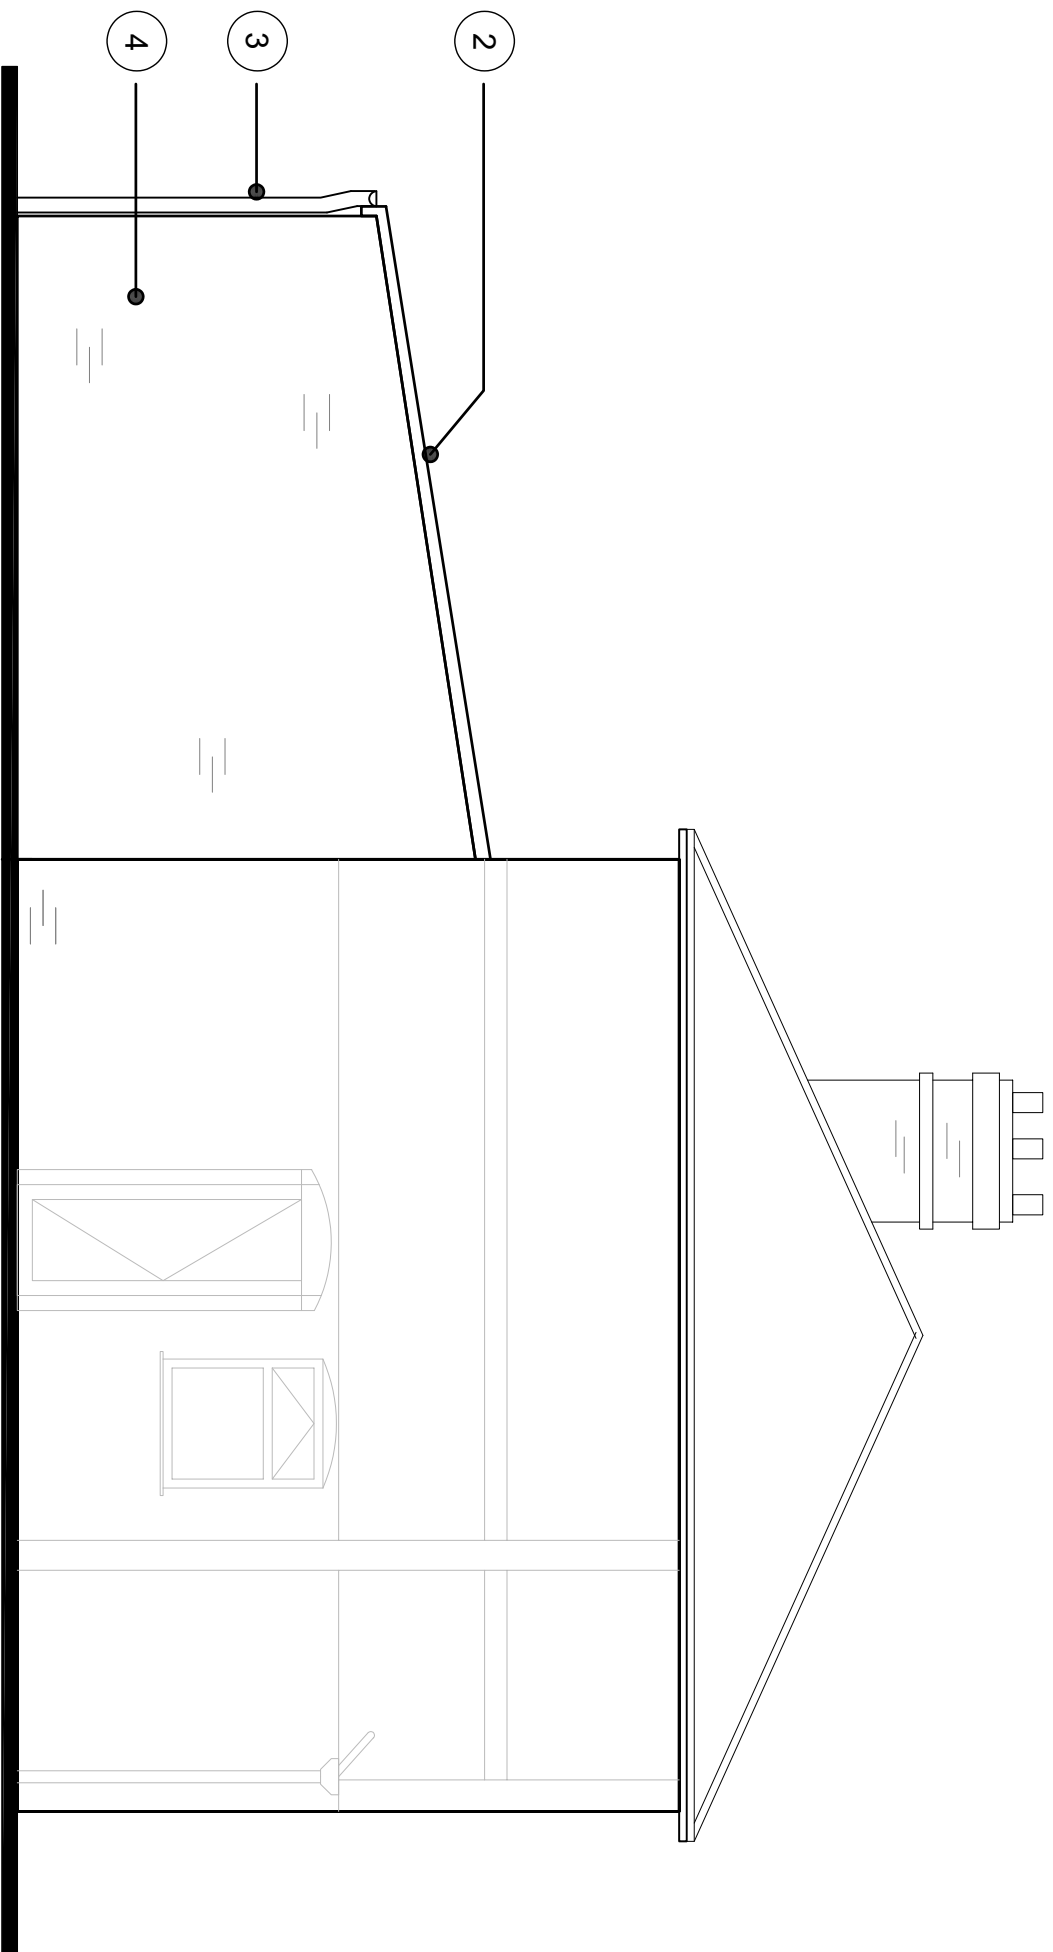

06 Proposed West Elevation
1:50



Proposed Site Location Plan @ 1:1250



CLIENT			
3 Congleton Avenue, M14 IRP			
PROJECT			
060622 - Rear Extension			
STAGE			
PLANNING			
DRAWING TITLE		SCALE	1:50@A1
PROPOSED PLANS AND ELEVATIONS		DATE	16.09.22
DRAWING NO.	EX-XX-20-001	REV	C