


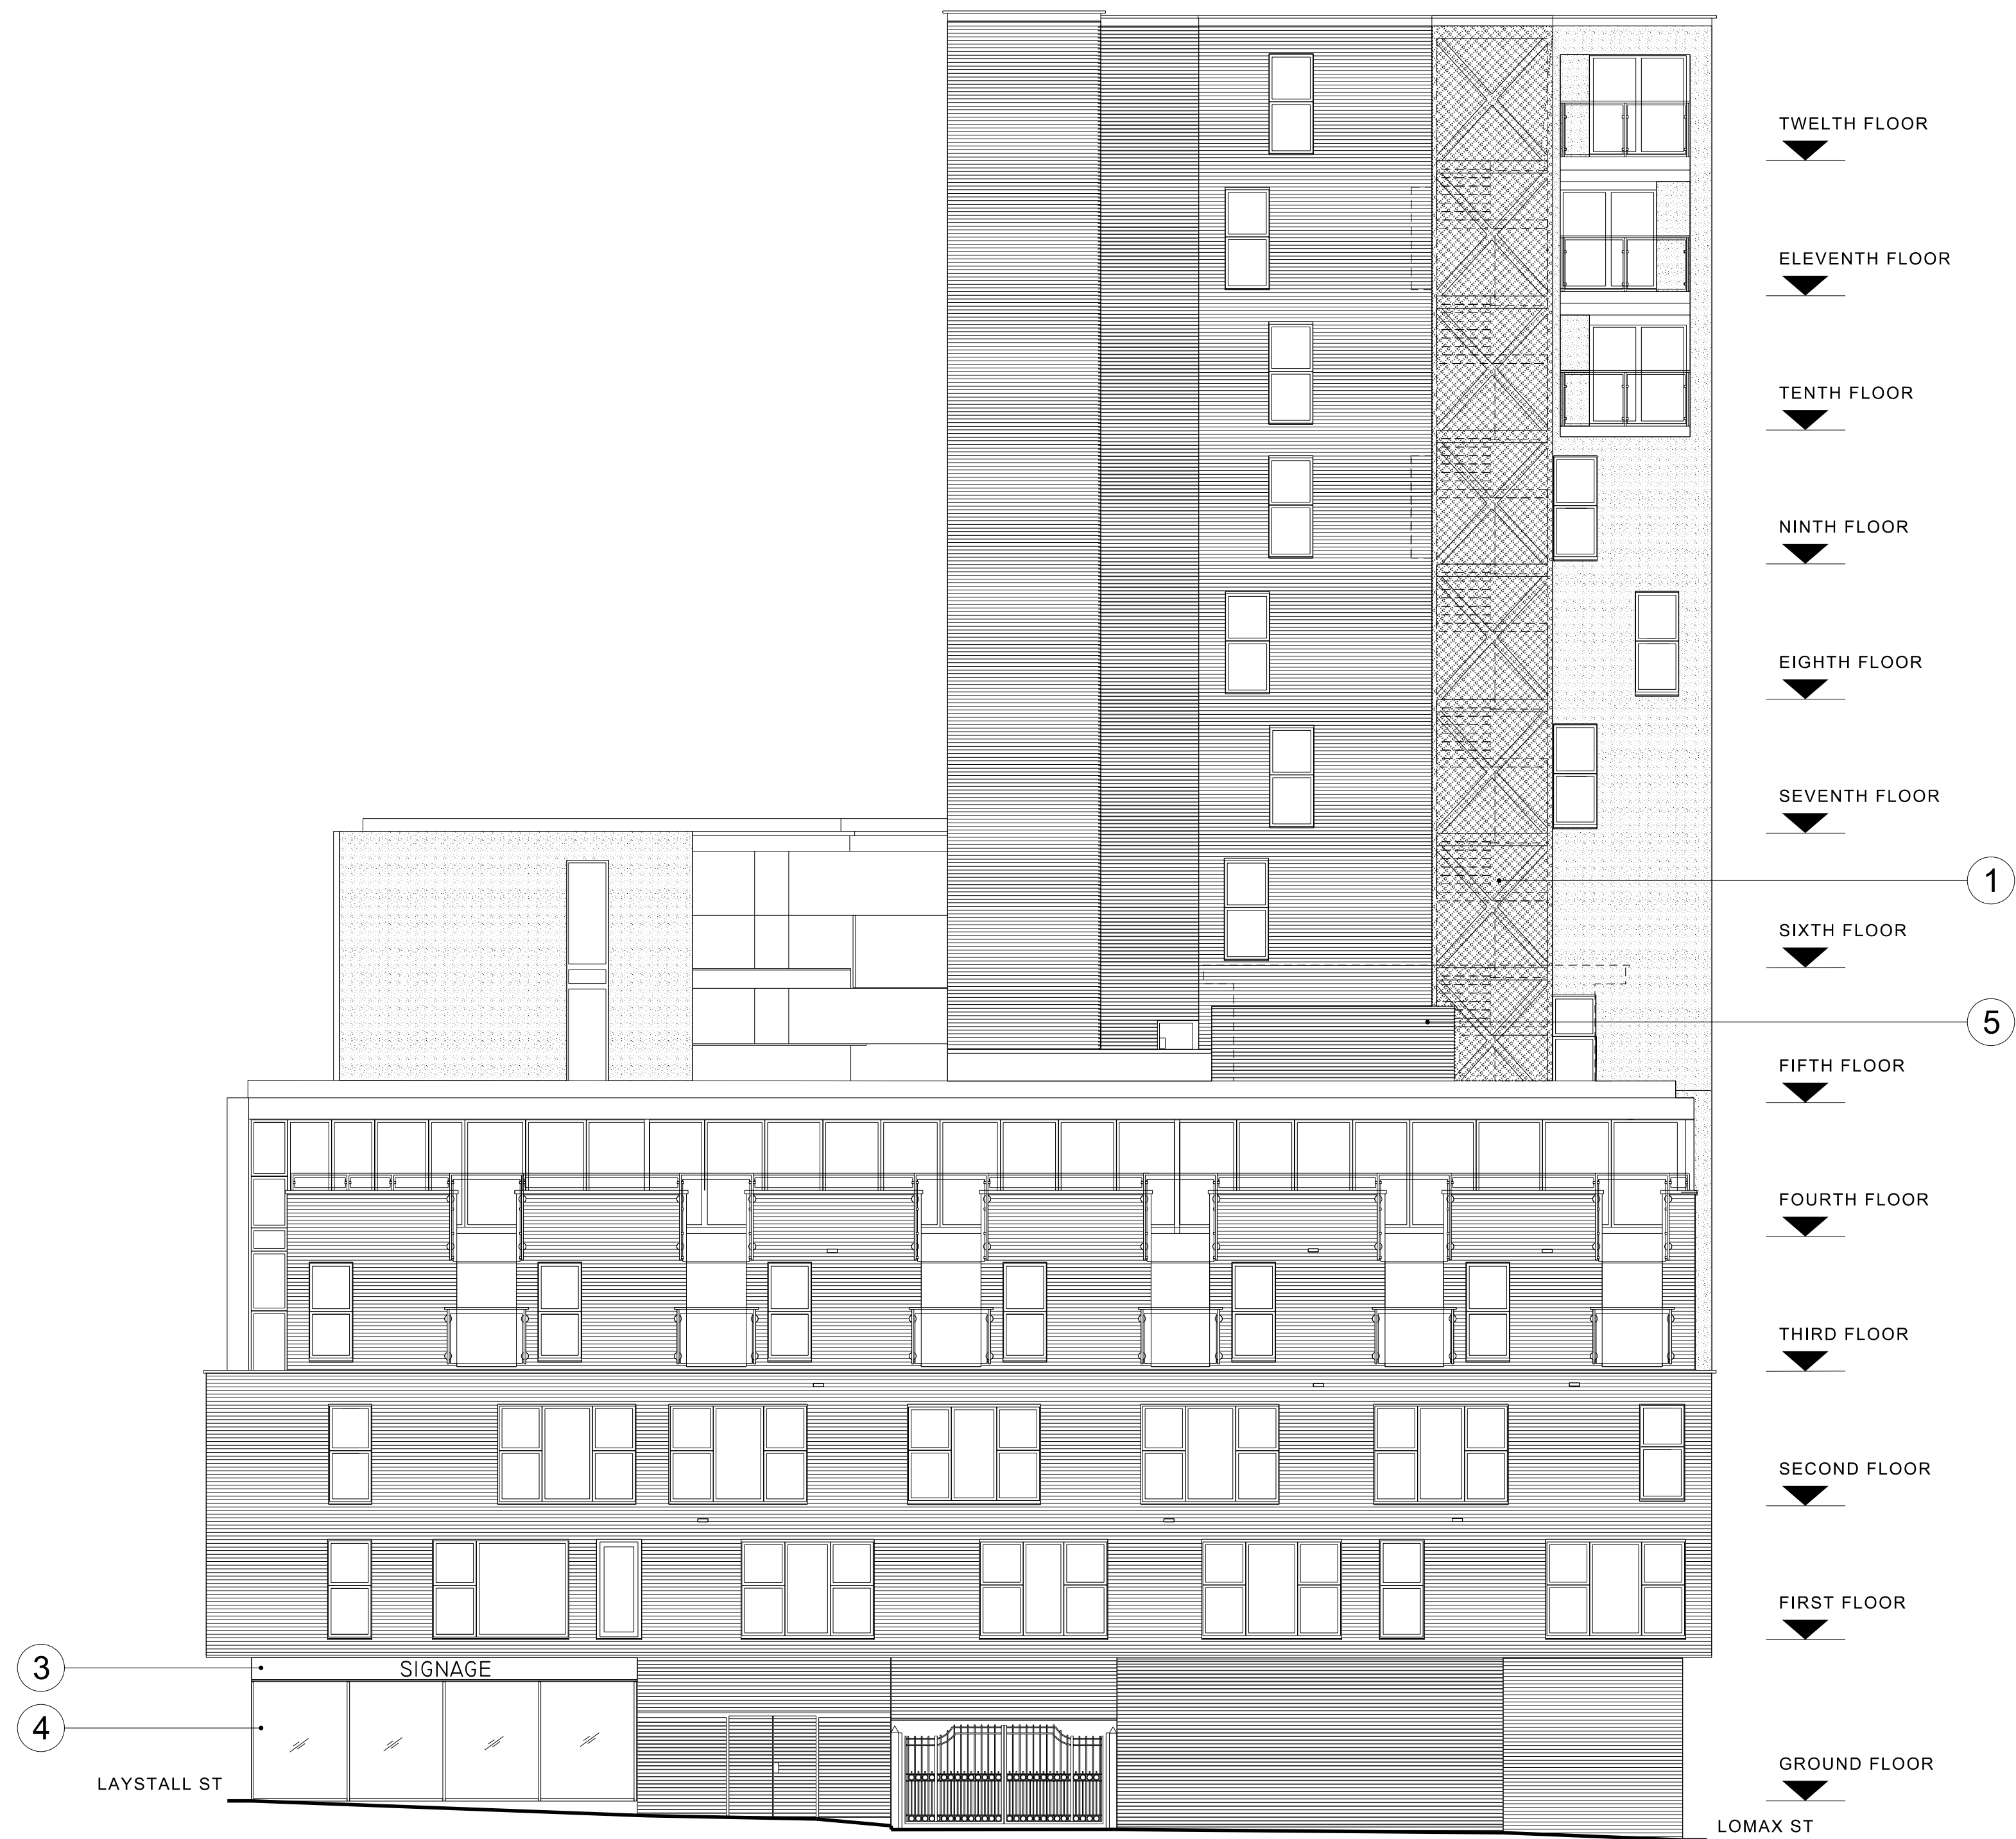

KEY

- EXISTING BRICK
- EXISTING RENDER
- EXISTING LOUVRES

- PPC PERFORATED CLADDING (RAL 7021) TO PROVIDE WEATHER PROTECTION TO STAIR
- PPC FIRE RESISTING CLADDING, COLOUR RAL 7021
- PPC SOLID PANEL FOR SIGNAGE + VENTILATION
- NEW PPC CURTAIN WALLING SHOPFRONT, DARK GREY FRAME
- PROPOSED 12 NO. CONDENSER UNITS BEHIND LOUVRED SCREEN PPC ALUMINIUM LOUVRED SCREEN TO HEIGHT OF 2m

NOTE SIGNAGE INDICATIVE, SUBJECT TO ADVERTISEMENT CONSENT

JOB NAME
CIEL LAYSTALL LTD
LAYSTALL ST
MANCHESTER
M1 2JZ
DRAWING TITLE
PROPOSED WEST ELEVATION
BROCK STREET

STATUS
Planning

DATE Sep '19 SHEET BY KO SCALE @ SIZE 1:100@A1

JOB NO. 4328 CODE PL DRAWING NO. 212 REV -

DLG ARCHITECTS
LEEDS
One Brewery Wharf
Waterloo Street
Leeds
LS10 1CX
LONDON
Studio 12.0G1
The Leather Market
11-15 Weston Street
London
SE1 3ER

+44(0)113 247 1222
leeds@dlgarchitects.com
+44(0)207 620 1236
london@dlgarchitects.com

dlgarchitects.com

dlg