



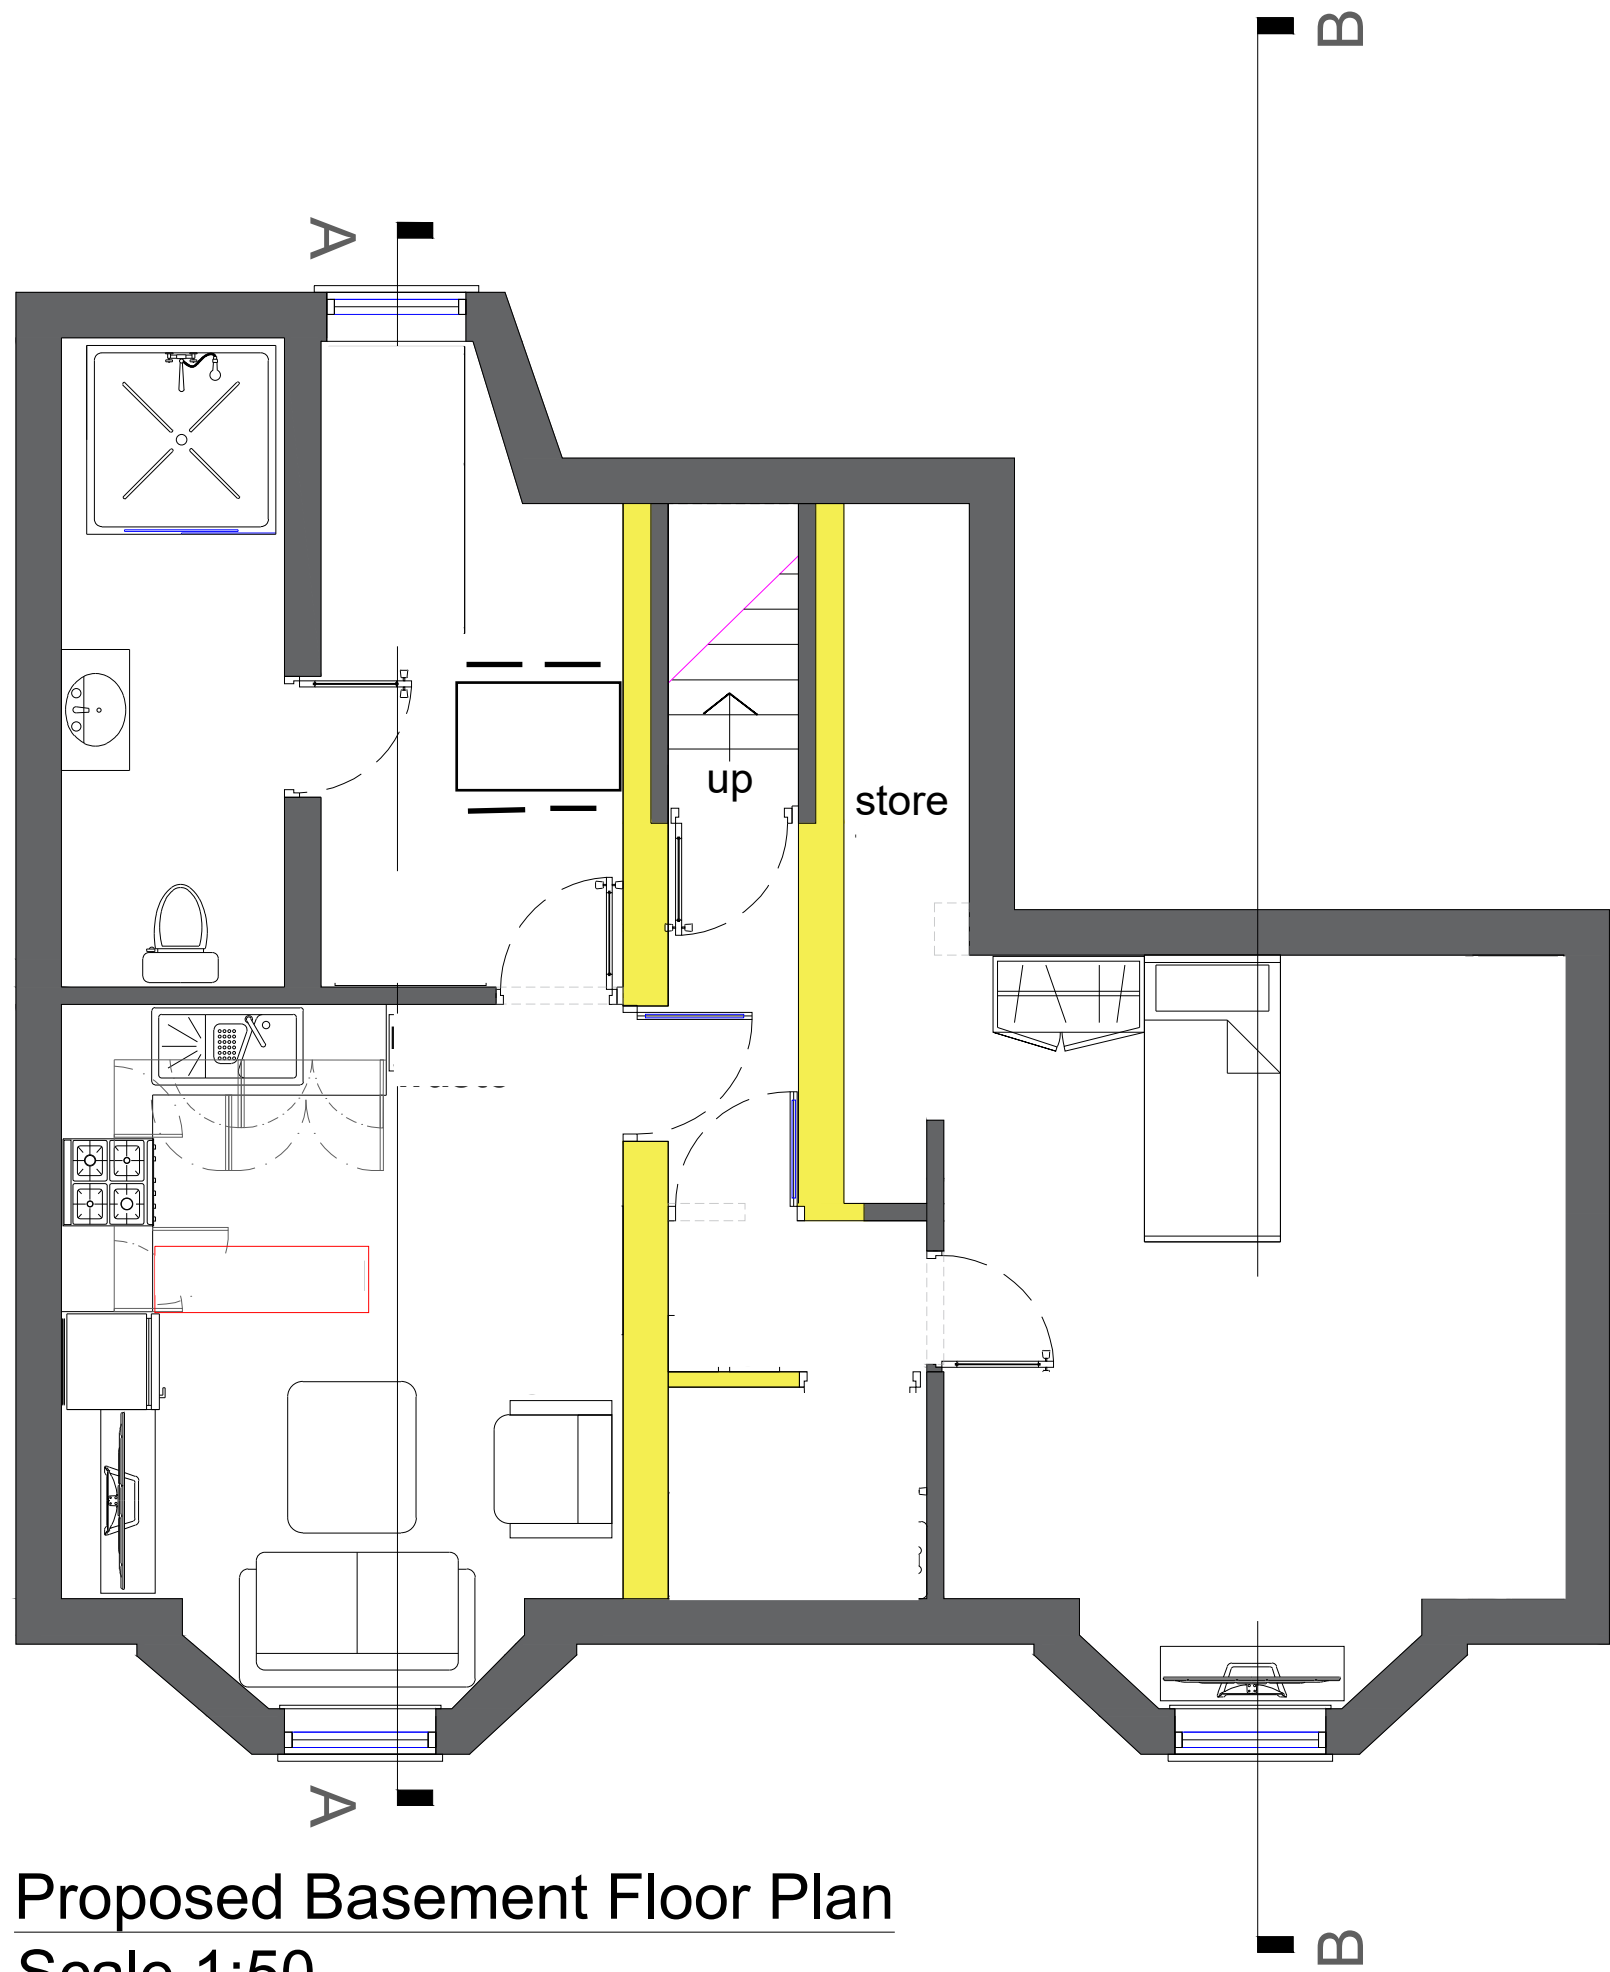

Proposed Basement Floor Plan
Scale 1:50

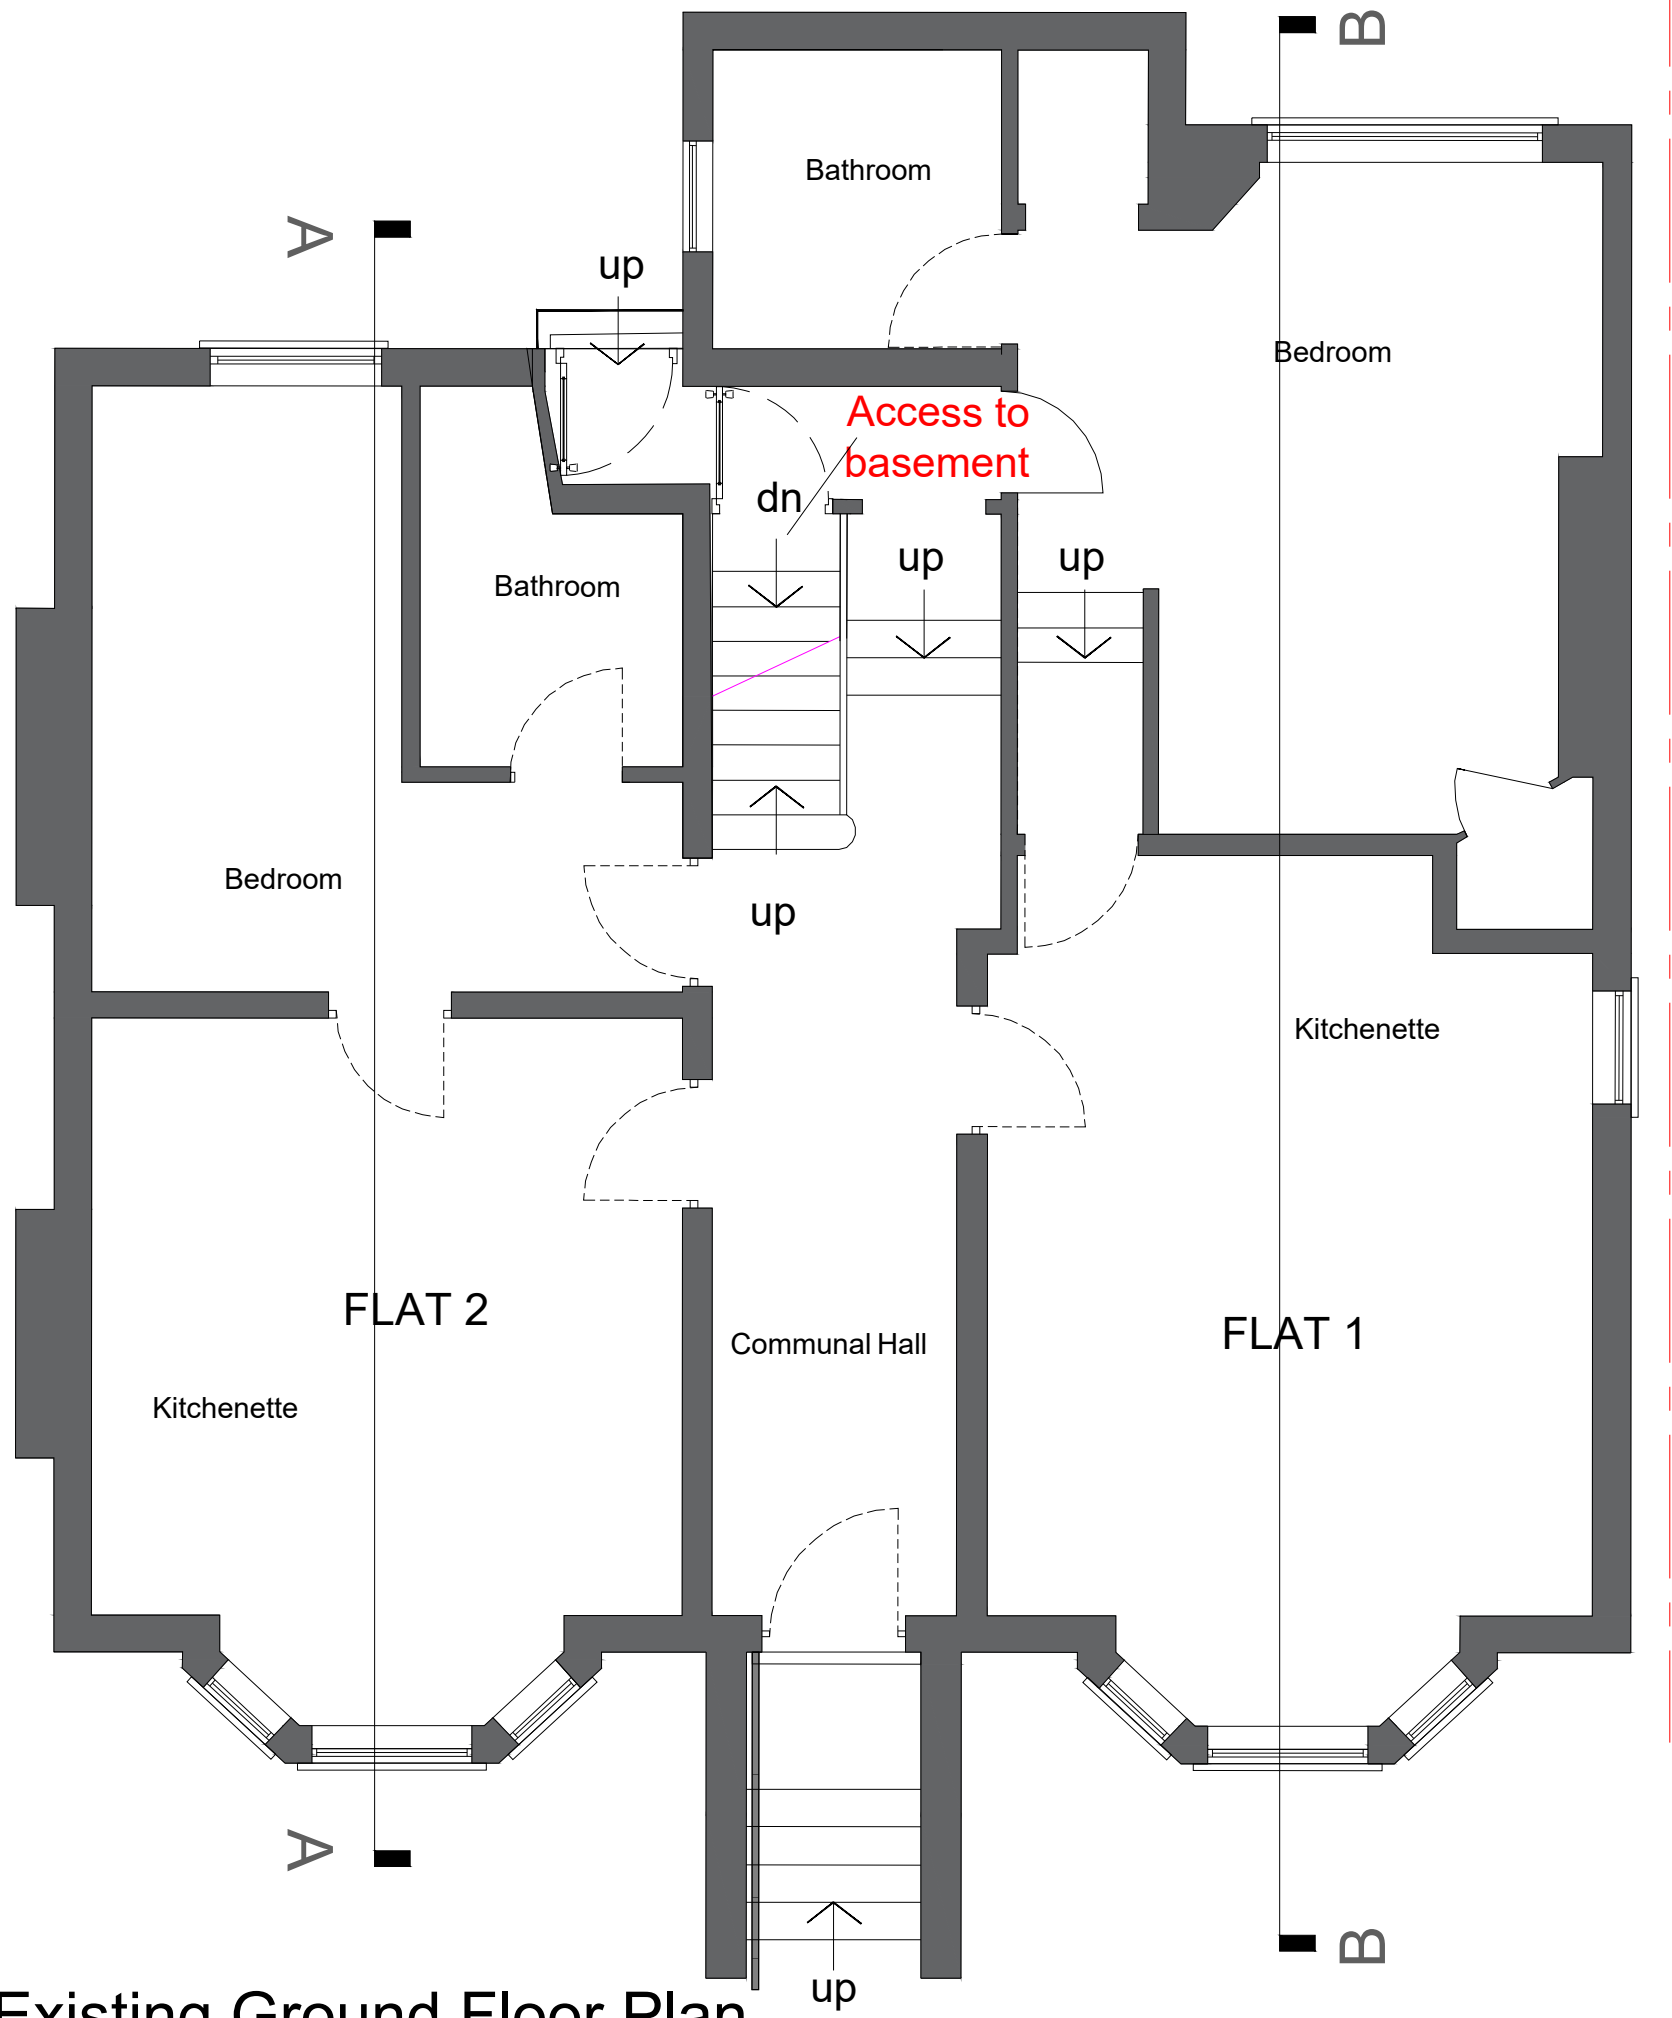

Existing Ground Floor Plan
Scale 1:50



Proposed Front Elevation
Scale 1:100



Proposed Rear Elevation
Scale 1:100

GENERAL NOTES

1. The contractor must check the site and the approved drawings before commencing the works and must take any working measurements as necessary and any discrepancy must be reported to the client.
2. Work shall comply with any current relevant BS/codes of practices and confirm to the Building Regulations including the latest amendment. The contractor is responsible for setting out the works.

PROJECT ADDRESS


9 Brook Road
Manchester
M14 6UE

PROJECT


Basement conversion to two
residential units

KEY

- GFL Ground Floor Level
- BFL Basement Floor Level
- Structure to be demolished
- Boundary

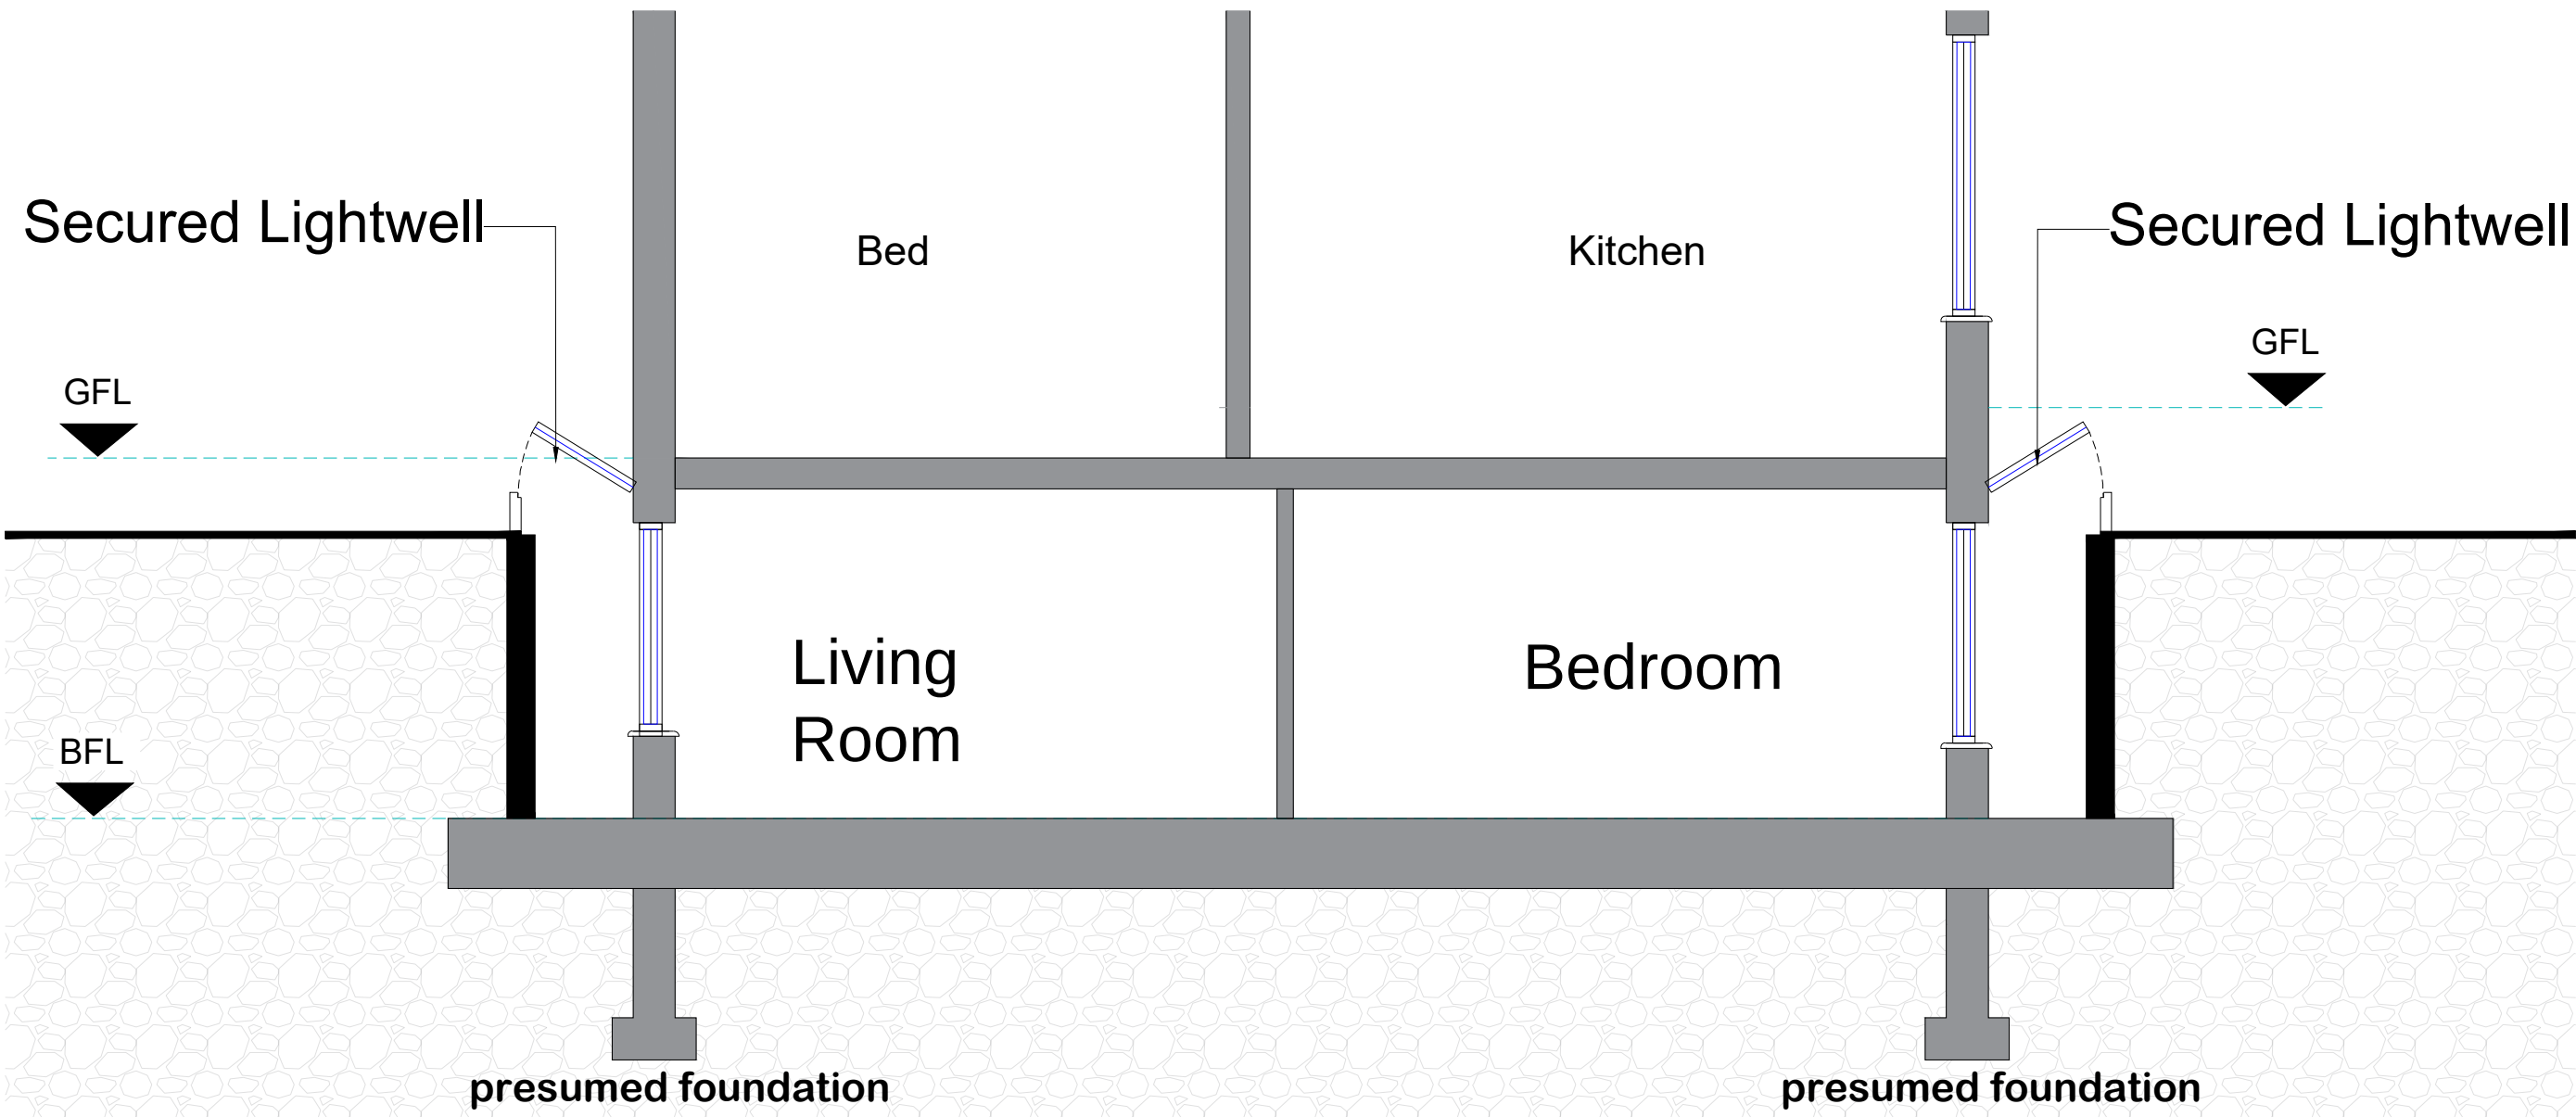

Proposed Section View A-A
Scale 1:50

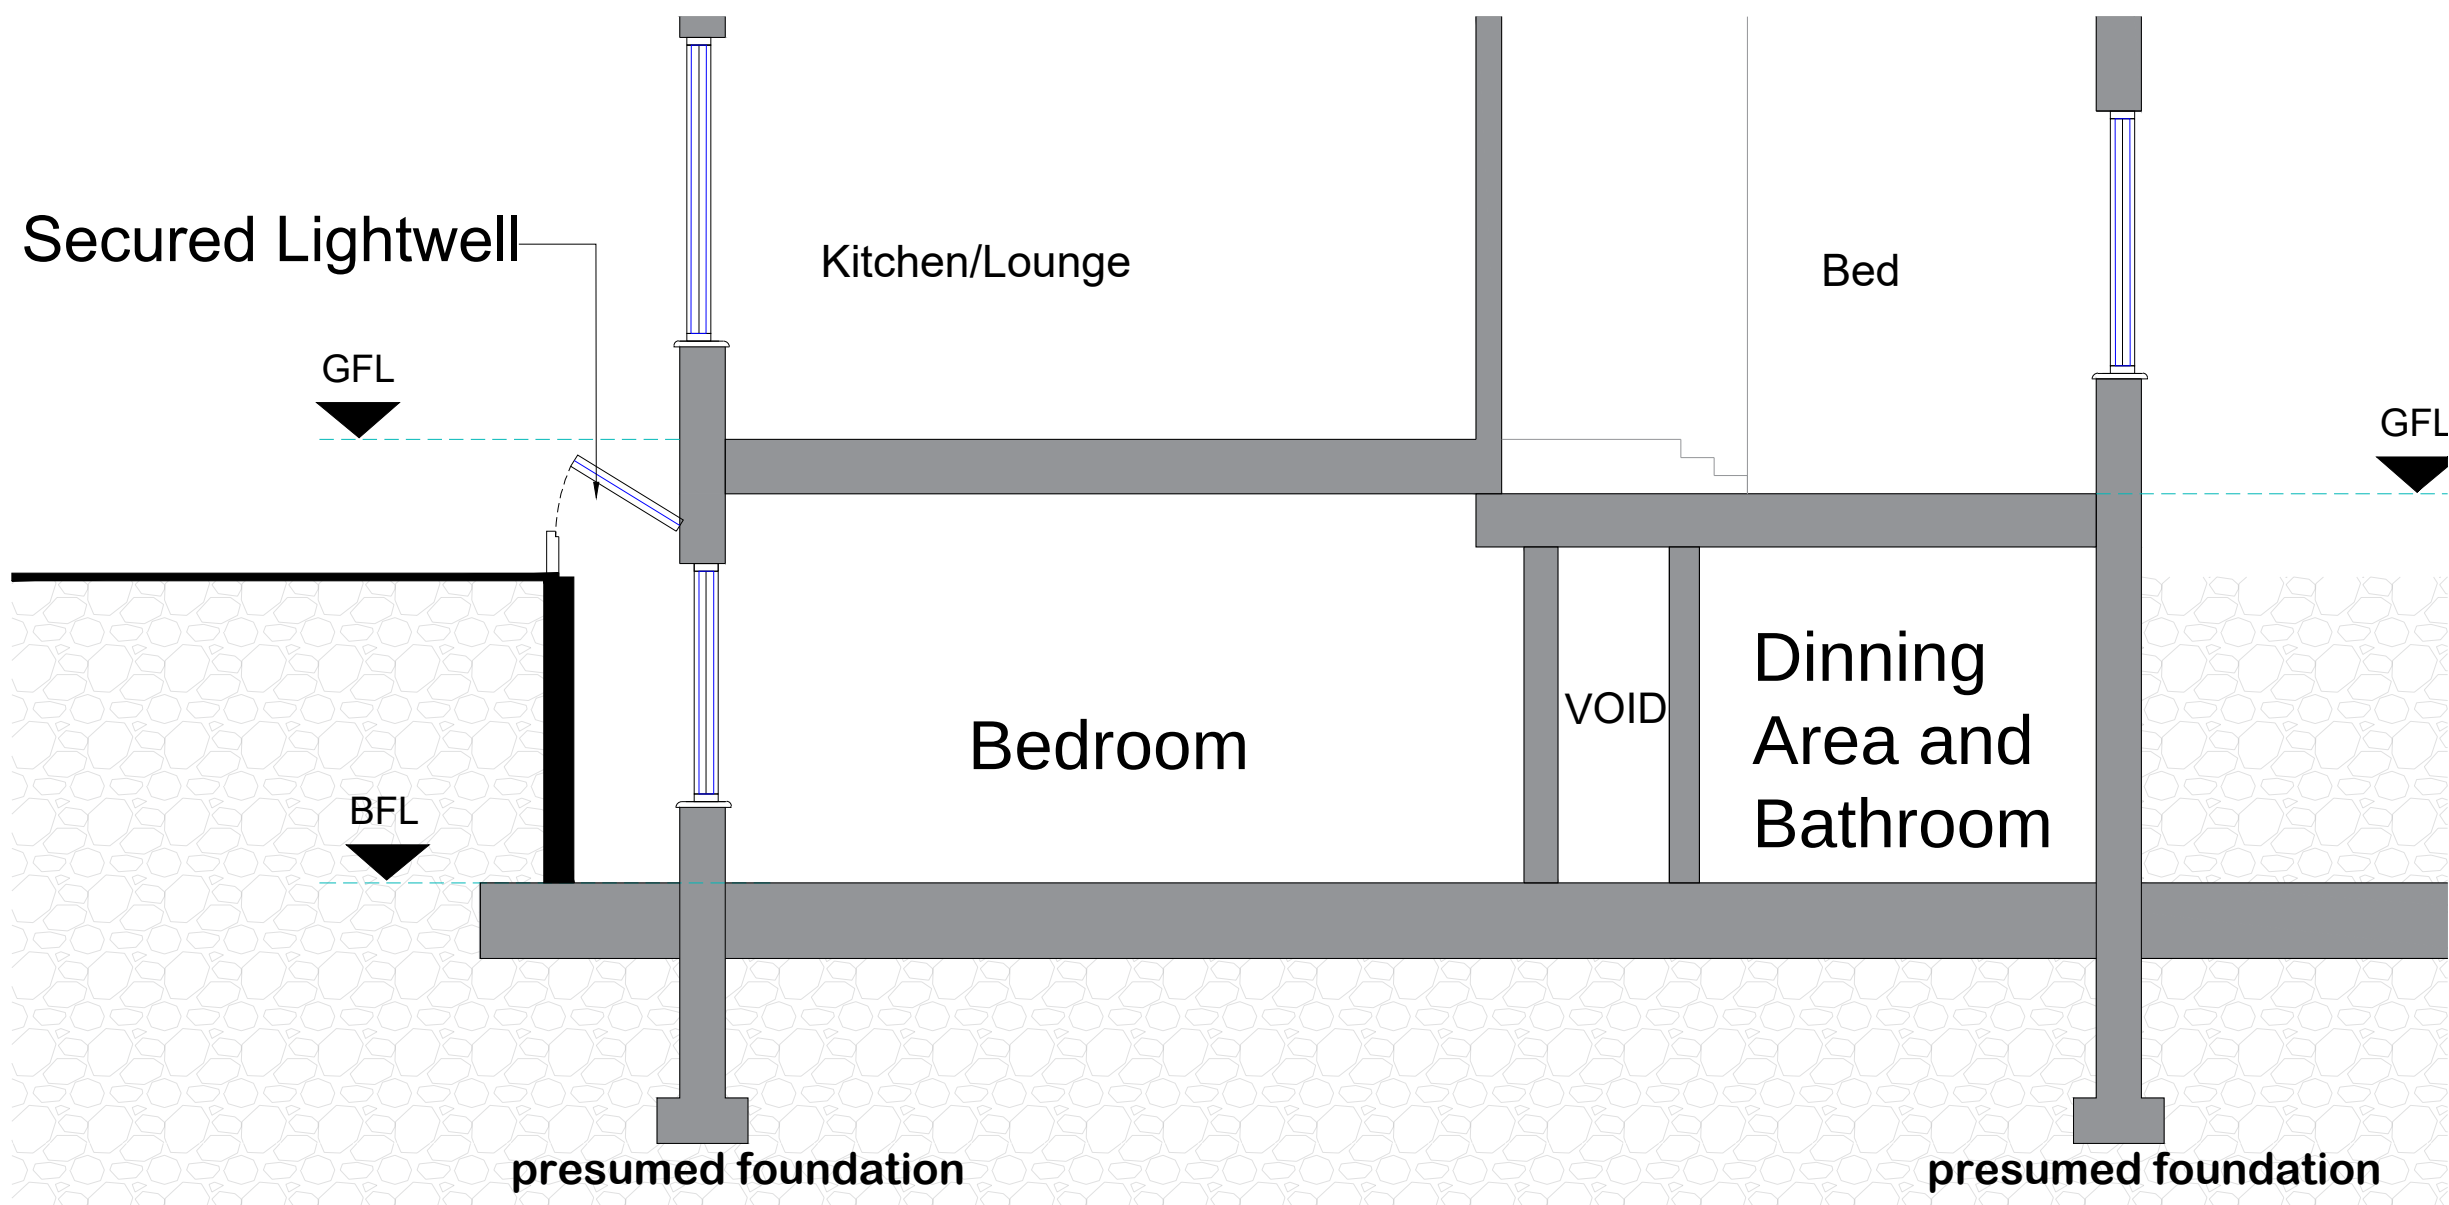

Proposed Section View B-B
Scale 1:50

Drawing No.
PP131(3)22

Scale
1:50 @ A1
1:100 @ A1

Date
20/04/2022

Drawn by
at

AT. A. Design

Address:
12 Hastings Gardens
Stockport
SK5 6BF

T. 07830039347

E. .ata_design@hotmail.com