



Studio Charrette will not be responsible for any principal designer duties under CDM 2015.
No site work is to be carried out until permissions are in place. Site searches to be carried out before any works to site.
All structural elemental/associated calculations to be confirmed and provided by structural engineer.


NOTES:
This drawing is not a working drawing and is only for the purpose of the following:
A - Planning Submission
B - Building Regulations Submission
The client/contractor is responsible for obtaining the best design of any discrepancy in, or omission, in this drawing and any other relevant documents.
All existing walls, foundations and drains or other structural items are to be confirmed and retained and adequate for increased loading where relevant and to match existing.
Any existing walls to be removed are to be confirmed and to be confirmed prior to removal.
Boundaries, angles, and dimensions are to be confirmed by the main contractor prior to work commencing.
Further dimensions only to be used from this drawing. If in doubt consult the lead designer for clarification.

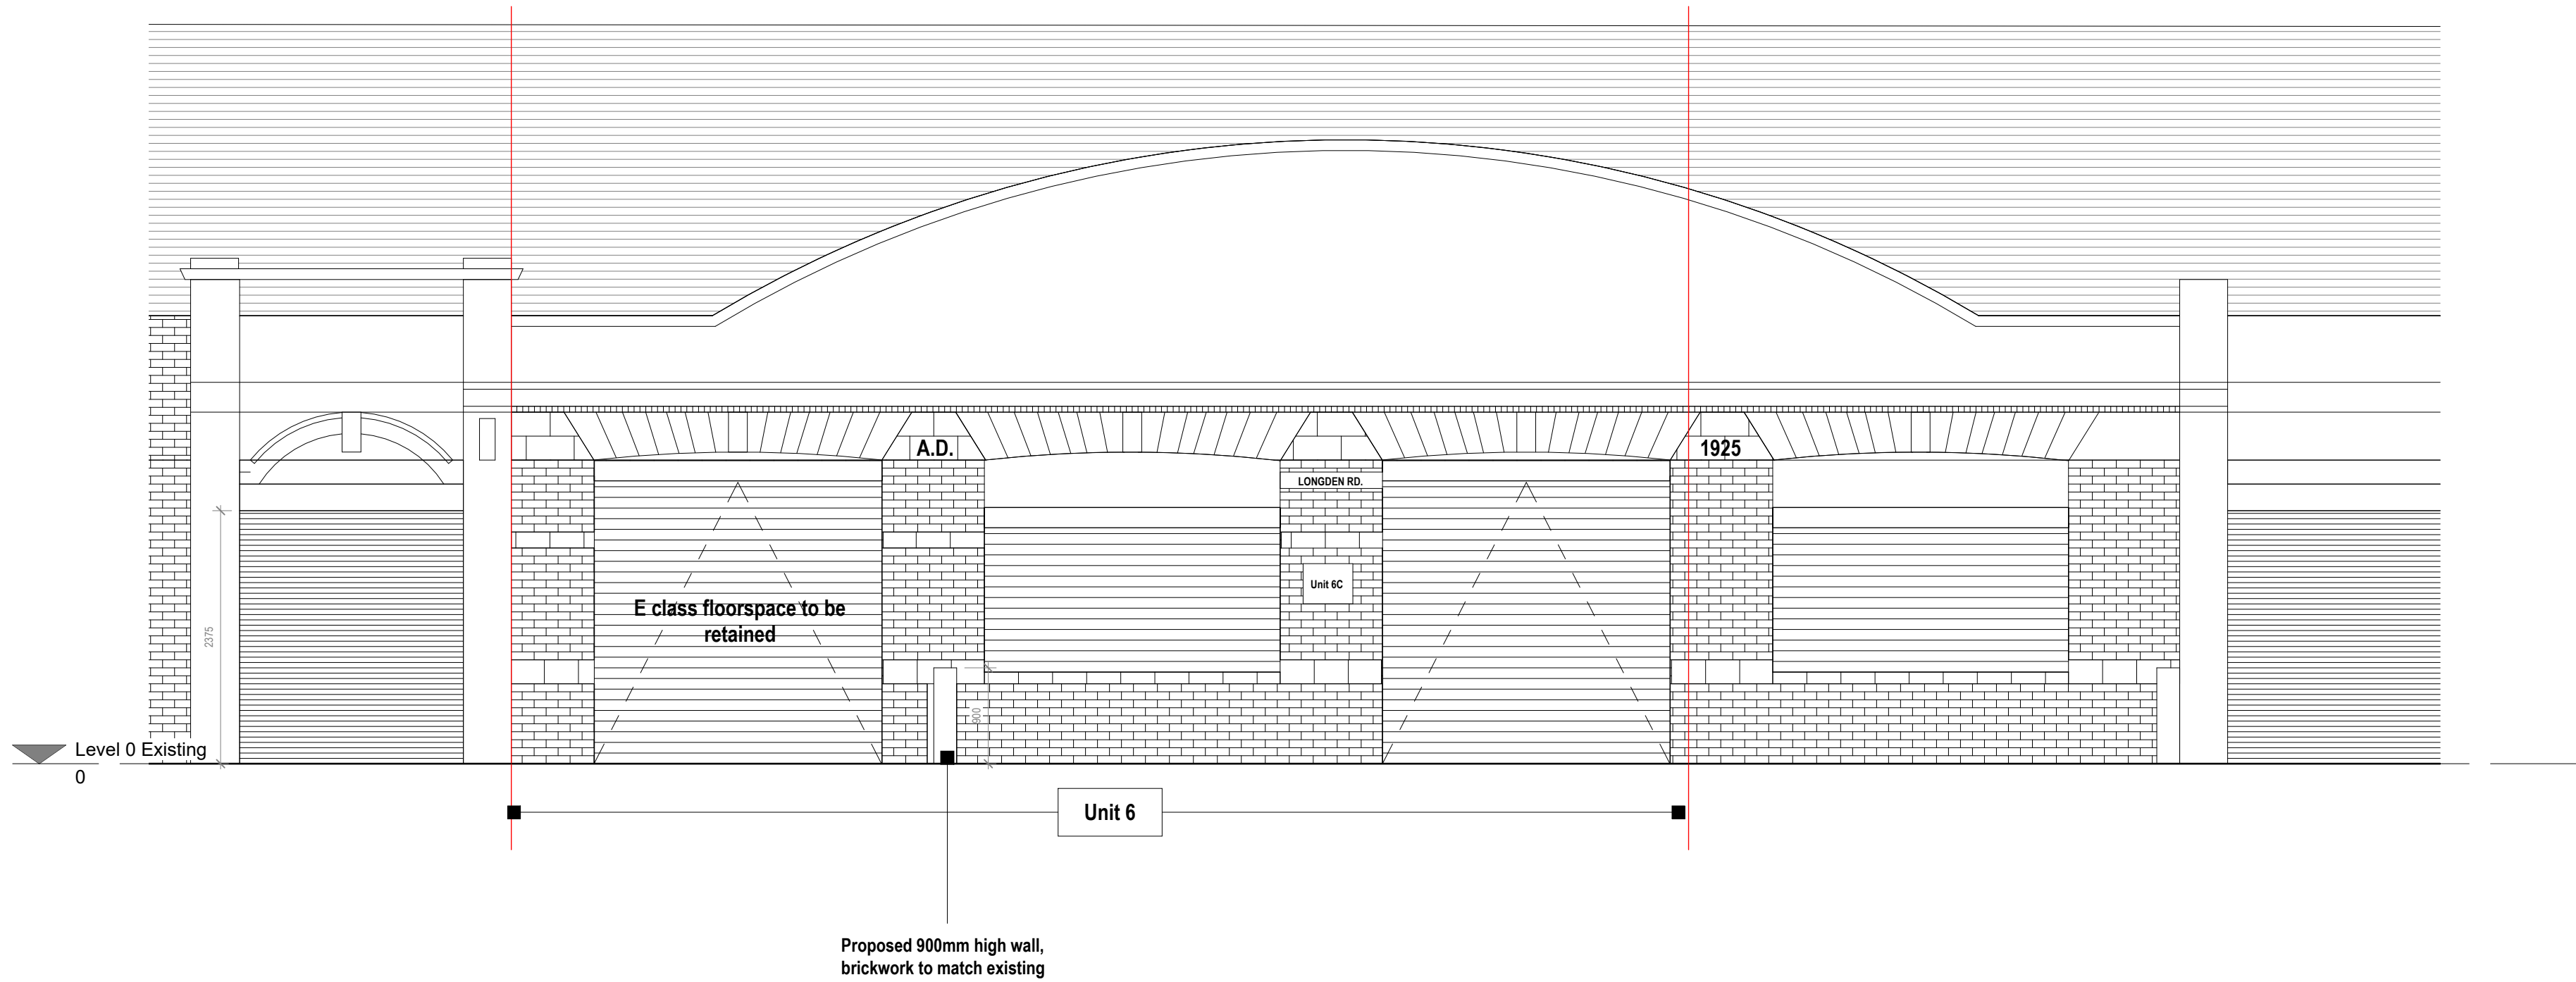

2 Proposed Front Elevation
1 : 50

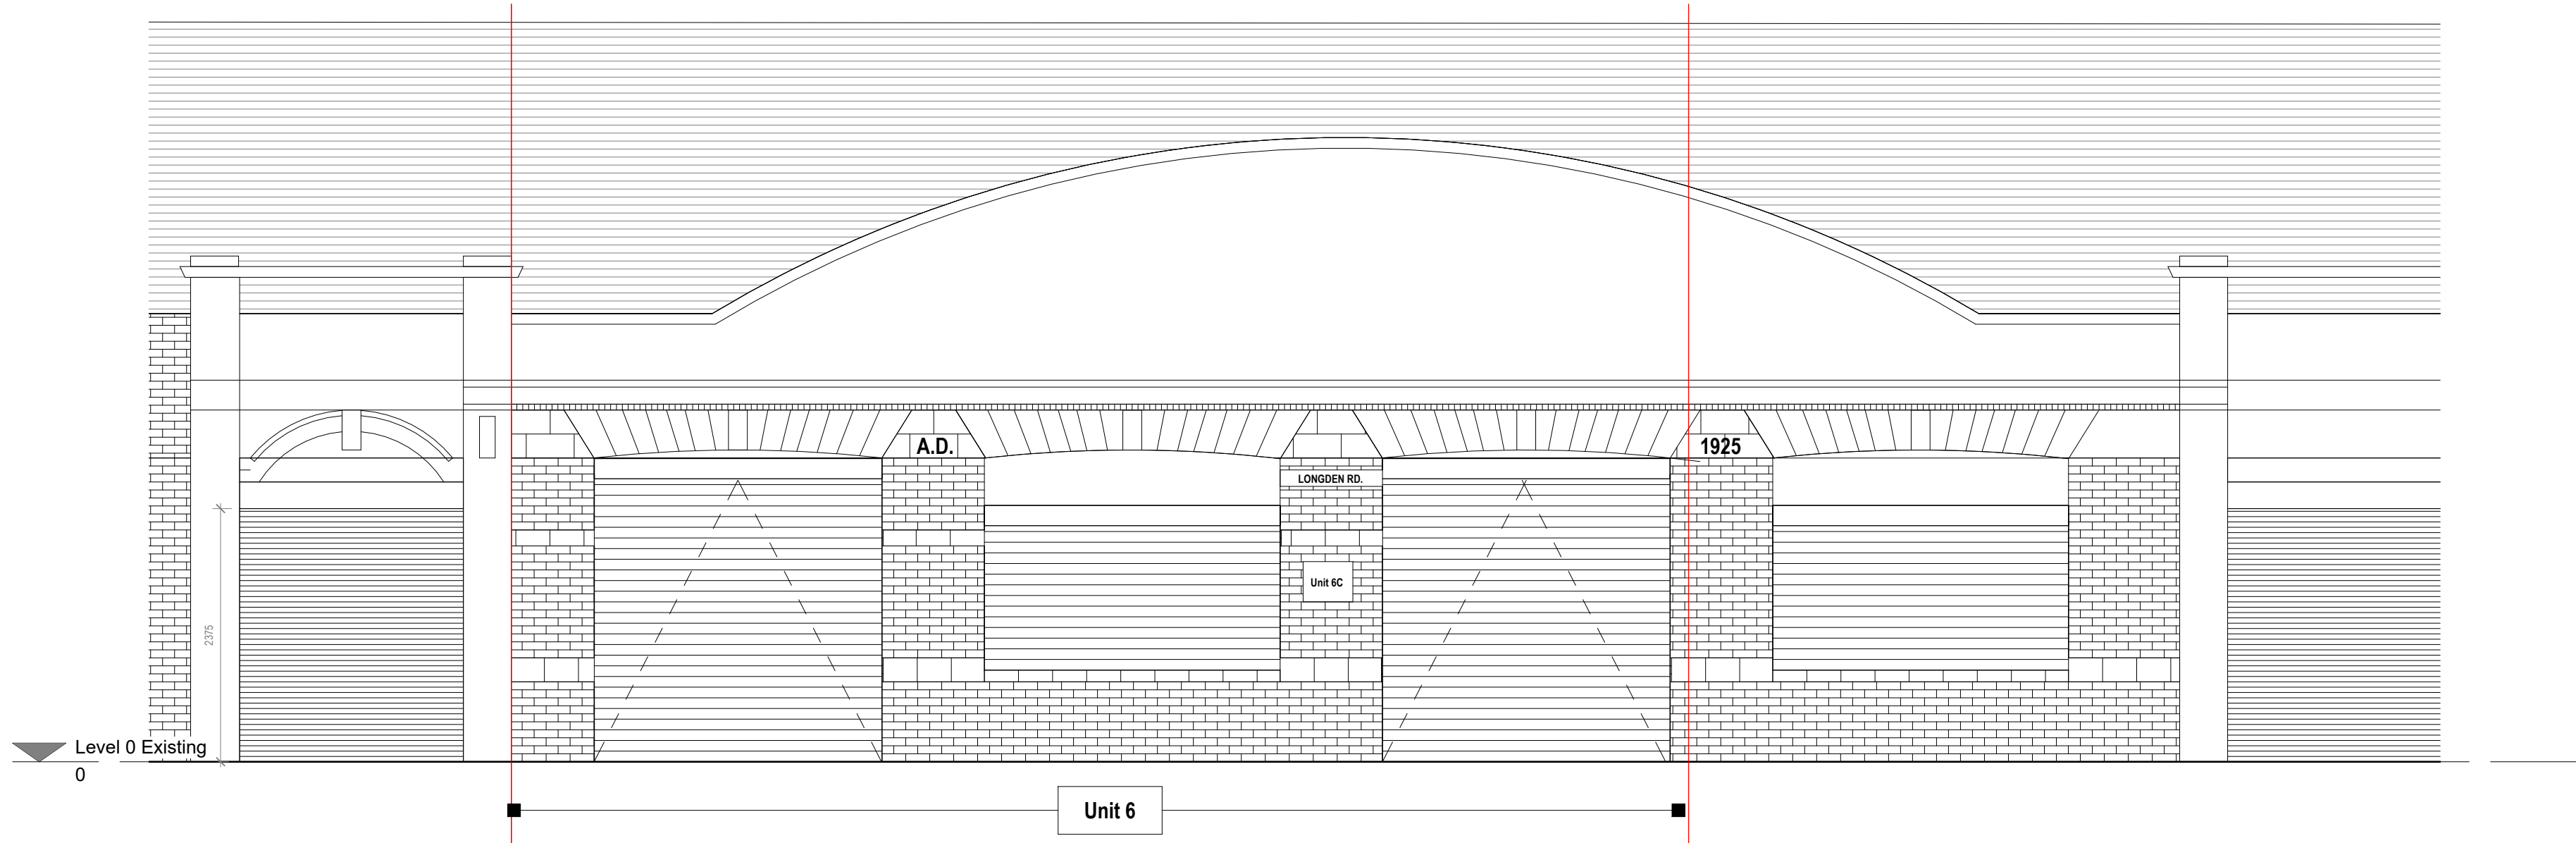

1 Existing Front Elevation
1 : 50

 

VISUAL SCALE 1:50 @ A1

M83	
Project Title	
Unit 6, 10, LONGDEN ROAD, MANCHESTER M12 1BB	
Drawing Title	
Existing and Proposed Front Elevations A1	
Author	Rev
Drawn	Rev
Checked By	Rev
Drawn By	Rev
Checked By	Rev
Drawn By	Rev
Checked By	Rev