



All dimensions are to be checked on site. This drawing shall not be scaled to ascertain dimensions.

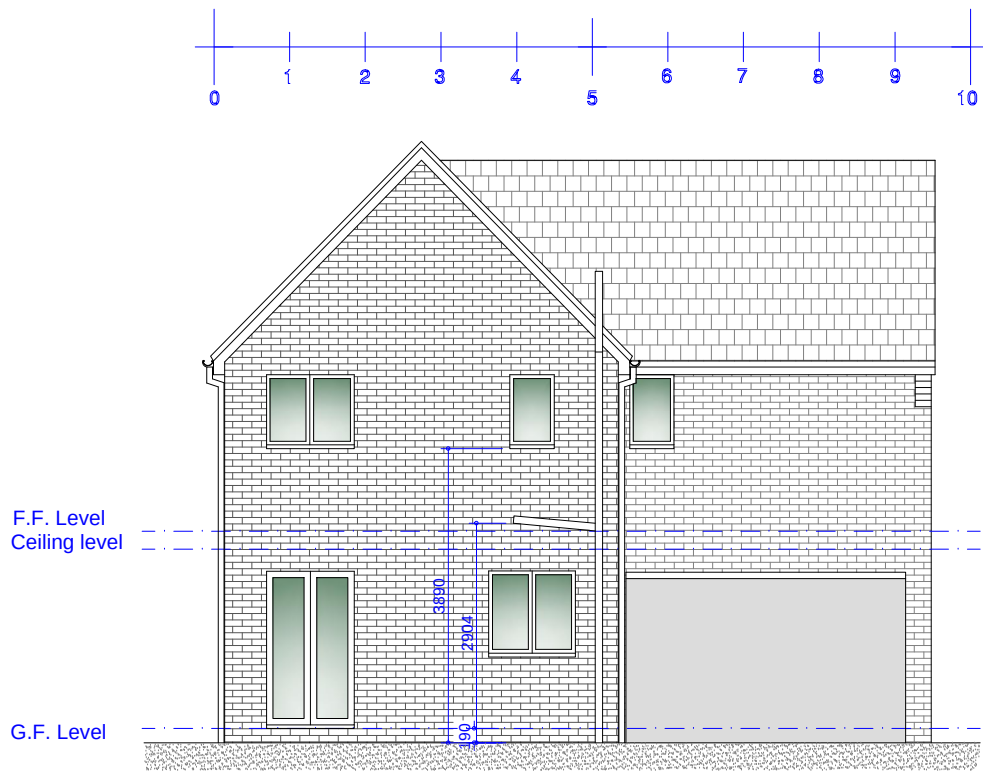



Existing Front Elevation
Scale 1:100




Existing Rear Elevation
Scale 1:100

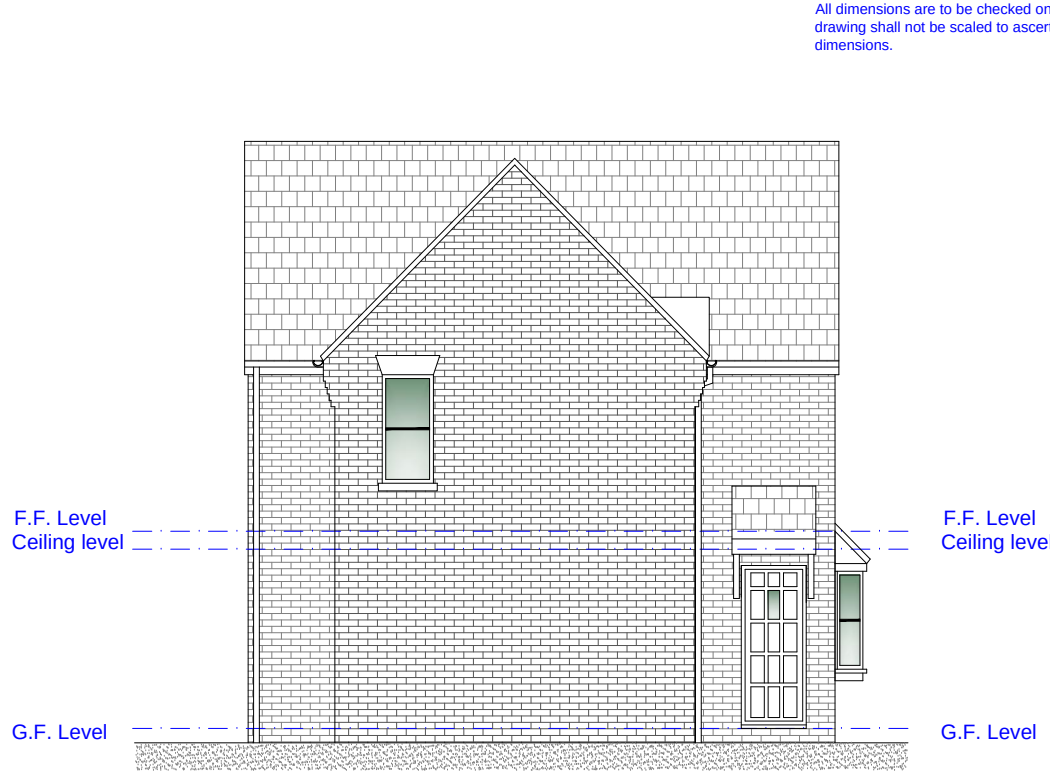

Existing R/H Side Elevation
Scale 1:100

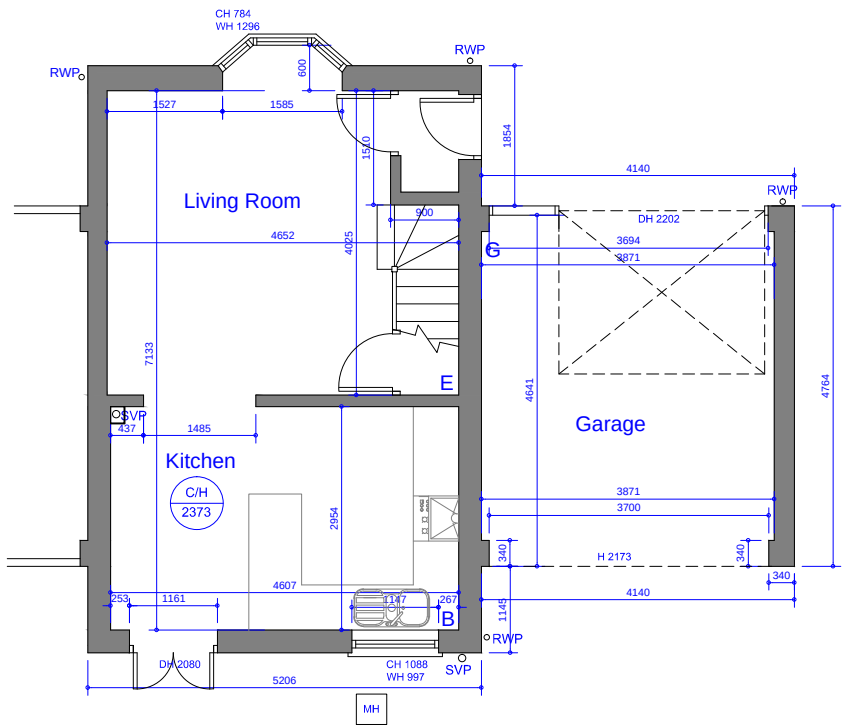 

Existing Ground Floor Plan
Scale 1:100

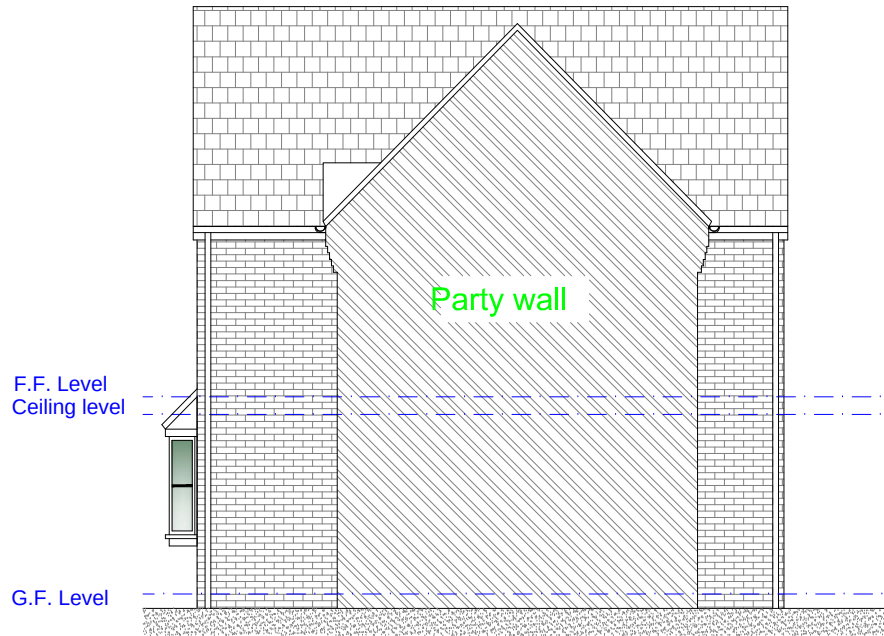

Existing L/H Side
Party Wall Elevation
Scale 1:100

Rev	Date	Description
Issued For : INFORMATION PURPOSES ONLY		
Client		
Mr. Dan Kasinathan		
Project		
34 Chervil Close, Fallowfield, Manchester M14 7DP		
Proposed garage conversion, front porch and single storey rear extension.		
Scheme - Drawing Title		
Existing Floor Plans and Elevations.		

01	Date	29.11.22
Drawing No.	Revision	Scale 1:100 @A3



Plans To Build It Ltd
Tel: 0161 728 5730
Mob: 07741175755
www.planstobuildit.com