


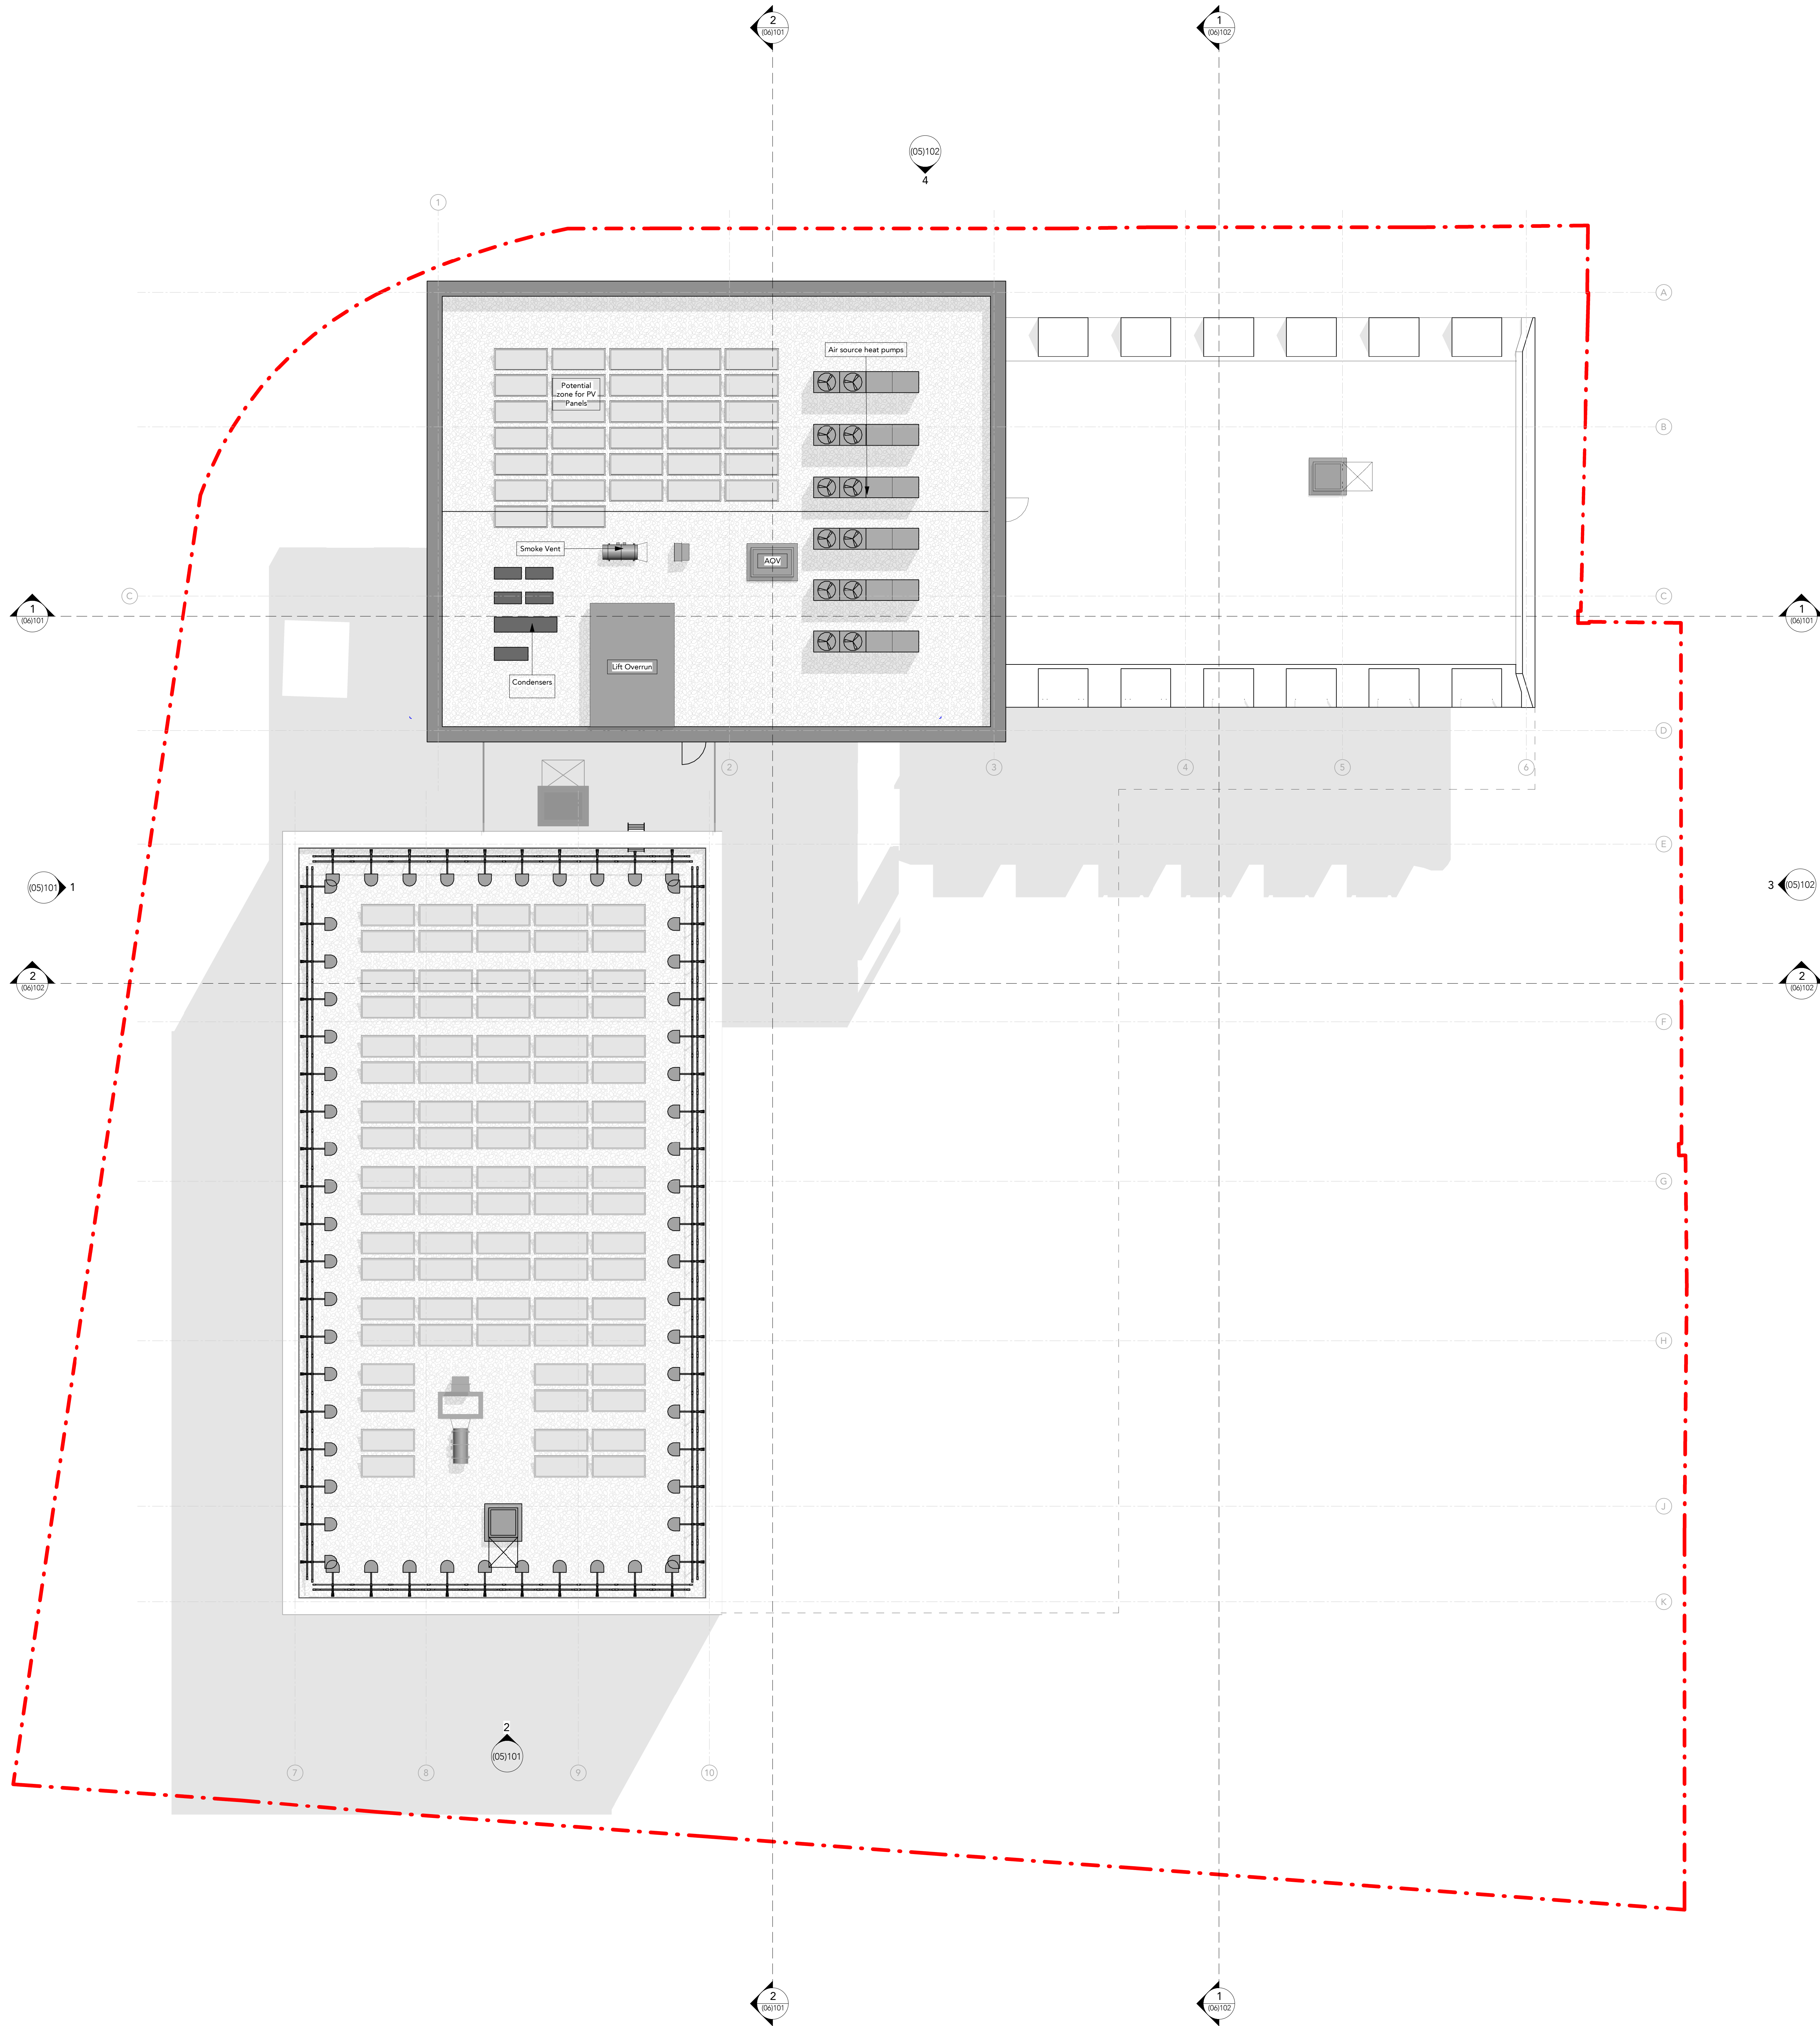

Note:
Do Not Scale from this drawing.
Dimensions are to be checked on site.
If in doubt please ask.

--- Planning Application Boundary

Note:
Refer to Landscape Architects drawings for landscape arrangement

P4	21/09/22	JL	Planning Application Issue
P3	02/08/22	GC	Planning Application - Building height reduced and GF windows amended
P2	07/02/22	JL	Planning Application Draft Issue
P1	26/01/22	JL	Draft Issue

Rev Date Info Details

© The moral rights of the author are hereby asserted.
This drawing and design is the sole property of Buttress Ltd and must not be reproduced without permission.
Buttress Ltd Registered Company No. 103503

Buttress

41 Bengal Street
Manchester
M4 6AF
T 0161 236 3303
E contact@buttress.net
W www.buttress.net

Project Title Didsbury Point
Client Southway Housing
Location West Didsbury, Manchester

Drawing ref Proposed Roof Plan

Date 21/09/2022 15:14:14 Scale As indicated
Checker AH Orig Paper Size A0

Job No: 8845 Status Planning

Project: Origin: Zone: Level: Type: Desc: Number: Rev:

8845-BA-XX-RF-DR-A- (04)110- P4