


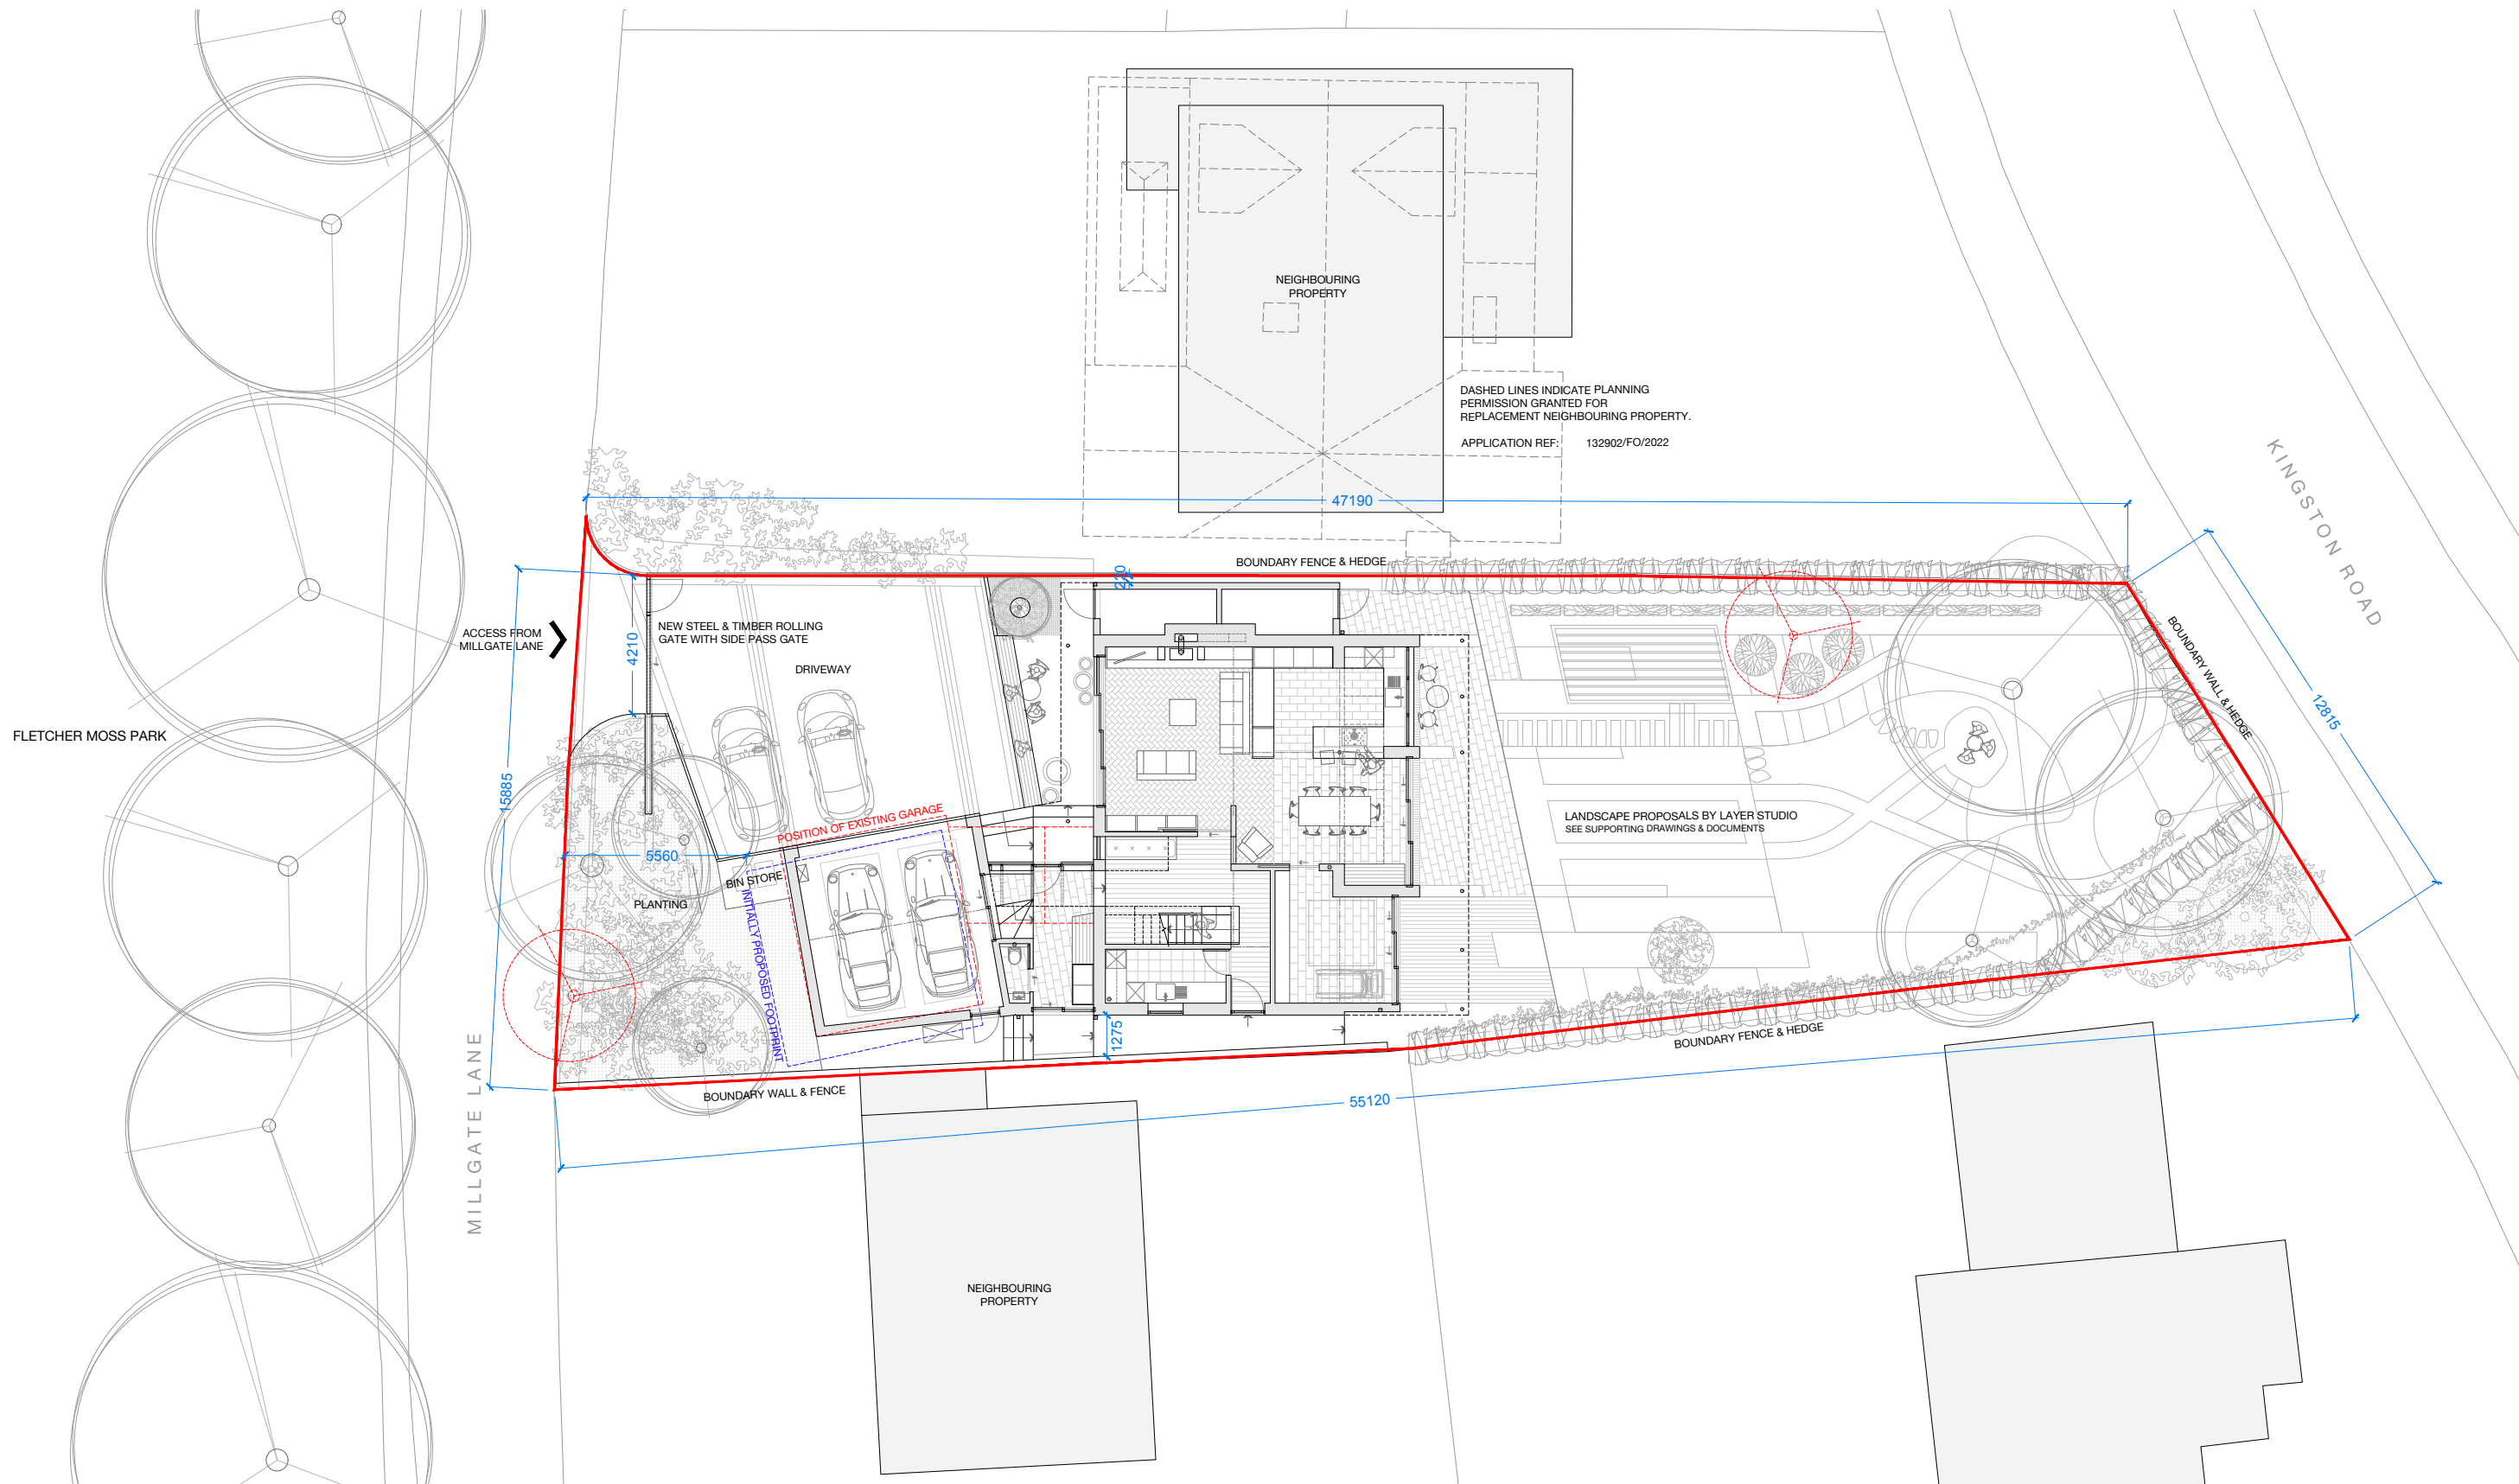

Rev A - 13/09/2022 - Updated for Planning Submission following client review.
Rev B - 23/11/2022 - Updated following comments from Planning Officer.
Rev C - 08/12/2022 - Updated following further comments from Planning Officer.

0m 5 10 20
SCALE 1:200




PROJECT/
ADDRESS /

POSTCODE /
JOB No. /
DWG TITLE /
DWG No. /
DRAWN BY /
CHECKED BY /
DATE /
SCALE /
PAPER SIZE /
STATUS /

21 MILLGATE LANE
21 MILLGATE LANE,
DIDSBURY,
MANCHESTER
M20 2SW
GAG 302
SITE PLAN
3001 C
JF
GA
30.08.22
1:200
A3
PROPOSED

GAGARIN Studio

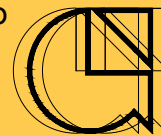

Unit 5
Causey Hall
Dispensary Walk
Halifax
West Yorkshire
HX1 1QR

Tel: 01422 300042
Email: info@gagarinstudio.co.uk
This drawing is copyright ©2021 GAGARIN Studio

SCALE 1:200
PAPER SIZE A3

PURPOSE OF ISSUE
PLANNING APPLICATION