



VISUAL SCALE 1:100 @ A3

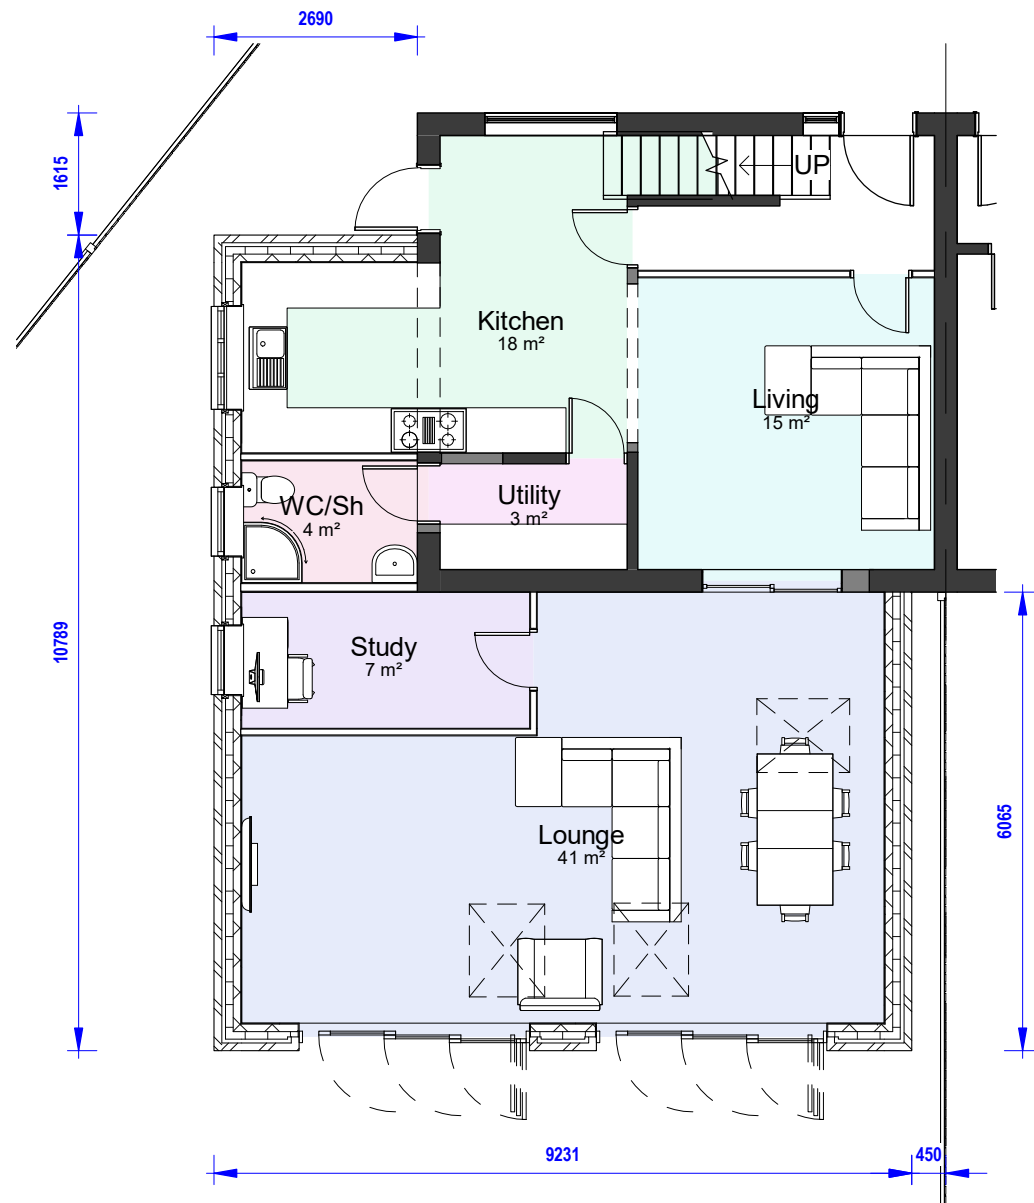

00-P-Ground Floor
1 : 100

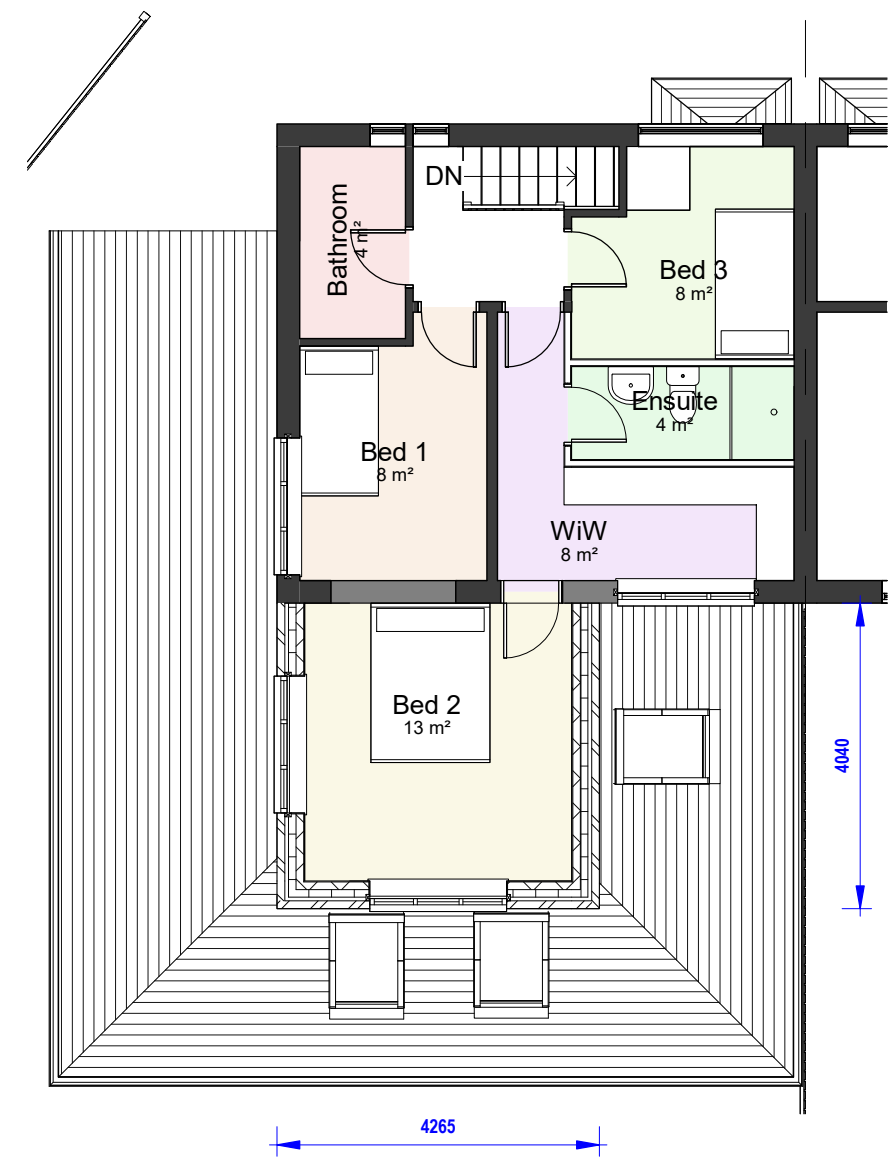

01-P-First Floor
1 : 100

COPYRIGHT © ALL RIGHTS RESERVED BY VIKAS ALYAS LTD. DO NOT SCALE FROM DRAWING. DRAWING INDICATES DESIGN INTENT ONLY. REPORT ANY DISCREPANCIES TO CLIENT / VA LTD. NOT TO BE USED FOR CONSTRUCTION UNLESS STATED SO. TO BE READ IN CONJUNCTION WITH OTHER DRAWINGS OR SPECIFICATION WHERE PROVIDED.

ARCHITEK

BUILDING DESIGN CONSULTANCY

0161 511 8479

vikas@architek.uk

916 Stockport Road, Levenshulme, Manchester, M19 3AB

No.	Description	Date
P1	Issue to Planning	08.12.2022

PROJECT Single storey side extension and part two/single storey rear extension		ADDRESS 1196_22 Whitsbury Ave, Manchester M18 7NS	CLIENT Mr Emmanuel Nwambu			
Manchester City Council	PURPOSE OF ISSUE Planning	SHEET Proposed Floor Plans	Date 16.11.2022	Project number 1196	Scale (@ A3) 1 : 100	
			Drawn by VA	DRAWING NUMBER A103		REV P1
			Checked by VA			