


First/Second floor plan displaying compliance with Building Regulations Part M(4) 2

- Part M(4)-3 has not been used as design criteria for this development.

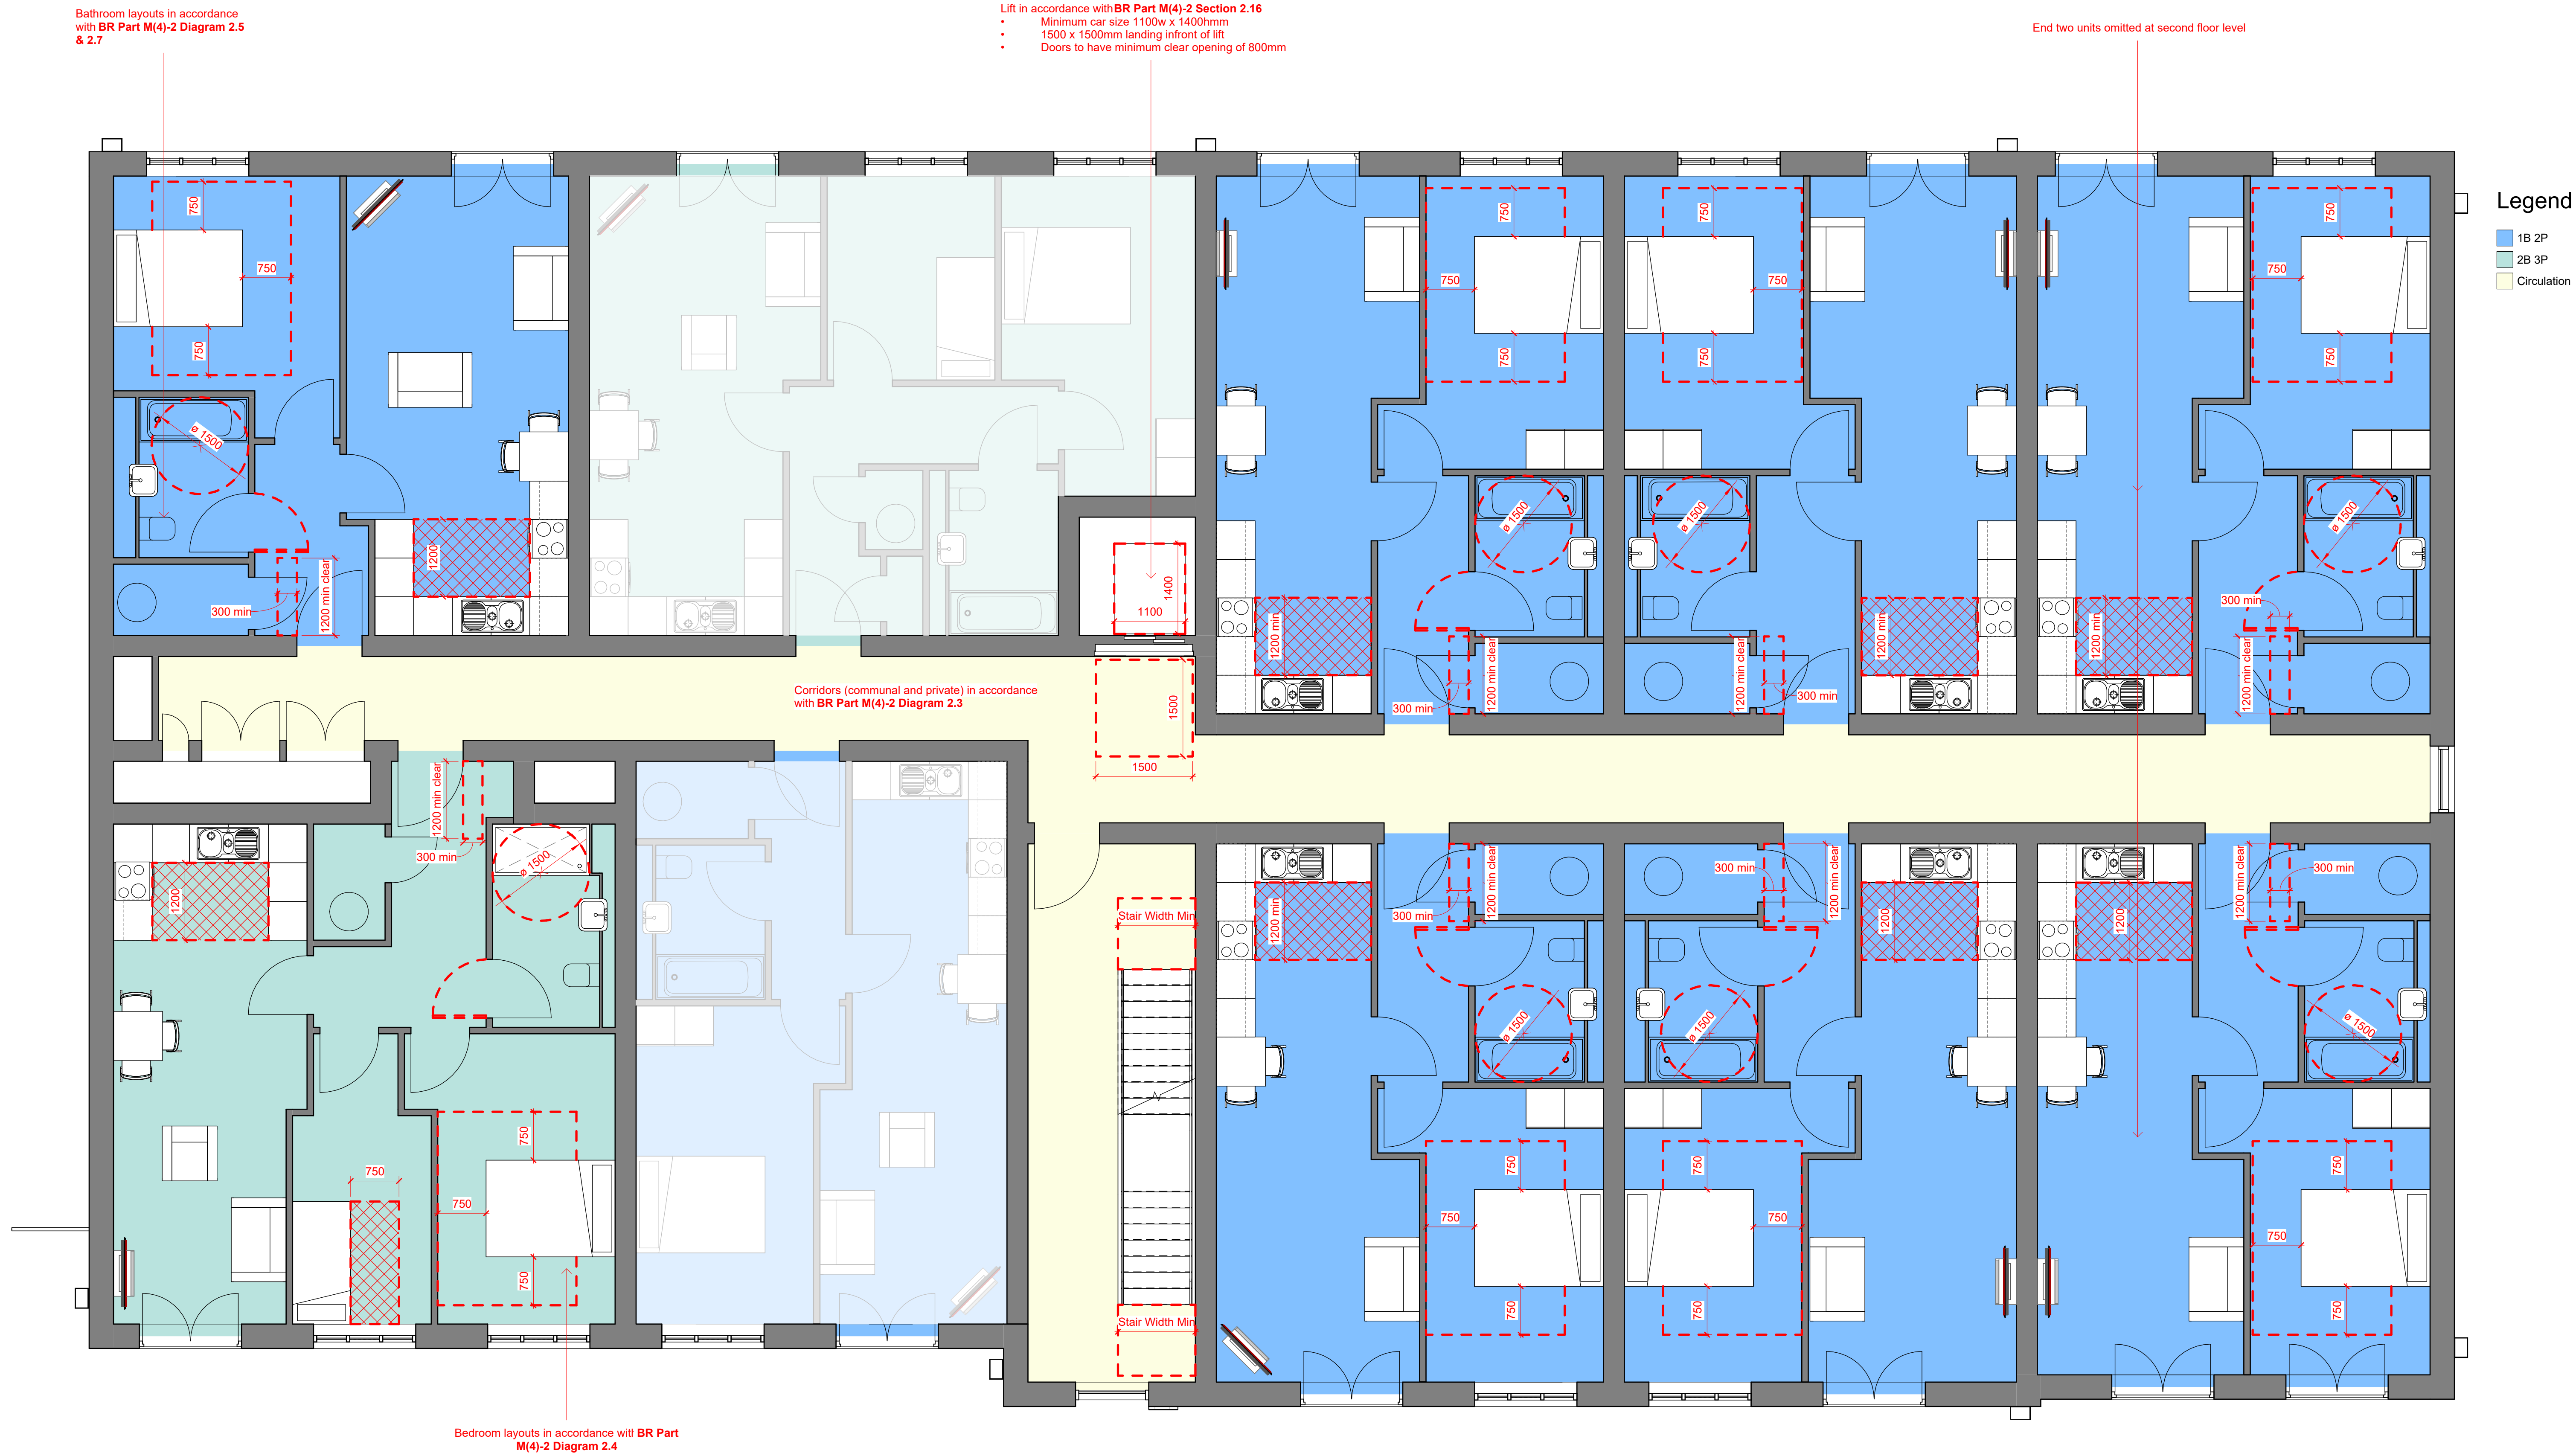

1 First & Second Floor Plan - Part M Compliance

1 : 50

P02	2022-11-14	Design updated following RTL feedback	RND
P01	2022-07-20	Issued for Planning	RND
rev.	date:	comment(s)	issued by:

Status: **FOR PLANNING** RIBA Stage:



Unit 4 Royal Mills, 17 Redhill Street,
Manchester, M4 5BA

T: +44 (0)161 804 8048
info@southgate-sarabia.co.uk
Registered no. 11514017

www.southgate-sarabia.co.uk

Client:



Job: **Francis Road Apartments**

Title: **Part M(4)-2 First Floor Plan**

Date: **2021-11-25** Scale @ A0: **1 : 50**

Drawn: **RND** Checked By: **CC** Authorised By: **NSJ**

Job Number	Originator	Volume	Level	Type	Role	Number	Revision
A20045	SASA	Z1	01	DR	A	20111	P02

All rights reserved 2021 ©

