



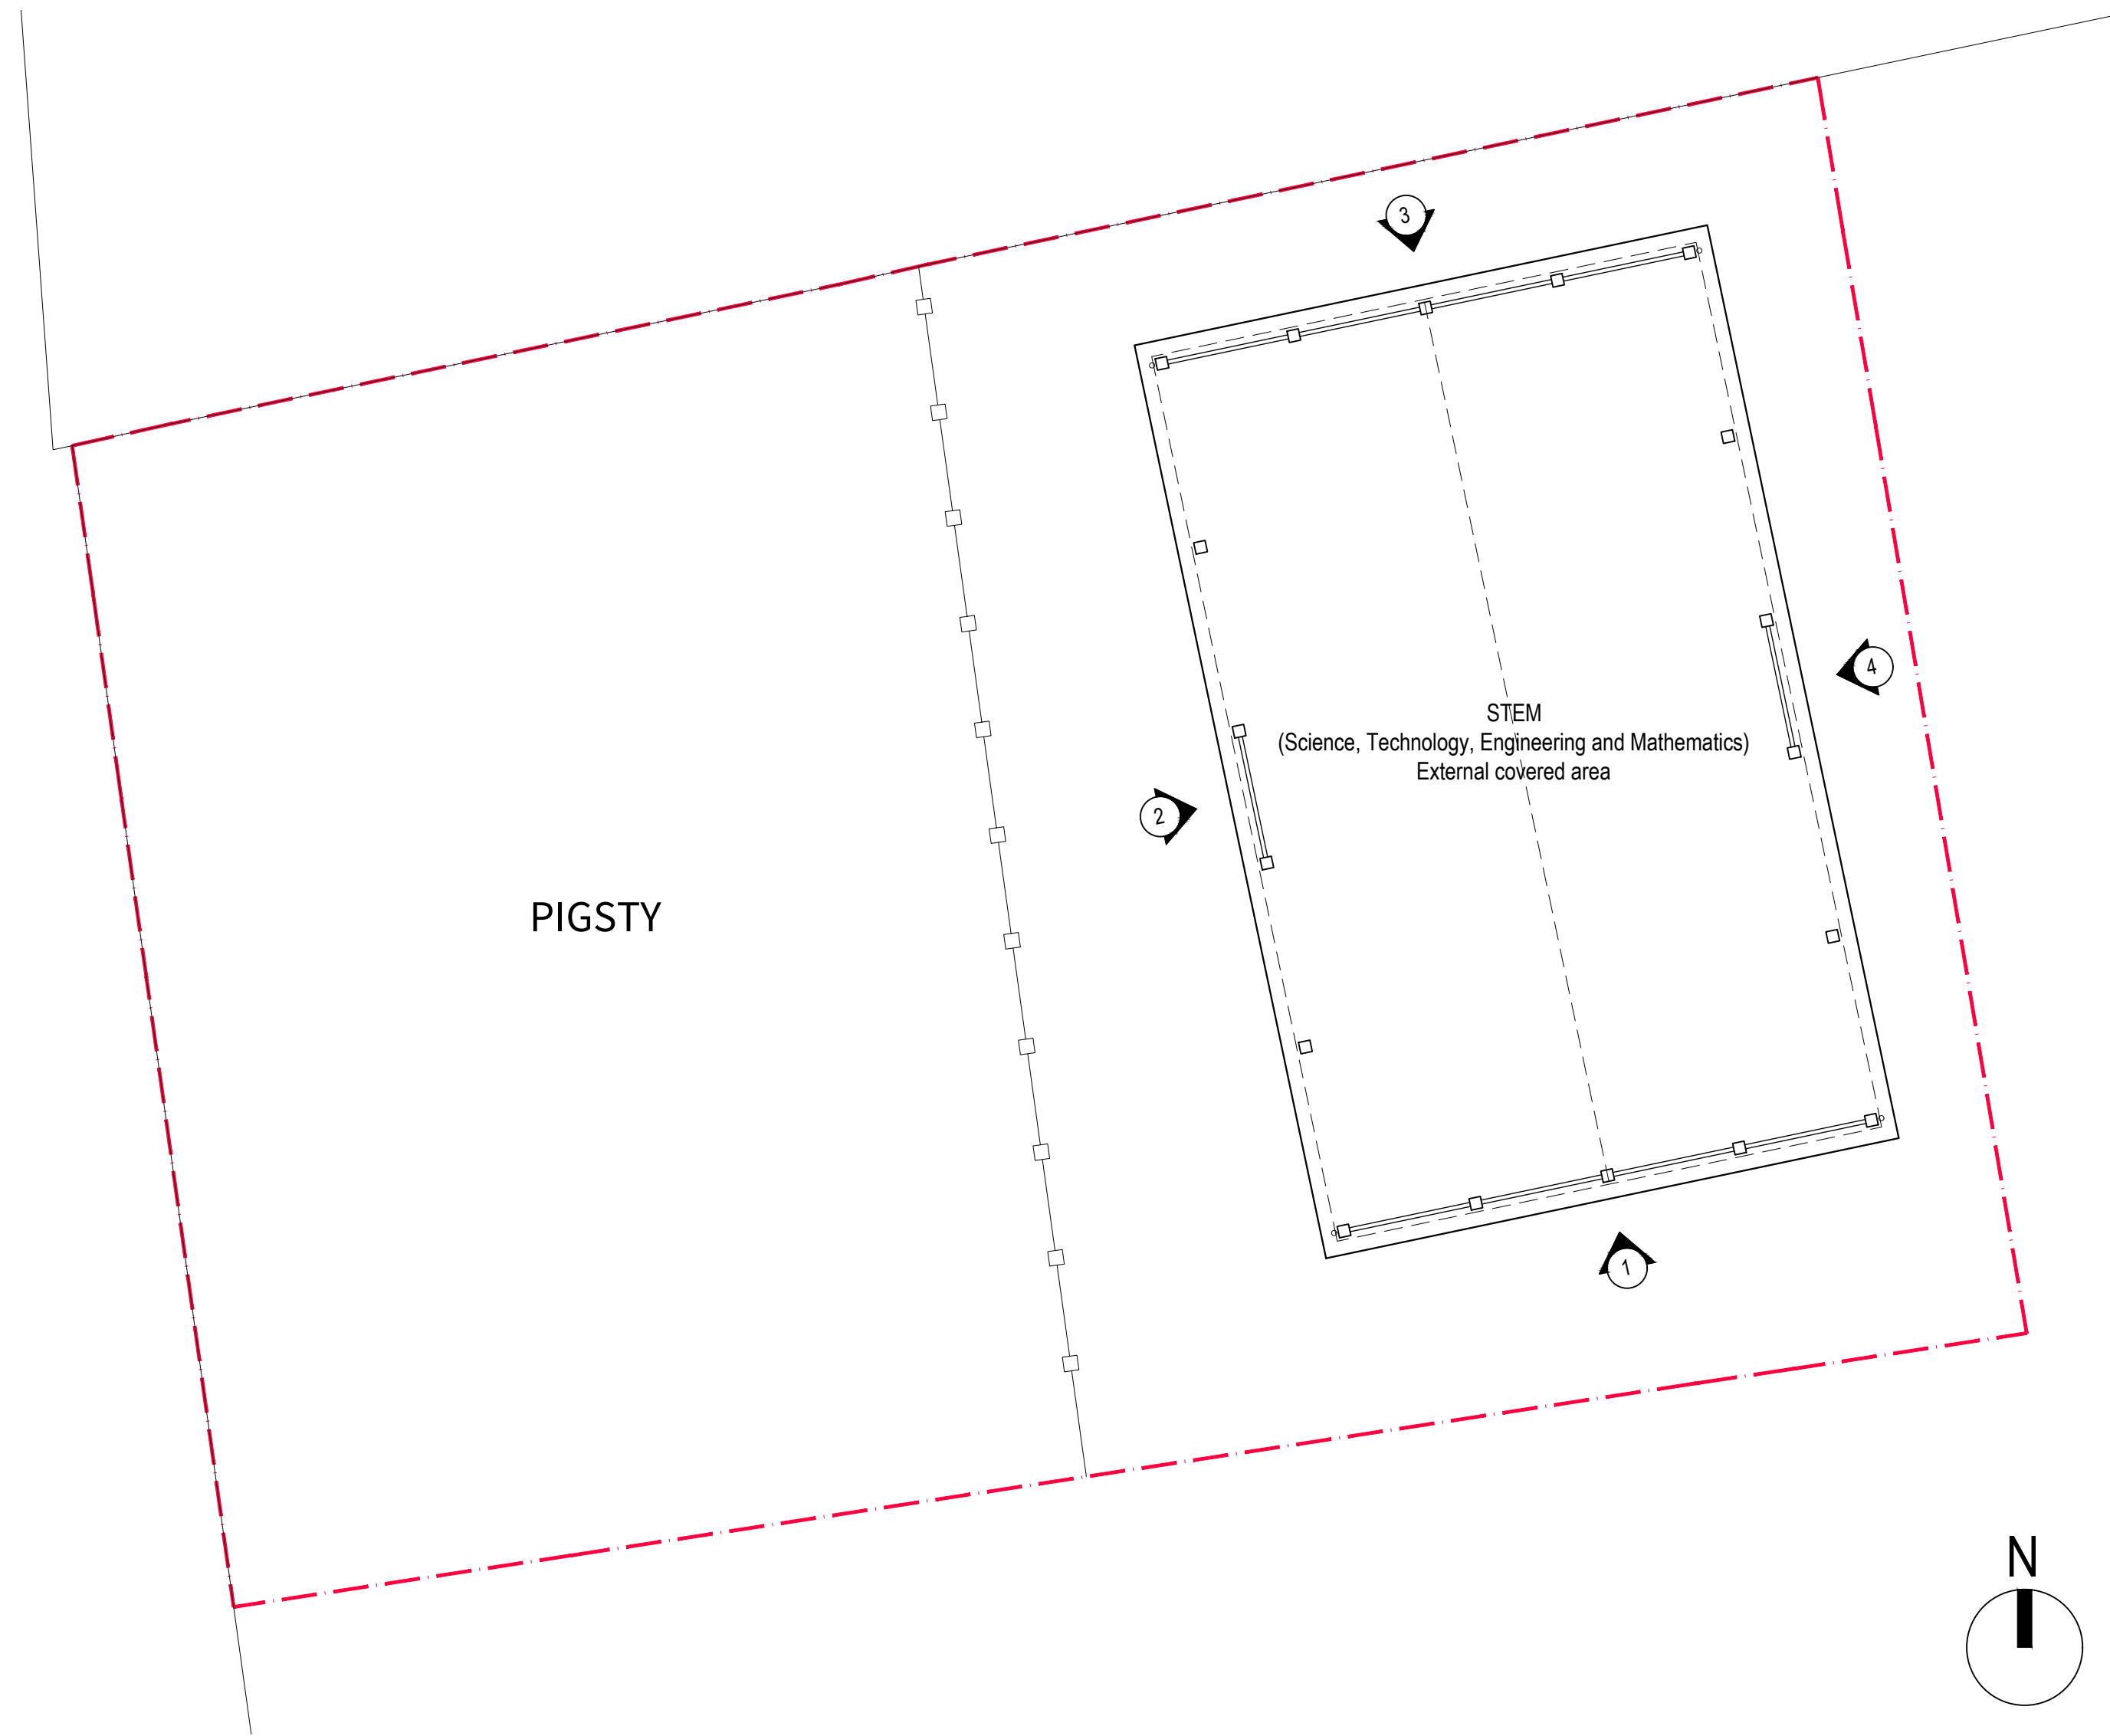


FLOOR PLAN

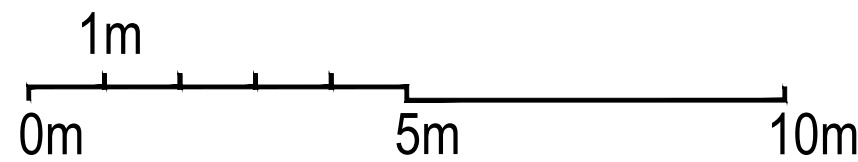


Site Boundary


NOTES
Copyright: All rights reserved.
This drawing must not be reproduced without permission.
This drawing must not be scaled. Dimensions are in millimetres unless specified.
Any discrepancies to be brought to the attention of the architect.
This drawing is to be read in conjunction with all relevant Architects, Structural Engineers and Services Engineers drawings and specification.

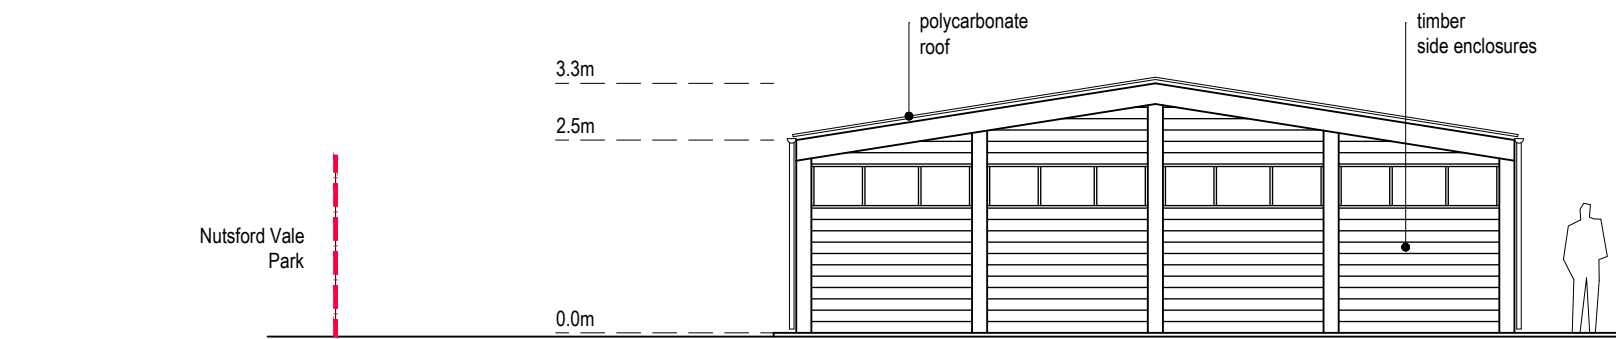


ELEVATION 1

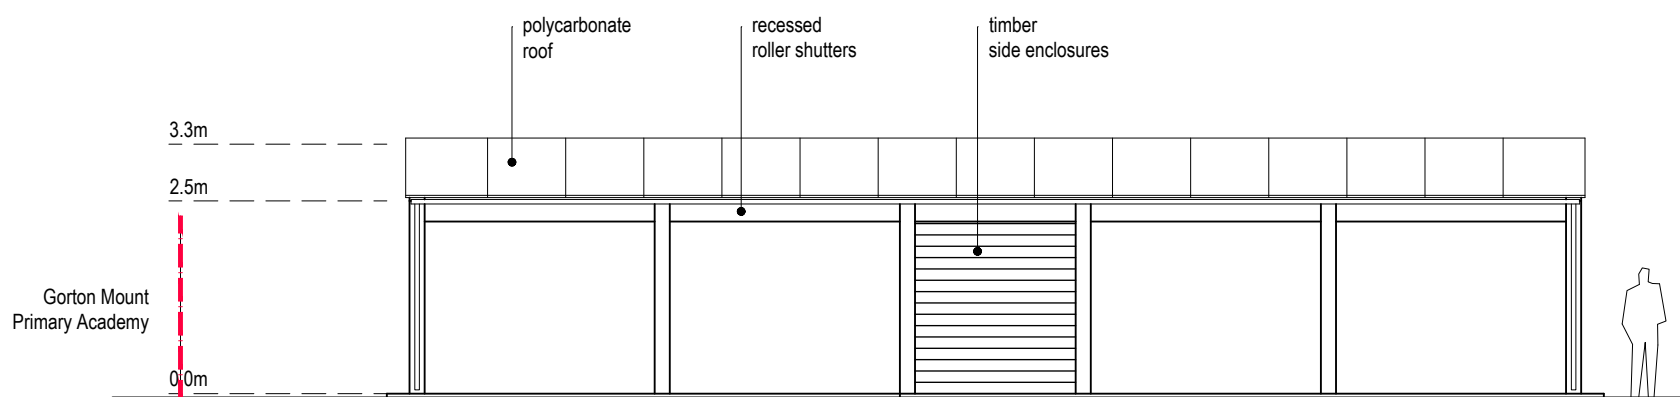

ELEVATION 2

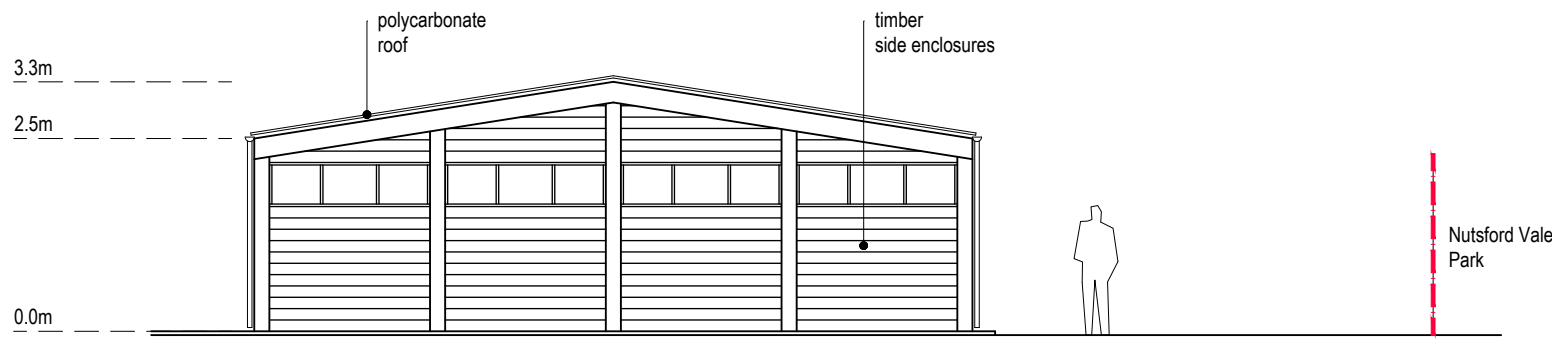

ELEVATION 3

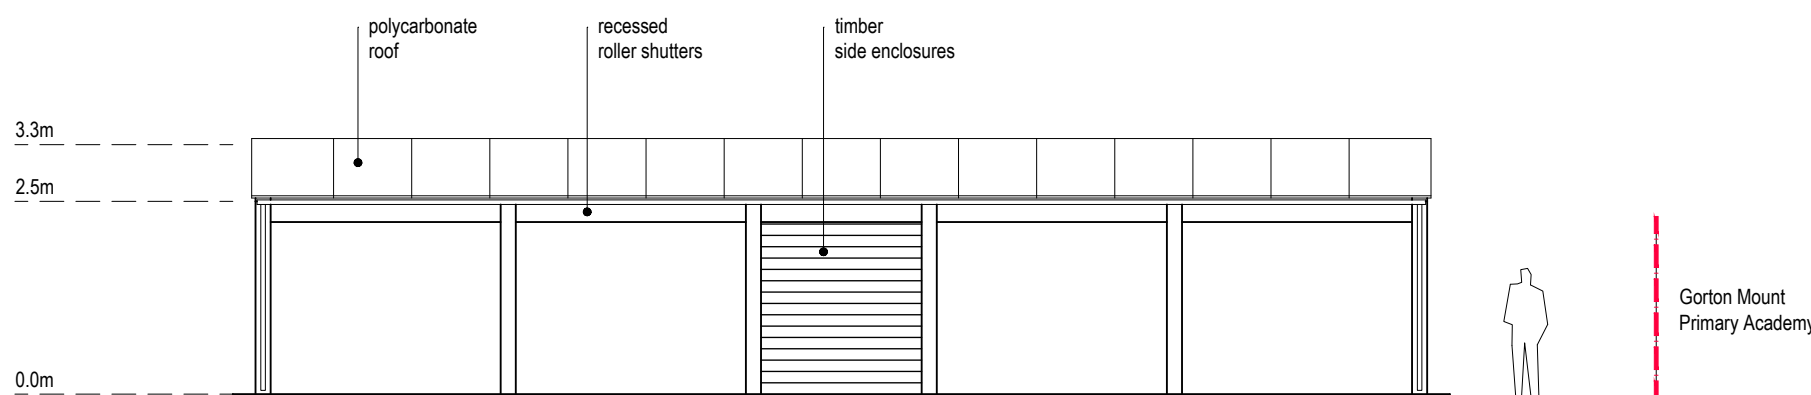

ELEVATION 4

P1				P1			
16/12/2022				16/12/2022			
Canopy Location				Canopy Location			
07/11/2022				07/11/2022			
Planning Issue				Planning Issue			
REV	DATE	REVISION NOTE		BY	CHK		

GRATED APPLE

Architecture/ Urban Design

T: +44 7421 642876 / +44 7786006386 E: enquiries@gratedapple.co.uk
The Piggery, 2 Wigsey Lane, Warburton, Lymm, Cheshire WA13 9JL

Grange School _ Proposed installation of canopy

Floor Plan & Elevations

22010 03

DRAWN BY P1 DATE 03/11/2022 STATUS Planning

REV SCALE 1:100 @ A1

P1