



DOOR SCHEDULE - SCALE 1:20

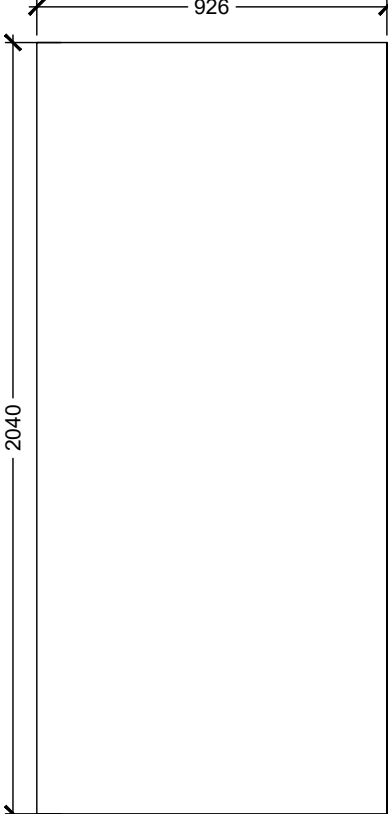


Door Type 1
Entrance to WC (1 no) Door Ref D02
926 X 2040 X 44 Oak
veneered door
Ironmongery
Butt hinge 100 x 76 EN 1935 (3 No)
Push / pull handles
Door stop
Unisex WC symbol 76mm dia

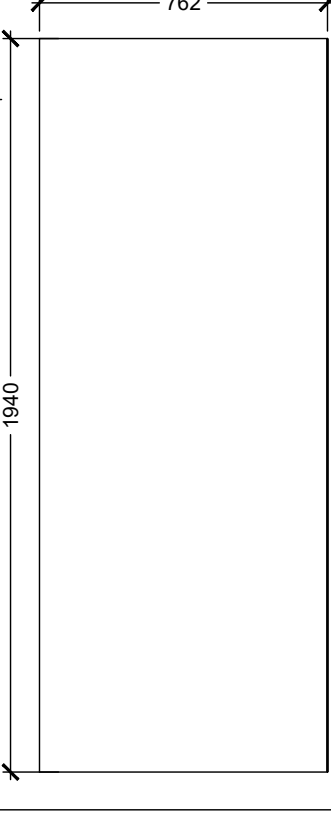

Door Type 2
WC,s (2 no) Door Refs D02,D03
800 X 1940 X 44 Oak veneered door

Ironmongery (per door)
Butt hinge 100 x 76 EN 1935 (3 No)
Mortice Bathroom Lock Case 60mm
Lever Handle on rose c/w bolt fixings
Bathroom turn and emergency release
Door stop
Coat Hook

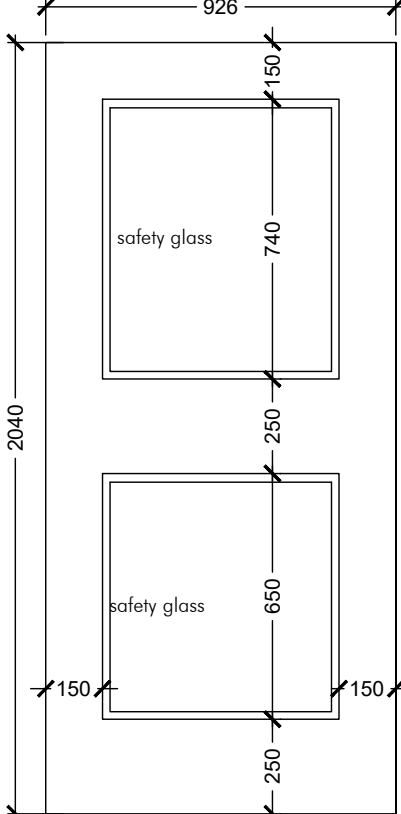


Door Type 3
D06, D08, D09
926 X 2040 X 44 stained
timber door to incorporate
30min fire rated safety glass

30min fire door

Ironmongery
Butt hinge 100 x 76 EN 1935 (3 No)
Push / pull handles
kick plate both sides
Door stop

Sign to door TBA with client

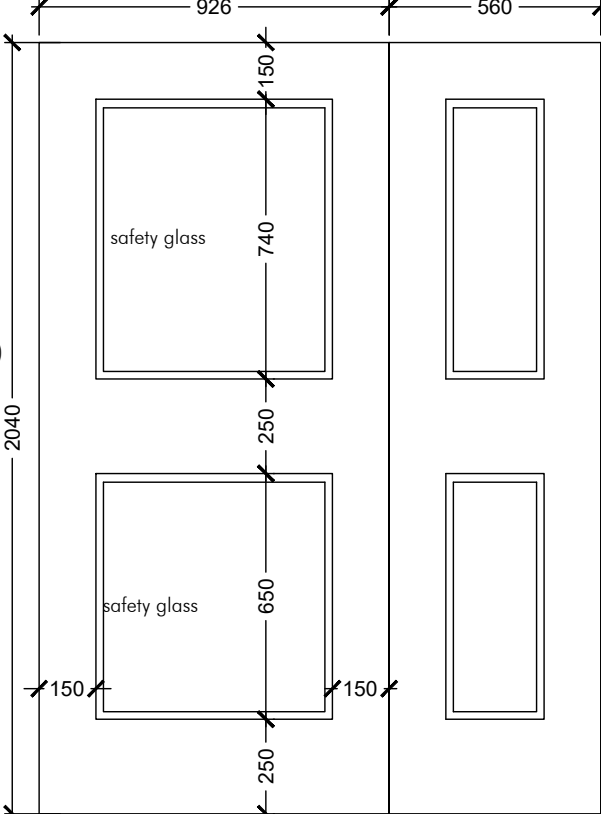

Door Type 4
D11
926 X 2040 X 44 stained
and half leaf
timber door to incorporate
30min fire rated safety glass




30min fire door

Ironmongery
Butt hinge 100 x 76 EN 1935 (3 No)
Push / pull handles
kick plate both sides
Door stop


Sign to door TBA with client

Reference	Location	Fire Rating	Description
Door Ref D01	Corridor to Office	Existing	Existing Door restrained and new signage
Door Ref D02	WC Lobby	None	Door Type 1
Door Ref D03	WC	None	Door Type 2
Door Ref D04	WC	None	Door Type 2
Door Ref D05	Meeting Room	Existing	Existing Door restrained and new signage
Door Ref D06	H15	FD30S	Door Type 3
Door Ref D07	H15	Existing	Door rehung inwards to room
Door Ref D08	H15 / Prep Area	FD30S	Door Type 3
Door Ref D09	H16/ Prep Area	FD30S	Door Type 3
Door Ref D10	Prep to Corridor	FD30S	Existing Door reused
Door Ref D11	Corridor	FD30S	Door Type 4
Door Ref D12	H16/ Stairwell	Existing	Existing Door restrained

All other affected areas are to match
existing skirting and architrave profiles

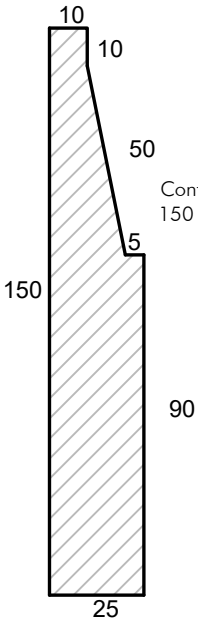 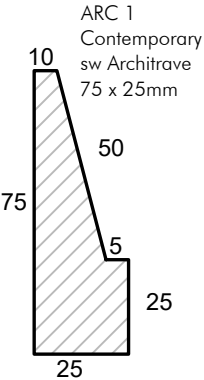

NEW TOILET
SKIRTINGS

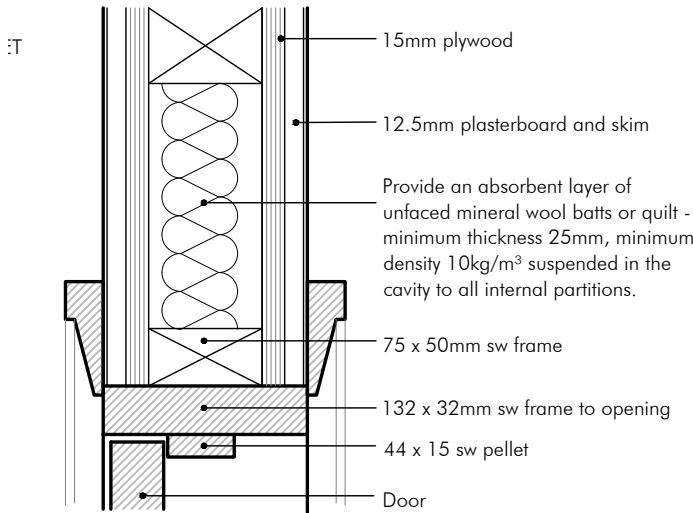

TYPICAL WALL TYPE AND
FRAME TO NEW AREAS
SCALE 1:5

P1	DRAWN	01.12.22
PLG Design Ltd DESIGN PLANNING PROJECT MANAGEMENT		
T - 0161 464 6675 M - 07795 296644 E - paul.gill@plgdesign.co.uk	Unit 11 National Trading Estate, Bramhall Moor Lane, Hazel Grove, Stockport , SK7 5AA	
Client	St Bedes College	
Address	Henshaw Building	
Title	Typical Joinery Details	
Scale	1:2, 1:5, 1:10 @ A3	
Job Number 22172	Drawing Number PL05	Issue P1