




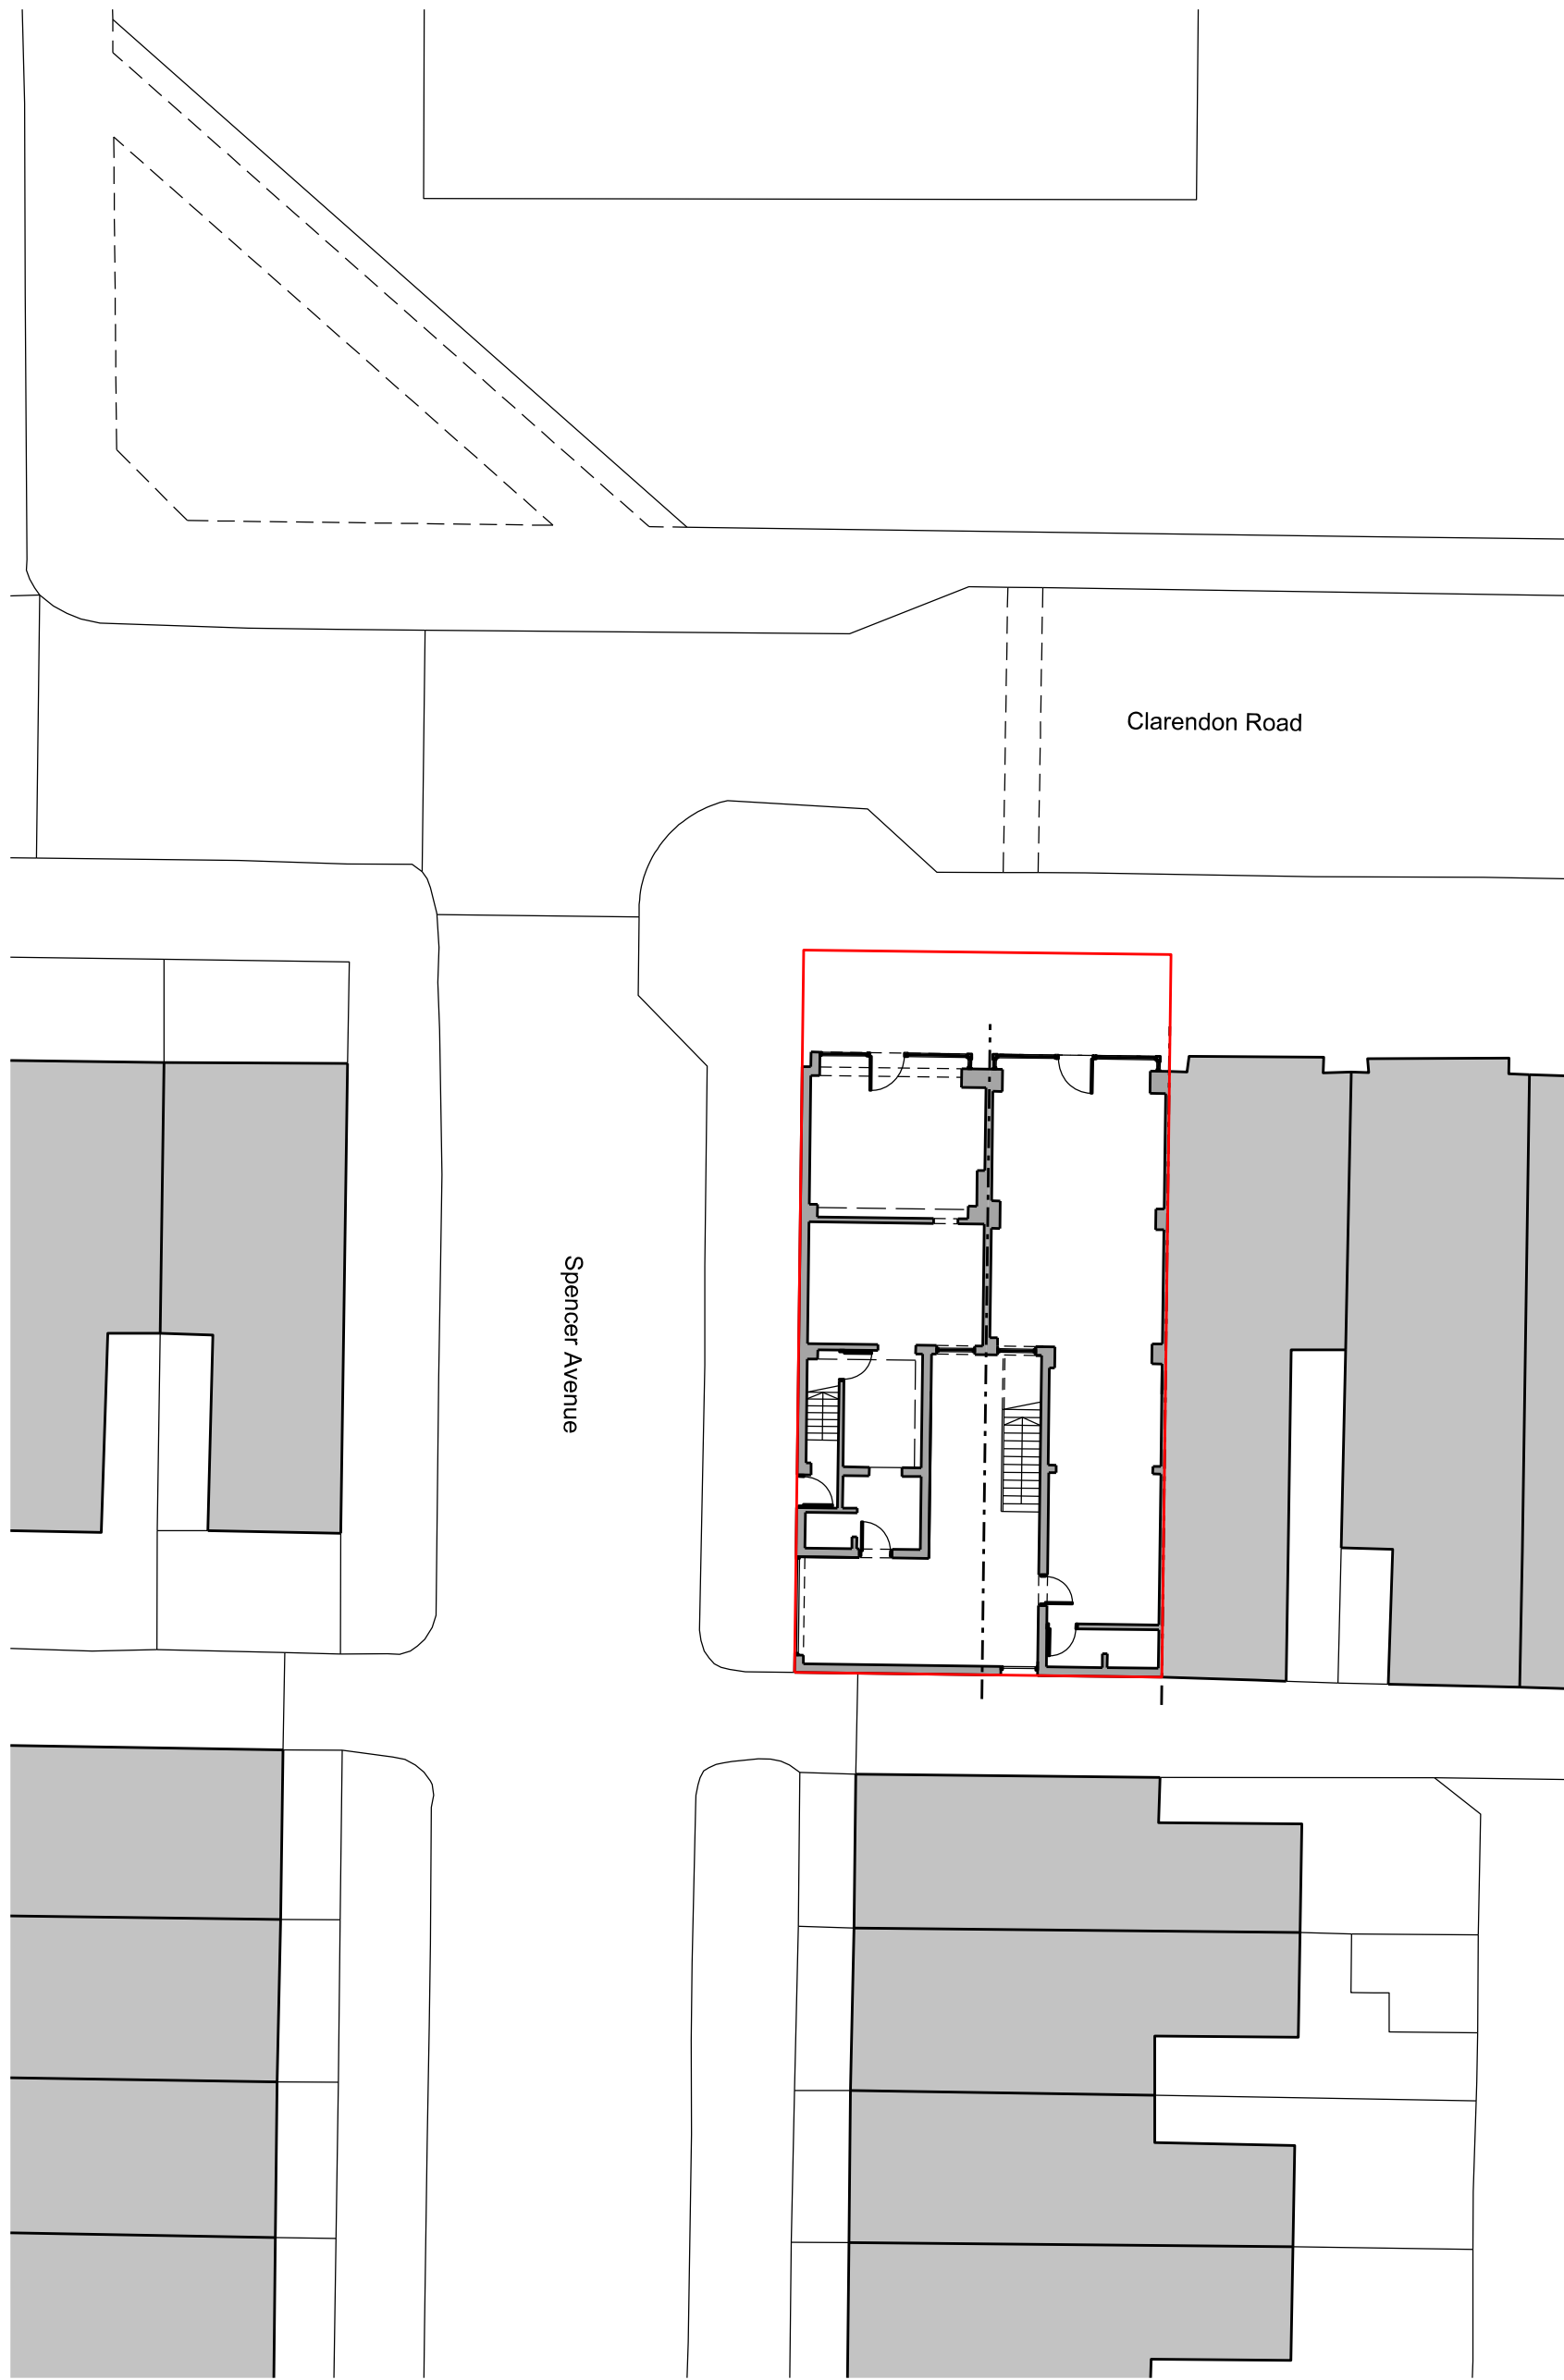


Existing Site Plan
Scale 1:200

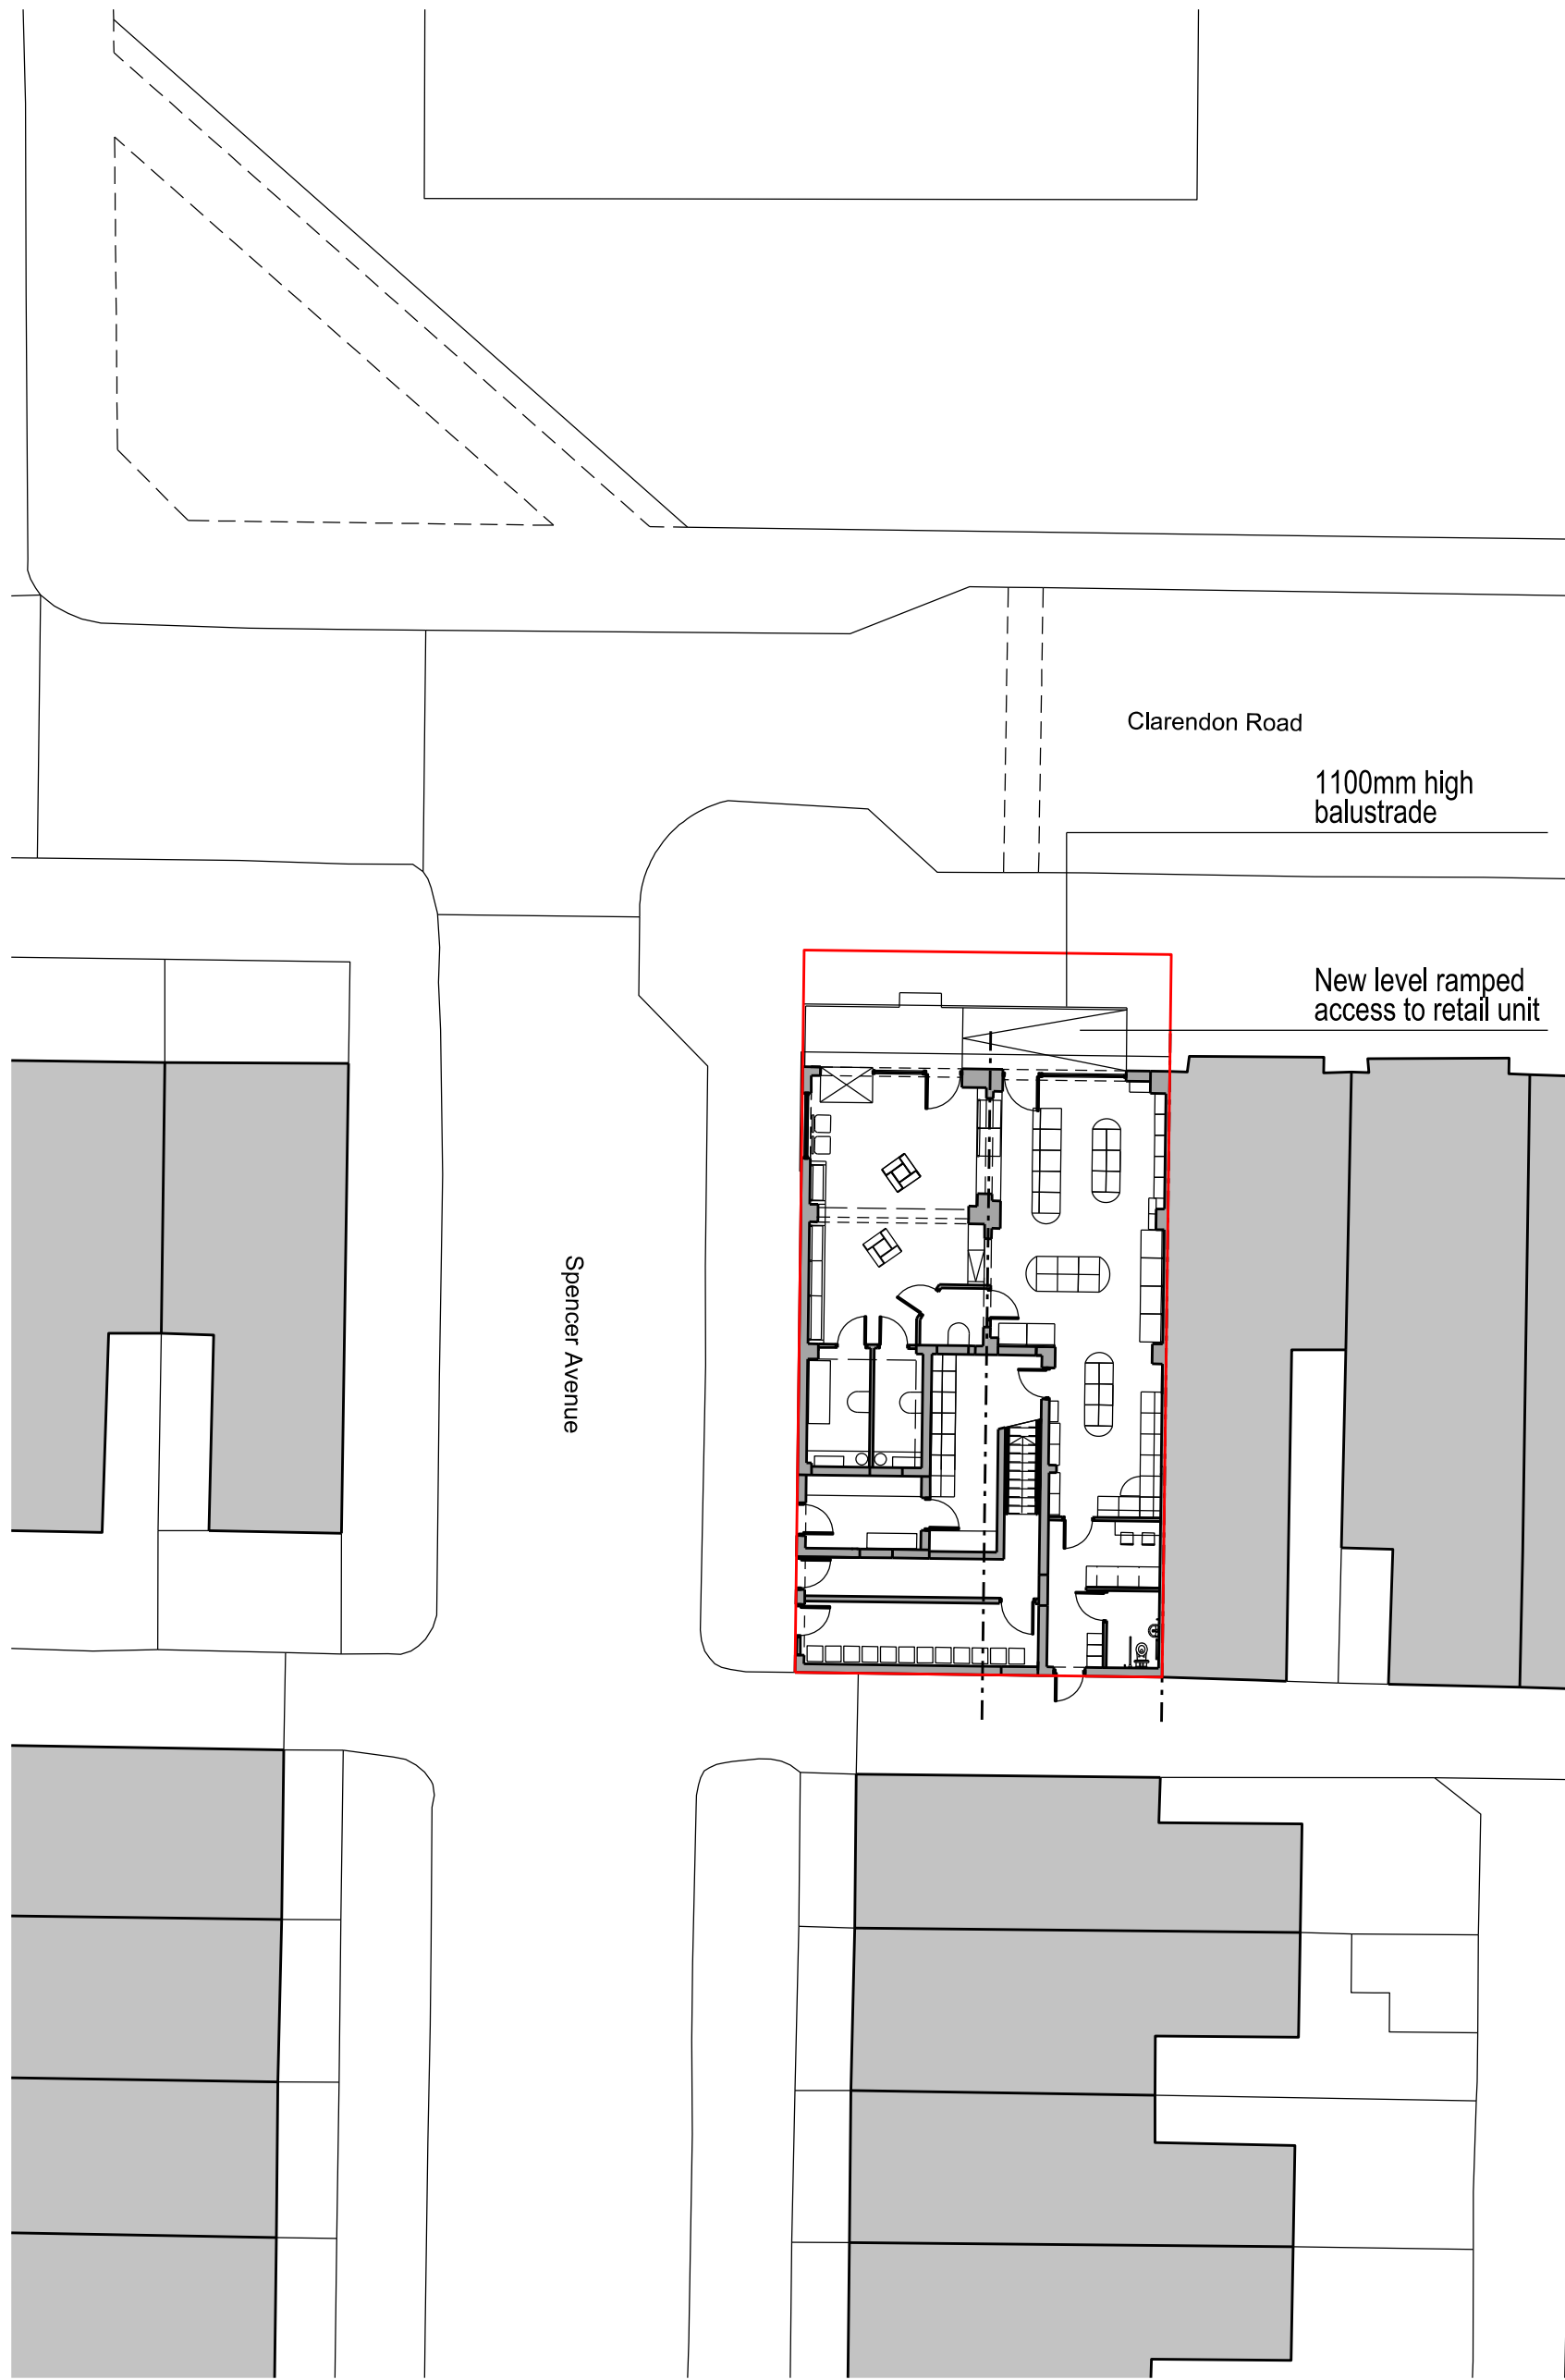


Proposed Site Plan
Scale 1:200

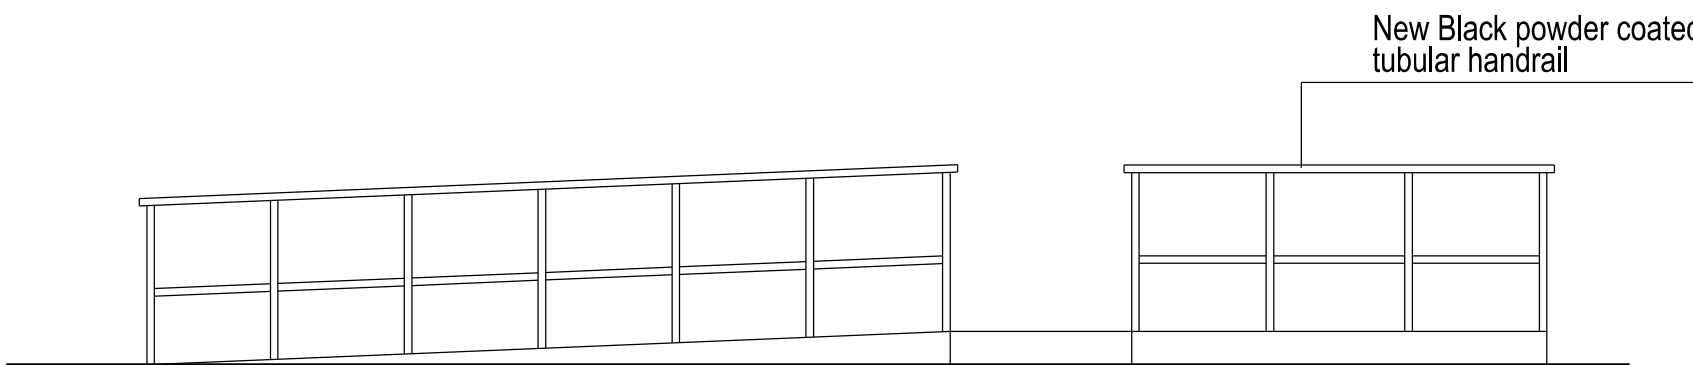


South Elevation
Proposed Ramp/Handrail Detail
Scale 1:50

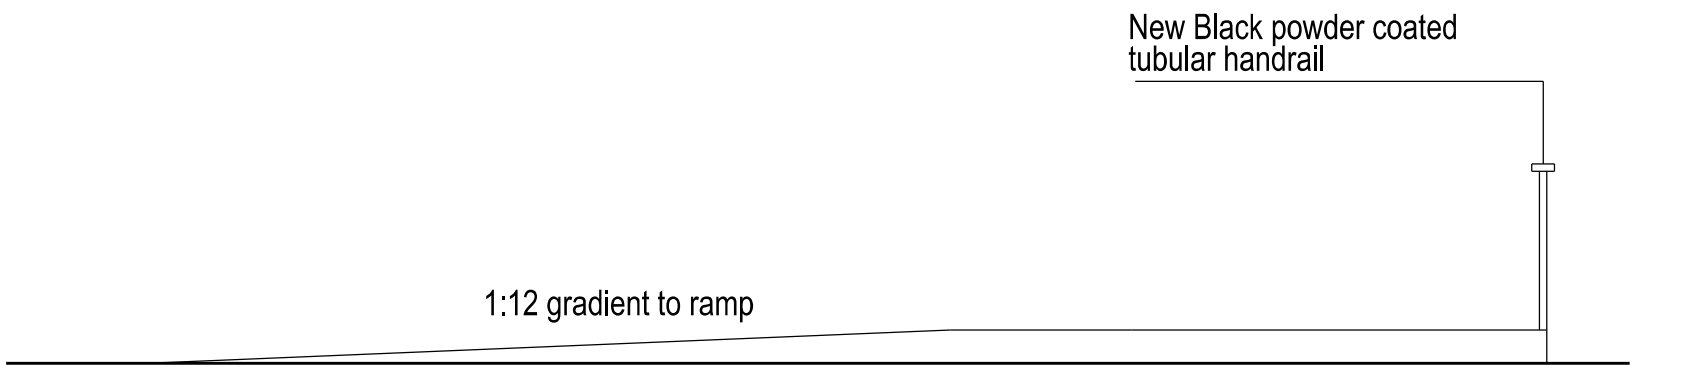


South Section
Proposed Ramp/Handrail Detail Sections
Scale 1:50

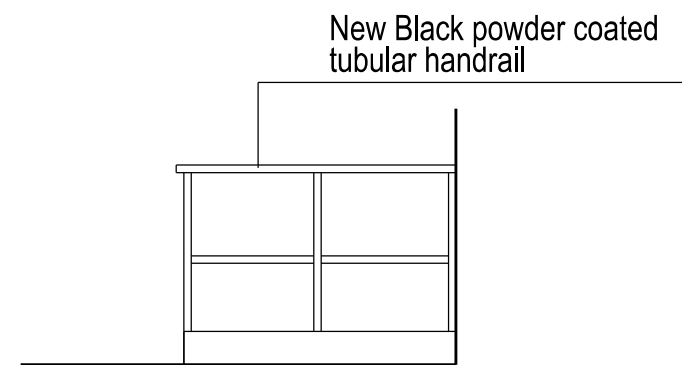

West Elevation

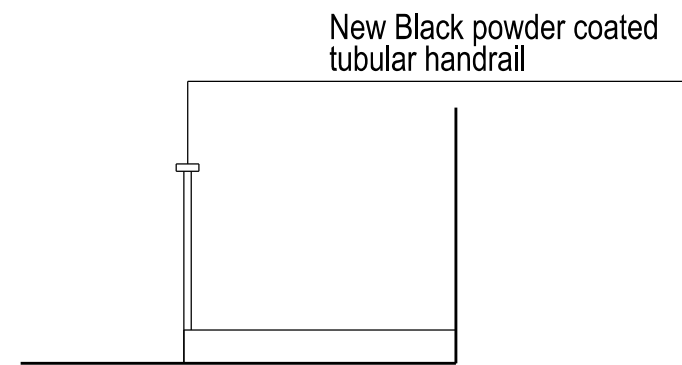

West Section

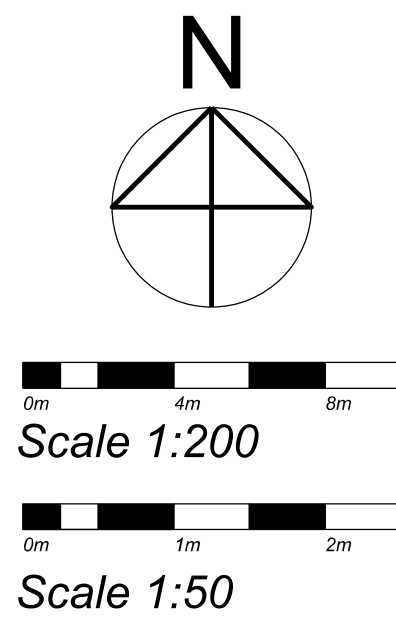

Do not scale this drawing
All given dimensions are in millimetres
Contractors must check all dimensions from site
This drawing is copyright and is for use on this site only

3 - Ramp detail added 2 - Ramp detail added 1 - Amendments to pharmacy unit	25.09.22 03.08.22 21.07.22
No Revision	Date

Project
209/211
Clarendon Road
Whalley Range

Title
Existing and Proposed
Site Plans

Project. 2004	Drawing. 002	Scale @A1. AS SHOWN	Rev. 3
------------------	-----------------	------------------------	-----------

Drawing Status
PLANNING