



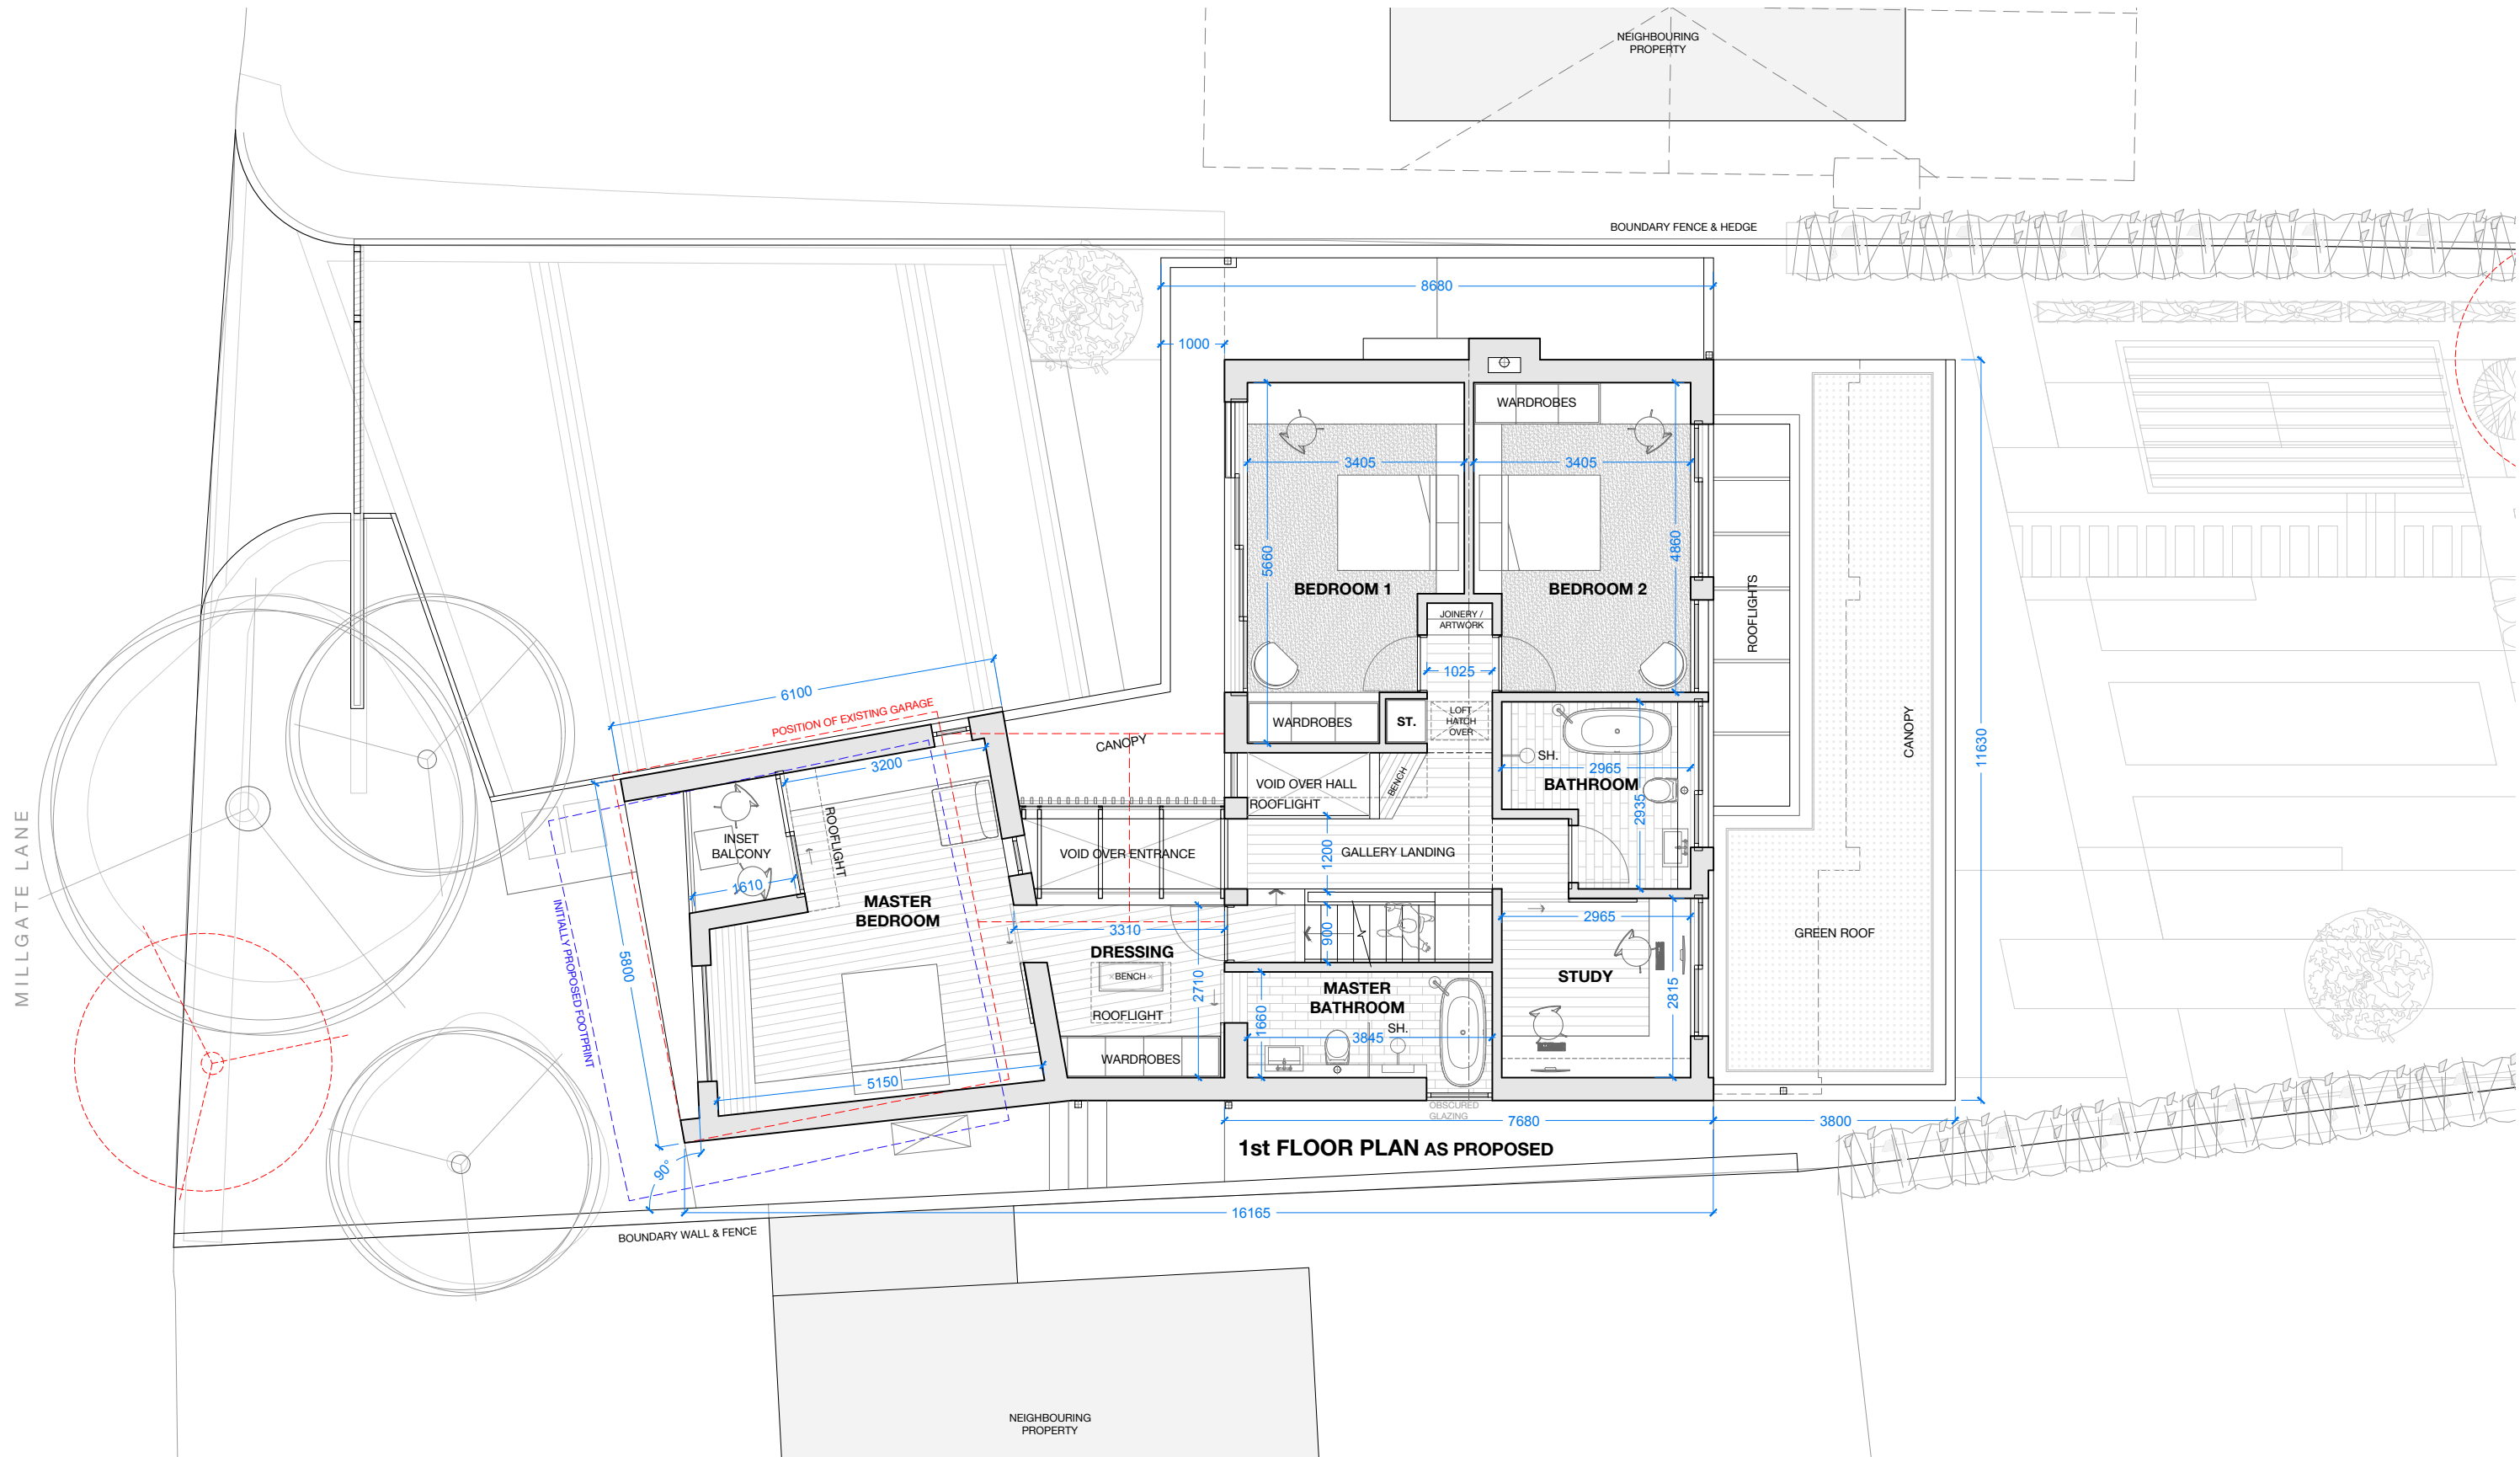


Rev A - 13/09/2022 - Updated for Planning Submission following client review.
Rev B - 23/11/2022 - Updated following comments from Planning Officer.
Rev C - 08/12/2022 - Updated following further comments from Planning Officer.

 

PROJECT/
ADDRESS /
21 MILLGATE LANE,
DIDSBURY,
MANCHESTER
M20 2SW
GAG 302
1st FLOOR PLAN
3201 C
DRAWN BY /
JF
CHECKED BY /
GA
DATE /
30.08.22
SCALE /
1:100
PAPER SIZE /
A3
STATUS /
PROPOSED

GAGARIN Studio

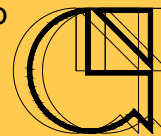

Unit 5
Causey Hall
Dispensary Walk
Halifax
West Yorkshire
HX1 1QR

Tel: 01422 300042
Email: info@gagarinstudio.co.uk
This drawing is copyright ©2021 GAGARIN Studio

SCALE 1:100
PAPER SIZE A3

PURPOSE OF ISSUE
PLANNING APPLICATION