





Proposed Key Plan
1 : 200

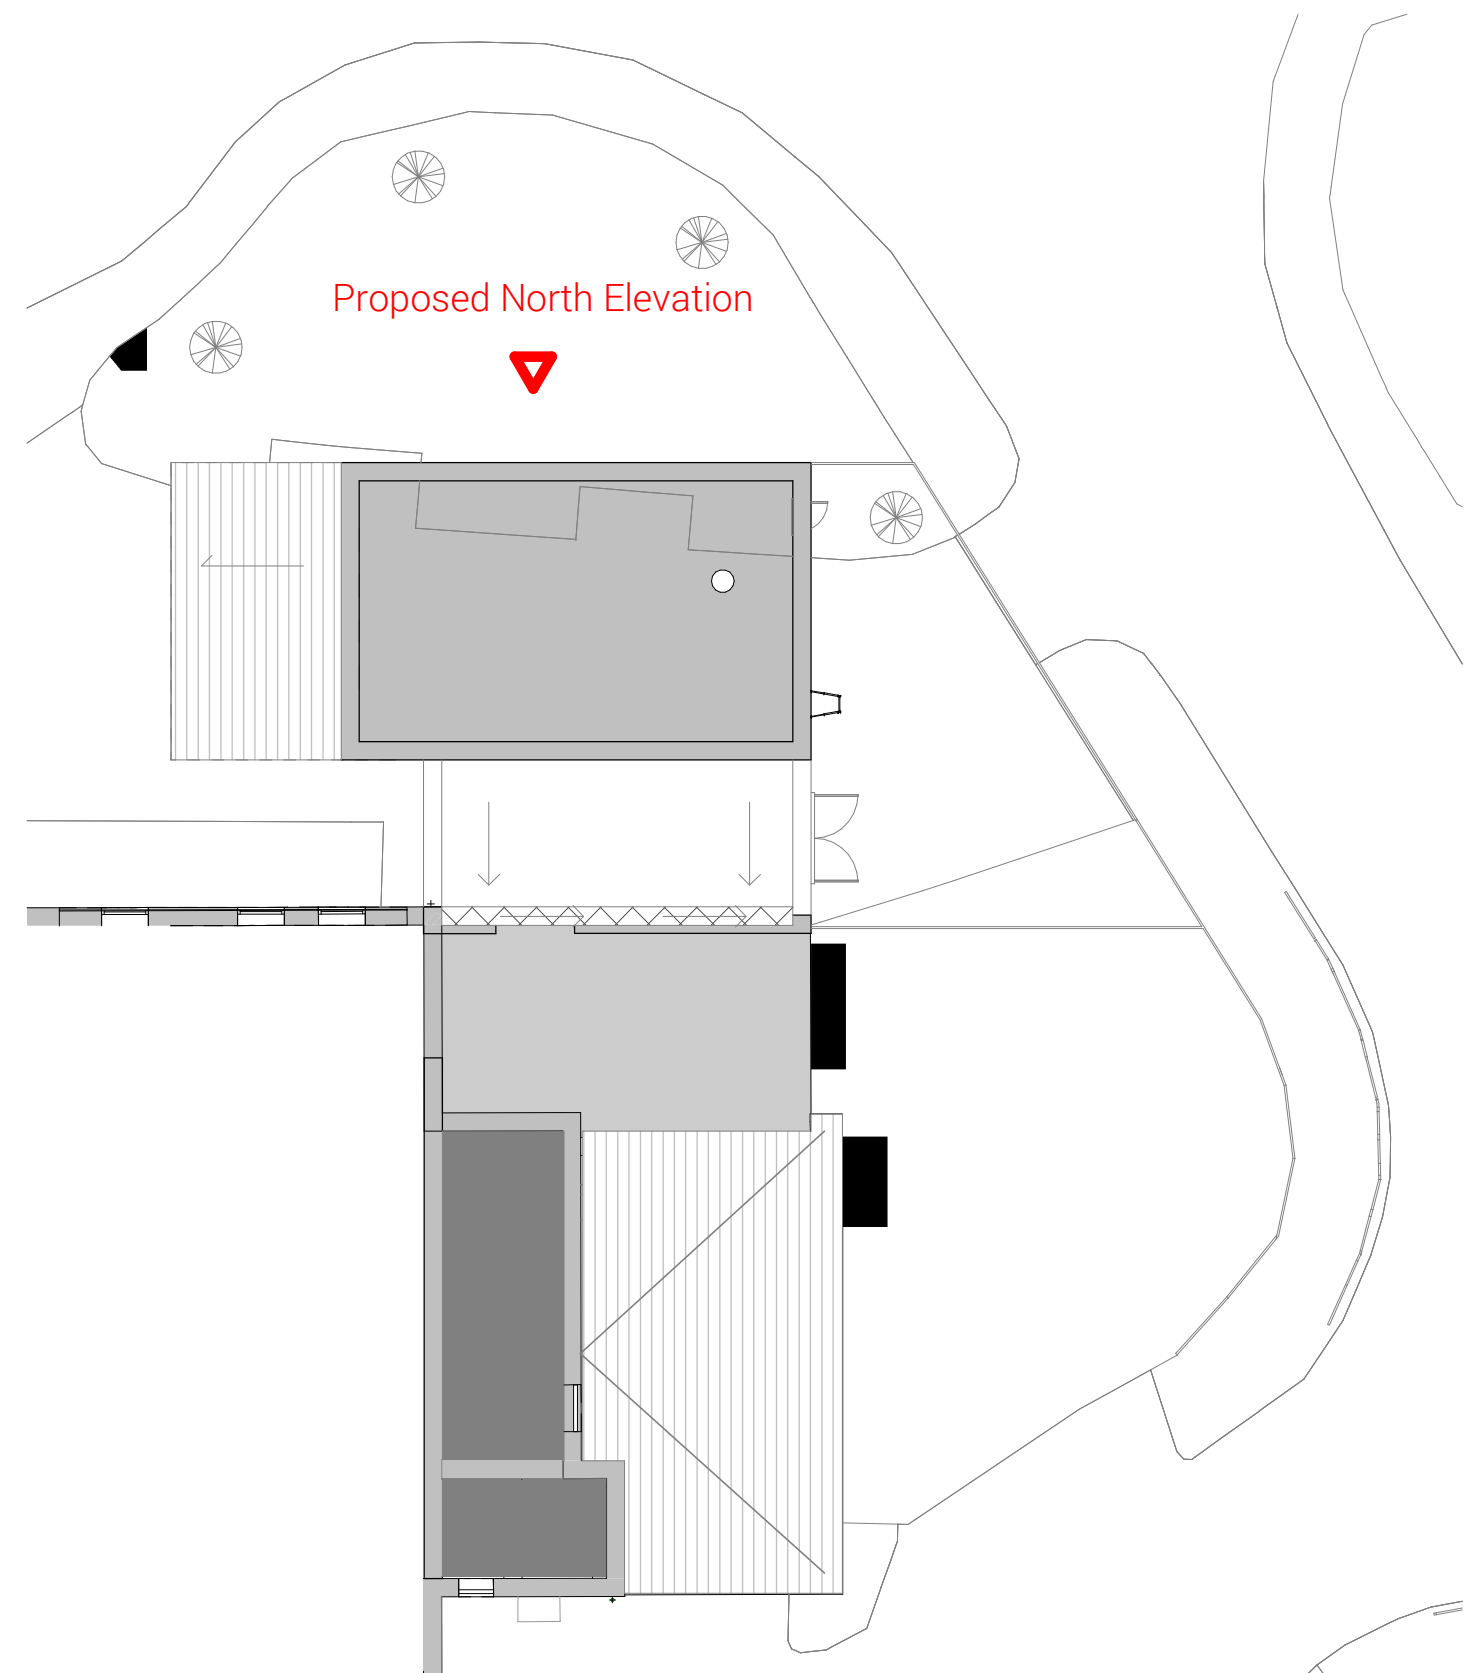

Proposed Elevation - North Planning
1 : 50

 

GENERAL NOTES:

DAY Architectural Ltd accepts no responsibility for any costs, losses or claims whatsoever arising from these drawings, specifications and related documents unless there is full compliance with the Client or any unauthorised user of the following:

1. All boundaries, dimensions and levels are to be checked on site before construction and any discrepancies reported to the Architect / Designer.
2. Partial Service: Any discrepancies with site or other information is to be advised to the Architect / Designer and direction and / or approval is to be sought before the implementation of the detail.
3. Block and site plans are reproduced under license from the Ordnance Survey.
4. Do not scale the drawing.
5. For the purpose of coordination, all relevant parties must check this information prior to implementation and report any discrepancies to the Architect / Designer.

A Issued for Planning

31.10.22

AF

CLIENT
Manchester University NHS Foundation Trust

PROJECT
Proposed Generator

DRAWING
Proposed Elevation - North

SCALE
As indicated @ A0

FIRST ISSUED
09/16/22

PROJECT
1266-21

CLIENT REF
NWGH

DRAWN BY
IL

CHECKED BY
AF

ORIGIN
DAY

VOLUME
XX

LEVEL
XX

TYPE
DR

ROLE
A

NUMBER
07-0110

REVISION
A

SUITABILITY
PLANNING

DAY

DAY Architectural Ltd
Studio 1, Lancaster Buildings
177 Queensgate, Manchester, M3
2BW

T: 0161 834 5703
W: www.day-architectural.com

Information contained in this drawing is the sole copyright of DAY Architectural Ltd, and is not to be reproduced without their permission.