



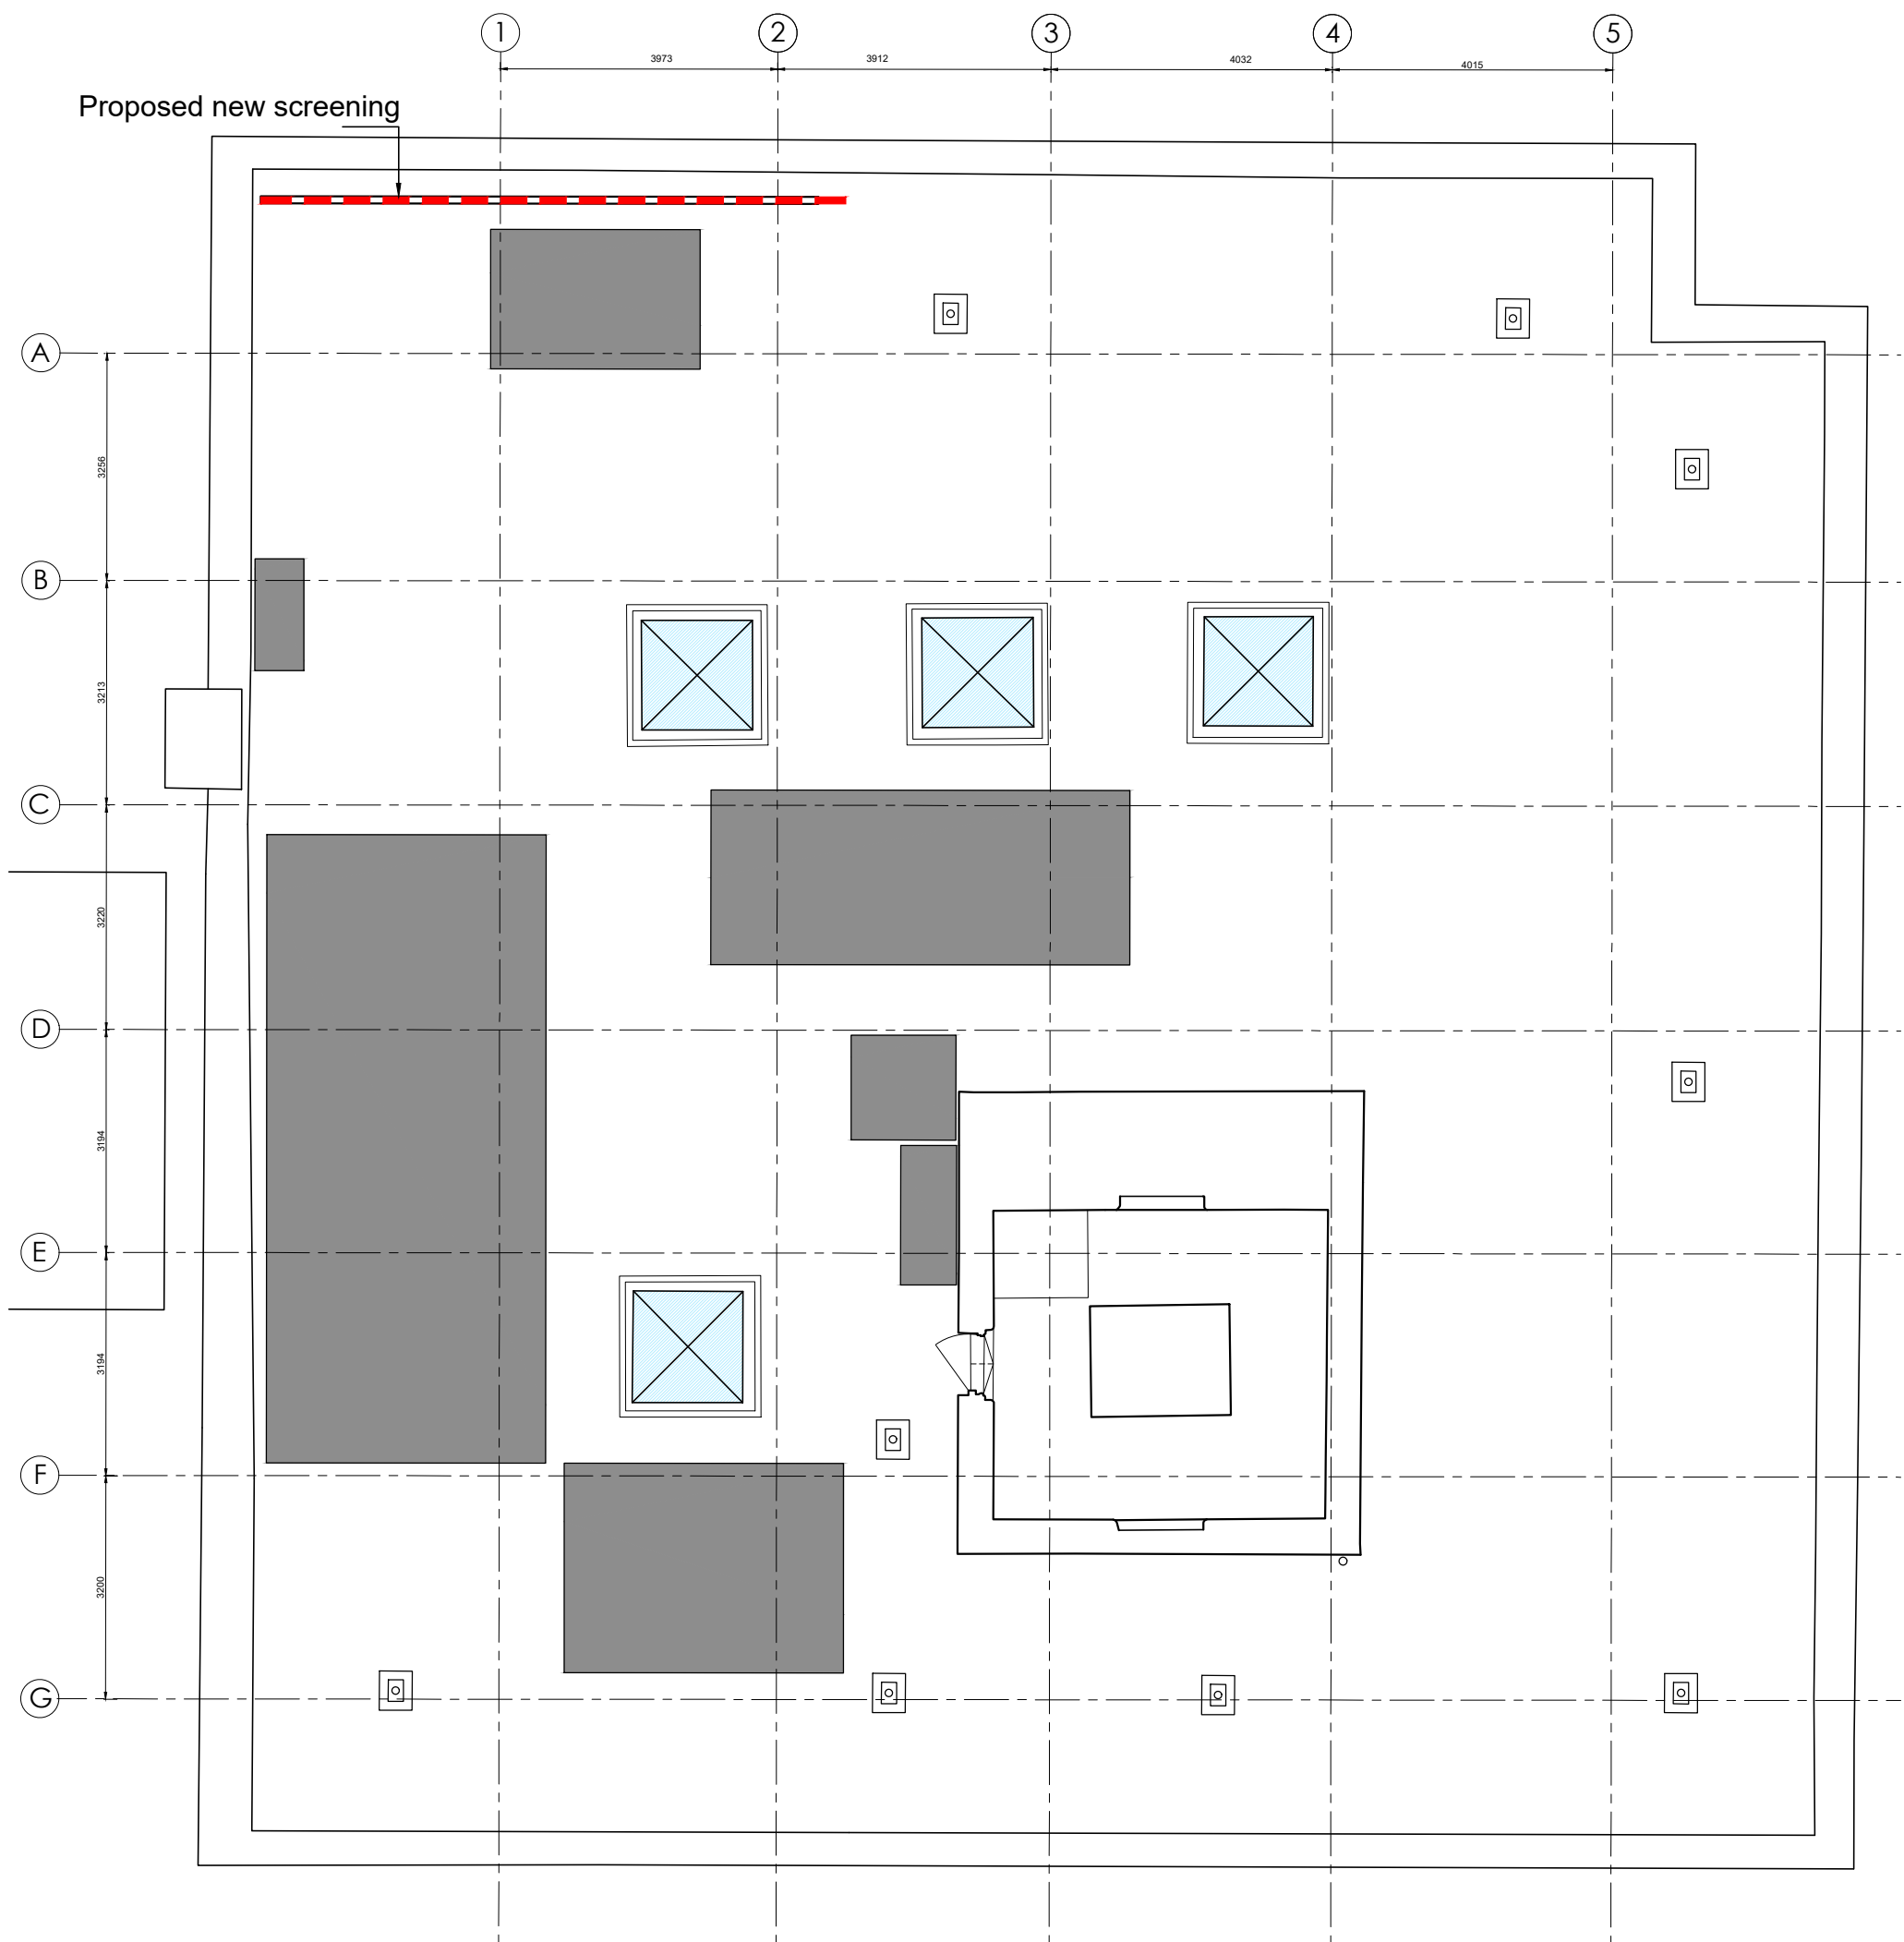

Proposed Roof Plan
1:100


KEY:
INDICATES THE LOCATION OF NEW 1500MM HIGH PANELS FIXED TO EXISTING HANDRAIL.
AT LOCATIONS WHERE HANDRAIL HAS REMOVABLE SECTIONS PANELS ARE TO BE REMOVABLE TOO. LOCATIONS TO BE CONFIRMED ON SITE.

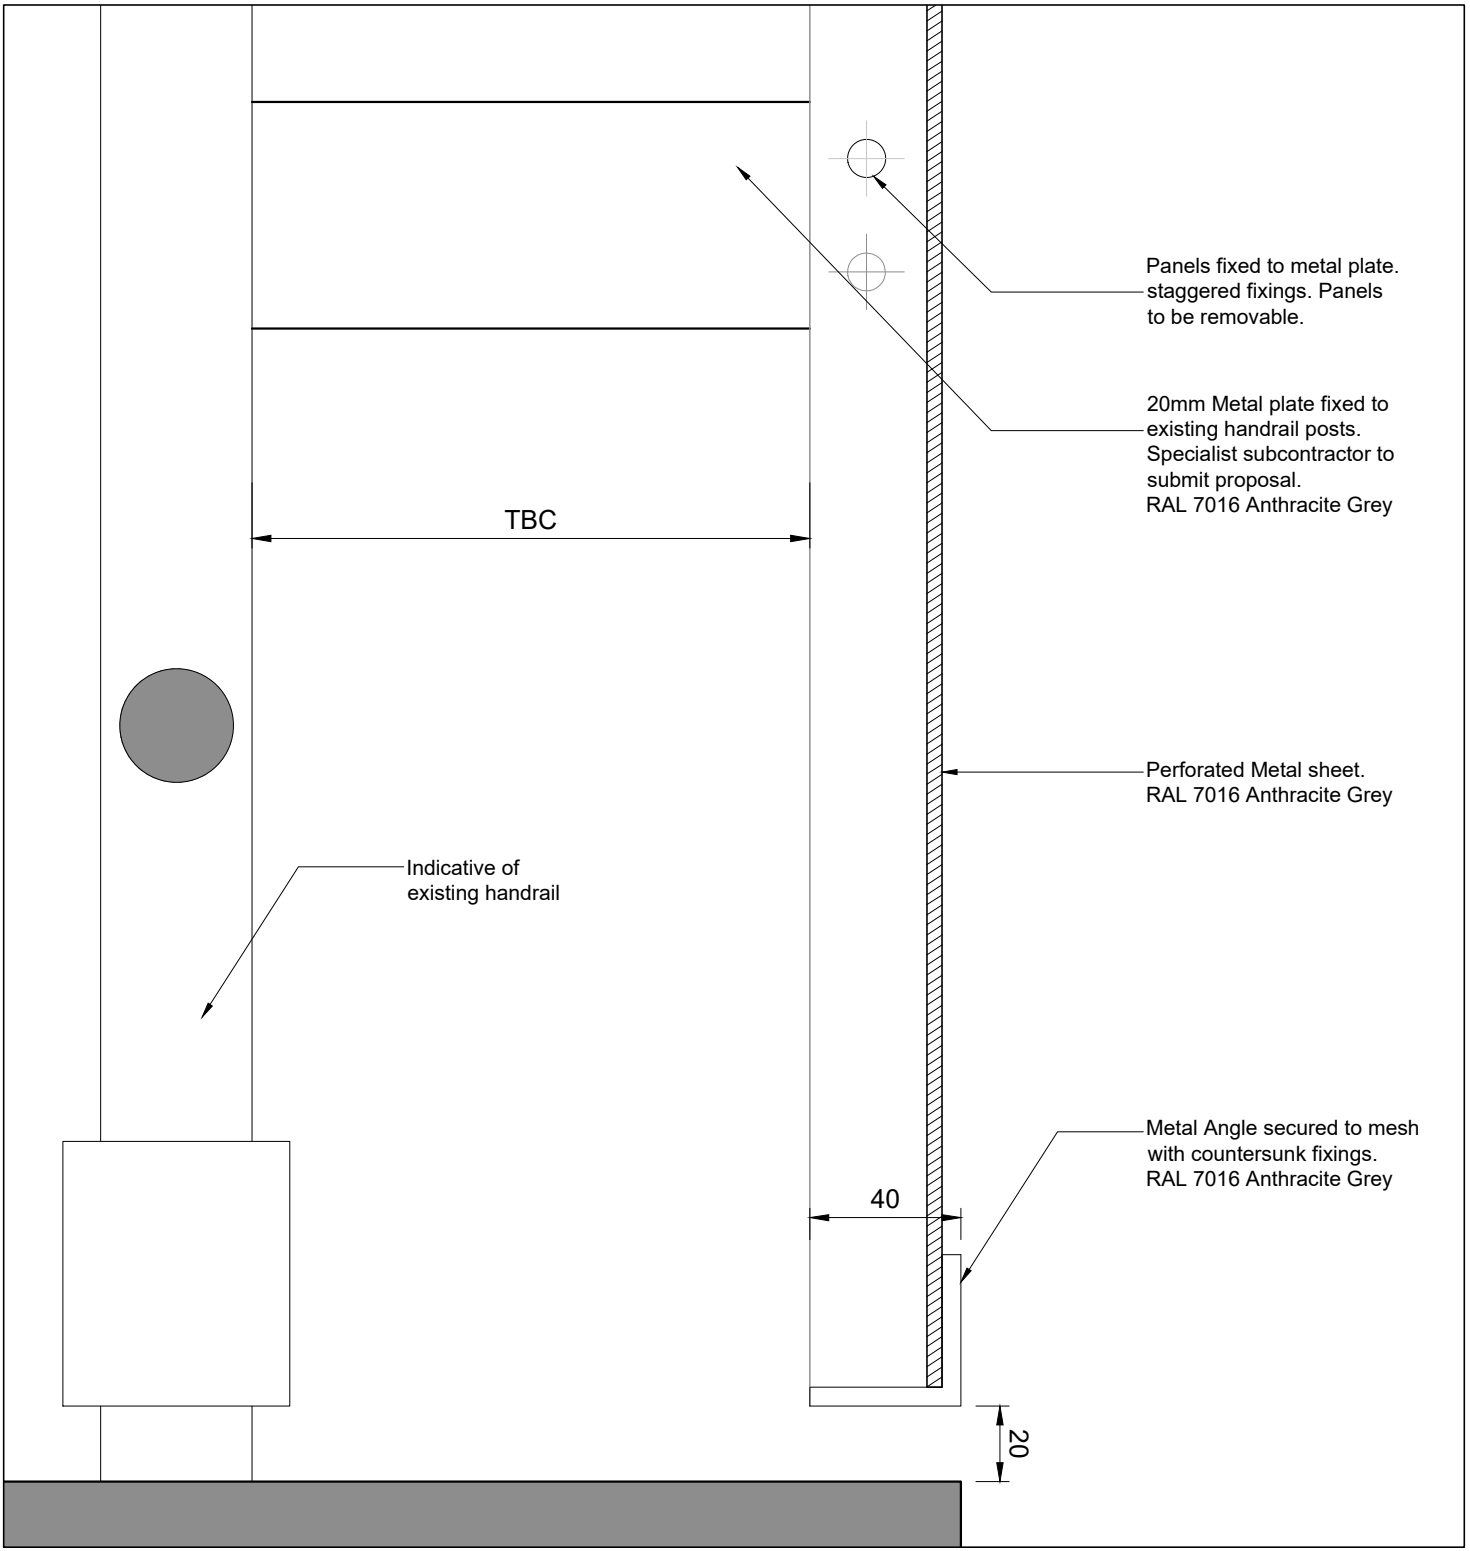


Typical Fixing Detail (Section)
1:2

NOTE: NEW 1500MM HIGH PANELS FIXED TO EXISTING BALUSTRADE POSTS.
PANELS CONSIST OF PERFORATE METAL SHEET WITH ROUND HOLE STAGGERED PITCH (12-15MM DIA HOLES) FIXED TO 40x40MM MILD STEEL ANGLE ON ALL SIDES. ALL PPC RAL 7016 ANTHRACITE. PANELS FIXED BACK 20MM MILD STEEL PLATE WITH STAGGERED FIXINGS. SPECIALIST SUB-CONTRACTOR TO SUBMIT PROPOSALS AND ADVISE ON CONNECTION TO EXISTING HANDRAIL POSTS.


NOTE: STRUCTURAL ENGINEER & SPECIALIST SUB-CONTRACTOR TO CONFIRM WIND LOAD REQUIREMENTS AND IMPACT TO BARRIER LOADING OF EXISTING HANDRAIL AND ADVISE ON THICKNESS OF PERFORATED SHEET.

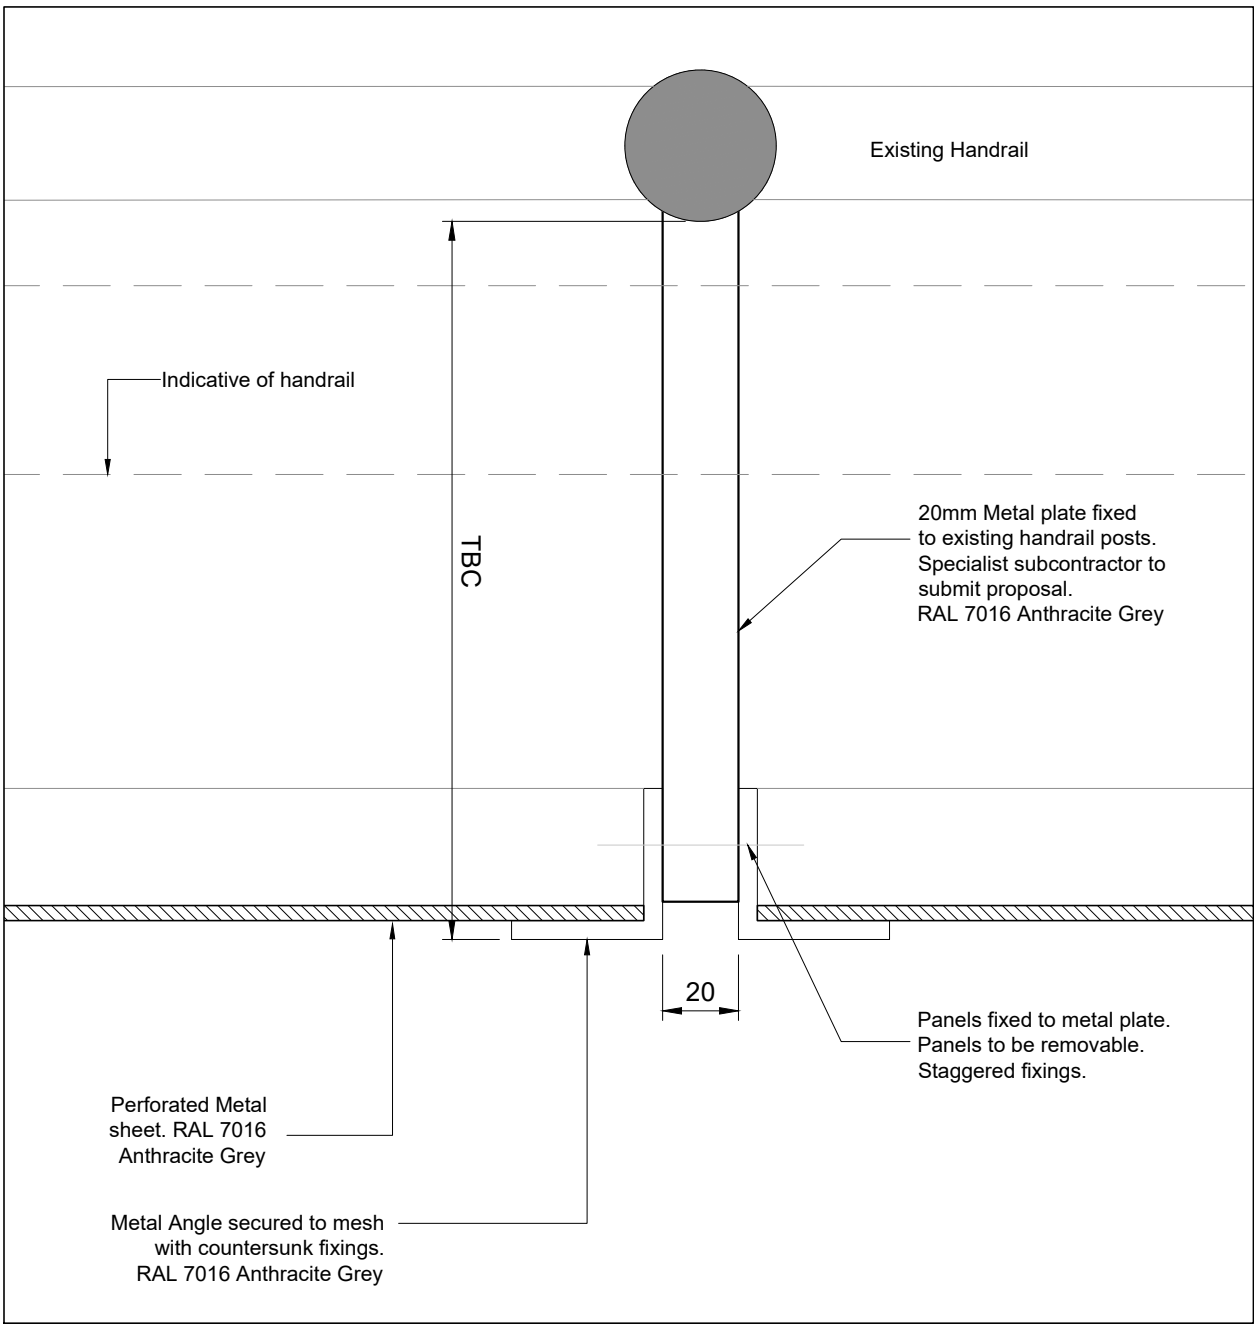

Typical Fixing Detail (Plan)
1:2

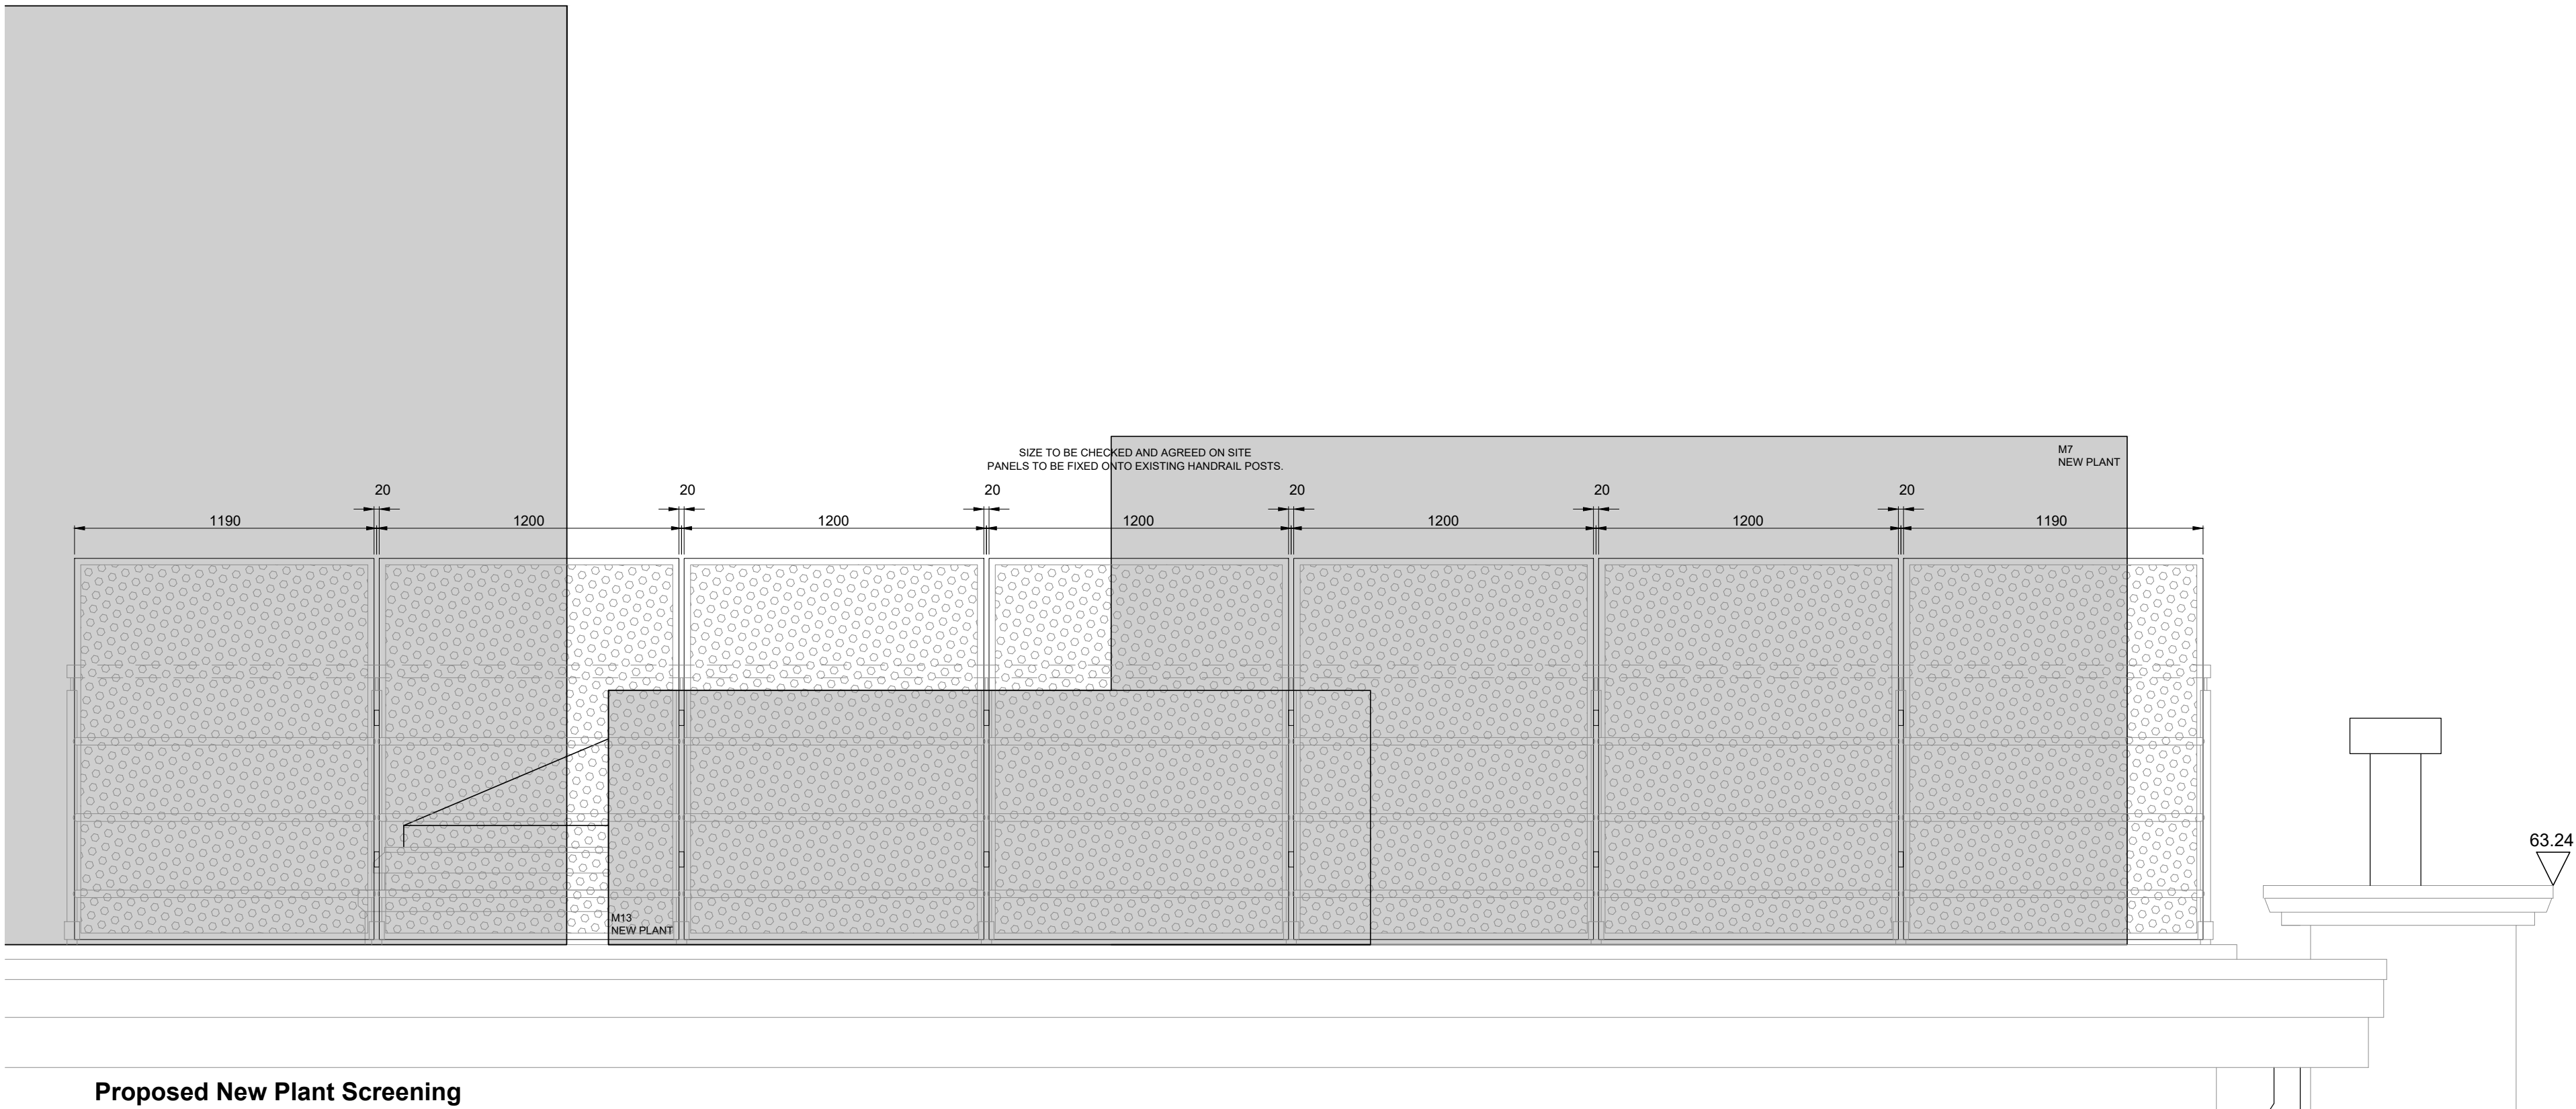

Proposed New Plant Screening
1:20

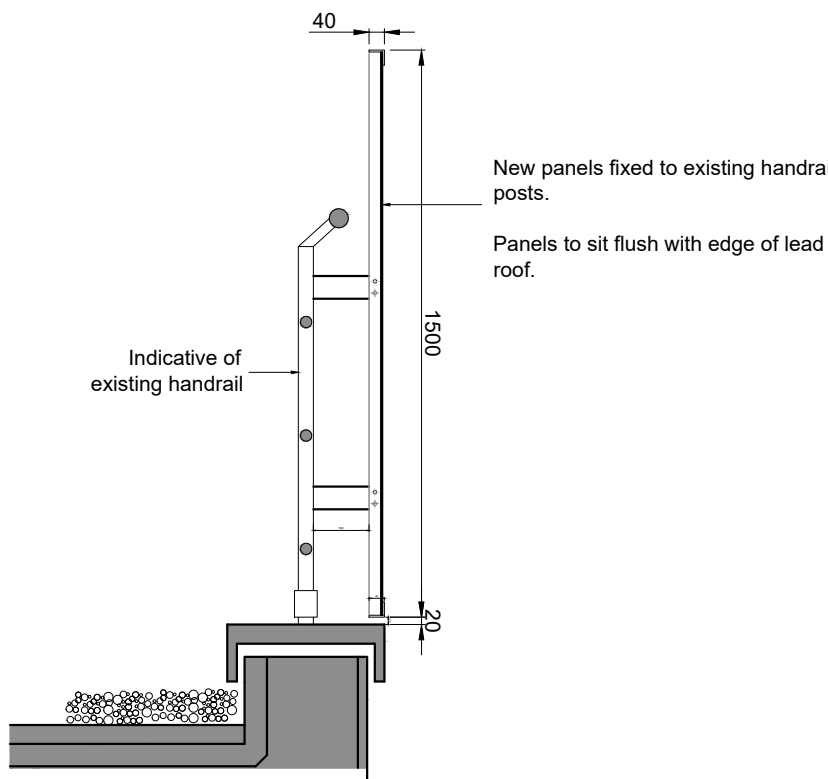

Typical Section
1:20

rev.	date	details	by
A	20.07.22	Issued for initial Stage 4	GP
1	16.09.22	Issued for Construction	LSD



**Freetrade Exchange Refurbishment
Clearbell**
27 Peter Street, Manchester, M2 5GB

drawing title
Proposed External Works
Roof Plan
Proposed Plan Screening

scale	date	drawn	format
NTS	July 22	BC	a1

status
Construction

drawing number	revision
CFM.AR(90)004	1