


NOTES

The copyright of this specification and the associated drawings is held and no reproduction is allowed without prior permission. These drawings must be checked and measurements taken on site prior to work commencing. All dimensions are in millimetres. DO NOT SCALE if in doubt ASK !

The builder will be responsible for liaising with the appointed Building Inspector and arranging for necessary site visits to ensure certification is secured for the construction work.

Under CDM (2015) Regulations, the Contractor undertaking this domestic project will assume Client Responsibilities. Please refer to this website for further information:
www.hse.gov.uk/construction/cdm/2015/domestic-clients.htm

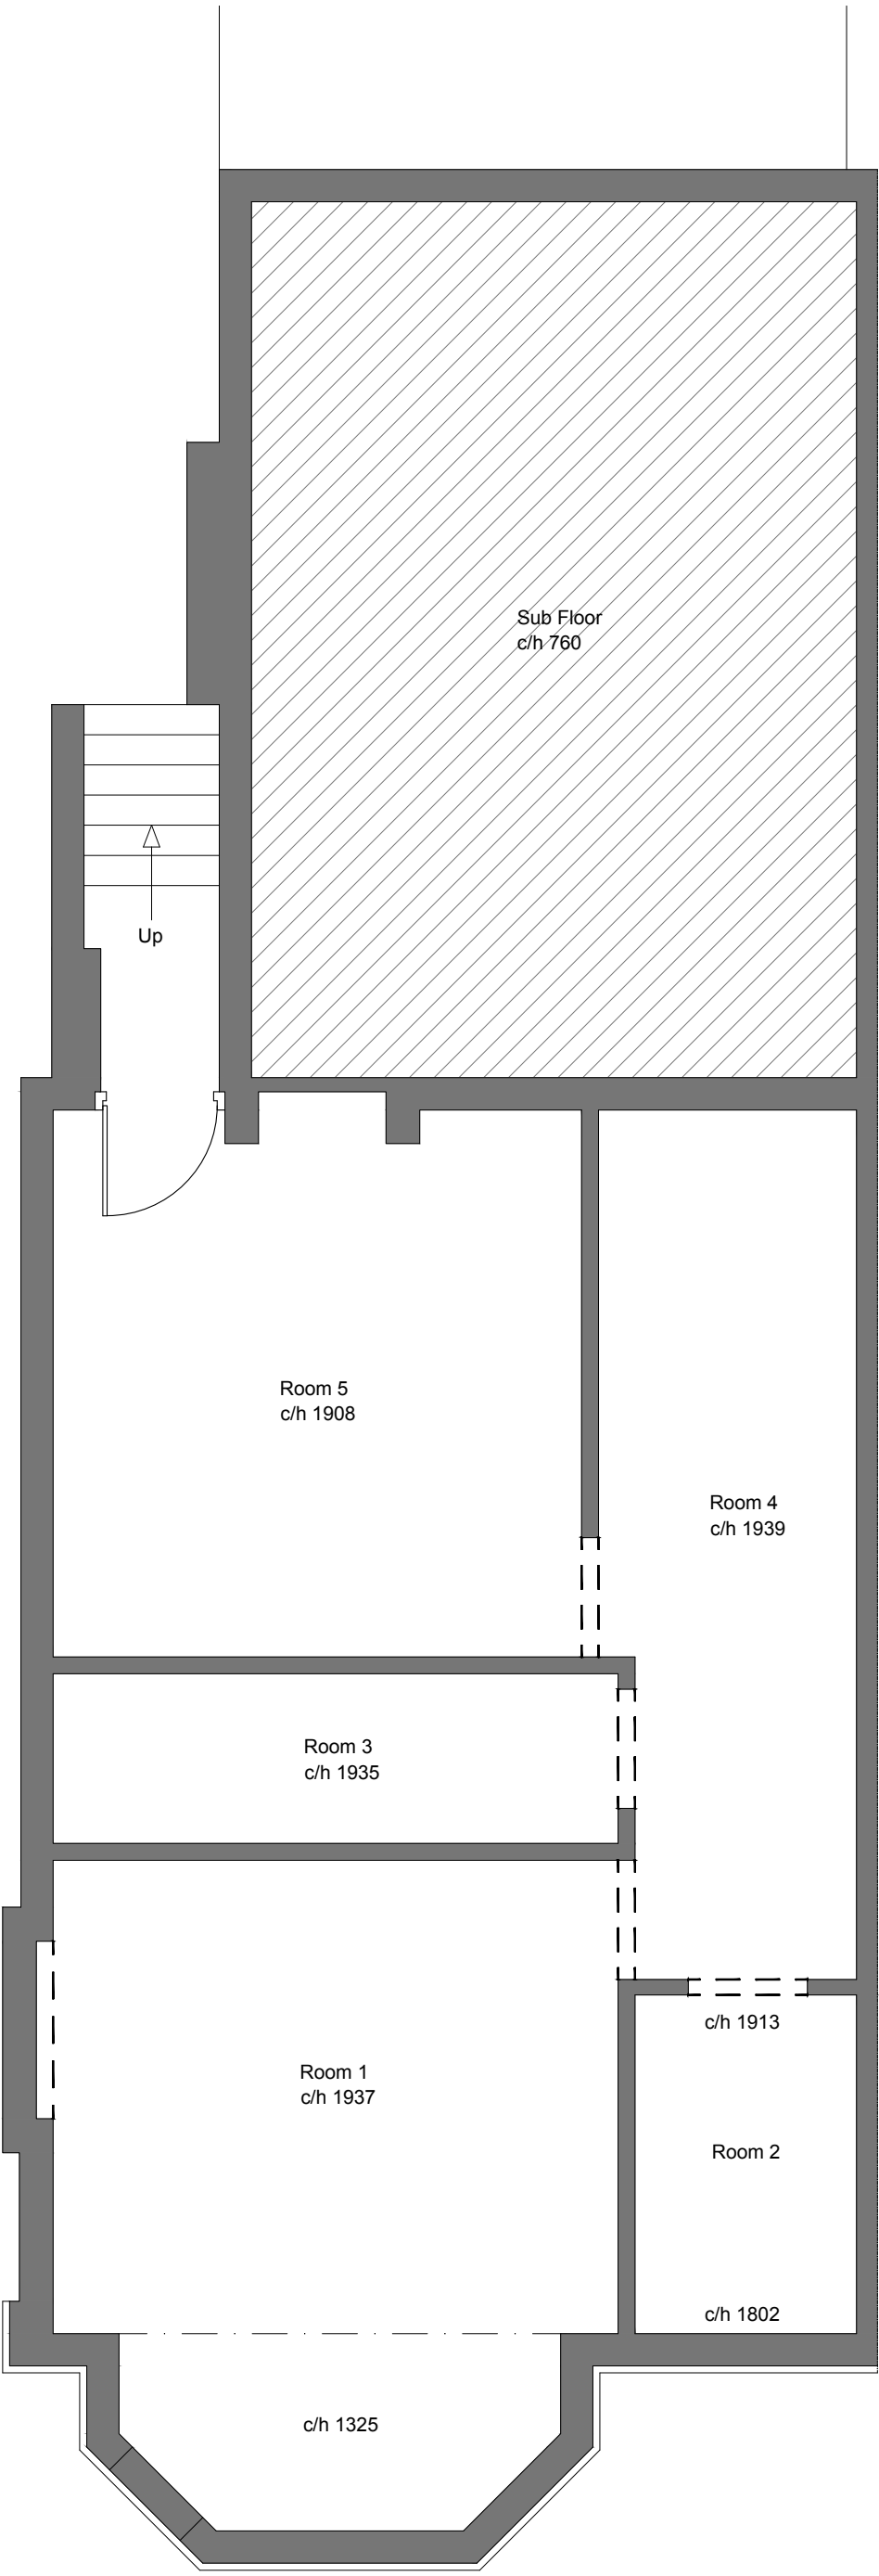

Existing Basement
50m2 (54m2 into bay)



Existing Front Elevation



Existing Side Elevation

LHG PROJECTS LTD
Architectural Design & Surveying
M: 07941 889 509
E: lhgprojects@gmail.com

PROJECT
28 Clyde Road, Didsbury

DRAWING TITLE
Existing Floor Plans & Elevations

DATE
22/11/22

SCALE
1:50 @ A1

DRAWING NUMBER
1052.001

REVISION NO.