


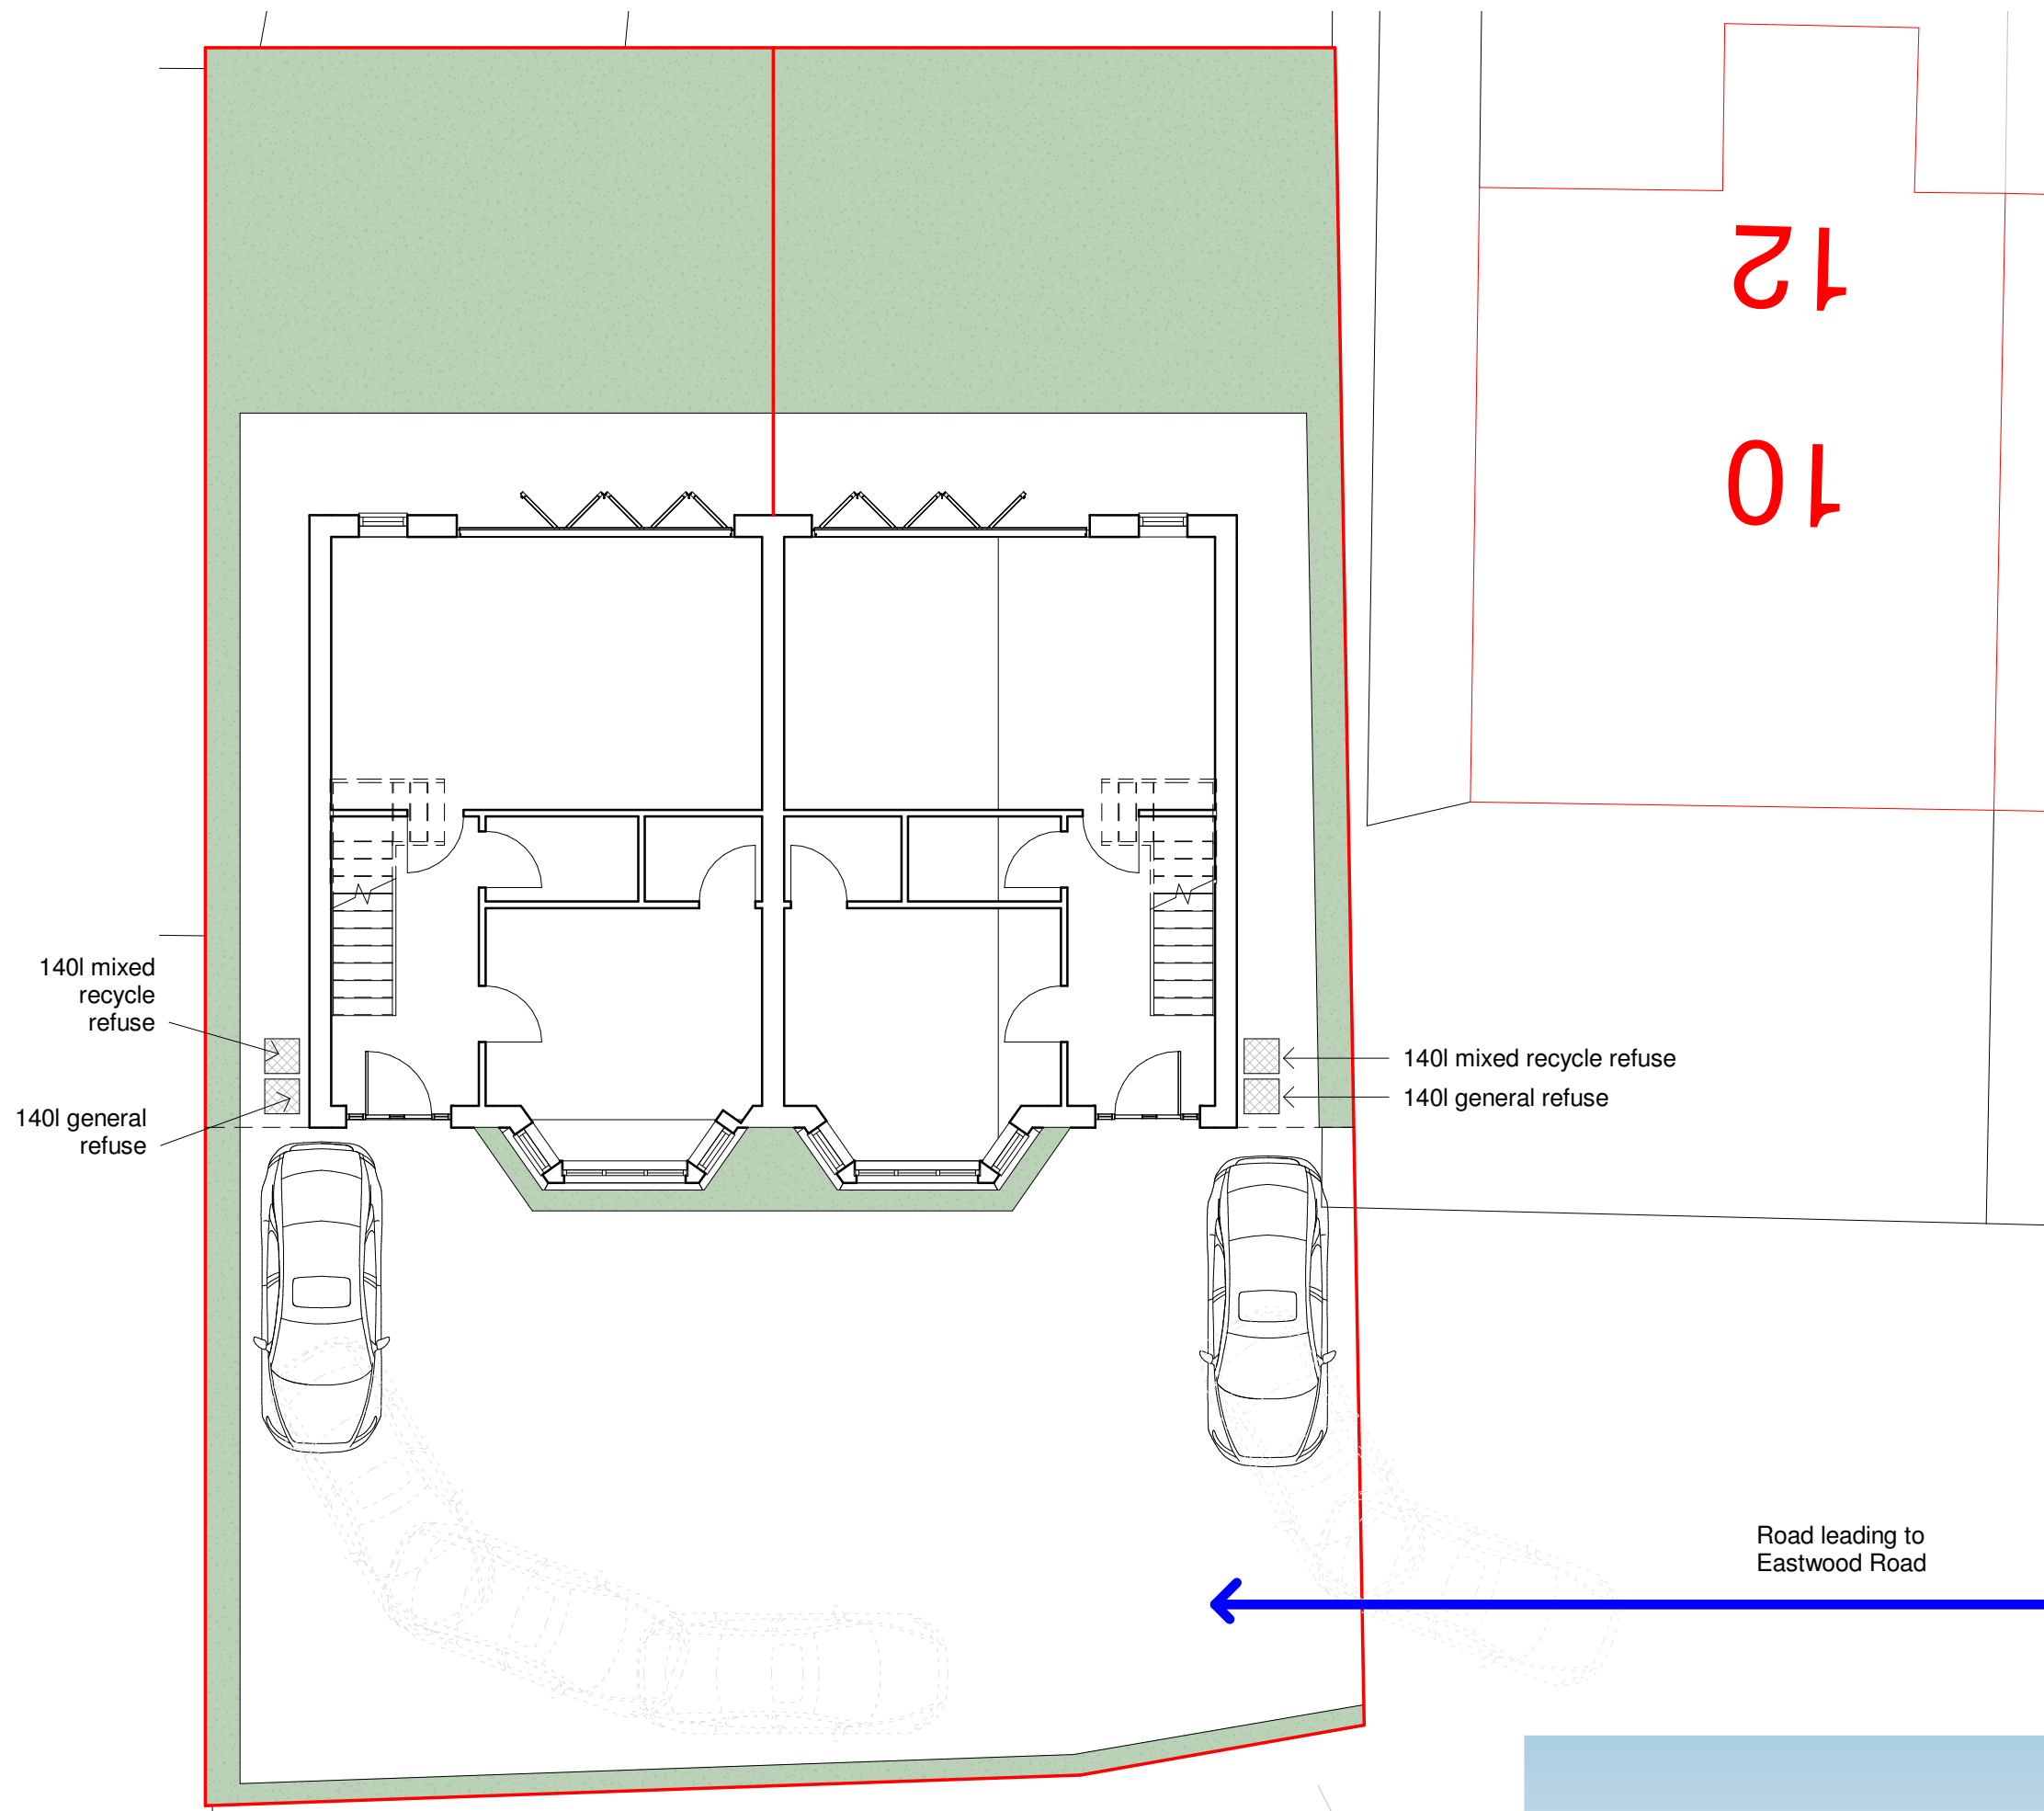

Proposed Site Plan & Boundary
1 : 100



Boundary treatment example



Notes

The Contractor is to check all dimensions and conditions on site before commencing. Do not scale from this drawing.

This drawing remains the copyright of Extend Ur Home.

Scale Bars		TO BE USED ONLY AS GUIDANCE			
1:100	mm	1000	3000	5000	
1:200	mm		5000	8000	
1:500	M	5	15	25	
1:1250	M	10	30	50	70

KEYPLAN

Rev

Description	By	Date
Project Status		
PLANNING		

Drawing Status

This information, whether drawn or as a data file, is copyright and issued strictly for use on the project for which it is provided

Client / Project

Mr Ged Boylan & Rob Heavens

Land off - Eastwood Road, New Moston, Manchester, M40 4TB

Drawing

Proposed Site Plan & Boundary

Date	08/04/22	Scale	1 : 100	@ A2
3D CoOrd		Drawn By	-	Checked
				-

Extend
Ur Home

Facebook:
Extend Ur Home

Instagram:
@Extendurhome

www.extendurhome.co.uk

BS Ref	FDG Ref	Project Number-A104	Rev
A104			