




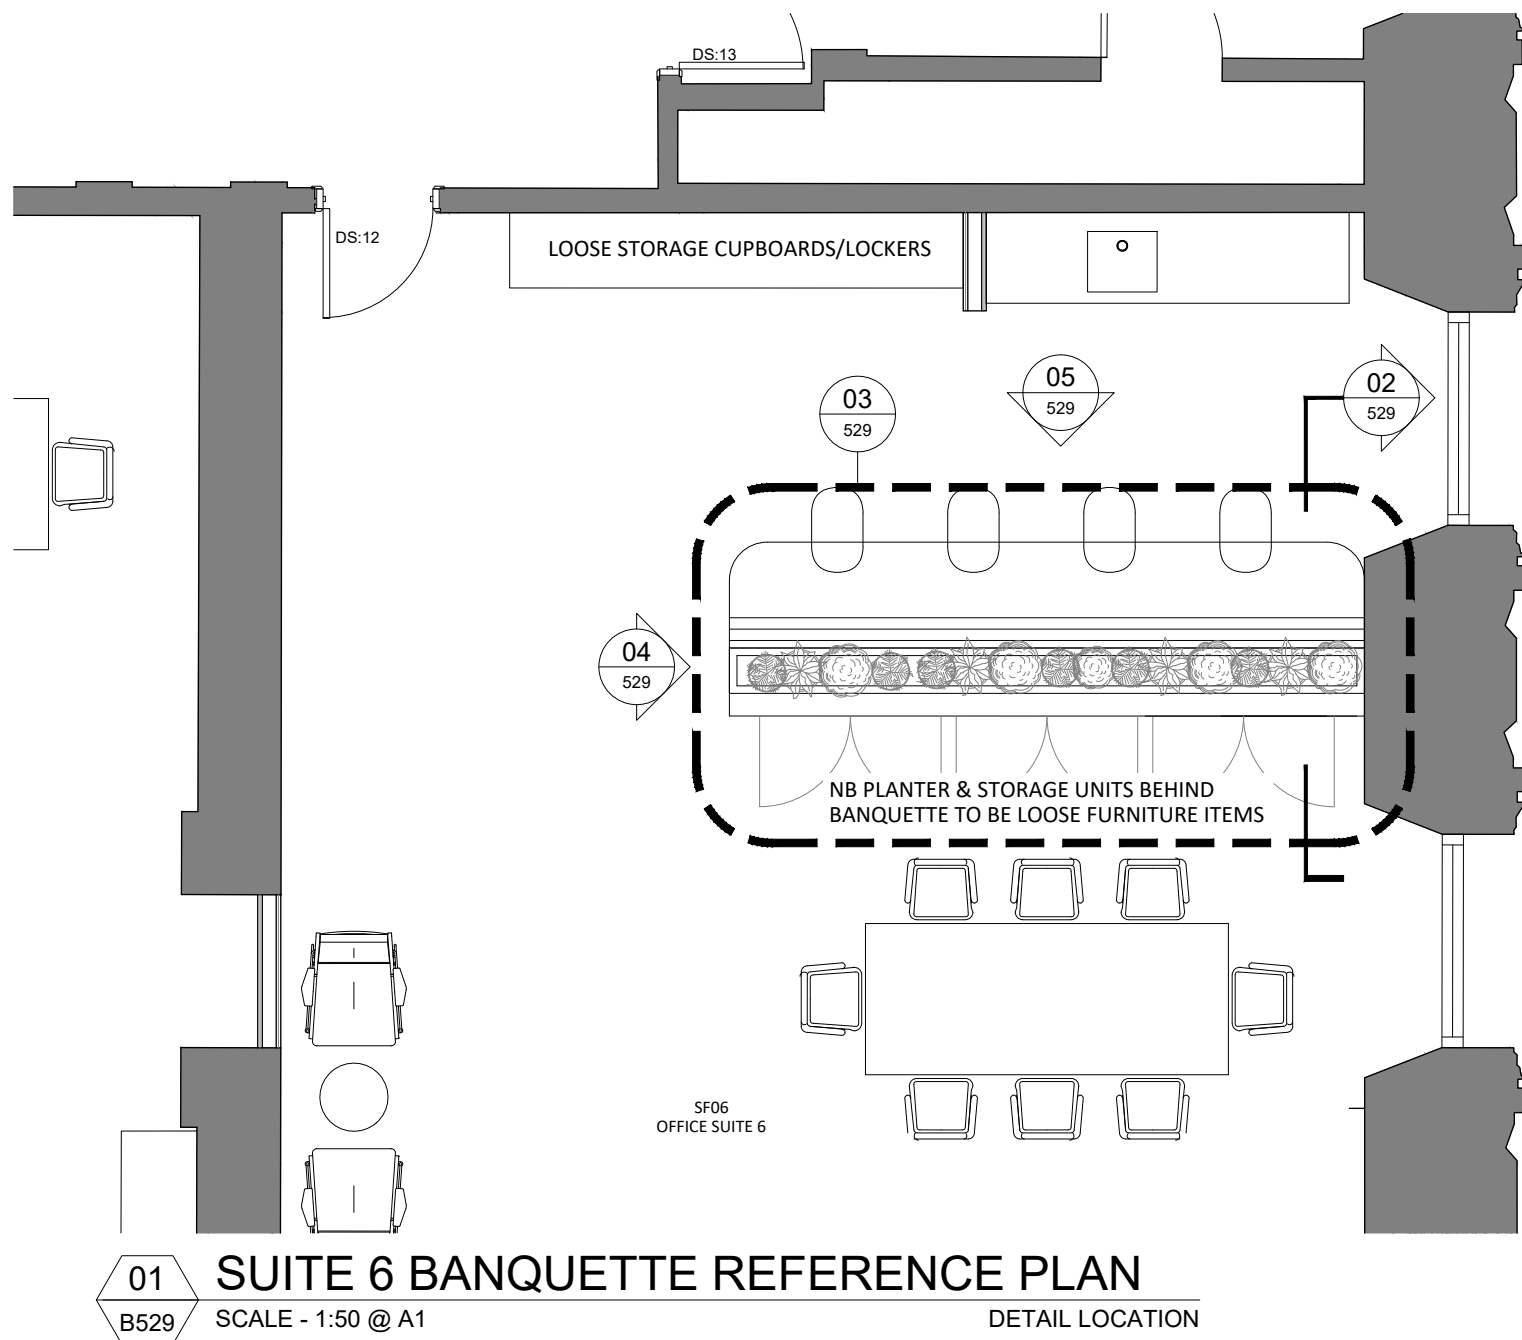

01 SUITE 6 BANQUETTE REFERENCE PLAN
B529 SCALE - 1:50 @ A1 DETAIL LOCATION

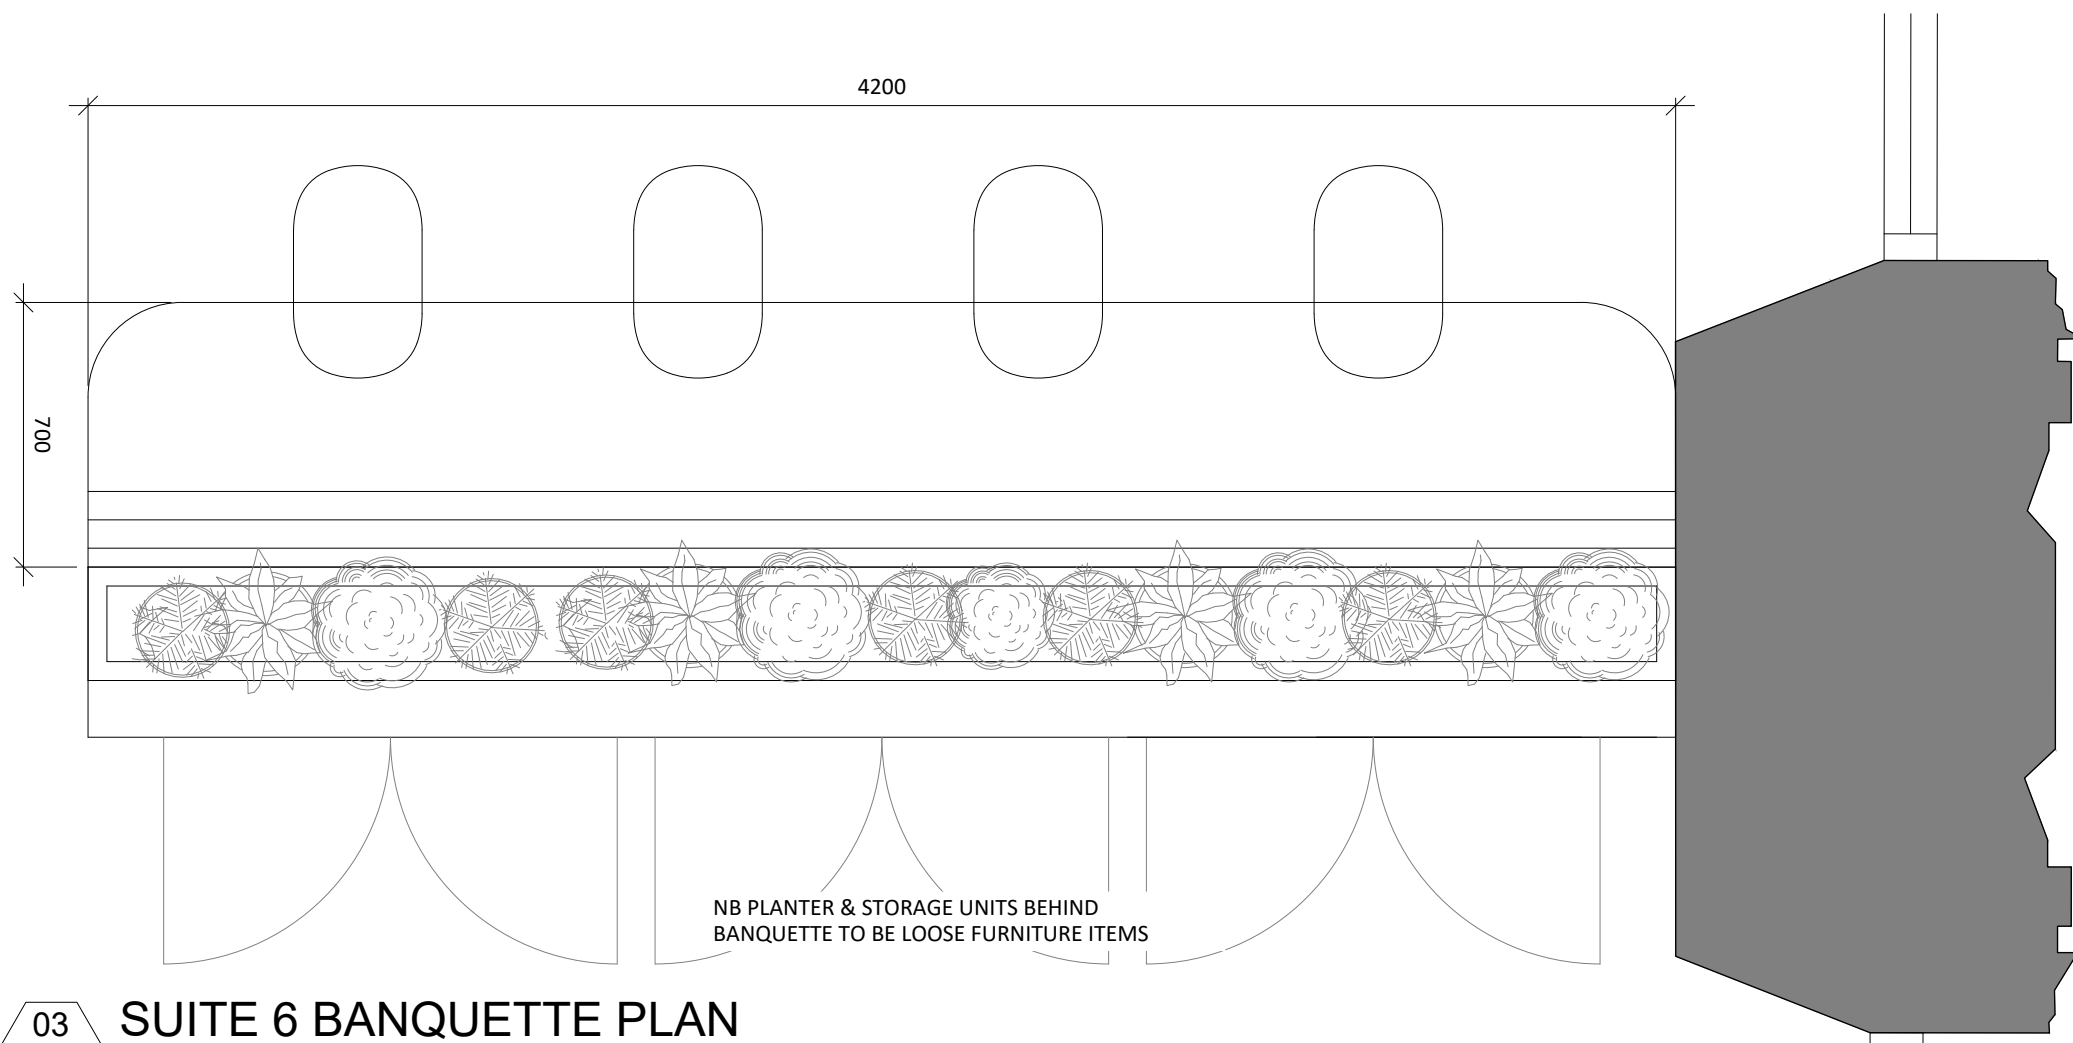


03 SUITE 6 BANQUETTE PLAN
B529 SCALE - 1:20 @ A1

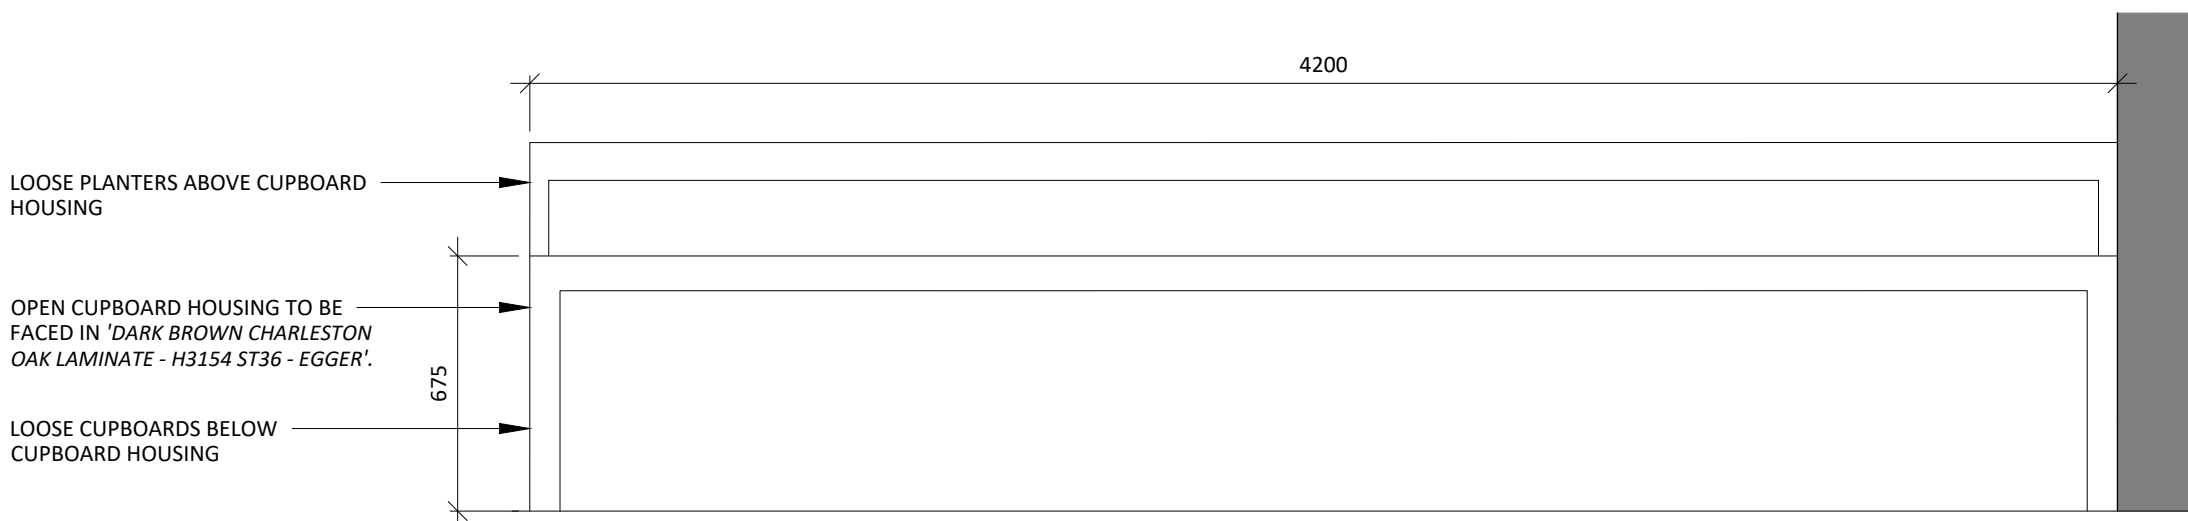


04 SUITE 6 CUPBOARD HOUSING
B529 SCALE - 1:20 @ A1 ELEVATION



06 SUITE 6 BANQUETTE ELEVATION
B529 SCALE - 1:10 @ A1 FRONT ELEVATION

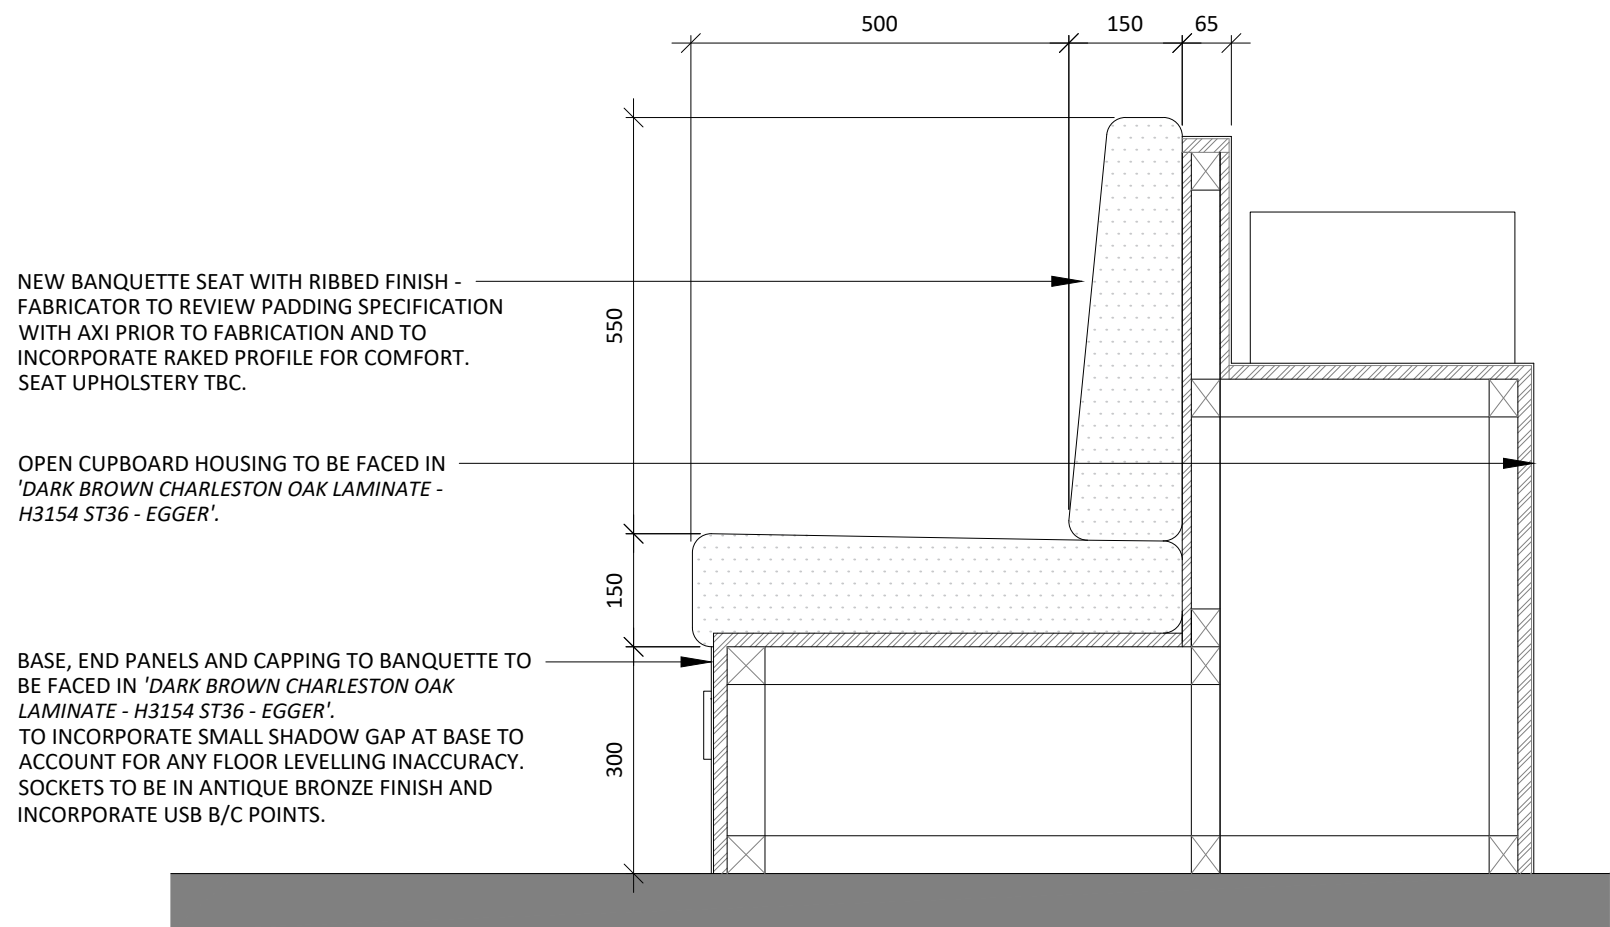


02 SUITE 6 BANQUETTE SECTION
B529 SCALE - 1:10 @ A1 VERTICAL SECTION

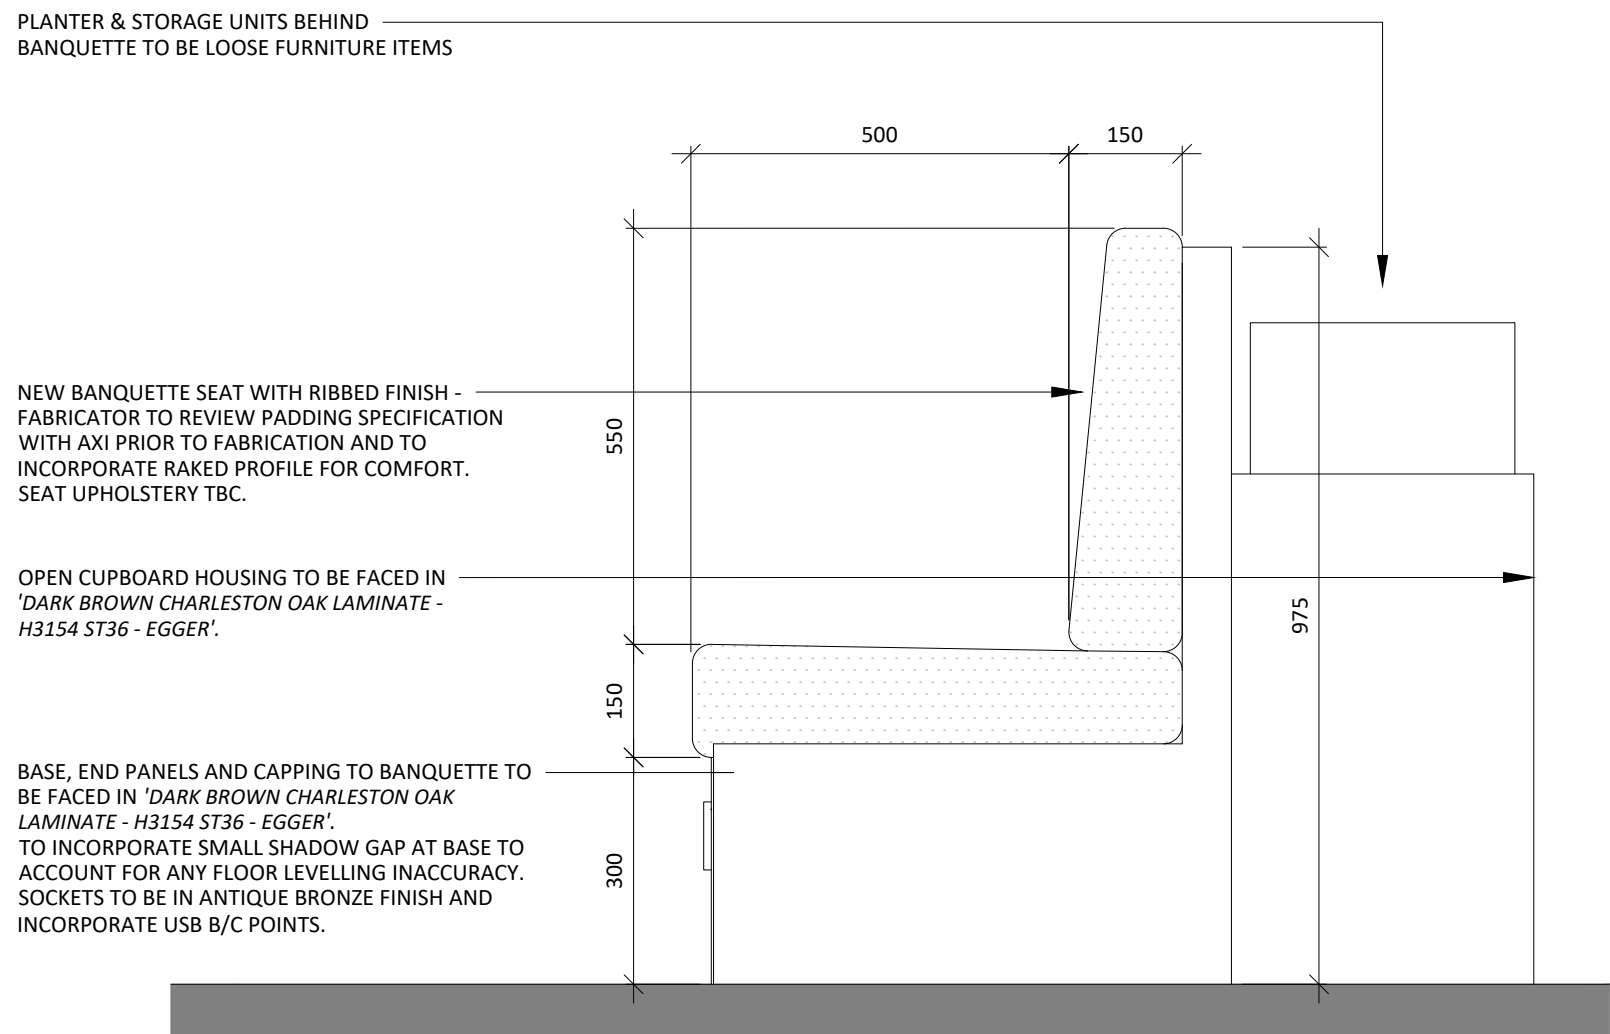

05 SUITE 6 BANQUETTE ELEVATION
B529 SCALE - 1:10 @ A1 VERTICAL SECTION



06 SUITE 6 BANQUETTE ELEVATION
B529 SCALE - 1:10 @ A1 FRONT ELEVATION

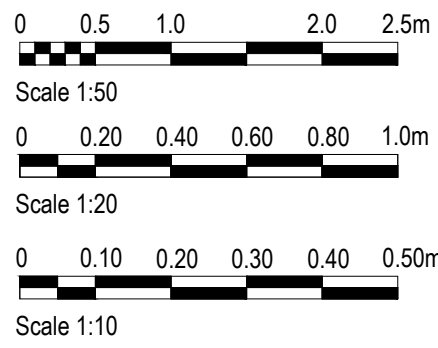

NOTES

DO NOT SCALE FROM THIS DRAWING.
ALL DIMENSIONS TO BE CHECKED ON SITE.
(DRAWINGS MAYBE SCALED FOR LOCAL AUTHORITY & PLANNING PURPOSE ONLY)
COPYRIGHT PROTECTED.

FOR PLANNING
DO NOT USE FOR CONSTRUCTION

GENERAL PLANNING NOTES:

ALL DIMENSIONS TO BE CHECKED ON SITE PRIOR TO ANY MANUFACTURE OR CONSTRUCTION OF EQUIPMENT, FINISH, SIGNAGE ETC.

DRAWINGS TO BE READ IN CONJUNCTION WITH THE FOLLOWING STAGE 3 INFORMATION:

- STRUCTURAL ENGINEER'S DESIGN & RECOMMENDATIONS (DWLP)
- HERITAGE REPORT (PAUL BUTLER ASSOCIATES)
- M&E AND FIRE STRATEGY (HILSON MORAN)

3.00	13.09.22	ISSUED FOR REVIEW	SO	ARB
REV	DATE	DESCRIPTION	DRAWN	CHECKED
A X I ADDRESS : 41 SOUTH KING STREET, MANCHESTER, M2 6DE TELEPHONE : +44 (0)161 879 7357 EMAIL : www.axi.studio COMPANY NO : 11847325				
CLIENT				
bruntwood				
PROJECT				
BRUNTWOOD 38 MOSLEY STREET MANCHESTER M2 3AZ				
DRAWING REFERENCE				
SECOND FLOOR SUITE 6 BANQUETTE DETAILS AS PROPOSED				
JOB REFERENCE	DRAWING SCALE	DATE	DRAWN	CHECKED
20 - 059	varies@A1	14.01.22	SO	ARB
DRAWING No			STAGE	REV
AXI - B529			3	00