




Store Specification  
**N/A**  
Drawing Purpose  
**PLANNING**  
This drawing has been prepared for the sole purpose of forming part of a planning application, and should not be used for any other purpose.

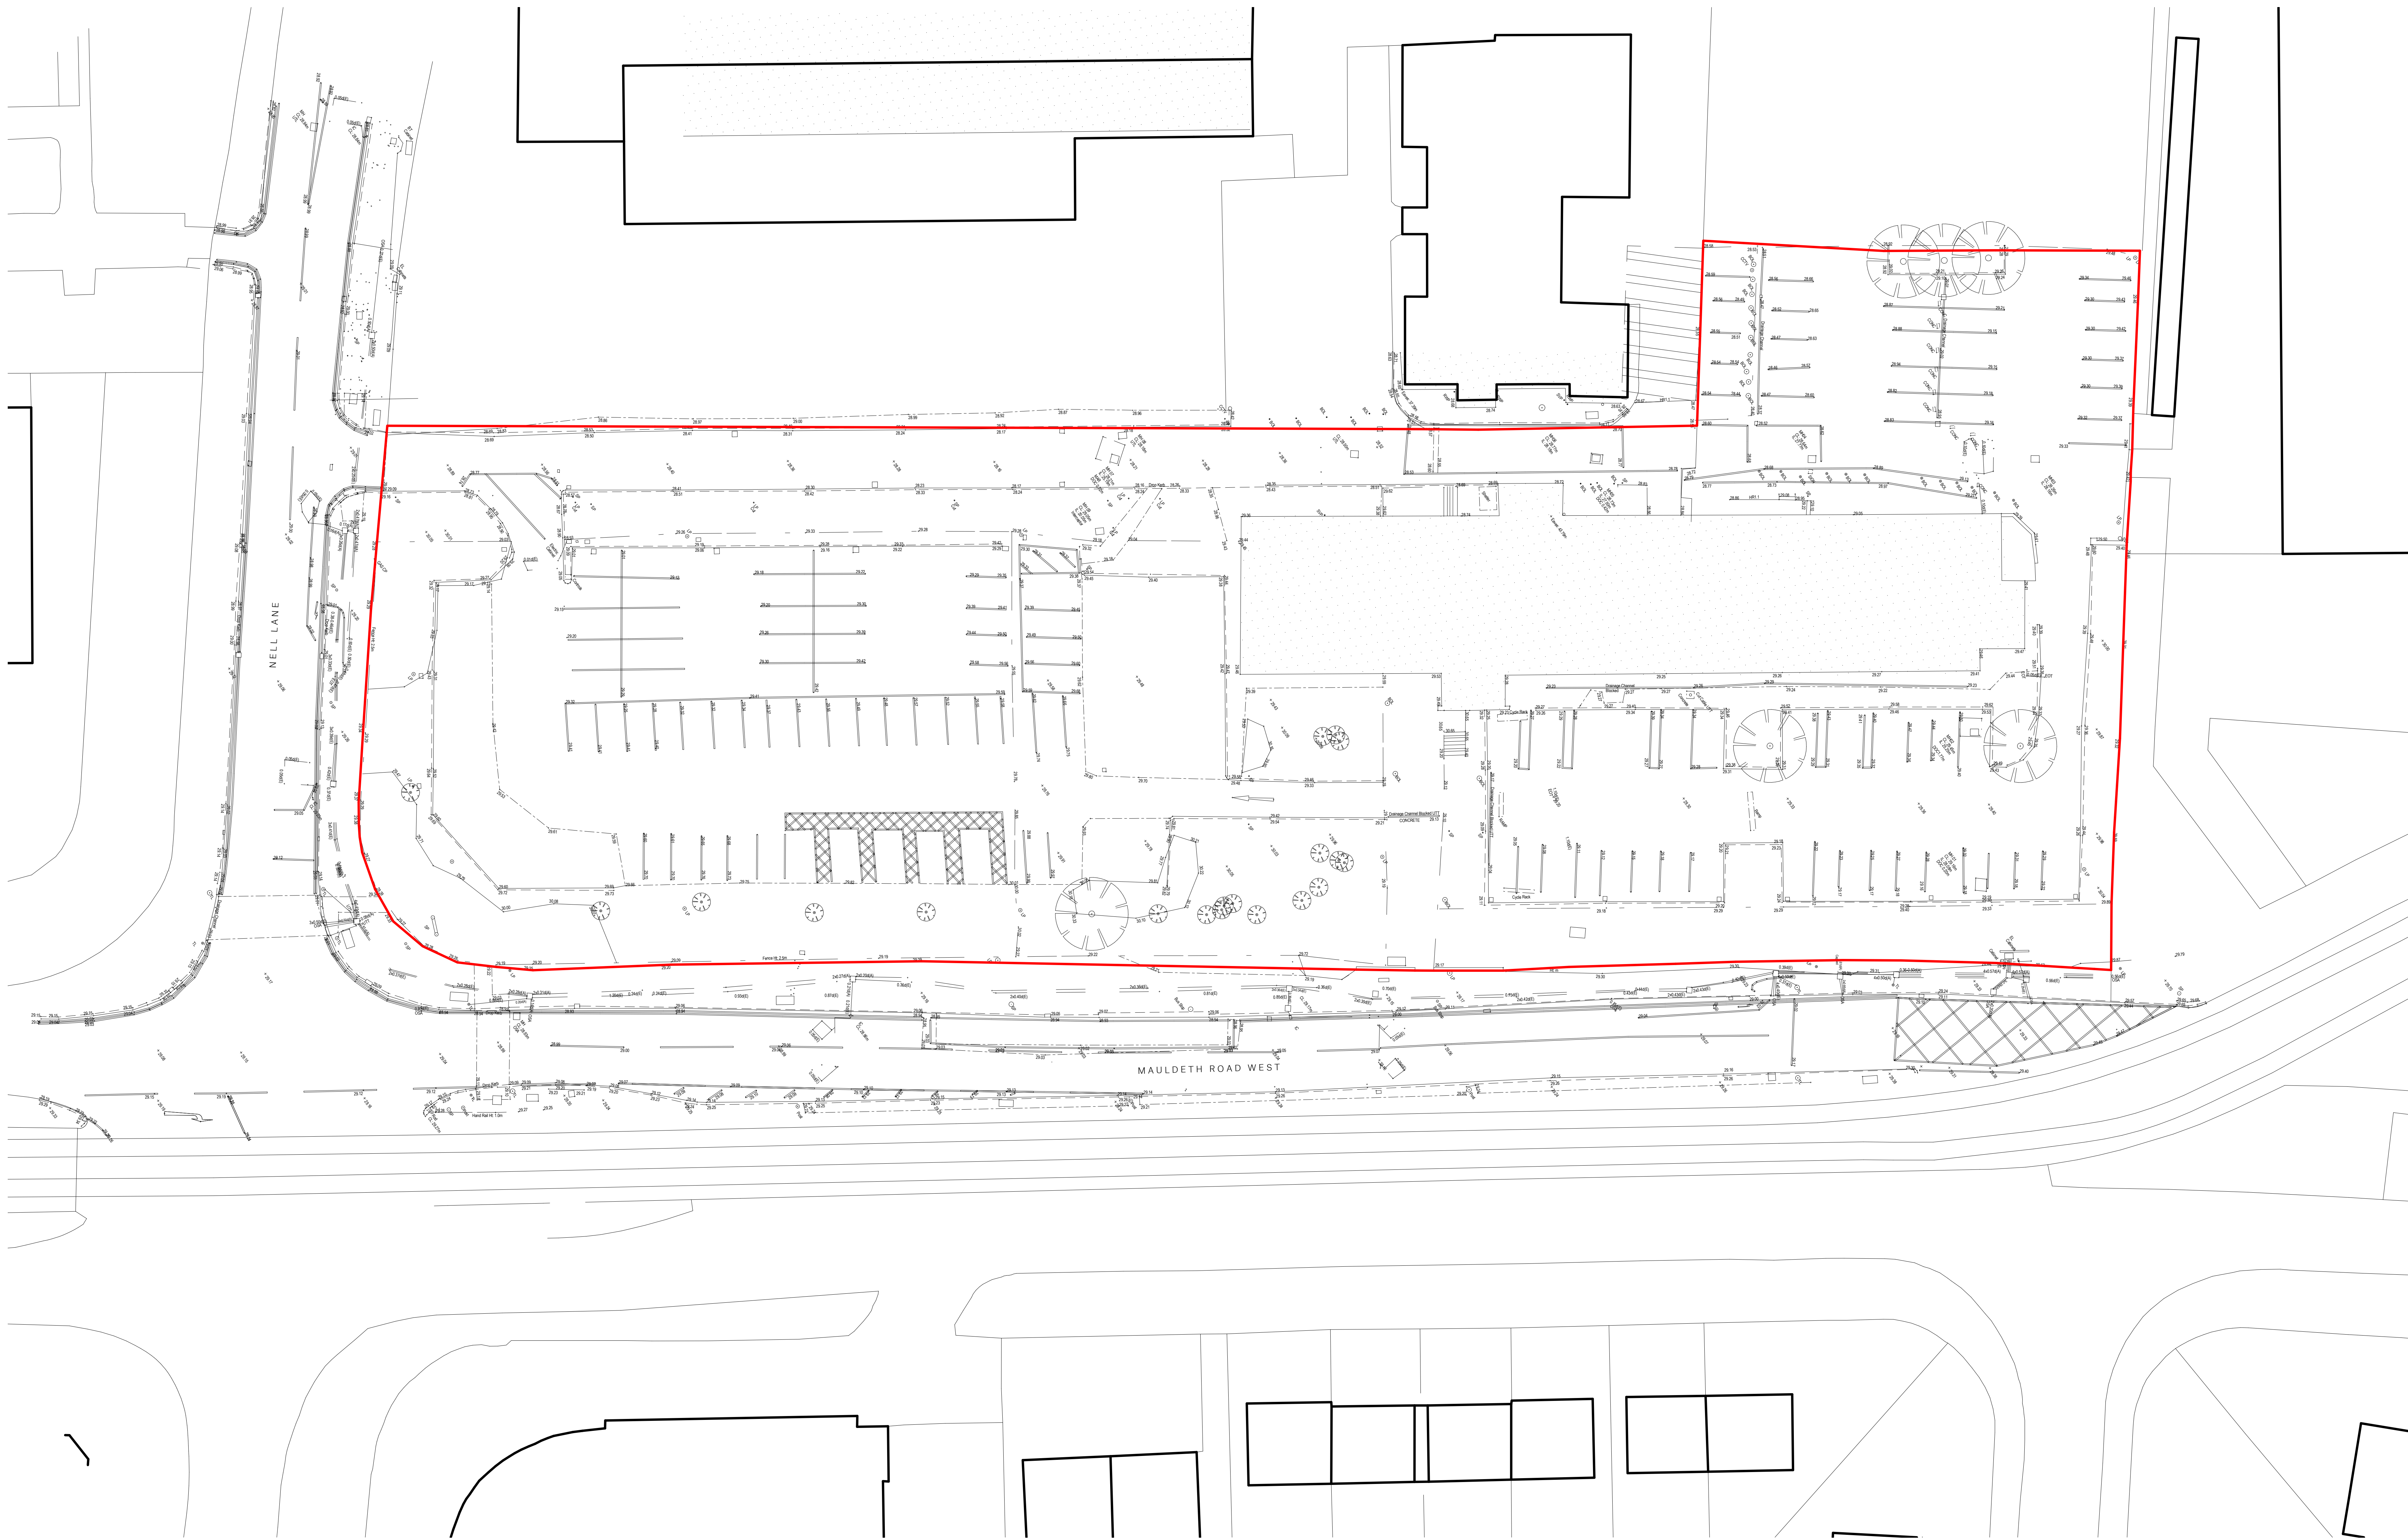

**SPACE**

Spaceworks, Service Park Road, Newcastle upon Tyne, NE7 7LX  
T: +44 (0)1644 600 600  
www.spaceworks3d.co.uk

|                                                              |                                           |                         |                             |
|--------------------------------------------------------------|-------------------------------------------|-------------------------|-----------------------------|
| Project<br><b>Lowry House - Mauldeth Road West</b>           |                                           |                         |                             |
| Drawing Title<br><b>Existing Site Plan</b>                   |                                           |                         |                             |
| Project No.<br><b>08474</b>                                  | Drawing No.<br><b>XX-XX-DR-A-90002_53</b> | Sheet No.<br><b>P01</b> | Scale at A0<br><b>1:200</b> |
| Site Reference<br><b>08474-SPACE-XX-XX-DR-A-90002-53-P01</b> |                                           |                         |                             |

