


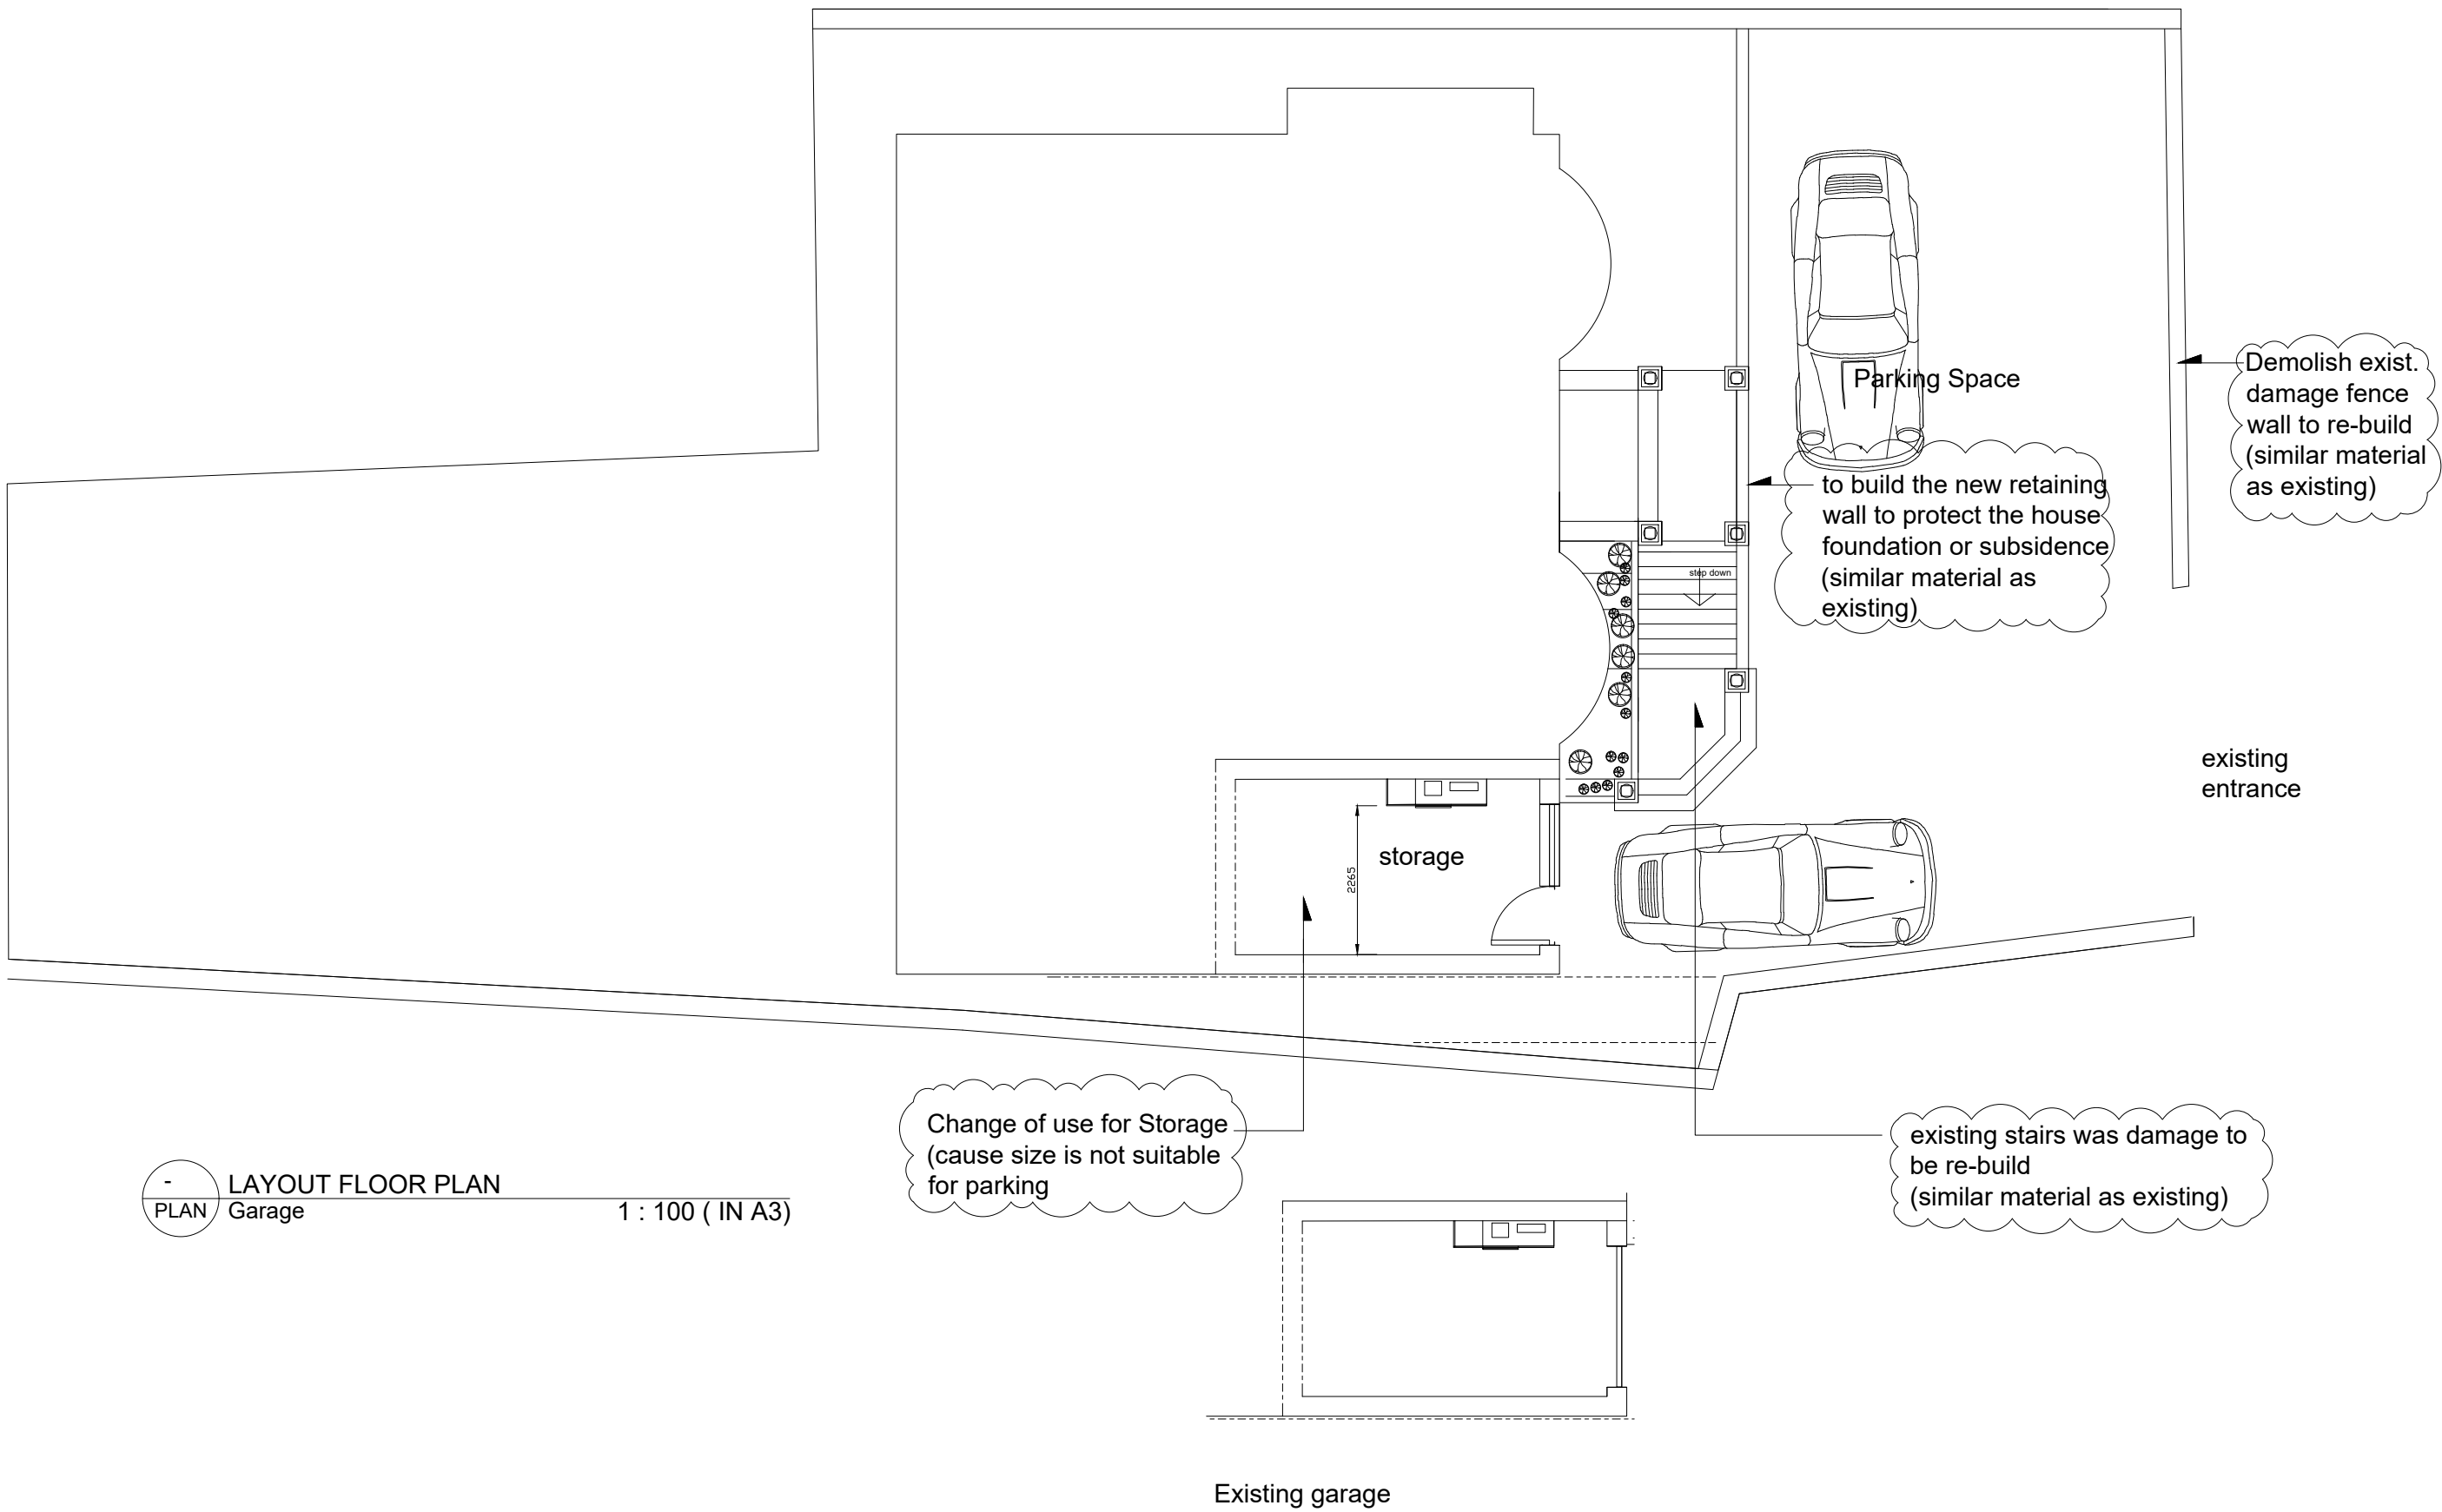

- PLAN LAYOUT FLOOR PLAN Garage 1 : 100 (IN A3)

NOTE :
-

REMARK :
1.) NO unauthorized copying / reproduction permitted without expressed written permission.
2.) The contractor shall check all dimensions and level on site before commencement of work.
3.) No dimension to be scaled off this drawing.

LEGEND :
-

CLIENT :

PROJECT TITLE :
926 Rochdale Road,
Blackley, Manchester
M9 7EP
-

DRAWING TITLE :
LAYOUT FLOOR PLAN

DRAWN	gw	date	mar/22
CHKD	GARY	date	mar/22
SCALE	AS SHOWN		

00		
12		
11		
10		
09		
08		
07		
06		
05		
04		
03	04 Nov 2022	porch
02	01 Aug 2022	layout
01	23 Jun 2022	layout
00	23 Mar 2022	layout
rev	date	description

Revision / Version	
DWG	PP-CA-001 00
JOB NO	

 GW 設計工作室有限公司
GARYWONG WORKSHOP LIMITED
100% 專業設計及工程服務
建築設計 / 室內設計 / 景觀設計 / 園藝設計 / 古蹟修復
設計及監工 / 工程監工 / 建築監工 / 園藝監工 / 古蹟修復
地址: 香港九龍深水埗欽州街100號10樓1001室
電話: (852) 2388 8888 傳真: (852) 2388 8889 電郵: gw@garywong.com.hk