


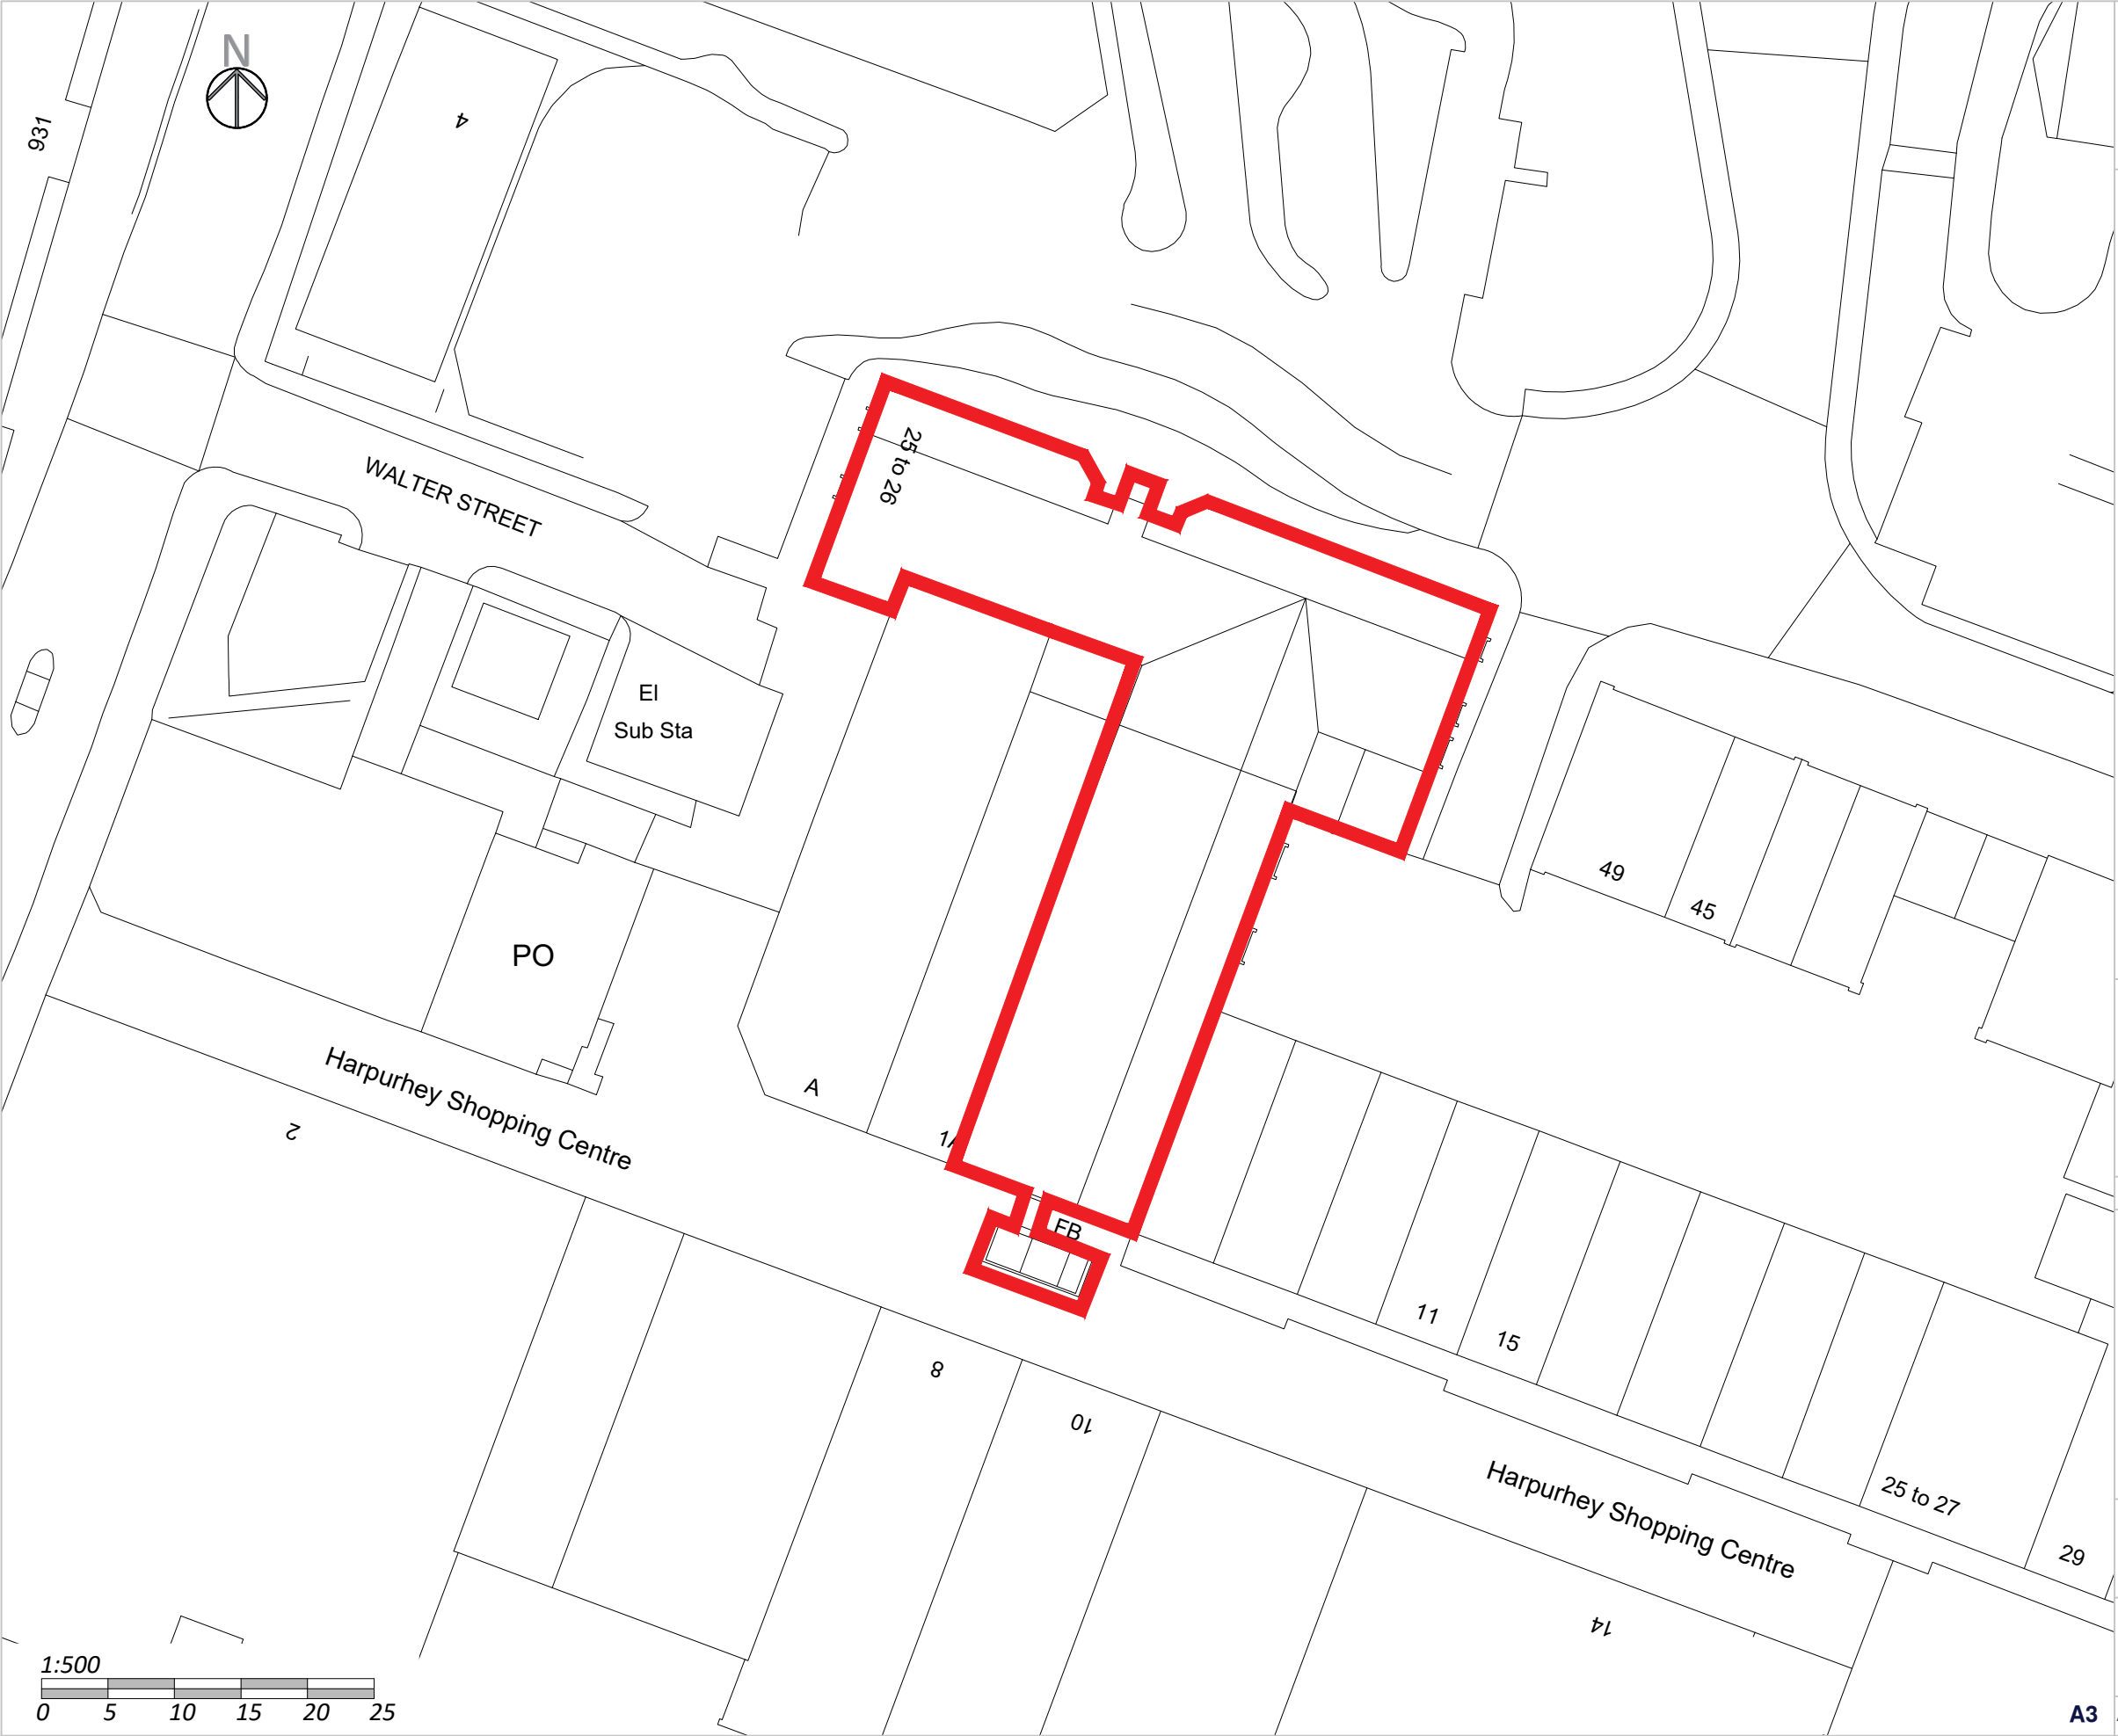

Notes:

Copyright: All rights reserved. This drawing must not be reproduced without permission from AA Projects Ltd. Do not scale off this drawing. All dimensions are to be checked on site by contractor / sub contractor. Any discrepancies to be reported to AA Projects Ltd.

Rev	Date	Revision notes	By	Check

Office Locations
Birmingham, Leeds, Liverpool, London,
Manchester, Oxford, Rugby, Newcastle
www.aaprojects.co.uk

Client Equans MCC		Drawing Title Harpurhey District Office Existing Site Plan	
Project Title PSDS Harpurhey District Office		Drawn LK	Date 11/22
		Checked PT	Date 11/22
DWG No.	19972-HPO-000	Scale	1:500
		Revision	