

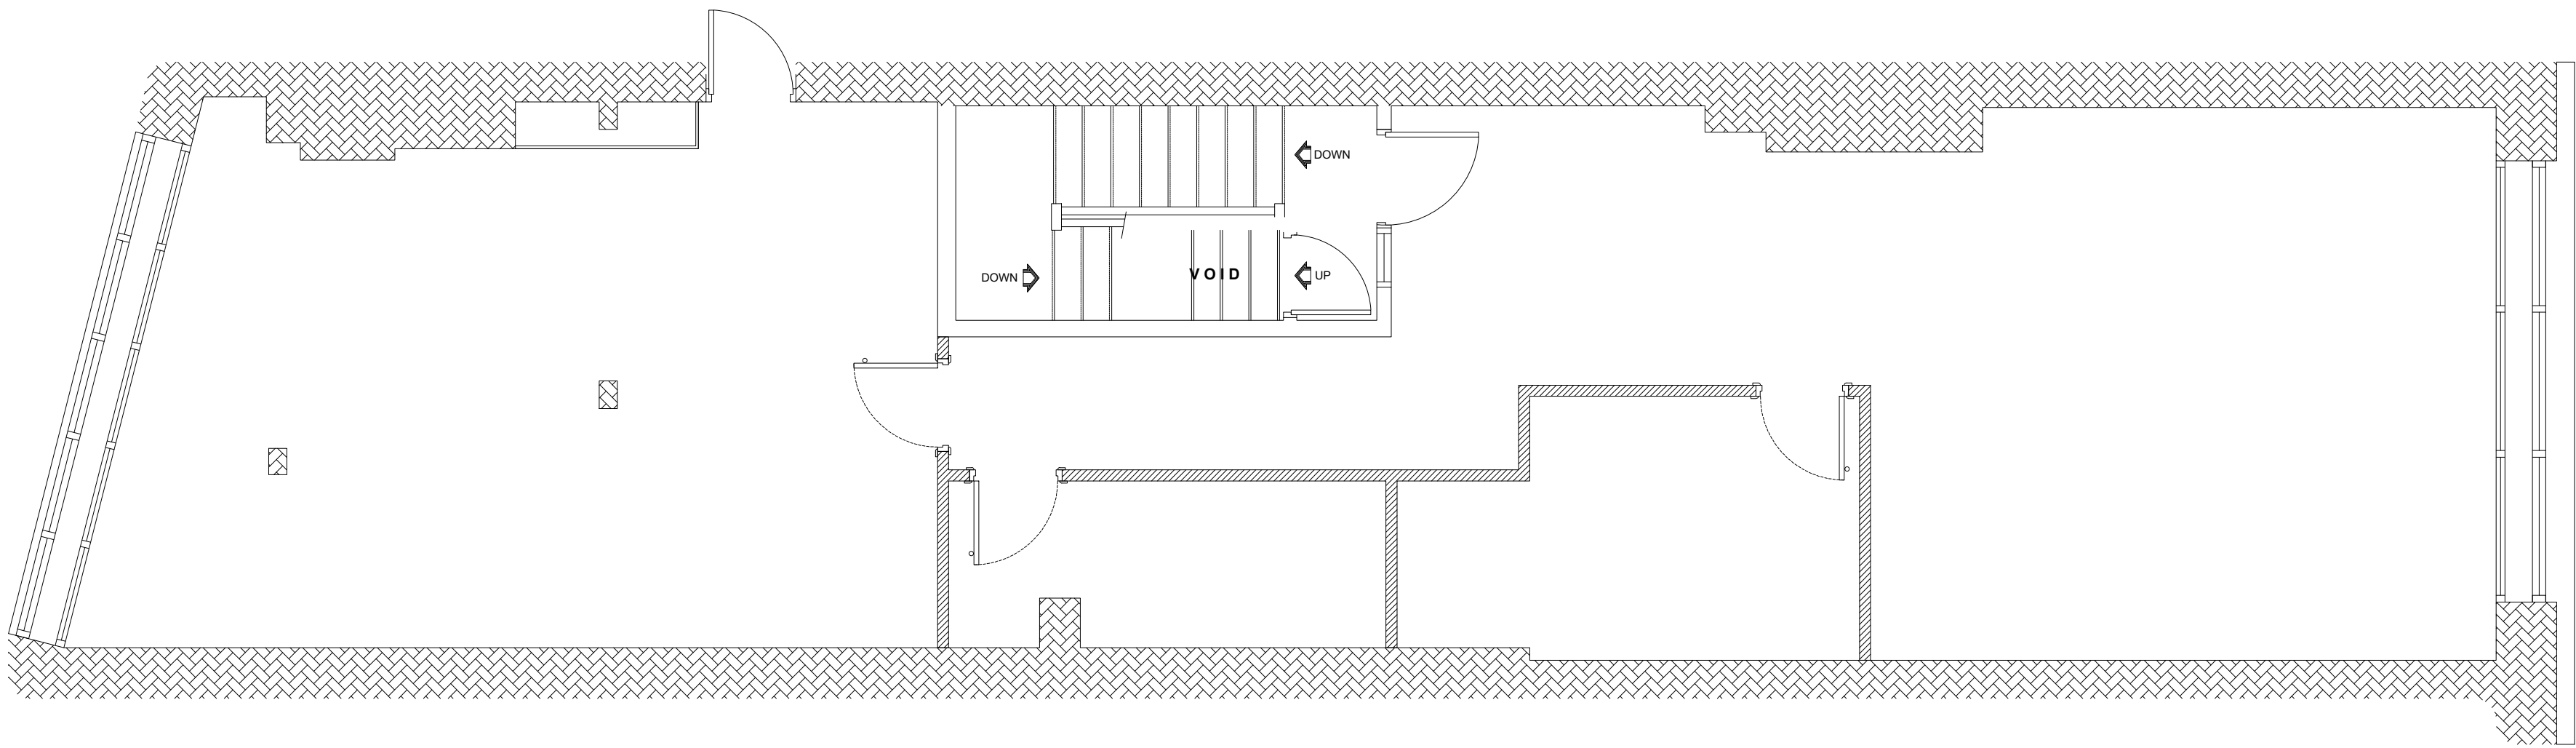


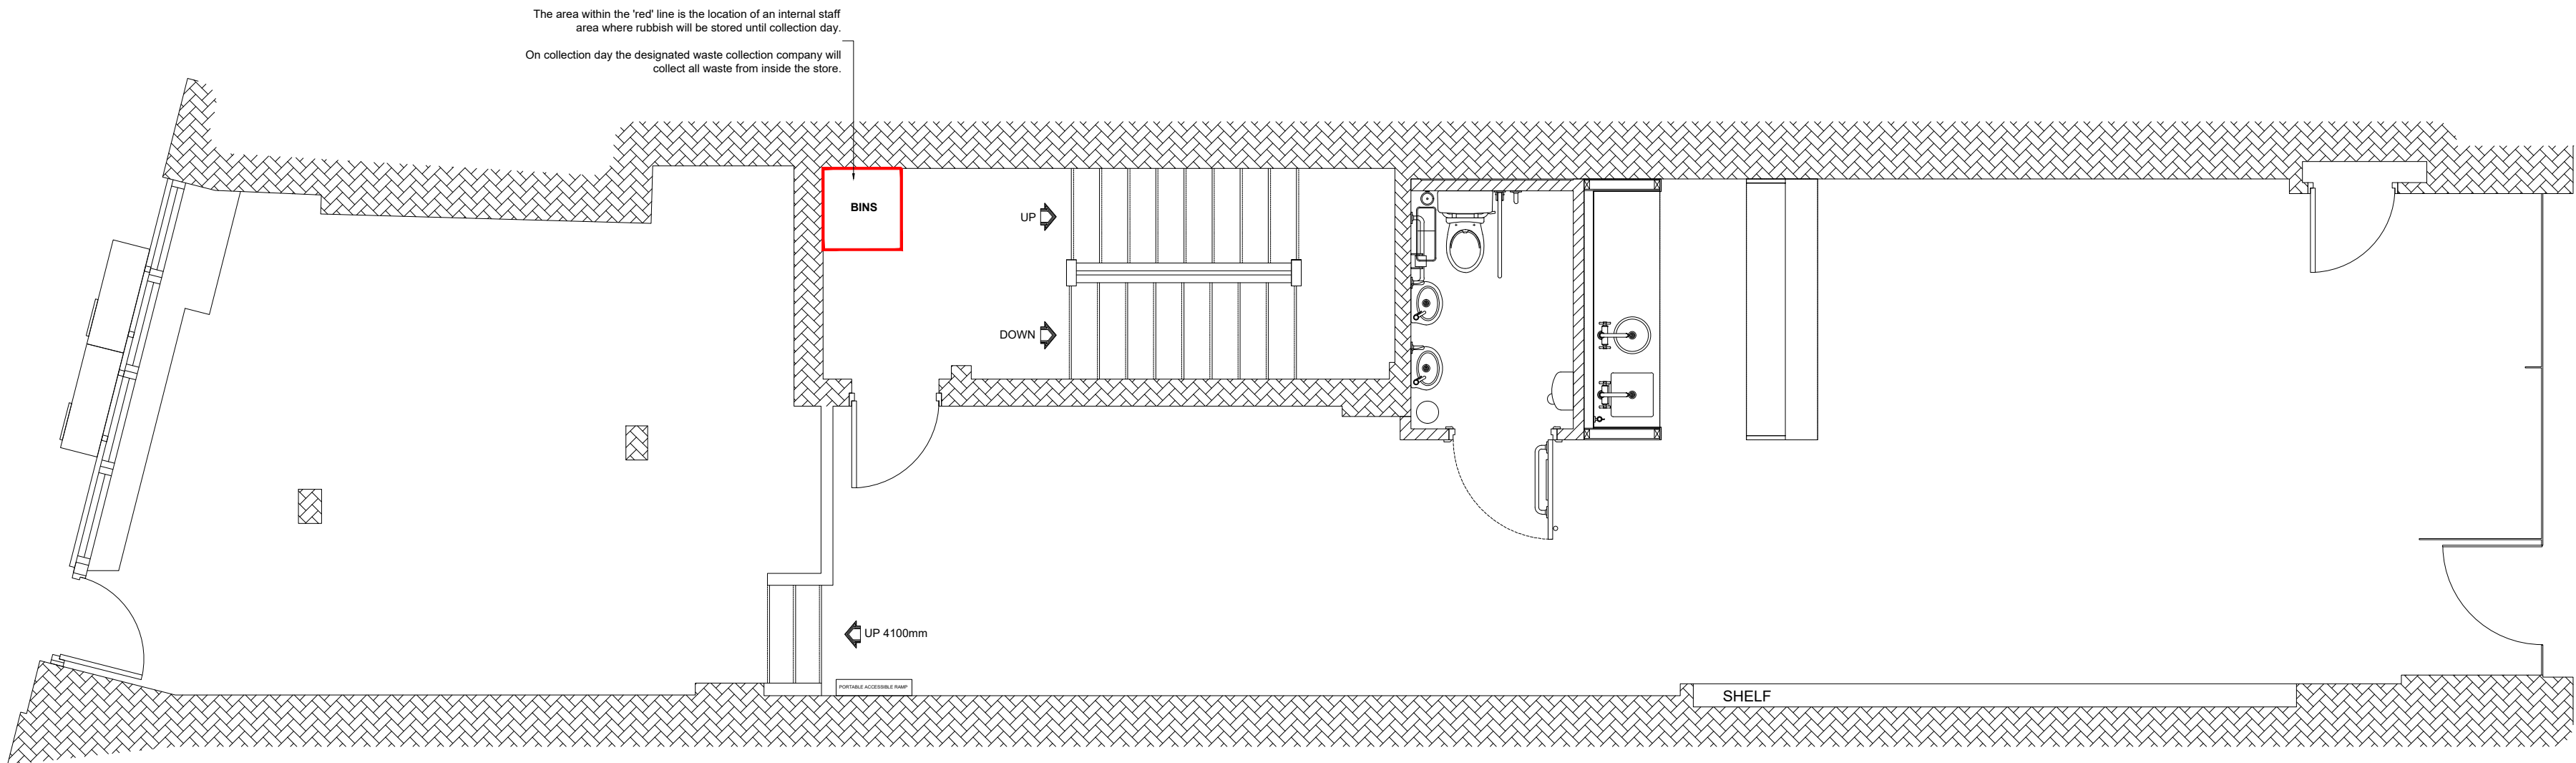



TOTAL FIRST FLOOR AREA PROPOSED USE: AGC	
95.5m ²	1028.0ft ²

PROPOSED FIRST FLOOR PLAN

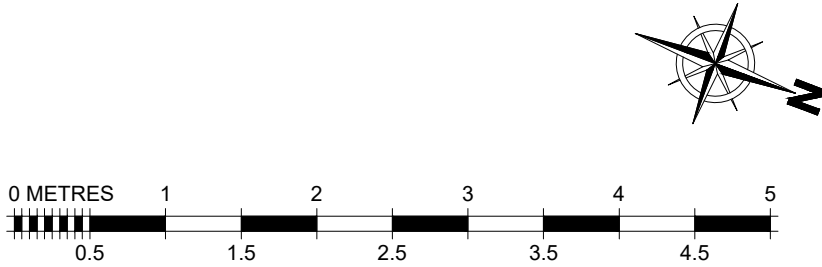


TOTAL GROUND FLOOR AREA PROPOSED USE: AGC	
91.1m ²	980.6ft ²

PROPOSED GROUND FLOOR PLAN

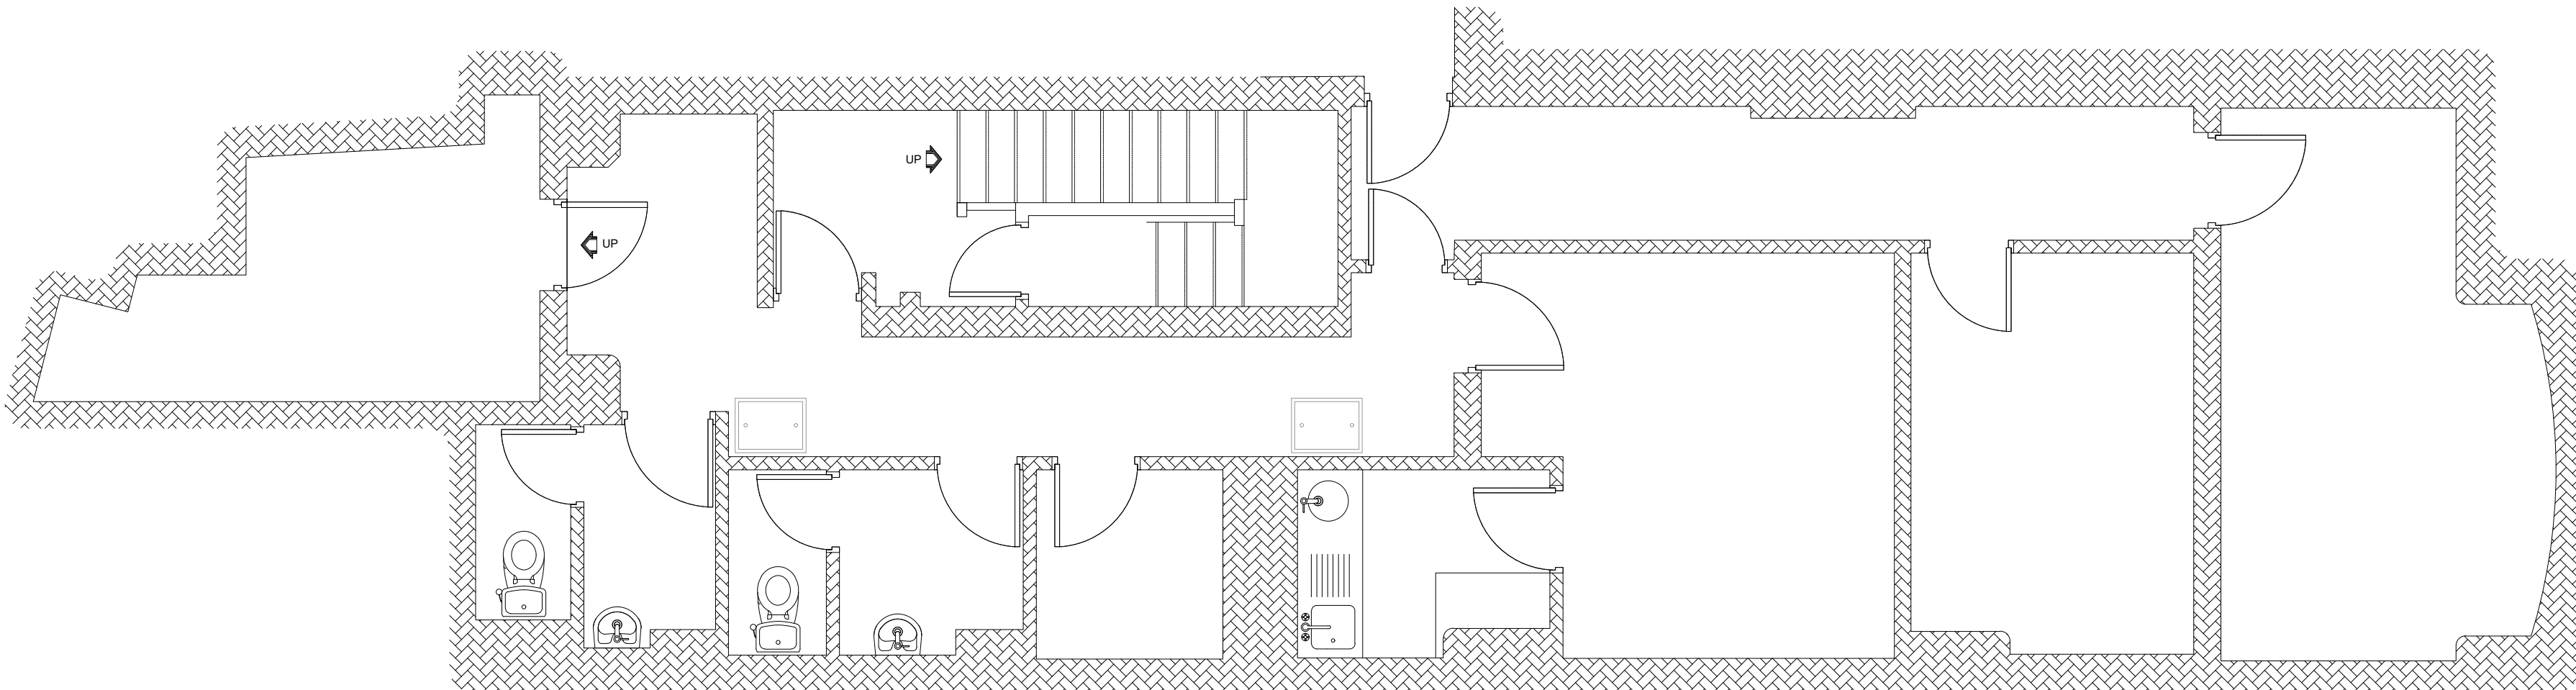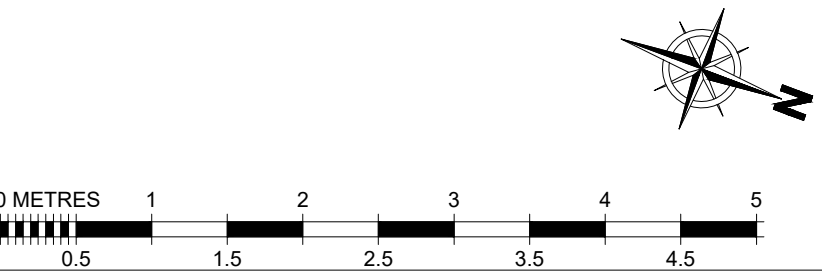

TOTAL BASEMENT FLOOR AREA PROPOSED USE: AGC	
82.8m ²	891.3ft ²

PROPOSED BASEMENT PLAN

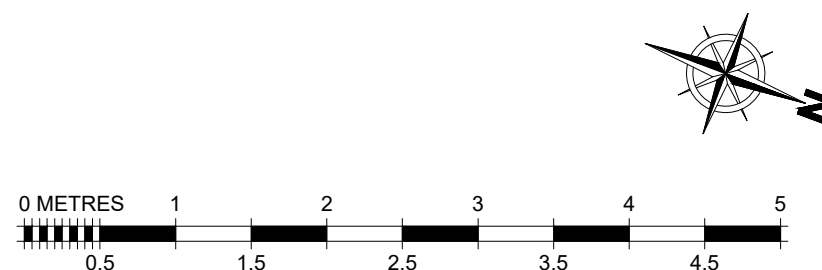

REVISIONS
REV 00:

CHANGE OF USE

FIT OUT TYPE
CONCEPT 2

PROJECT
MERKUR SLOTS
67 DEANS GATE
MANCHESTER
M3 2BW

DESCRIPTION
PROPOSED GROUND, FIRST FLOOR
& BASEMENT

DRAWN BY MG	SCALE 1:50	DATE 11/10/22
----------------	---------------	------------------

DRAWING No. 852-PL-10	REVISION 02
--------------------------	----------------



COPYRIGHT IS RESERVED BY MERKUR CASINO UK AND IS ISSUED ON THE CONDITION THAT IT IS NOT COPIED OR DISCLOSED BY OR TO ANY UNAUTHORISED PERSONS WITHOUT PRIOR CONSENT FROM MERKUR CASINO UK.
THIS DRAWING SHOULD NOT BE SCALED. THE CONTRACTOR SHOULD CHECK ALL DIMENSIONS ON SITE. ANY ERROR OR OMISSION SHOULD BE REPORTED TO MERKUR CASINO UK.