


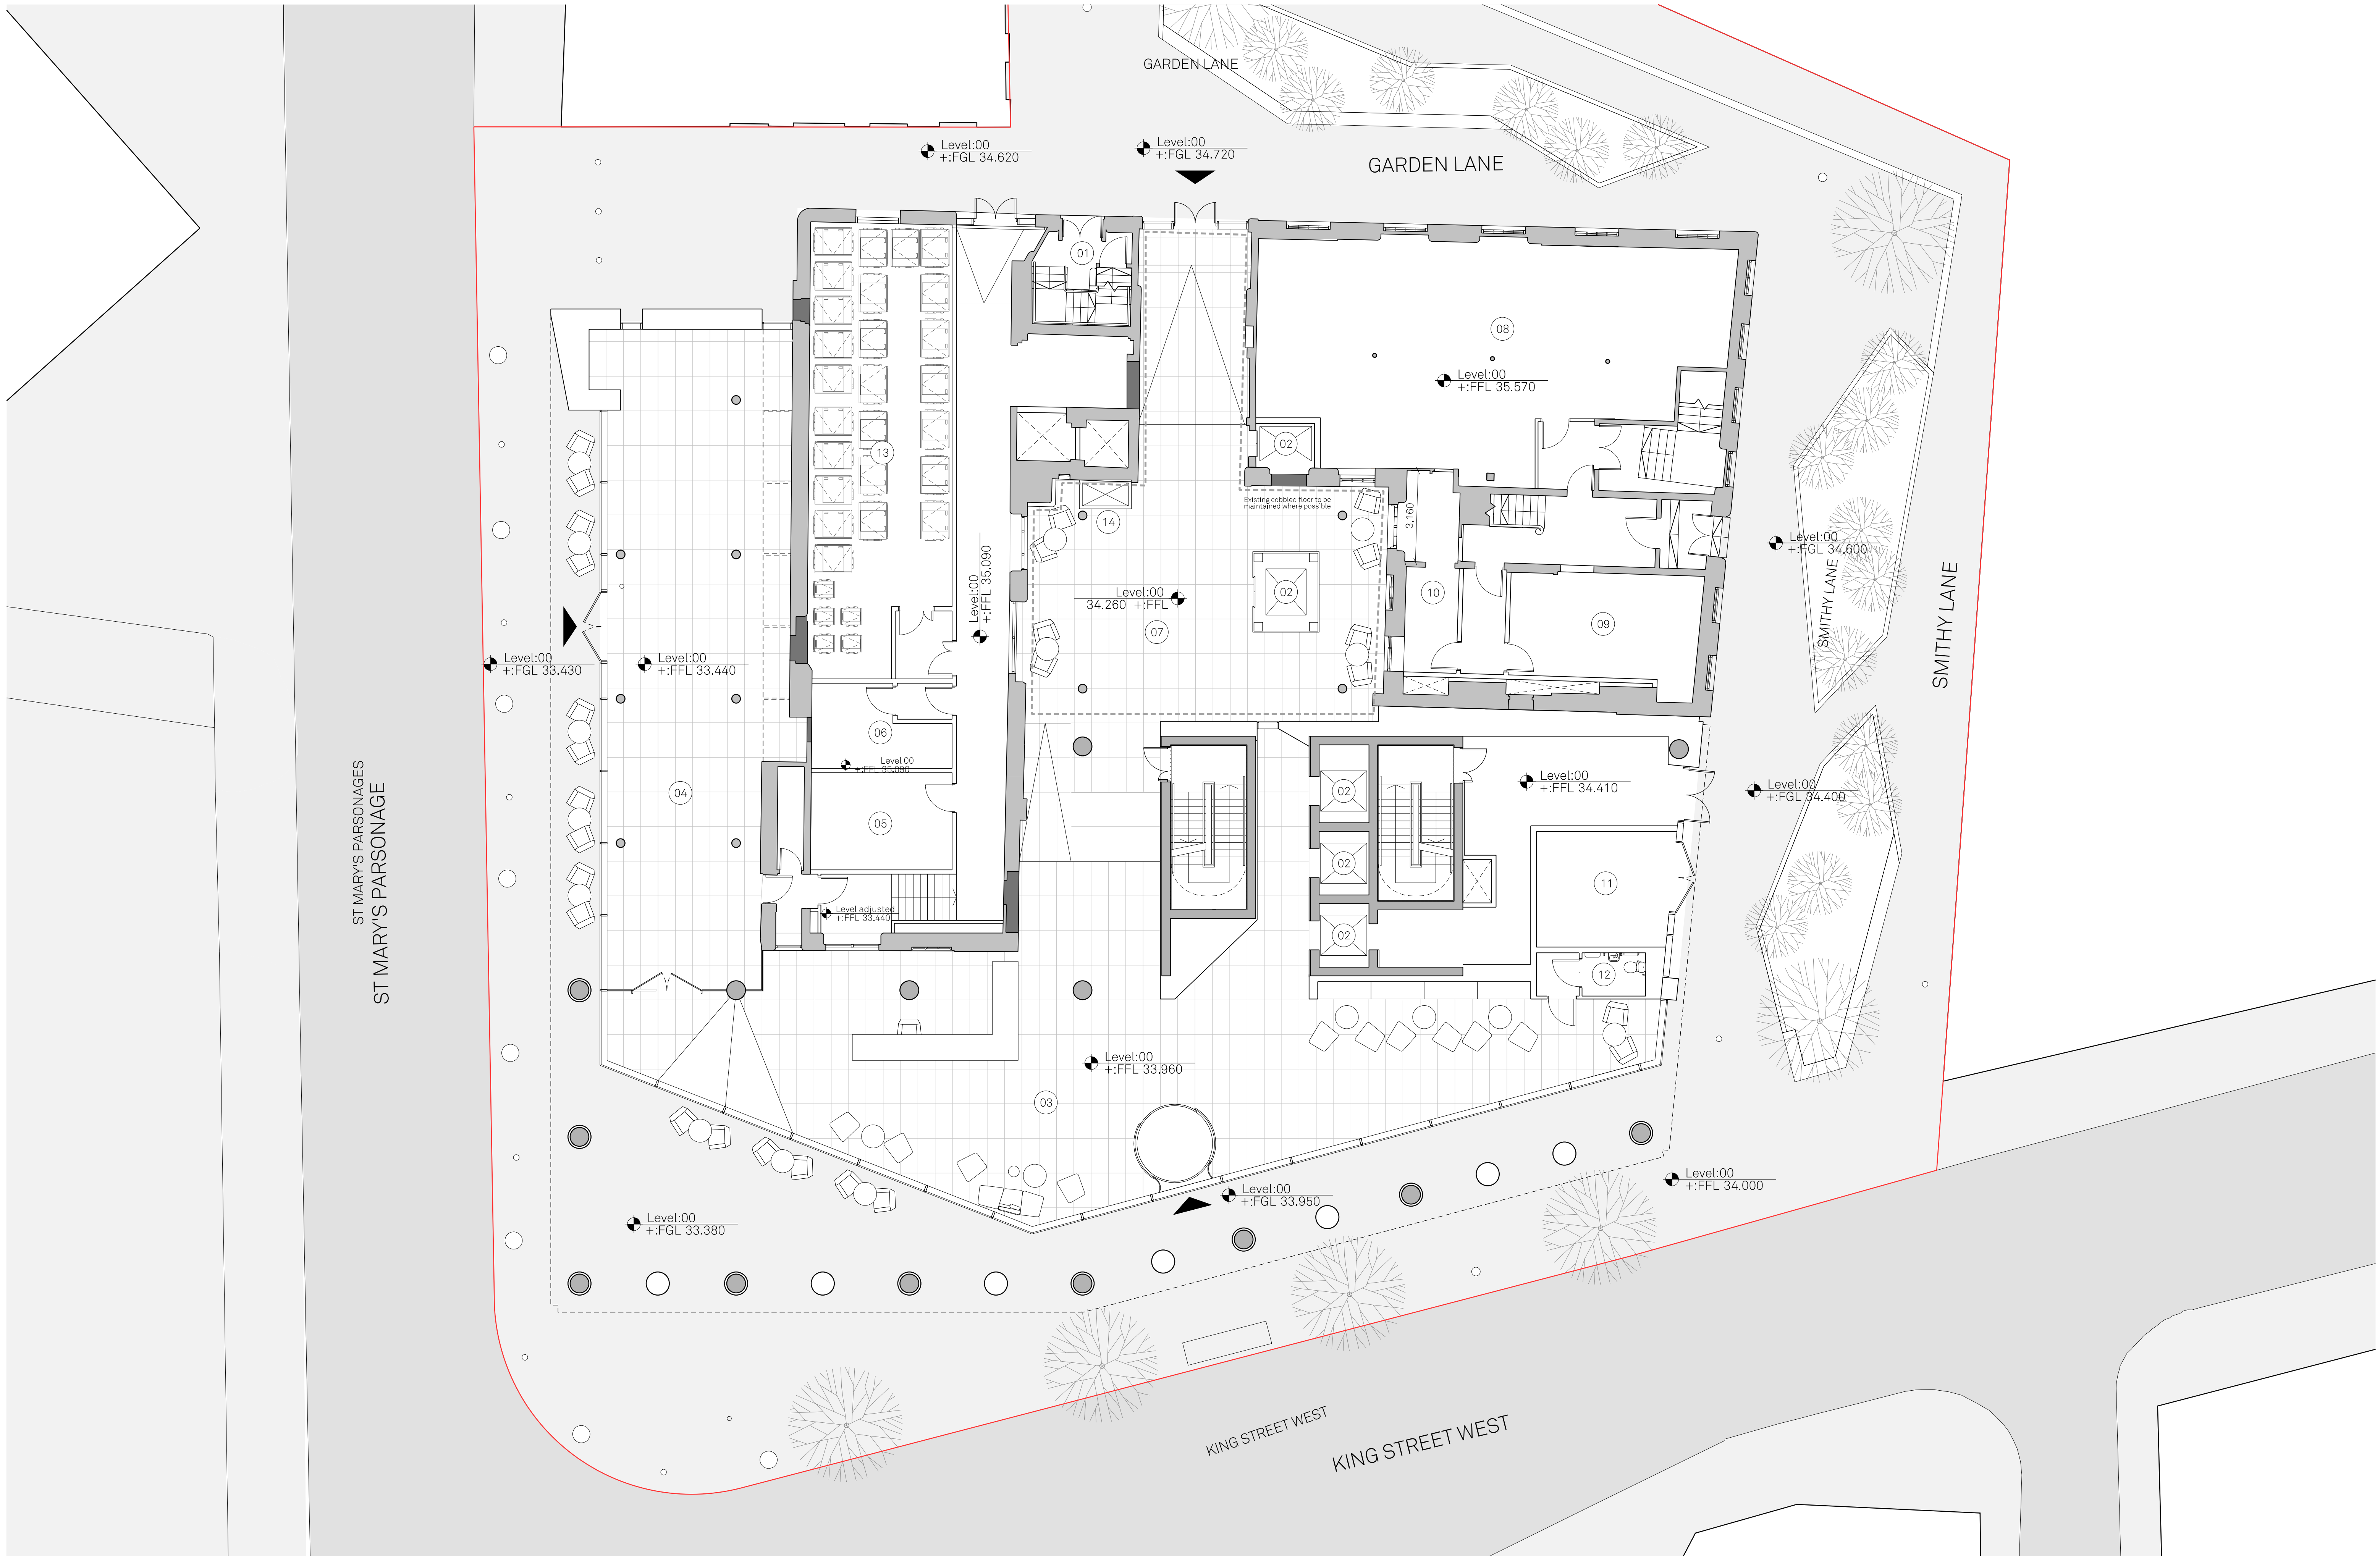

Notes:  
Site Boundary

PLAN KEY:

- 01 Existing Stair

02 Lift
- 03 Main Reception

04 Retail Unit
- 05 Building Management

06 Comms' Room
- 07 Courtyard

08 Gym
- 09 Generator

10 Secondary Comms'
- 11 Substation

12 Accessible WC
- 13 Refuse Store

14 Glazed Rooflight (to basement below)



Project Name:  
27-31 King St  
West & The  
Carriage Works  
Drawn: RW  
Checked: JC  
Details:

Title:  
Proposed Ground  
Floor Plan  
Status:  
Information

Scale:  
1:100 @ A1  
Project:  
107  
Drawing No:  
B1\_02\_2200  
Rev:  
A

Jon Matthews Architects  
Union, 2-10 Albert Square, Manchester, M2 6LW  
0161 974 3690

Copyright of this drawing is vested in Jon Matthews Architects and must not be copied or reproduced without written consent. Figured dimensions only are to be taken from this drawing. Do not scale from this drawing. For full company disclosure please visit [www.jonmatthewsarchitects.com](http://www.jonmatthewsarchitects.com)