

DO NOT SCALE FROM THIS DRAWING.
ALL DIMENSIONS TO BE CHECKED ON SITE.
(DRAWINGS MAYBE SCALED FOR LOCAL AUTHORITY & PLANNING PURPOSE ONLY)
COPYRIGHT PROTECTED.



FOR PLANNING
DO NOT USE FOR CONSTRUCTION

GENERAL PLANNING NOTES:


ALL DIMENSIONS TO BE CHECKED ON SITE PRIOR TO ANY MANUFACTURE OR CONSTRUCTION OF EQUIPMENT, FINISH, SIGNAGE ETC.

DRAWINGS TO BE READ IN CONJUNCTION WITH THE FOLLOWING STAGE 3 INFORMATION:


- STRUCTURAL ENGINEER'S DESIGN & RECOMMENDATIONS (DWLP)
- HERITAGE REPORT (PAUL BUTLER ASSOCIATES)
- M&E AND FIRE STRATEGY (HILSON MORAN)

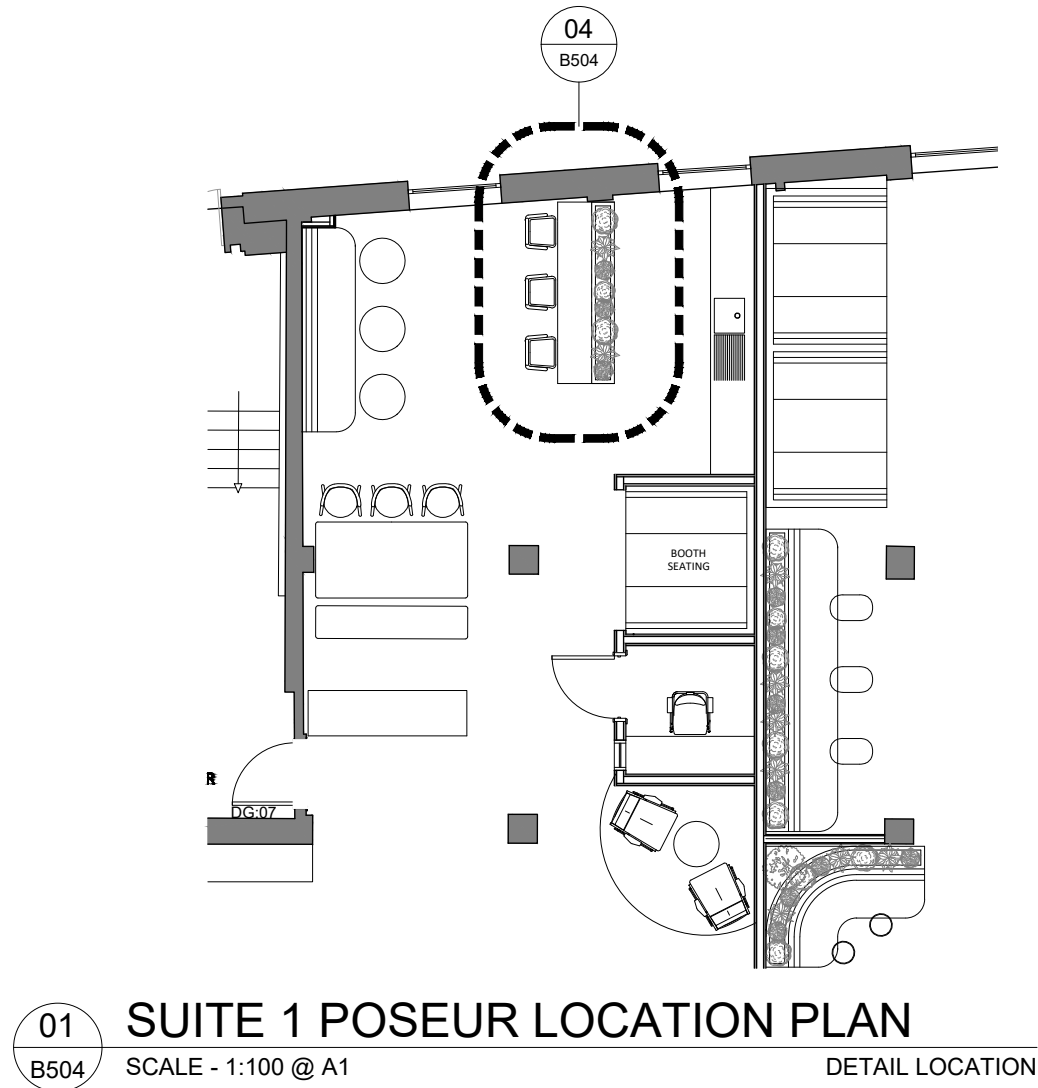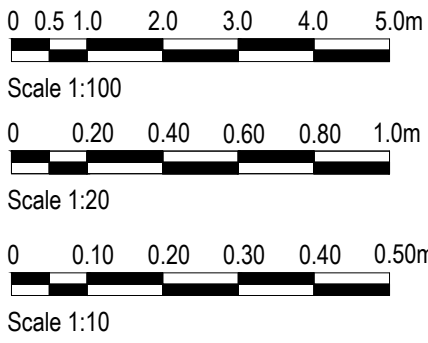


01 SUITE 1 POSEUR LOCATION PLAN
B504 SCALE - 1:100 @ A1
DETAIL LOCATION

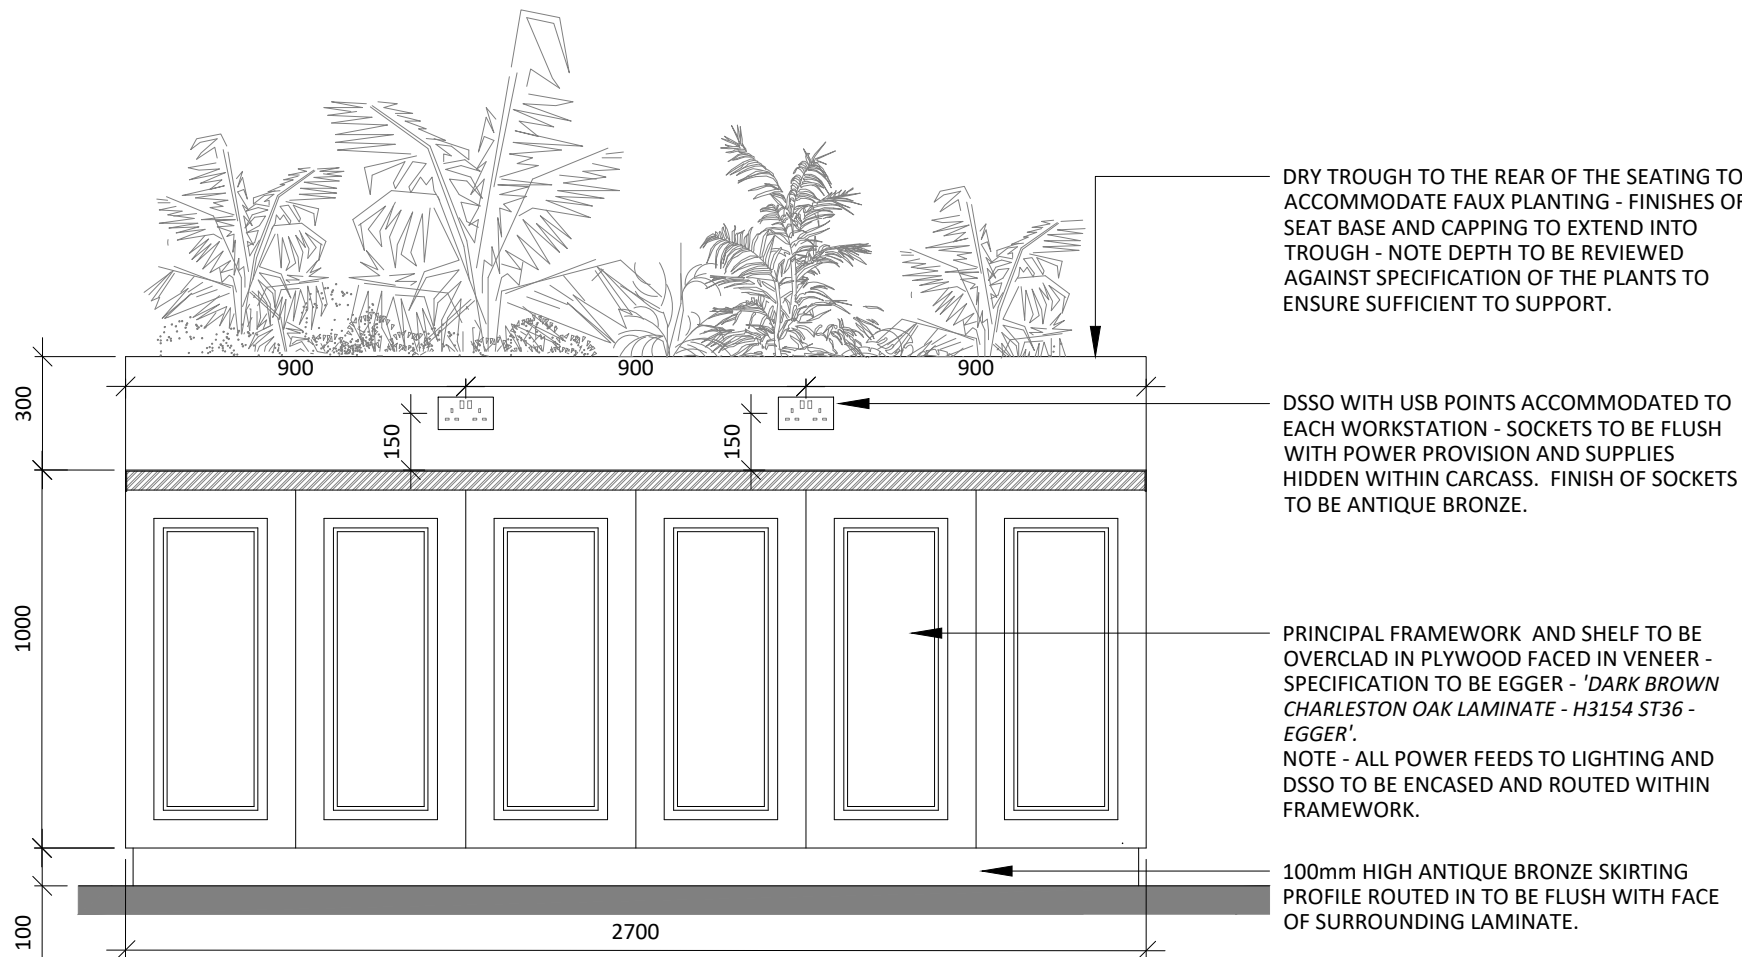


02 SUITE 1 POSEUR TABLE ELEVATION
B504 SCALE - 1:20 @ A1
FRONT ELEVATION TO BANQUETTE

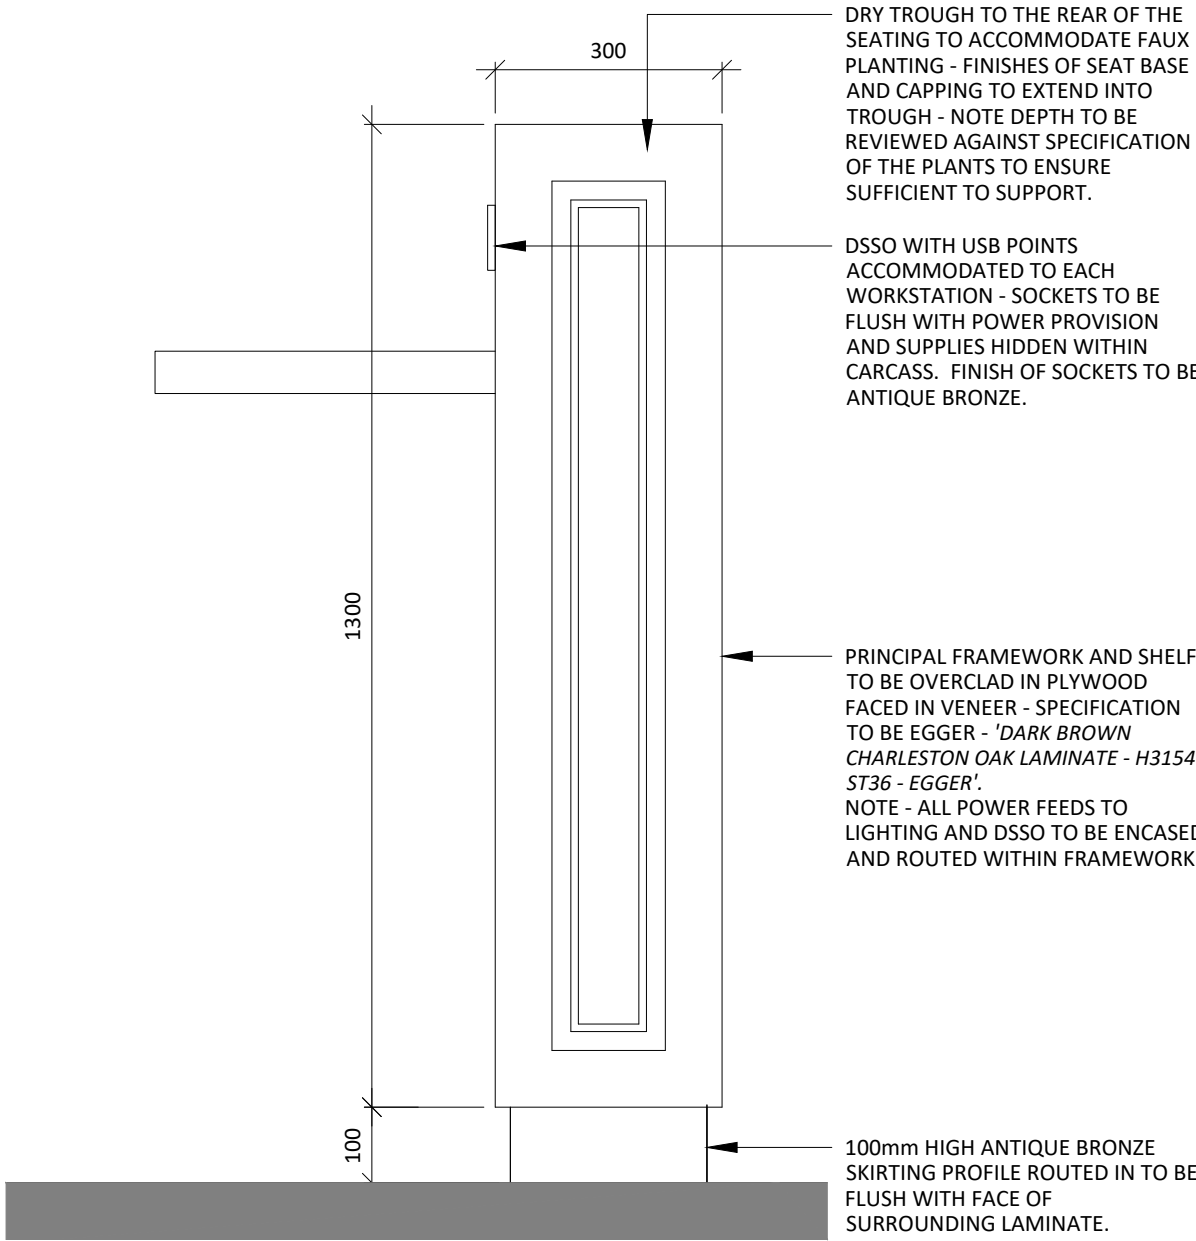


03 SUITE 1 POSEUR TABLE ELEVATION
B504 SCALE - 1:10 @ A1
SHORT ELEVATION

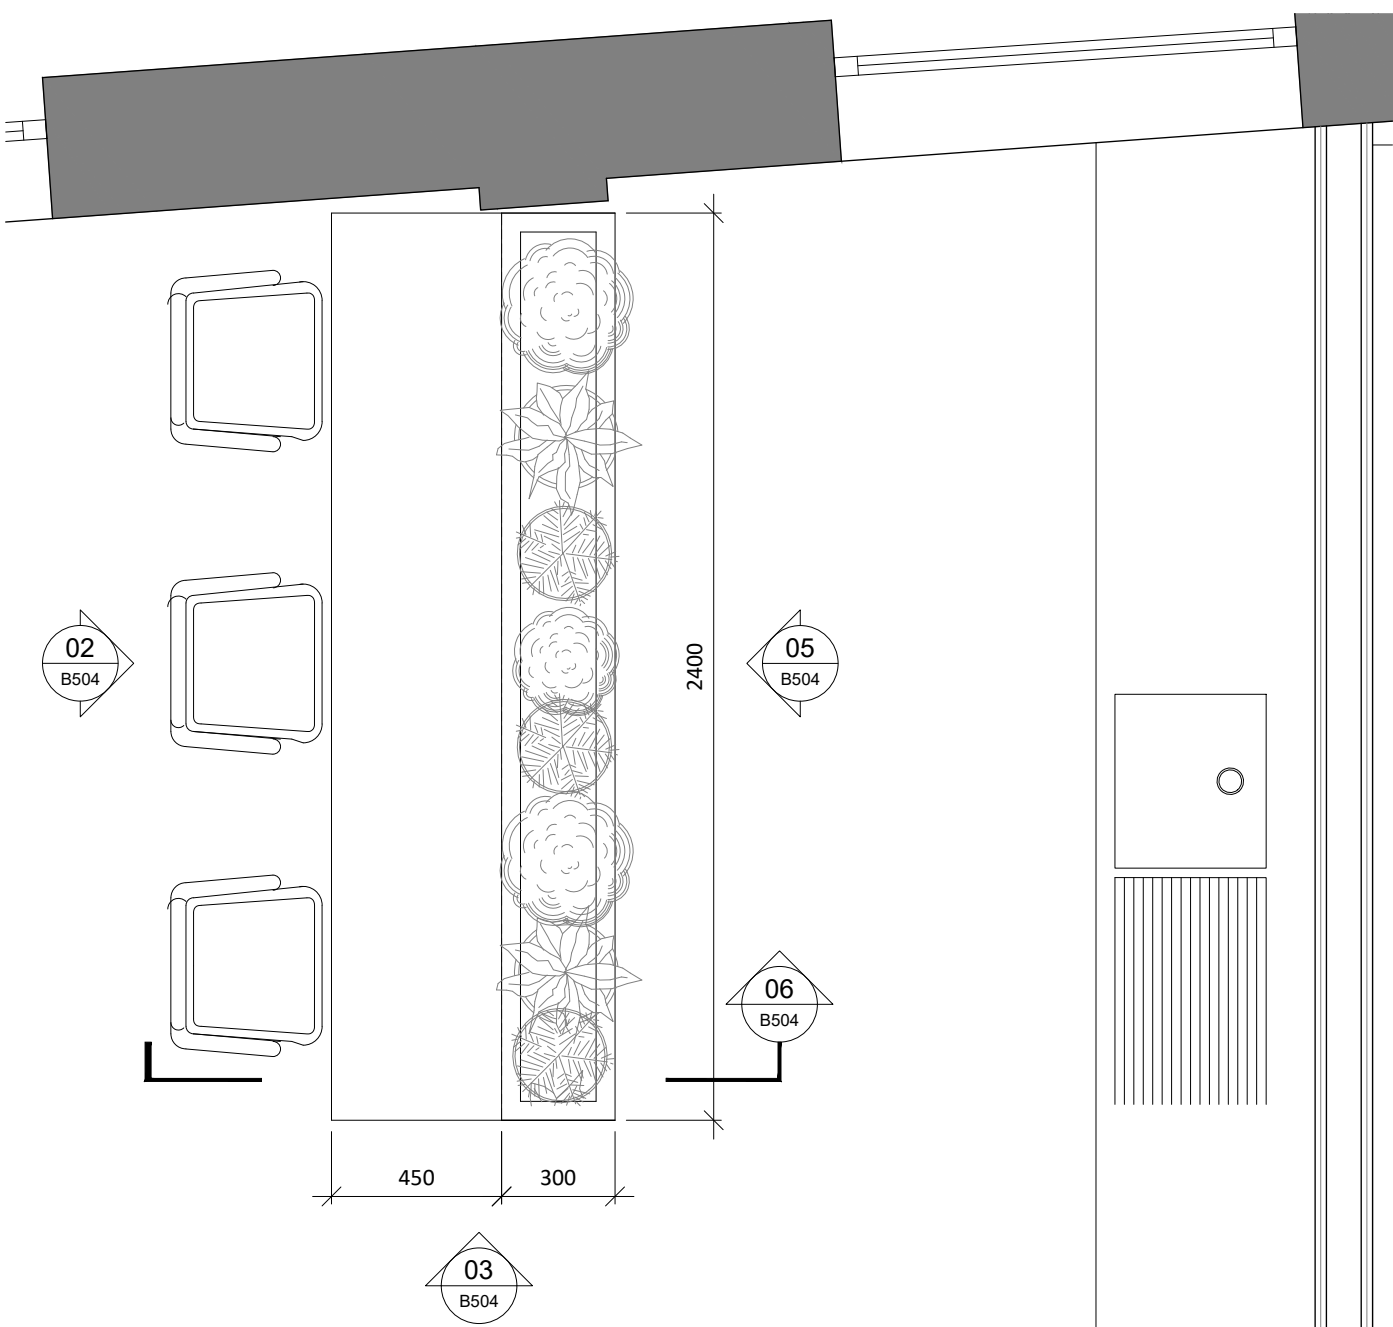

04 SUITE 1 POSEUR TABLE PLAN
B504 SCALE - 1:20 @ A1
DETAIL LOCATION

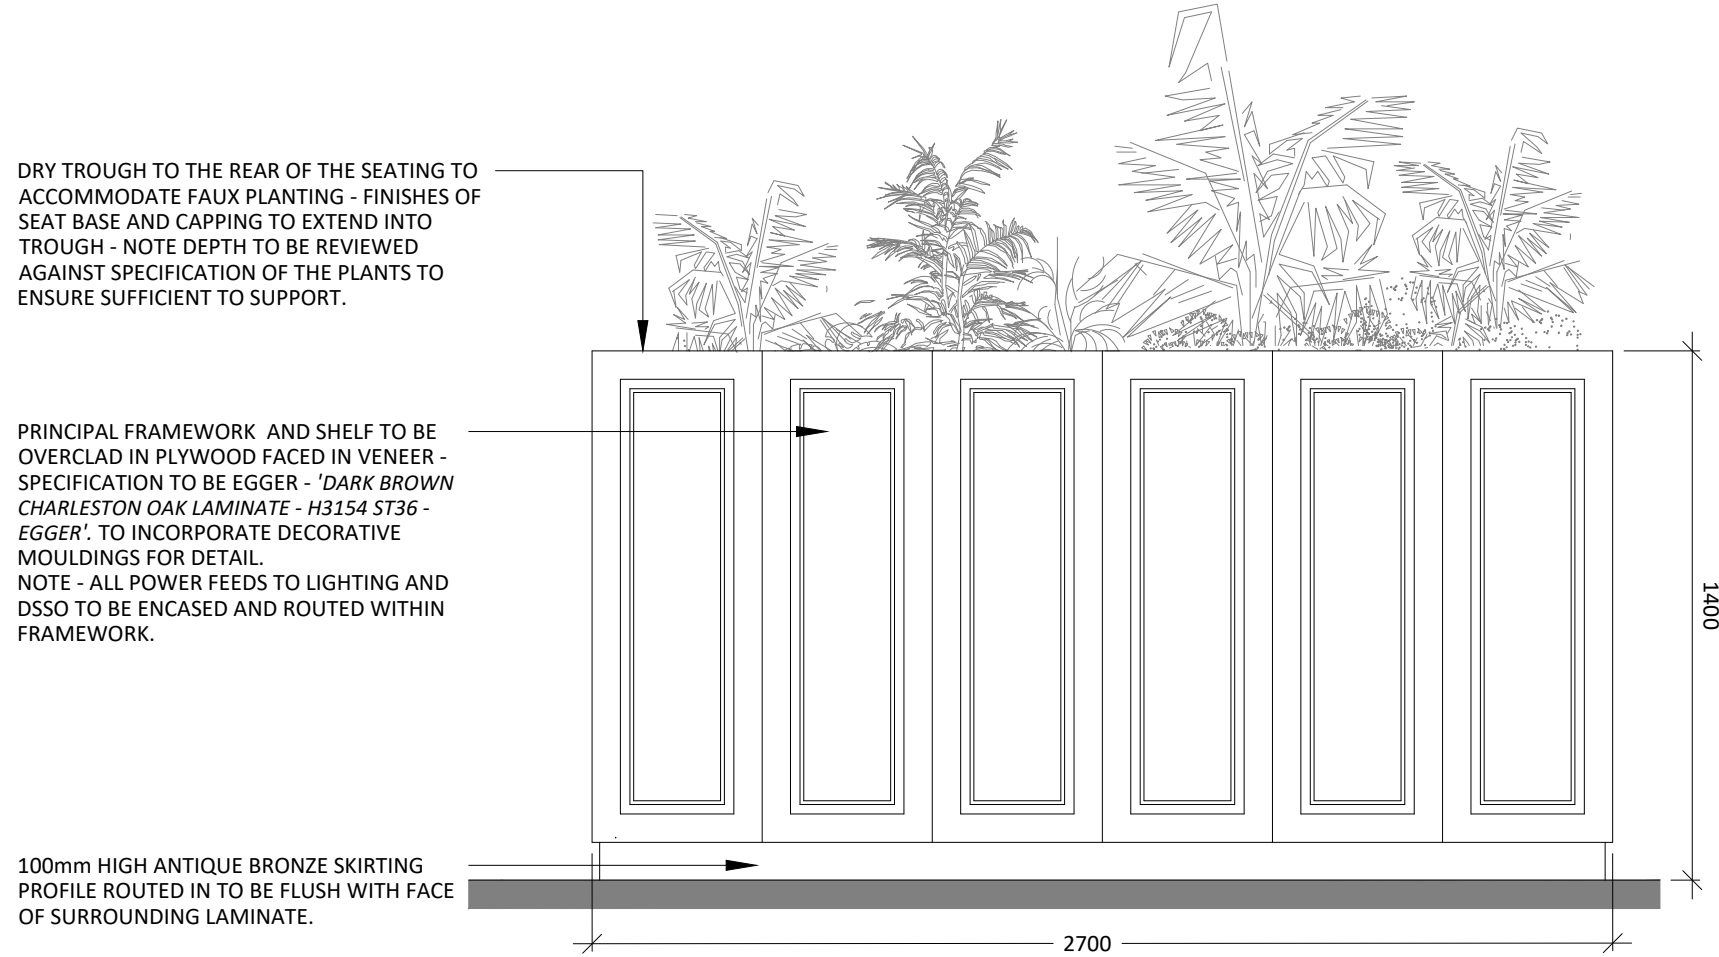

05 SUITE 1 POSEUR TABLE ELEVATION
B504 SCALE - 1:20 @ A1
REAR ELEVATION TO KITCHEN

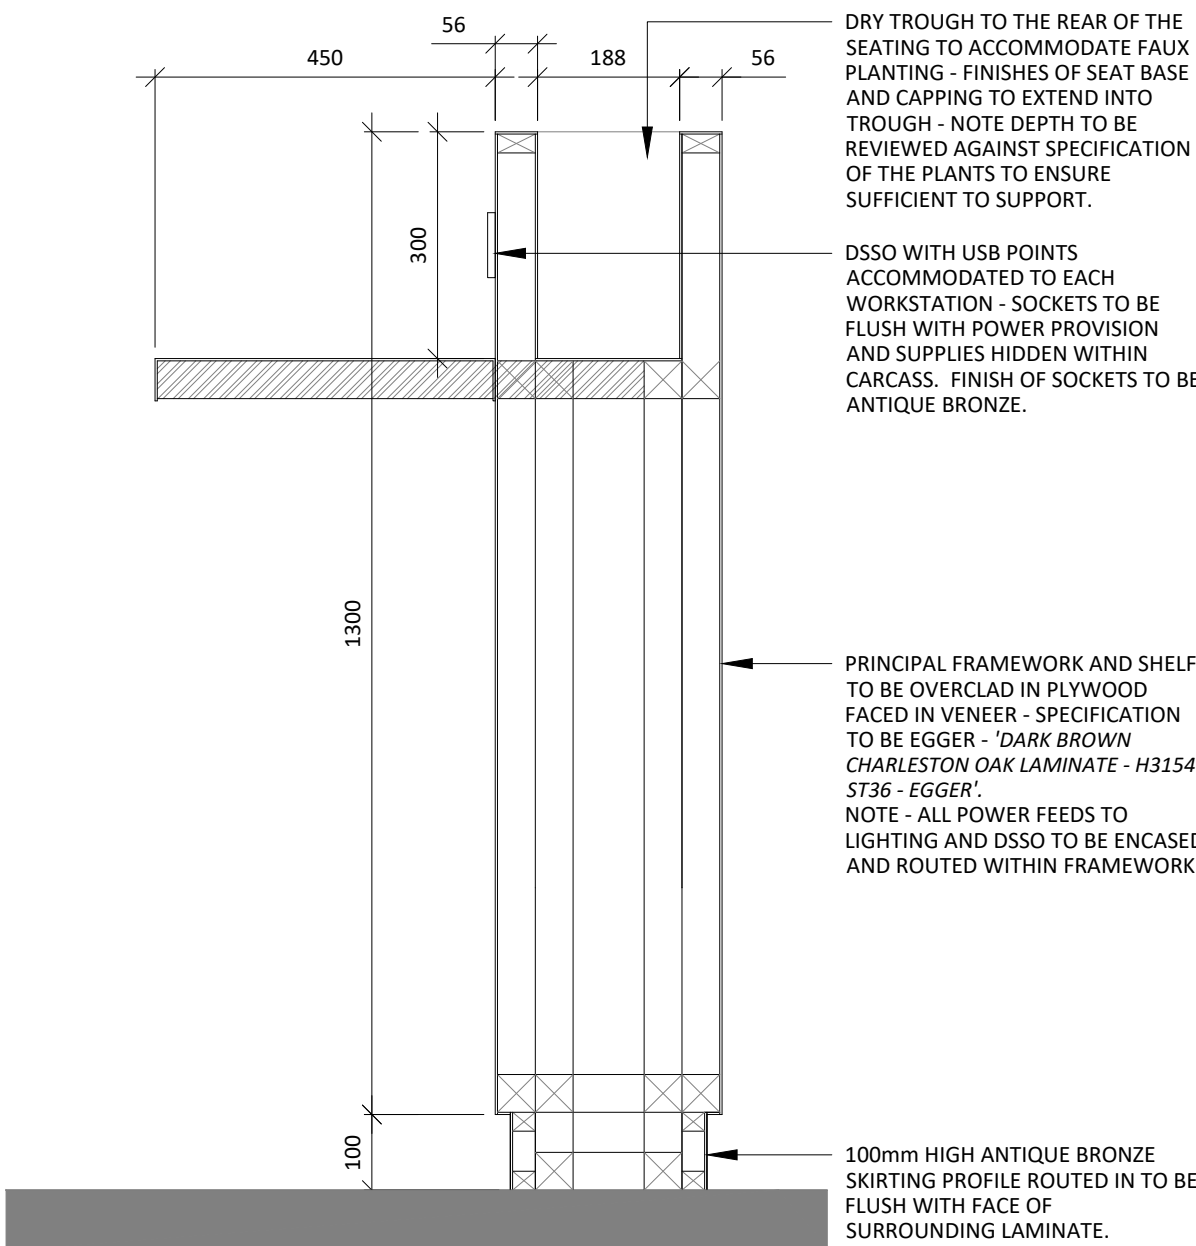

06 SUITE 1 POSEUR TABLE SECTION
B504 SCALE - 1:10 @ A1
SHORT SECTION

3.00	13.09.22	ISSUED FOR PLANNING	SO	ARB
REV	DATE	DESCRIPTION	DRAWN	CHECKED
A × I ADDRESS : 41 SOUTH KING STREET, MANCHESTER, M2 6QE TELEPHONE : +44 (0)161 879 7357 EMAIL : www.axi.studio COMPANY No : 11847325				
CLIENT				
bruntwood				
PROJECT				
BRUNTWOOD 38 MOSLEY STREET MANCHESTER M2 3AZ				
DRAWING REFERENCE				
SUITE 1 POSEUR TABLE DETAILS AS PROPOSED				
JOB REFERENCE	DRAWING SCALE	DATE	DRAWN	CHECKED
20 - 059	varies@A1	14.01.22	ARB	SO
DRAWING No			STAGE	REV
AX1 - B504			3	00