





LOCATION PLAN 1:1250

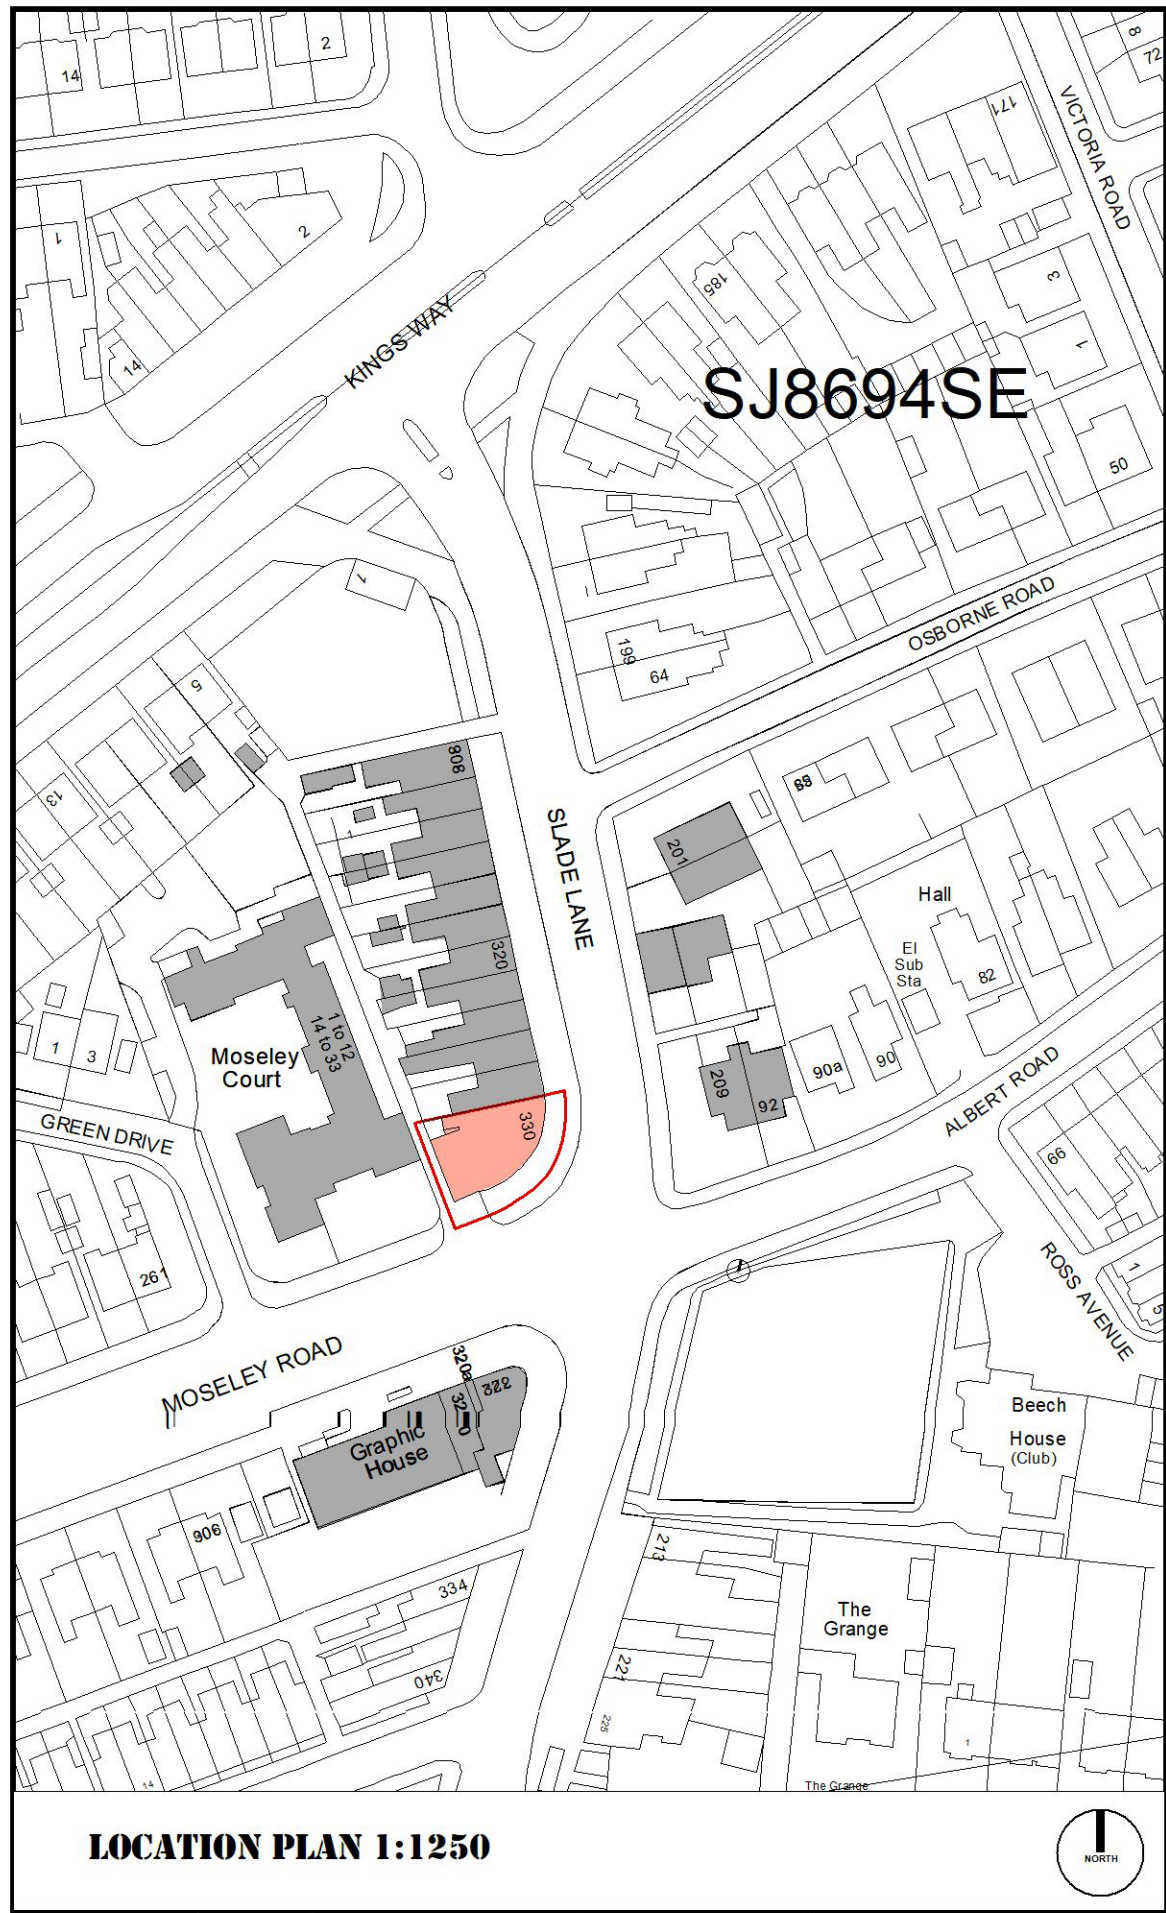

SITE PLAN AS EXISTING

 

All Dimensions should be checked on site.
Do not scale this drawing for fabrication.
Any drawing errors should be brought to the attention of the architect.
COPYRIGHT DaC Design

REVISIONS:
REV: DETAILS OF REVISION

P01

DRAWING: LOCATION & SITE PLANS - AS EXISTING

JOB TITLE: CHANGE of USE C3 to E _ 332 SLADE LANE & 267, 269 MOSELEY ROAD, LEVENSHULME, M19 2LJ

CLIENT: Mr H Rahman

SCALE: 1:1250 & 1:200@ A3

DATE: Nov 2022

D@C DESIGN
ARCHITECTURE & PLANNING
0776 452 3545 0161 425 3934